


CONDITION
No 5.v
DOORS
(STEEL FRAME)

STEEL DOORS:


STEEL FRAME GLASS DOORSET:
DOORTECHNIK SG20

SOLID STEEL DOORS (WITH OR
WITHOUT VISION PANEL)
DOORTECHNIK G15


FOR GROUND FLOOR PLAN REF
DRWG L(--)101

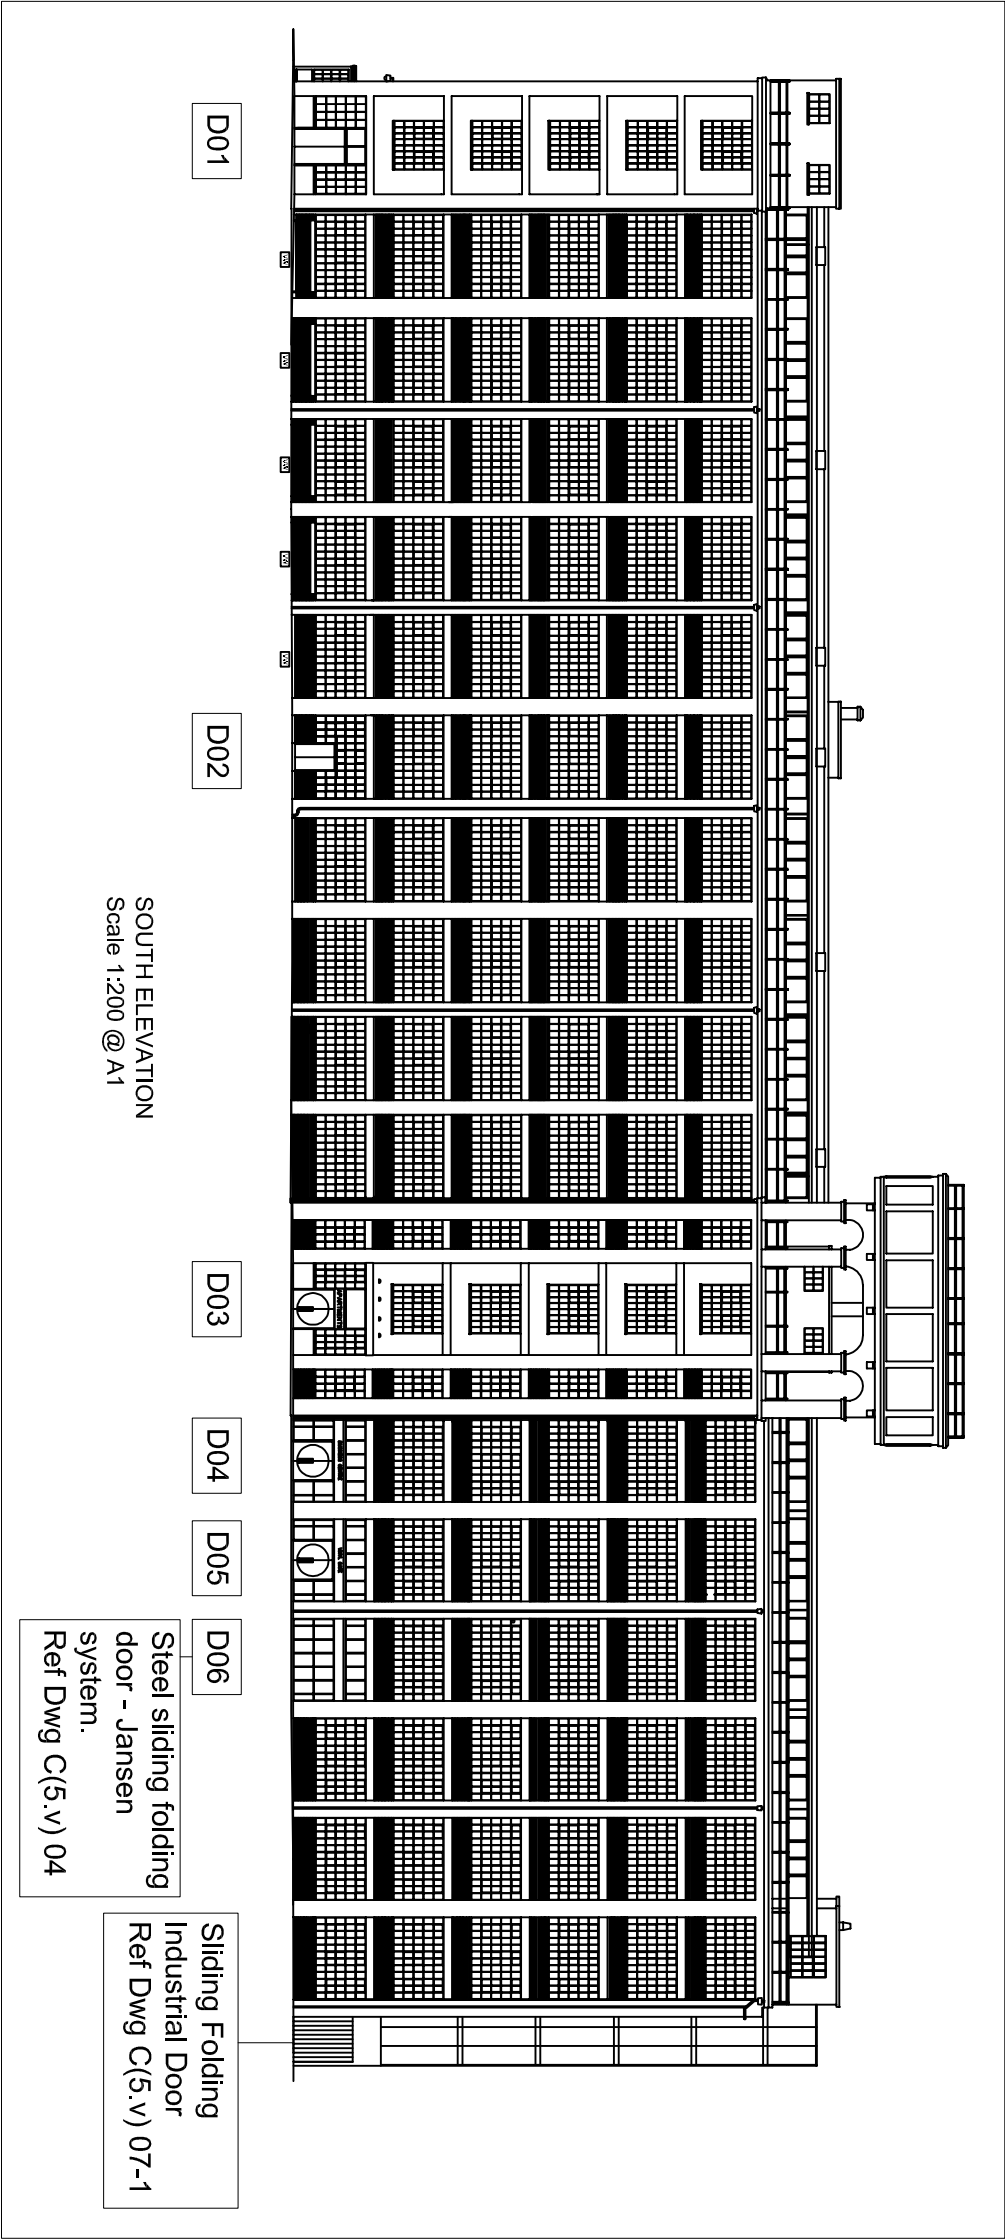

STEEL FRAME GLASS DOORSET:
DOORTECHNIK SG20

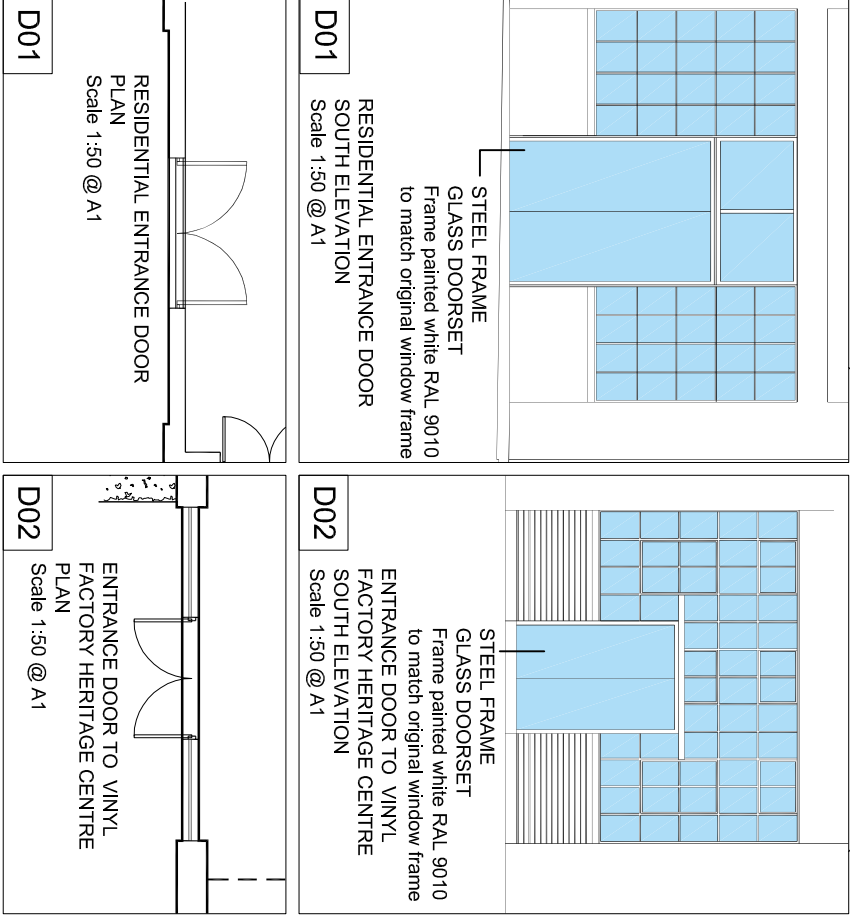

STEEL DOORS (WITH VISION PANEL)
DOORTECHNIK SG20 / WS15

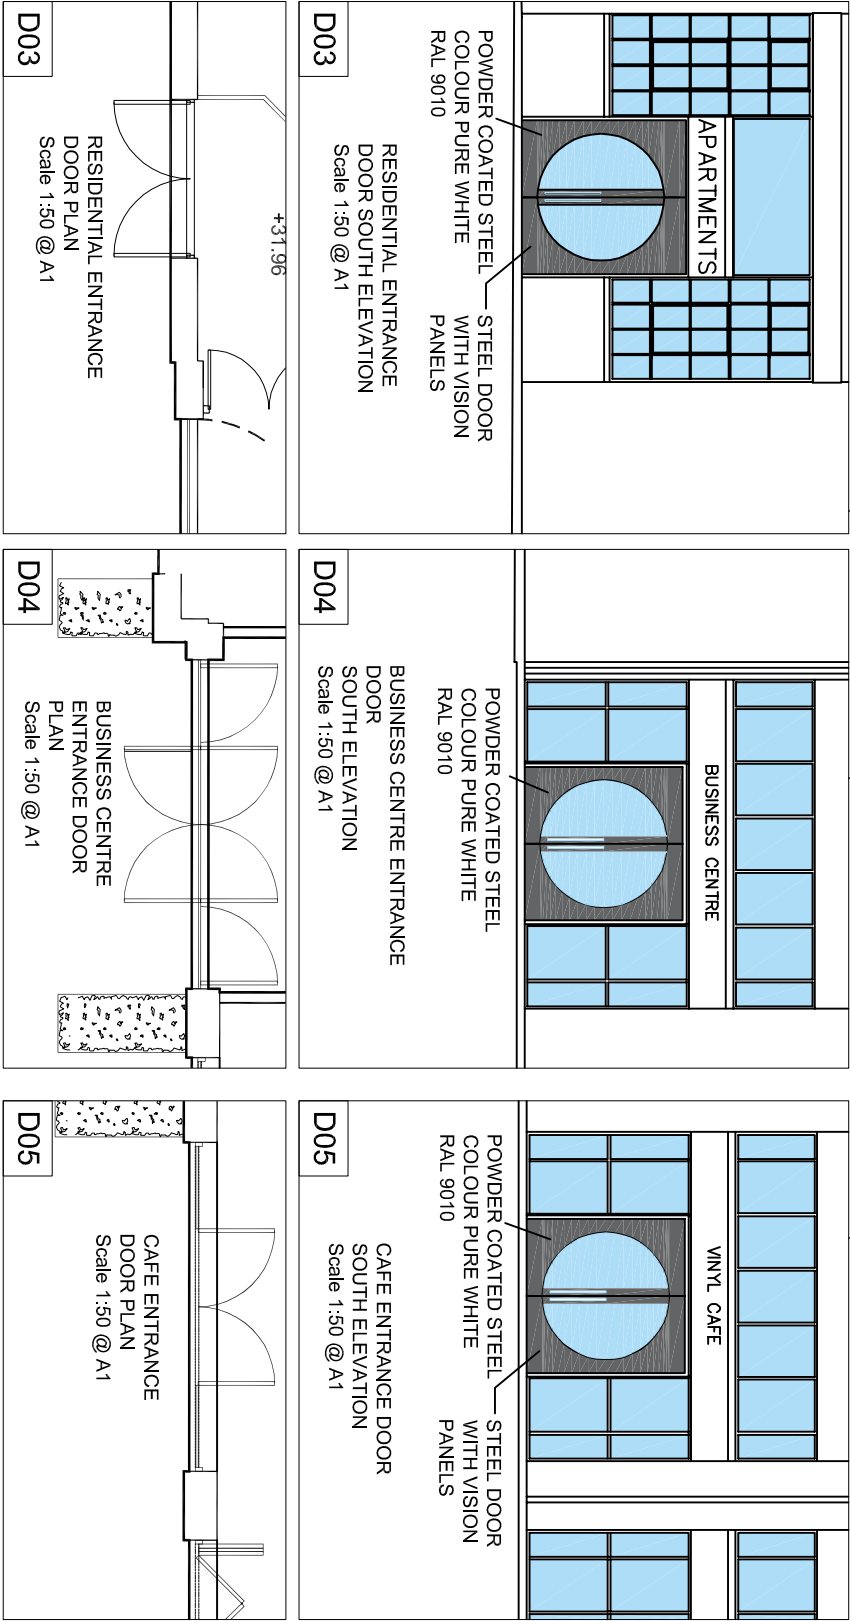

F B A DESIGN			
CHARTERED ARCHITECTS			
PROJECT			
ENTERPRISE HOUSE			
BLYTH ROAD, HAYES			
DRAWING TITLE			
DOORS- STEEL FRAME			
(South Elev)			
PROJECT NO.	DRAWING NO.	REVISION	
1504	C(5.v)>03	D	
		SCALE	Various
DRAWN	CHECKED	DATE	
FBA DESIGN LTD	KB	28/02/16	
Company No. 5477562			