


SOUTH ELEVATION

SOUTH ELEVATION GLAZING
Window panels to be system
Schuco ASS 50 FD
Aluminium and timber composite blank-out panels. Face painted with ceramic paint in controlled conditions colour: RAL 7047 light grey

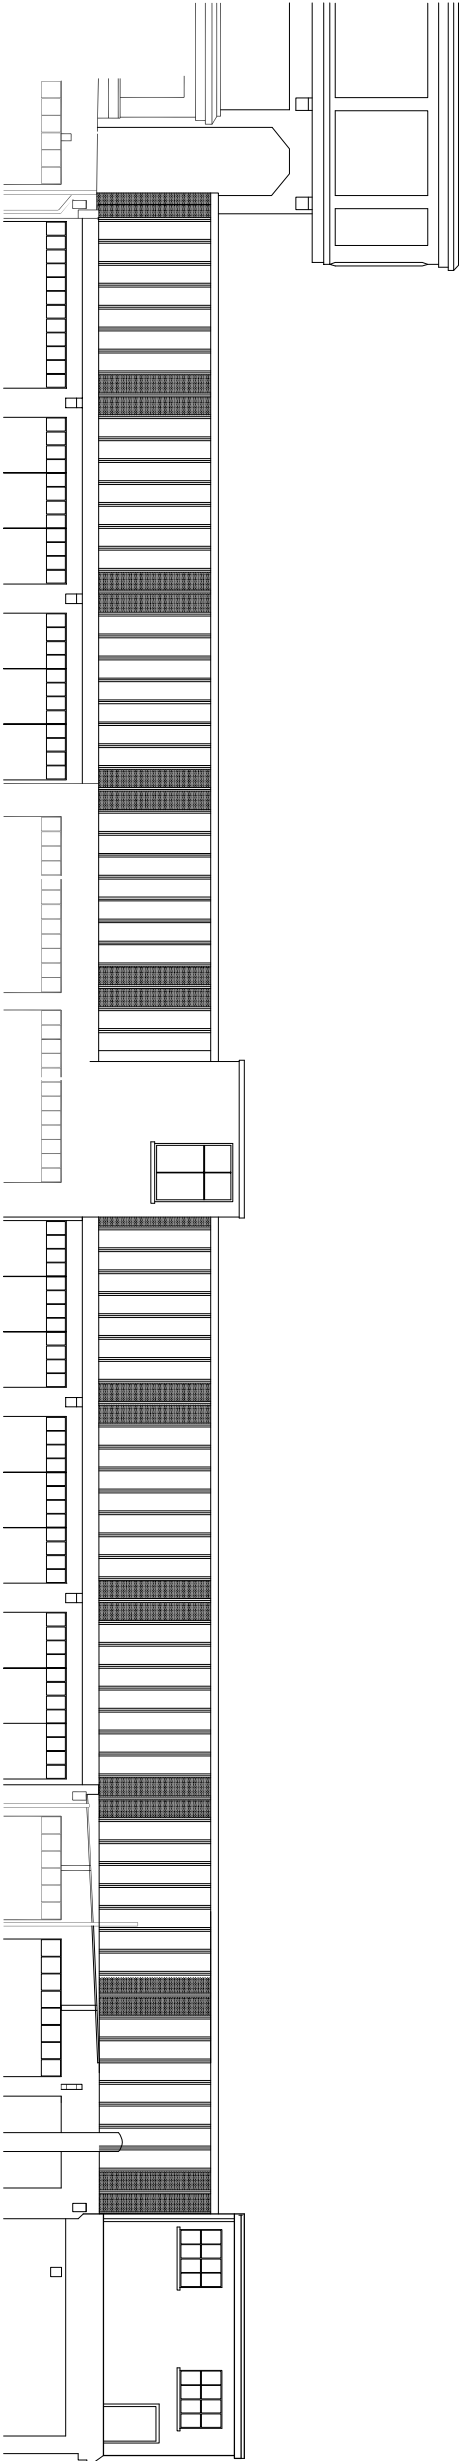

NORTH ELEVATION

NORTH ELEVATION GLAZING
Double glazed Internal pane opaque
Double glazed both panes clear glass

PROJECT NO.	DRAWING NO.	REVISION		PROJECT
1504	L-(---)602	SCALE	1:200@A3	ENTERPRISE HOUSE BLYTH ROAD, HAYES
				DRAWING TITLE
DRAWN	CHECKED	AF	DATE 24.02.17	NORTHLIGHT PENTHOUSE ELEVATIONS

FRA DESIGN LTD

Commonwealth 9477767

FBA DESIGN

CHARTERED ARCHITECTS

12 HURSON APT.
CHADWELL LANE
LONDON, N8 7BW

COLLEGE HOUSE
INGLESHAM, WILTSHIRE
SN6 7DU

Tel: 020 7078 3945

e-mail: contact@fbadesign@gmail.com