
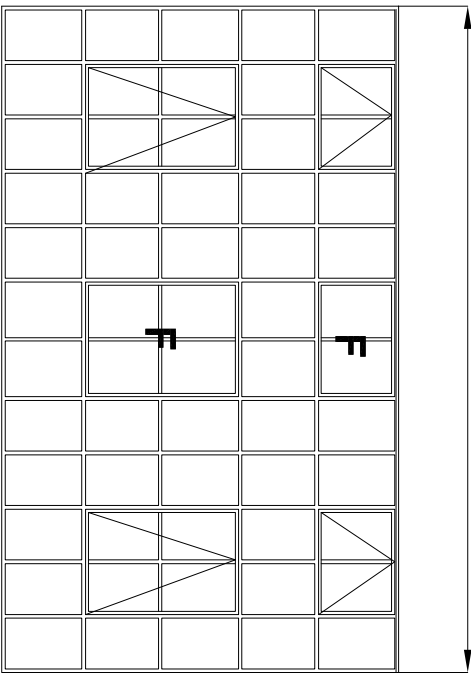
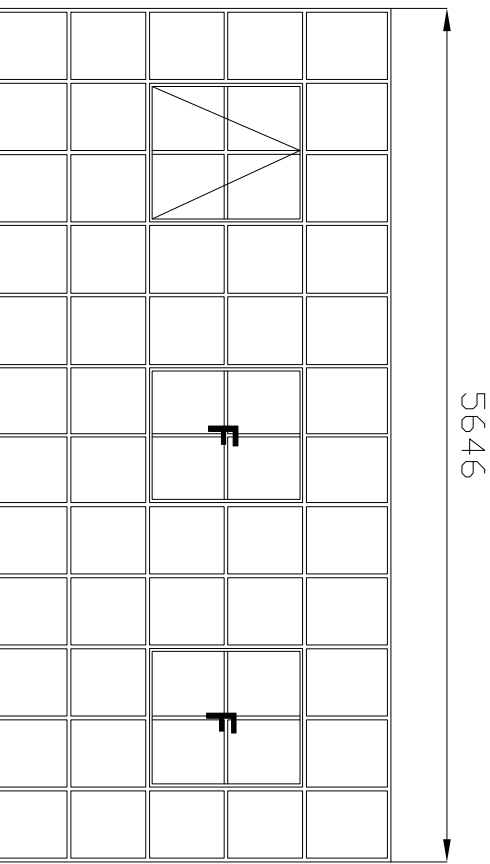
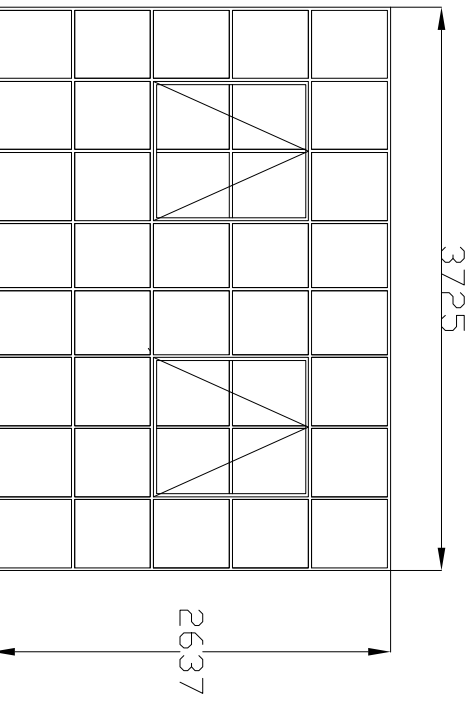
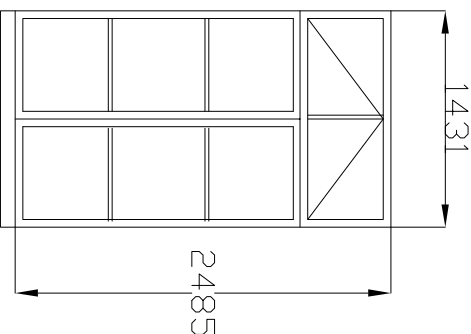







NOTE
Refer to drawings L(-)-311, 312 and 313 for
location of window types 4408

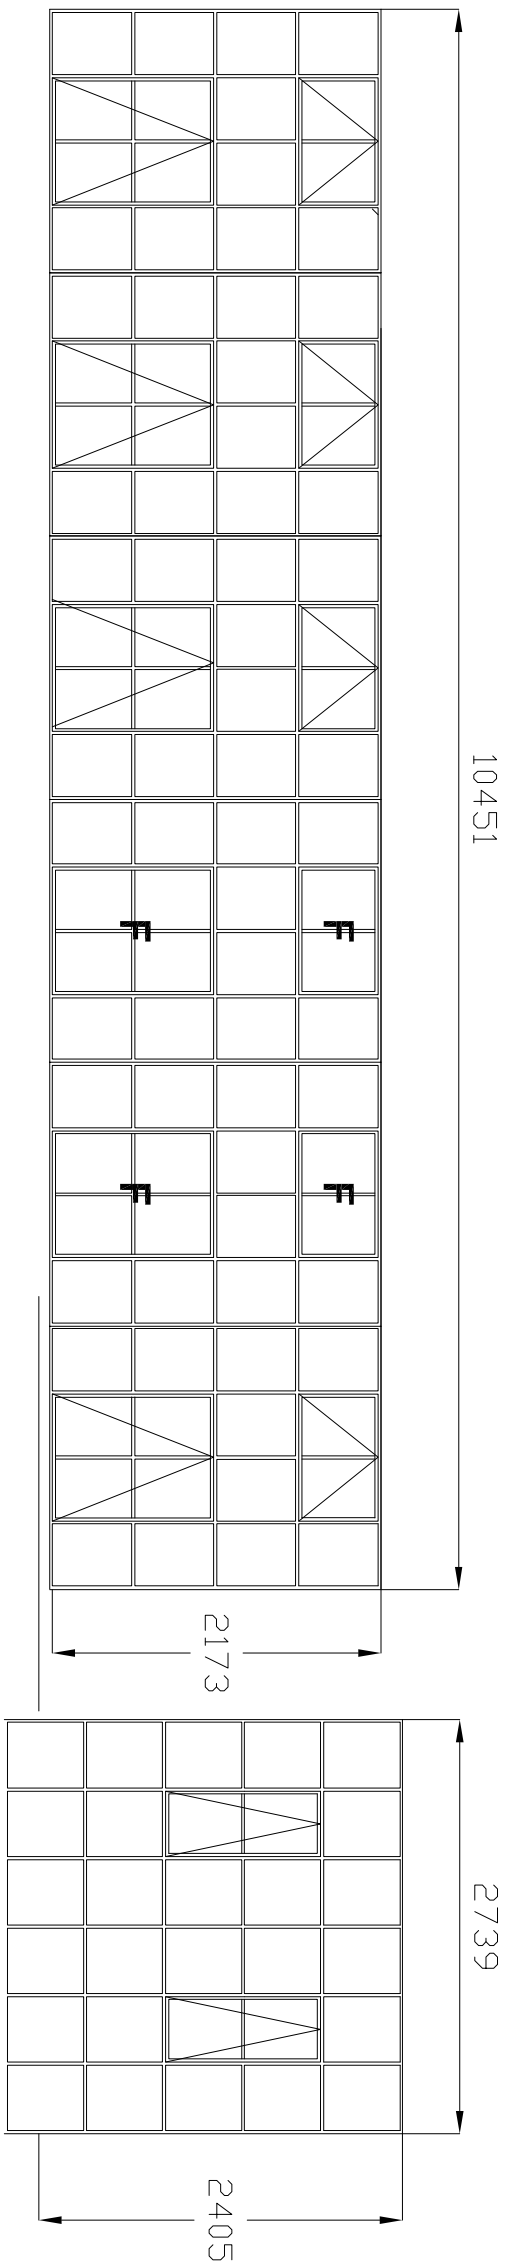

Elevation J


Elevation M

Elevation N

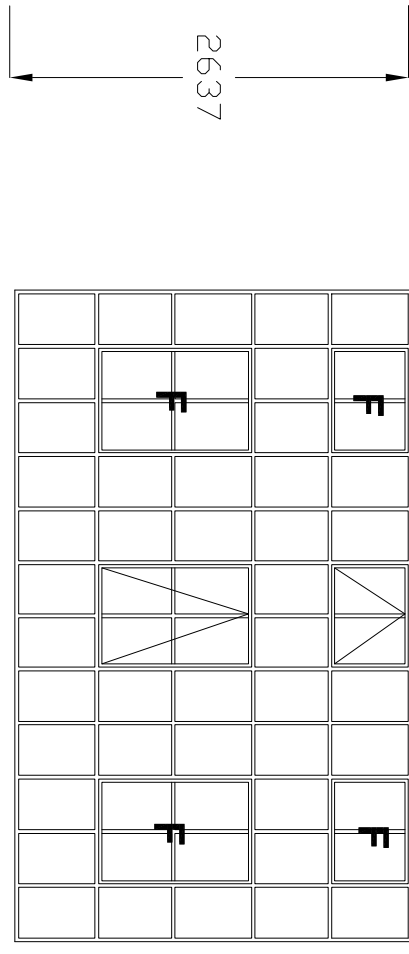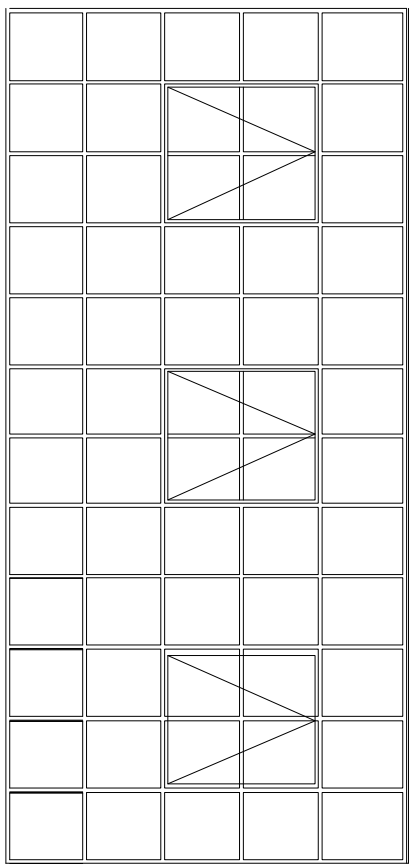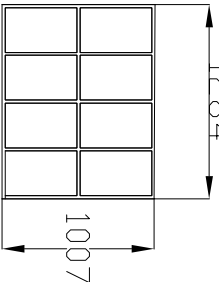
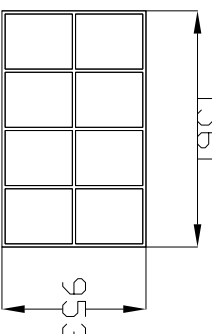
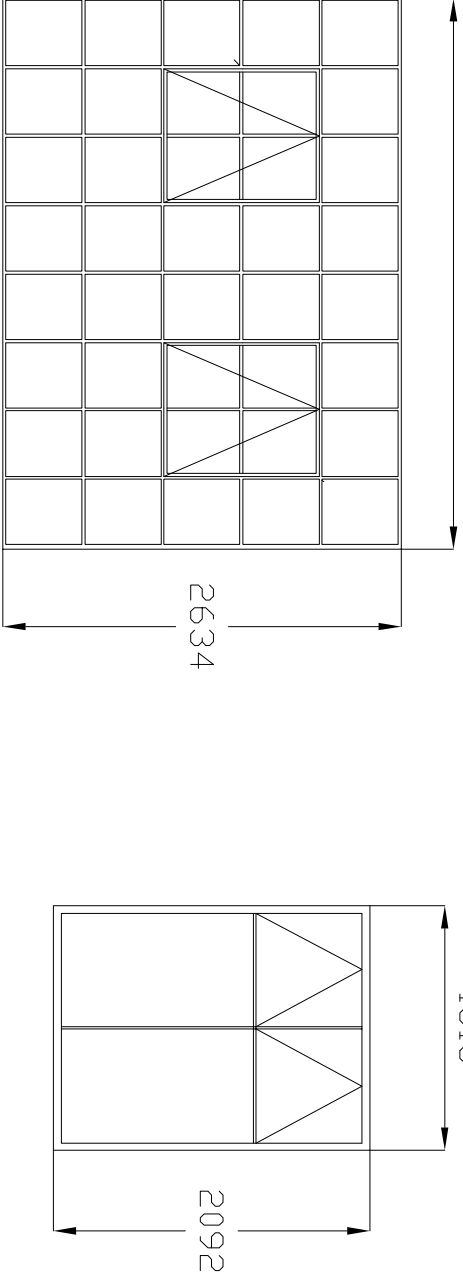


Elevation M

Elevation N



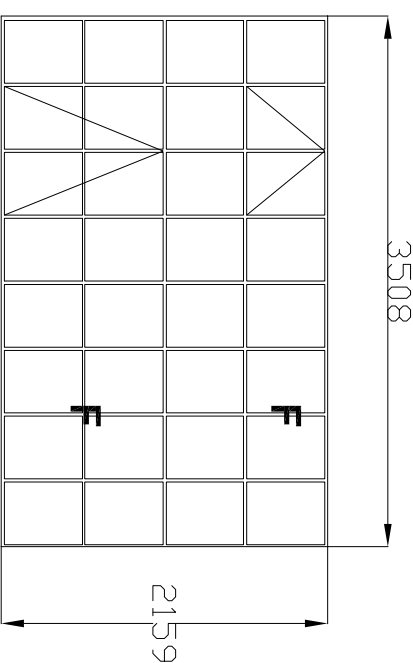


Elevation K

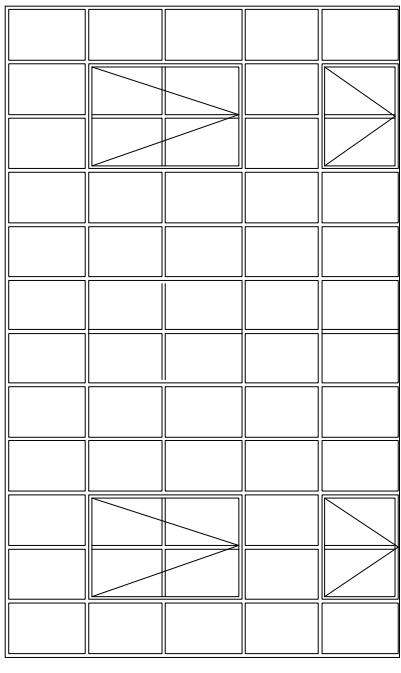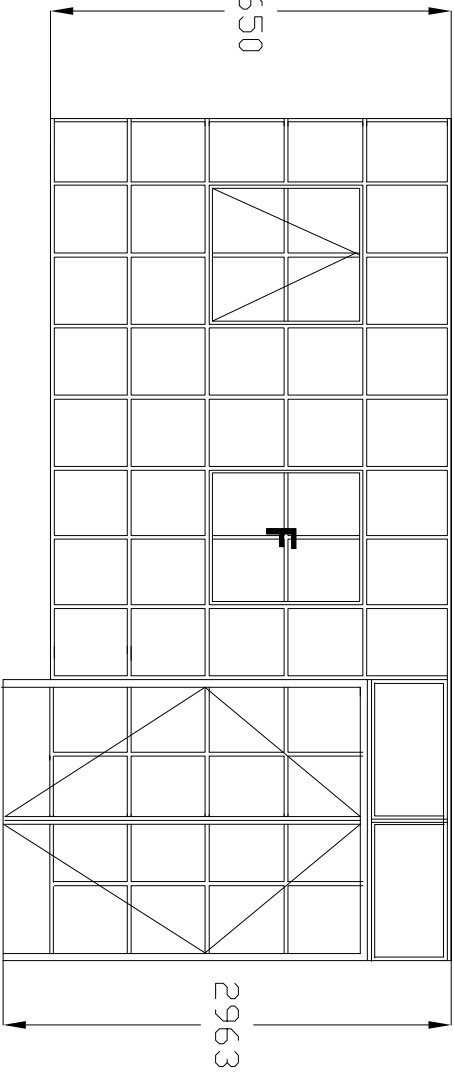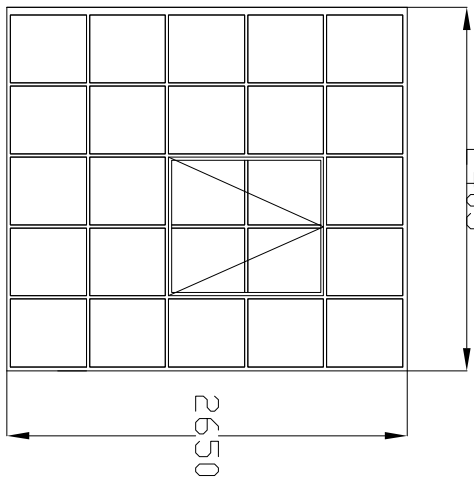


Elevation M

Elevation N

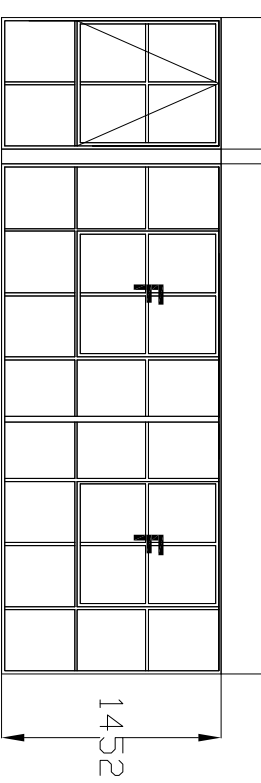
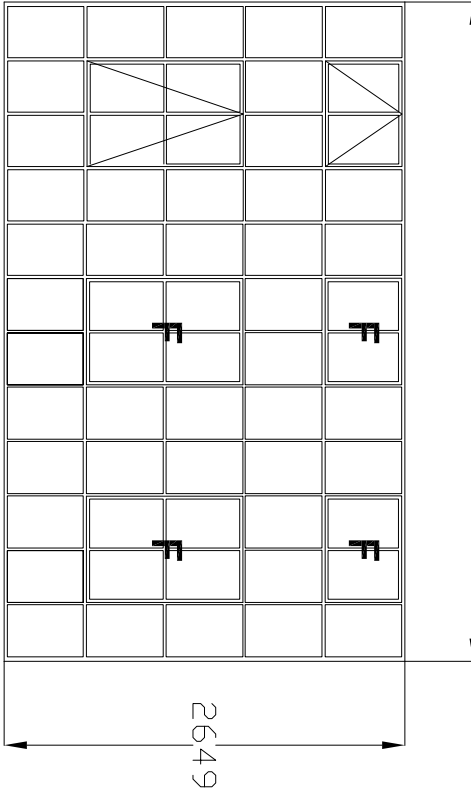
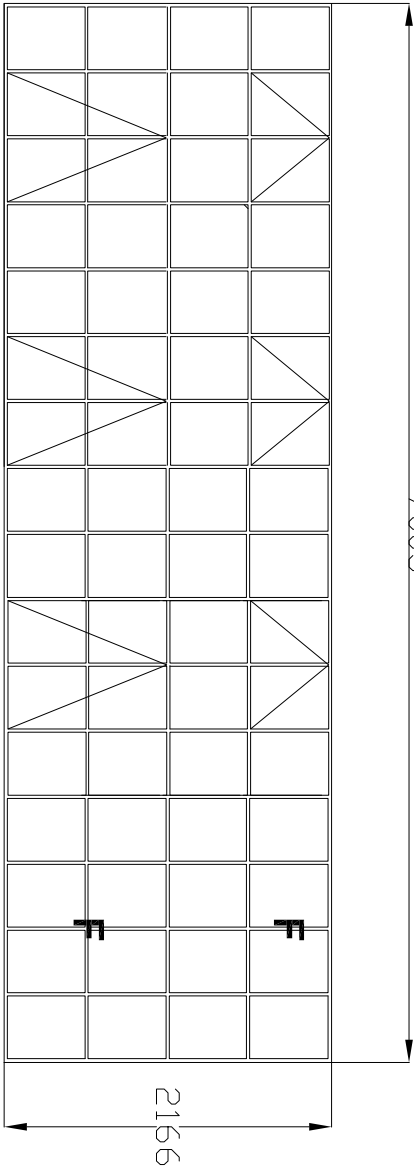


Elevation O

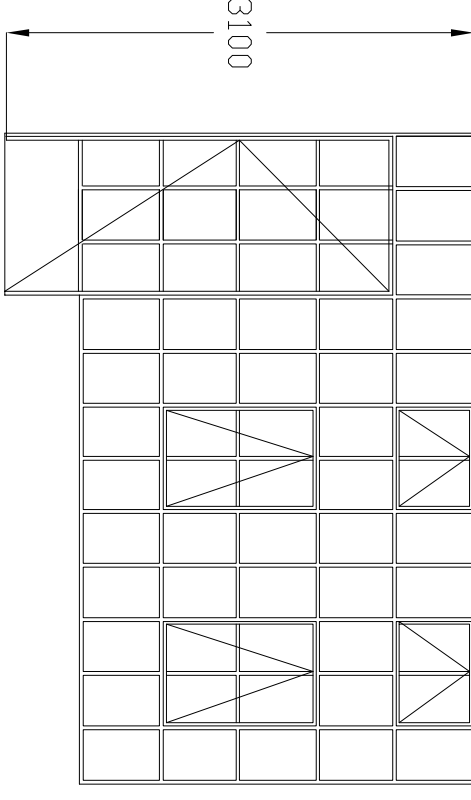

Elevation N

WEST ELEVATION

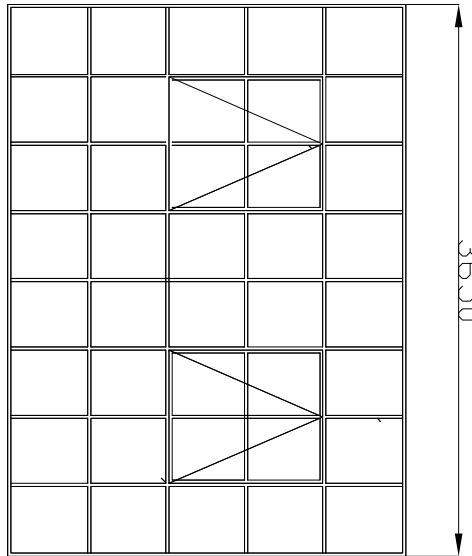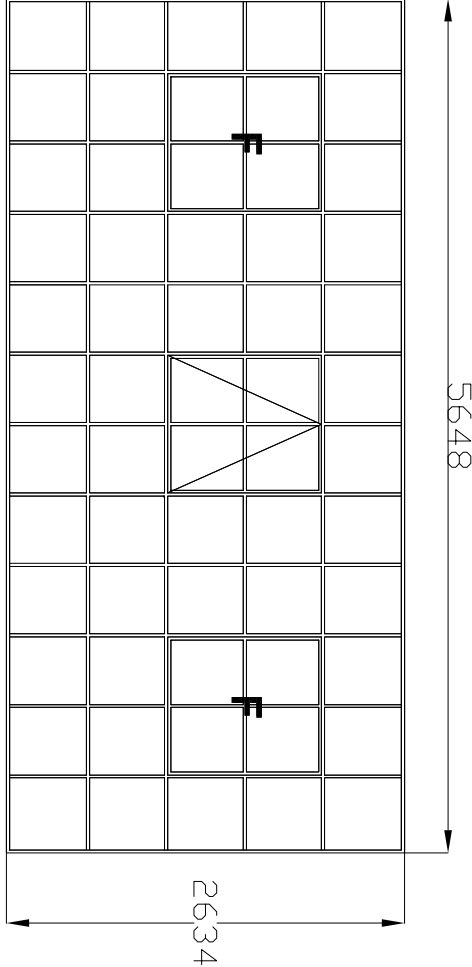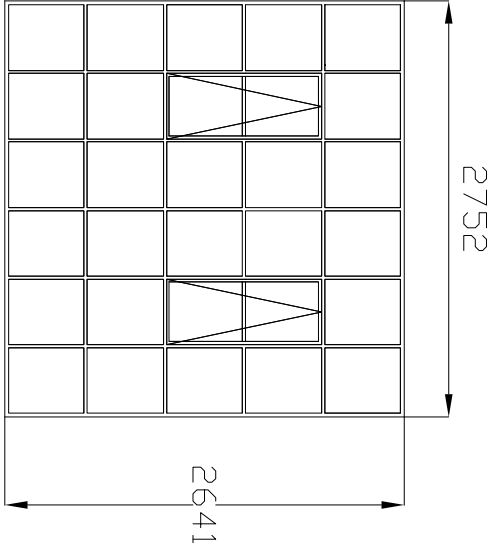


EAST ELEVATION


F

Window fixed closed

Elevation P

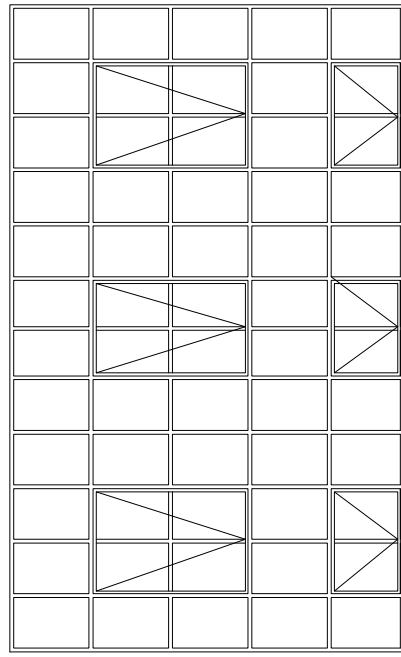

Elevation P

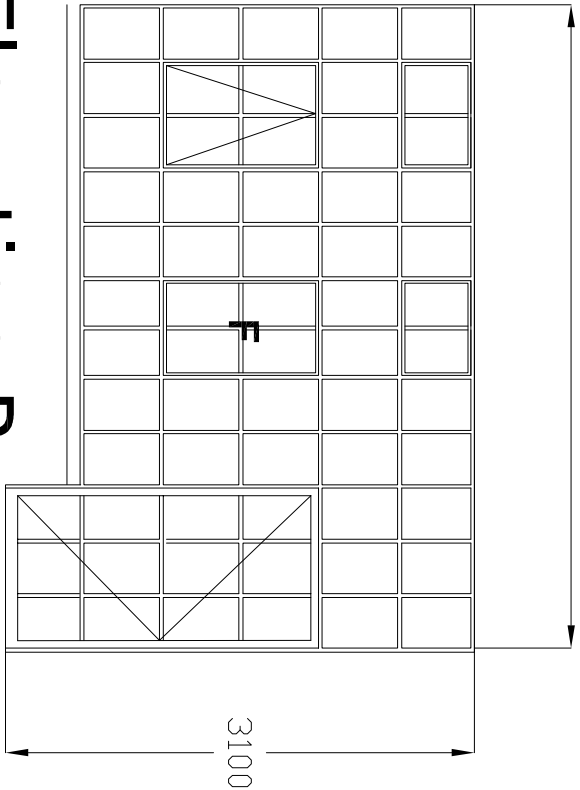

B	Additional dimensions added	15.06.17
A	Elevations M, N, P added	22.05.17
REVISION	DATE	

F B A DESIGN

CHARTERED ARCHITECTS

12 HUDSON APT. COLLEGE HOUSE
CHADWELL LANE INGLESHAM, WILTSHIRE
LONDON, N8 7RW SN6 7QU
Tel: 020 7078 3945
e-mail: contact@fbdesign.com

PROJECT

ENTERPRISE HOUSE
BLYTH ROAD, HAYES

EAST ELEVATION

DRAWING TITLE
PROPOSED STEEL
FRAME WINDOWS

PROJECT NO.	DRAWING NO.	REVISION
1504	A(31)100	B
DRAWN	SP4E	1:200EAL
CHECKED	AF	1:400EAL
DATE	16.02.16	
FB A DESIGN LTD	Company no. 9477262	