

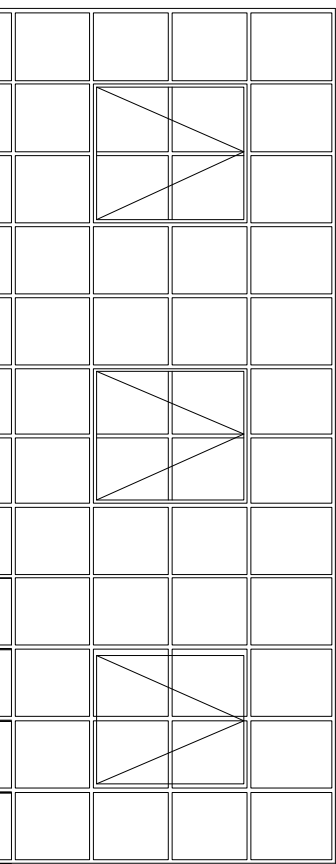
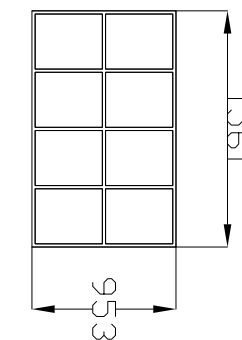
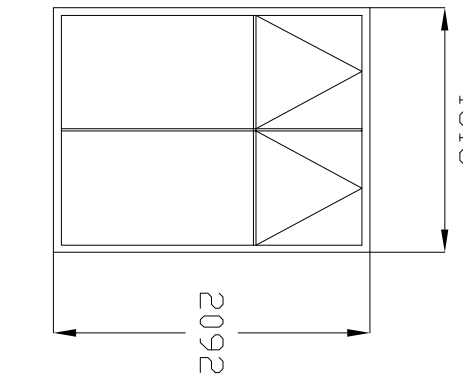
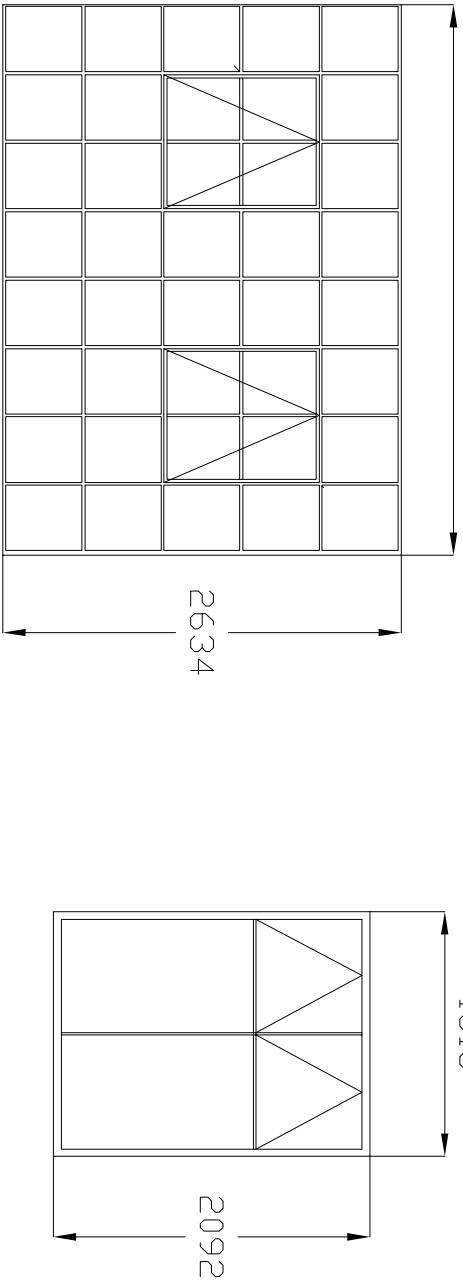
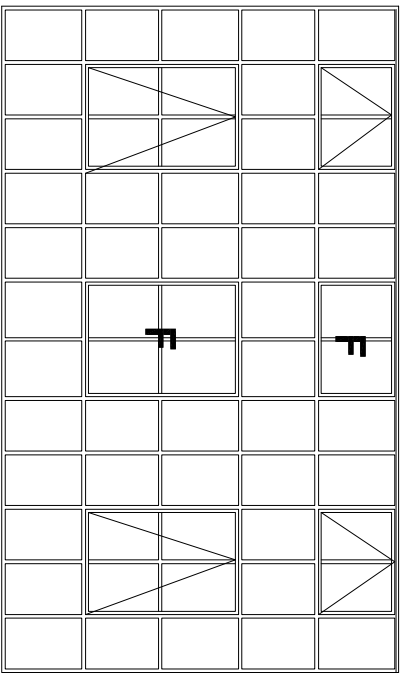
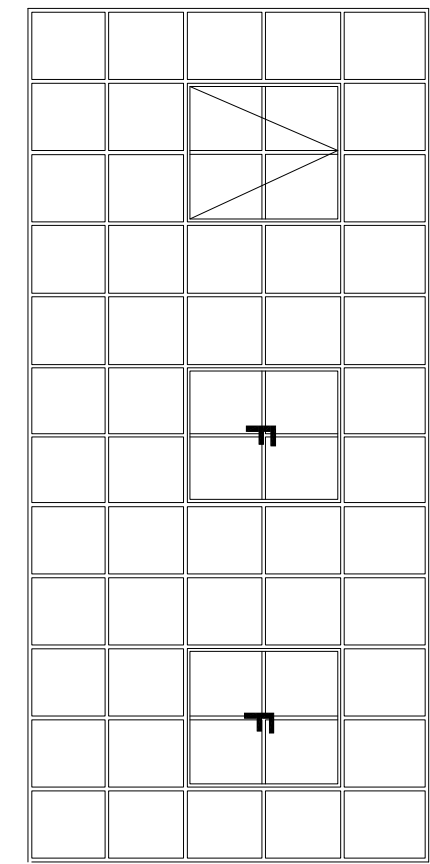
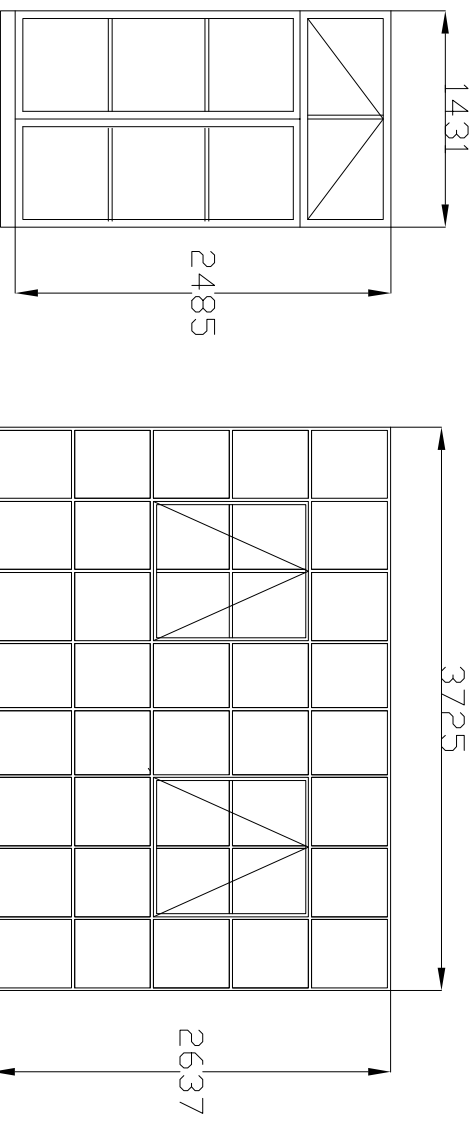
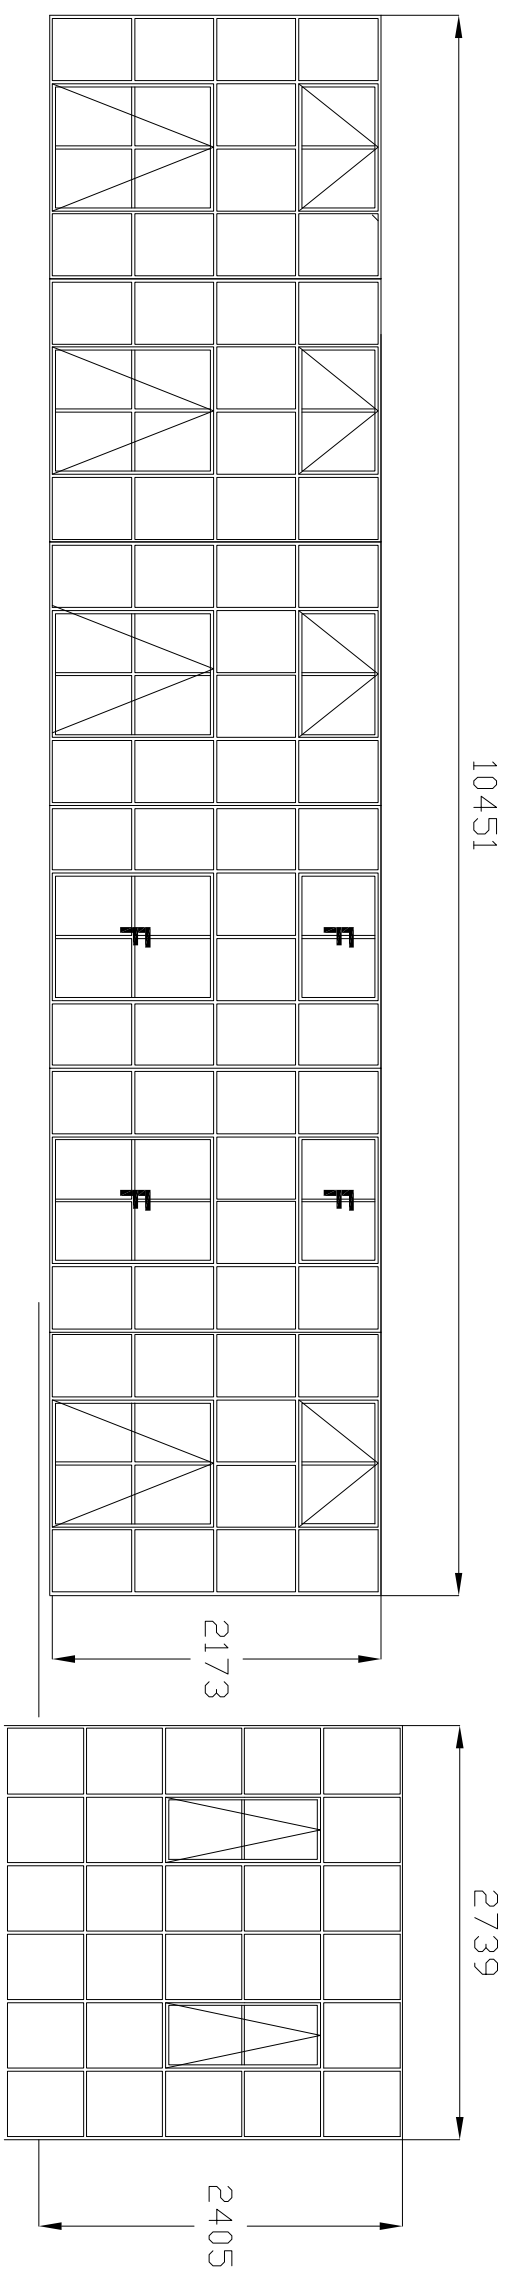


NOTE
Refer to drawings L(->)311, 312 and 313 for
location of window types

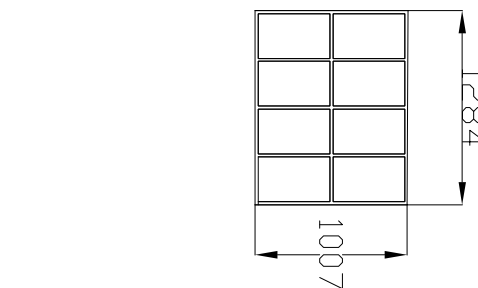


NORTH ELEVATION

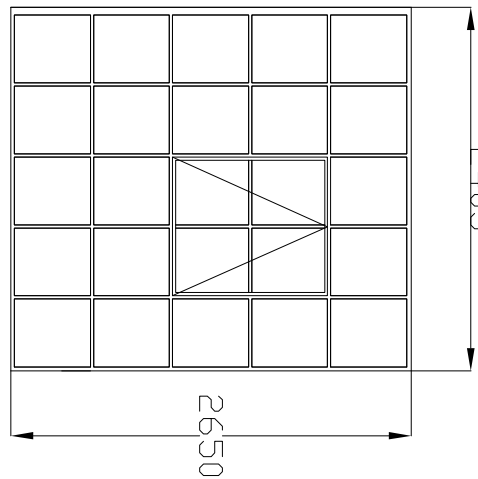


Elevation M

Elevation N


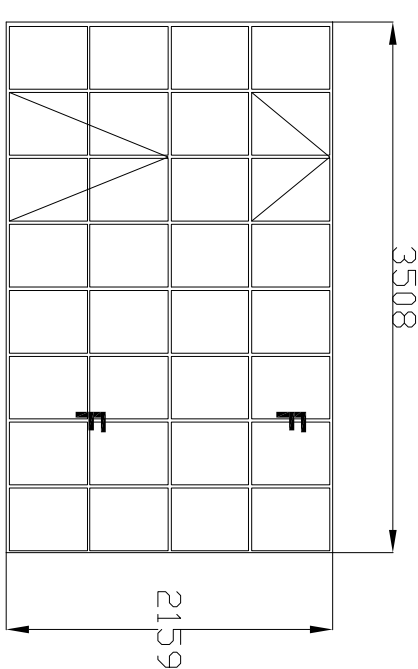


Elevation K


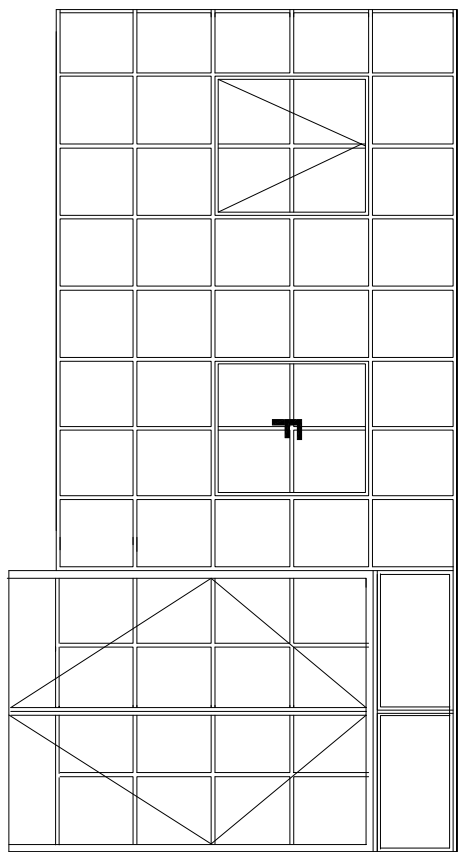


Elevation M

Elevation N


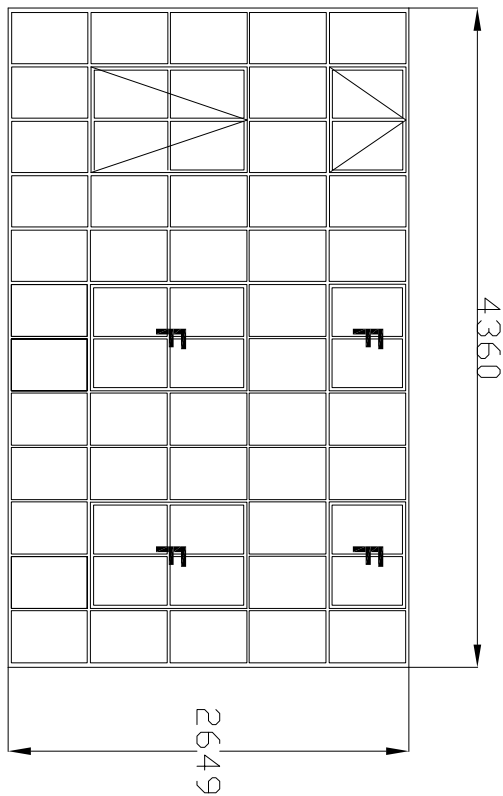
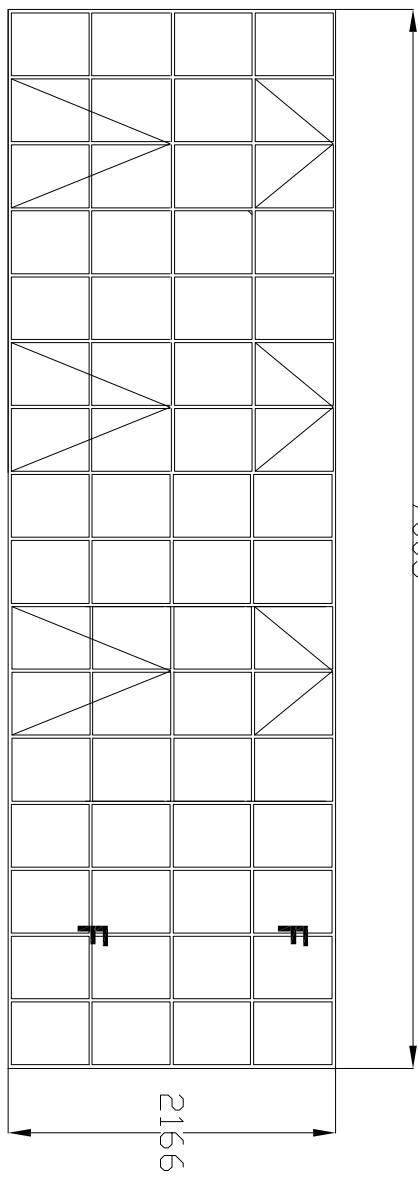


Elevation O

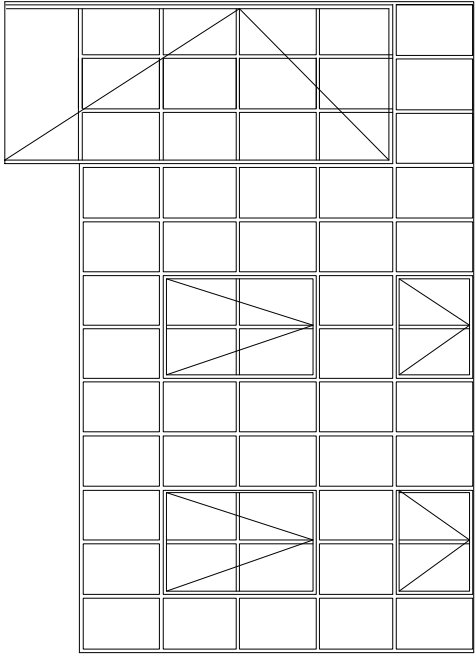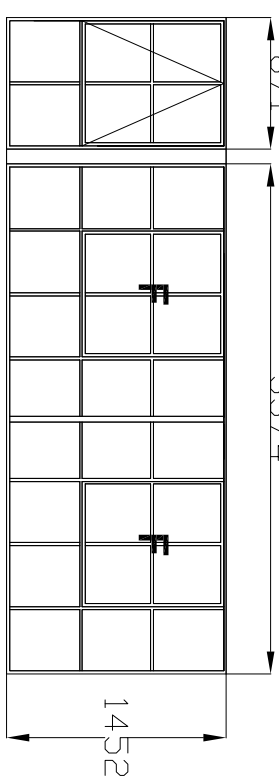

Elevation N

WEST ELEVATION

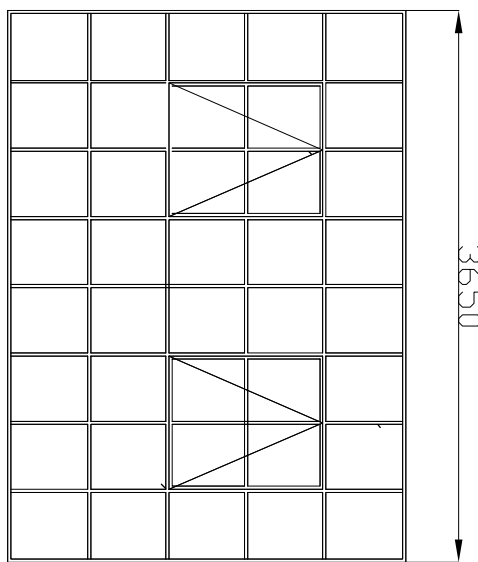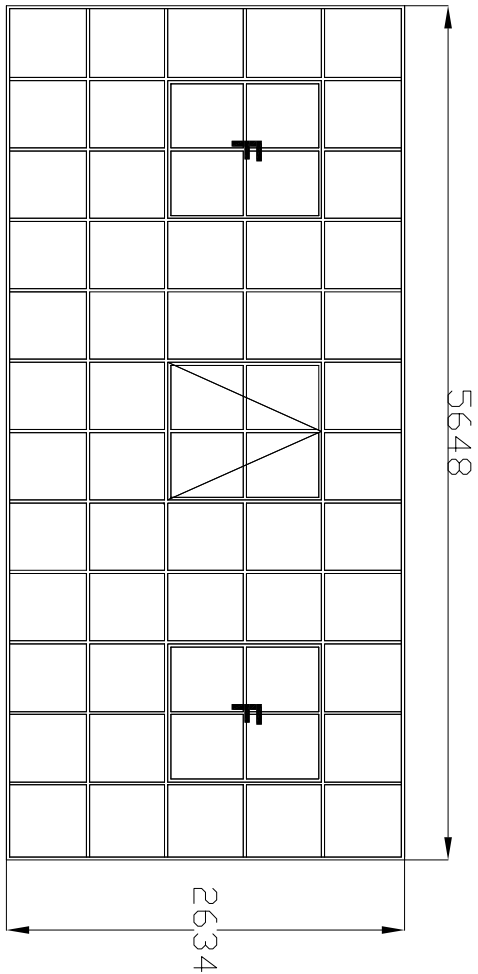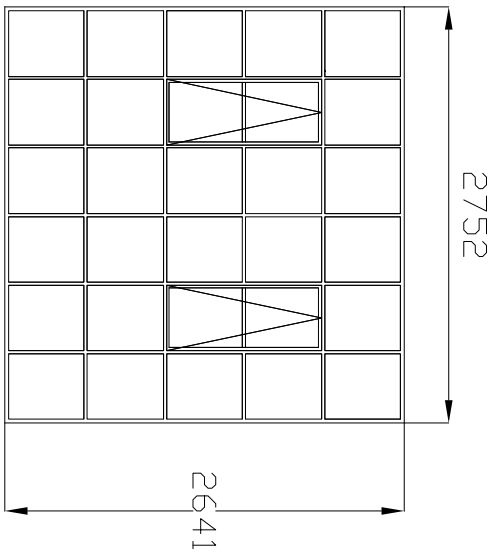


EAST ELEVATION


F

Window fixed closed

Elevation P

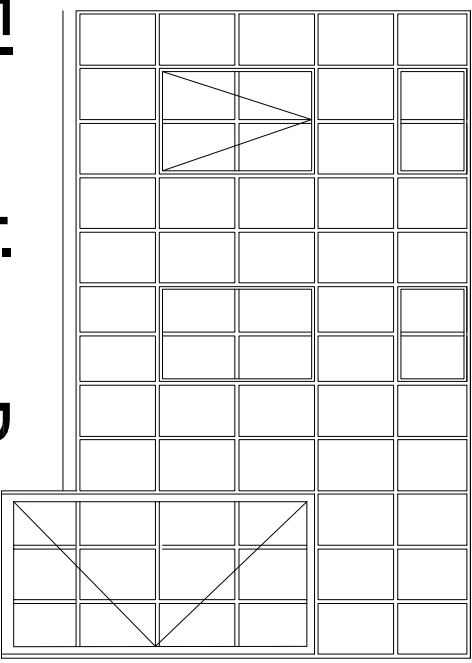

Elevation P

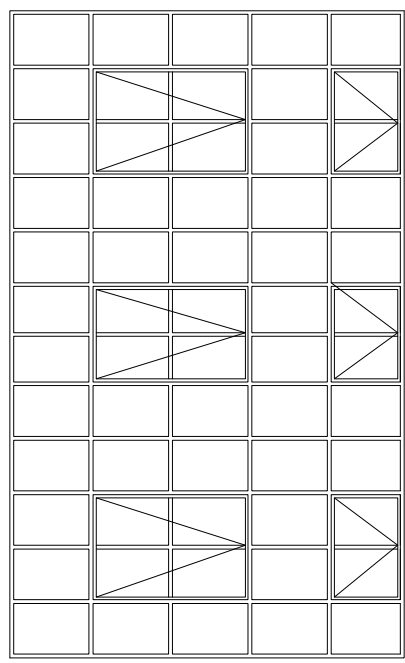

PROJECT NO.		DRAWING NO.		REVISION	
1504		A(31)100		A	
DRAWN		CHECKED		DATE	
AF		AF		16.02.16	
FBA DESIGN LTD		Company no. 9477262			

PROPOSED STEEL
FRAME WINDOWS

ENTERPRISE HOUSE
BLYTH ROAD, HAYES

Tel: 020 7078 3945
e-mail: contact@fbadesign.com

12 HUDSON APT. COLLEGE HOUSE
CHADWELL LANE INGLESHAM, WILTSHIRE
LONDON, N8 7RW SN6 7DU

CHARTERED ARCHITECTS
F B A DESIGN

A	Elevations M, N, P added	22.05.17
REVISION	DATE	