

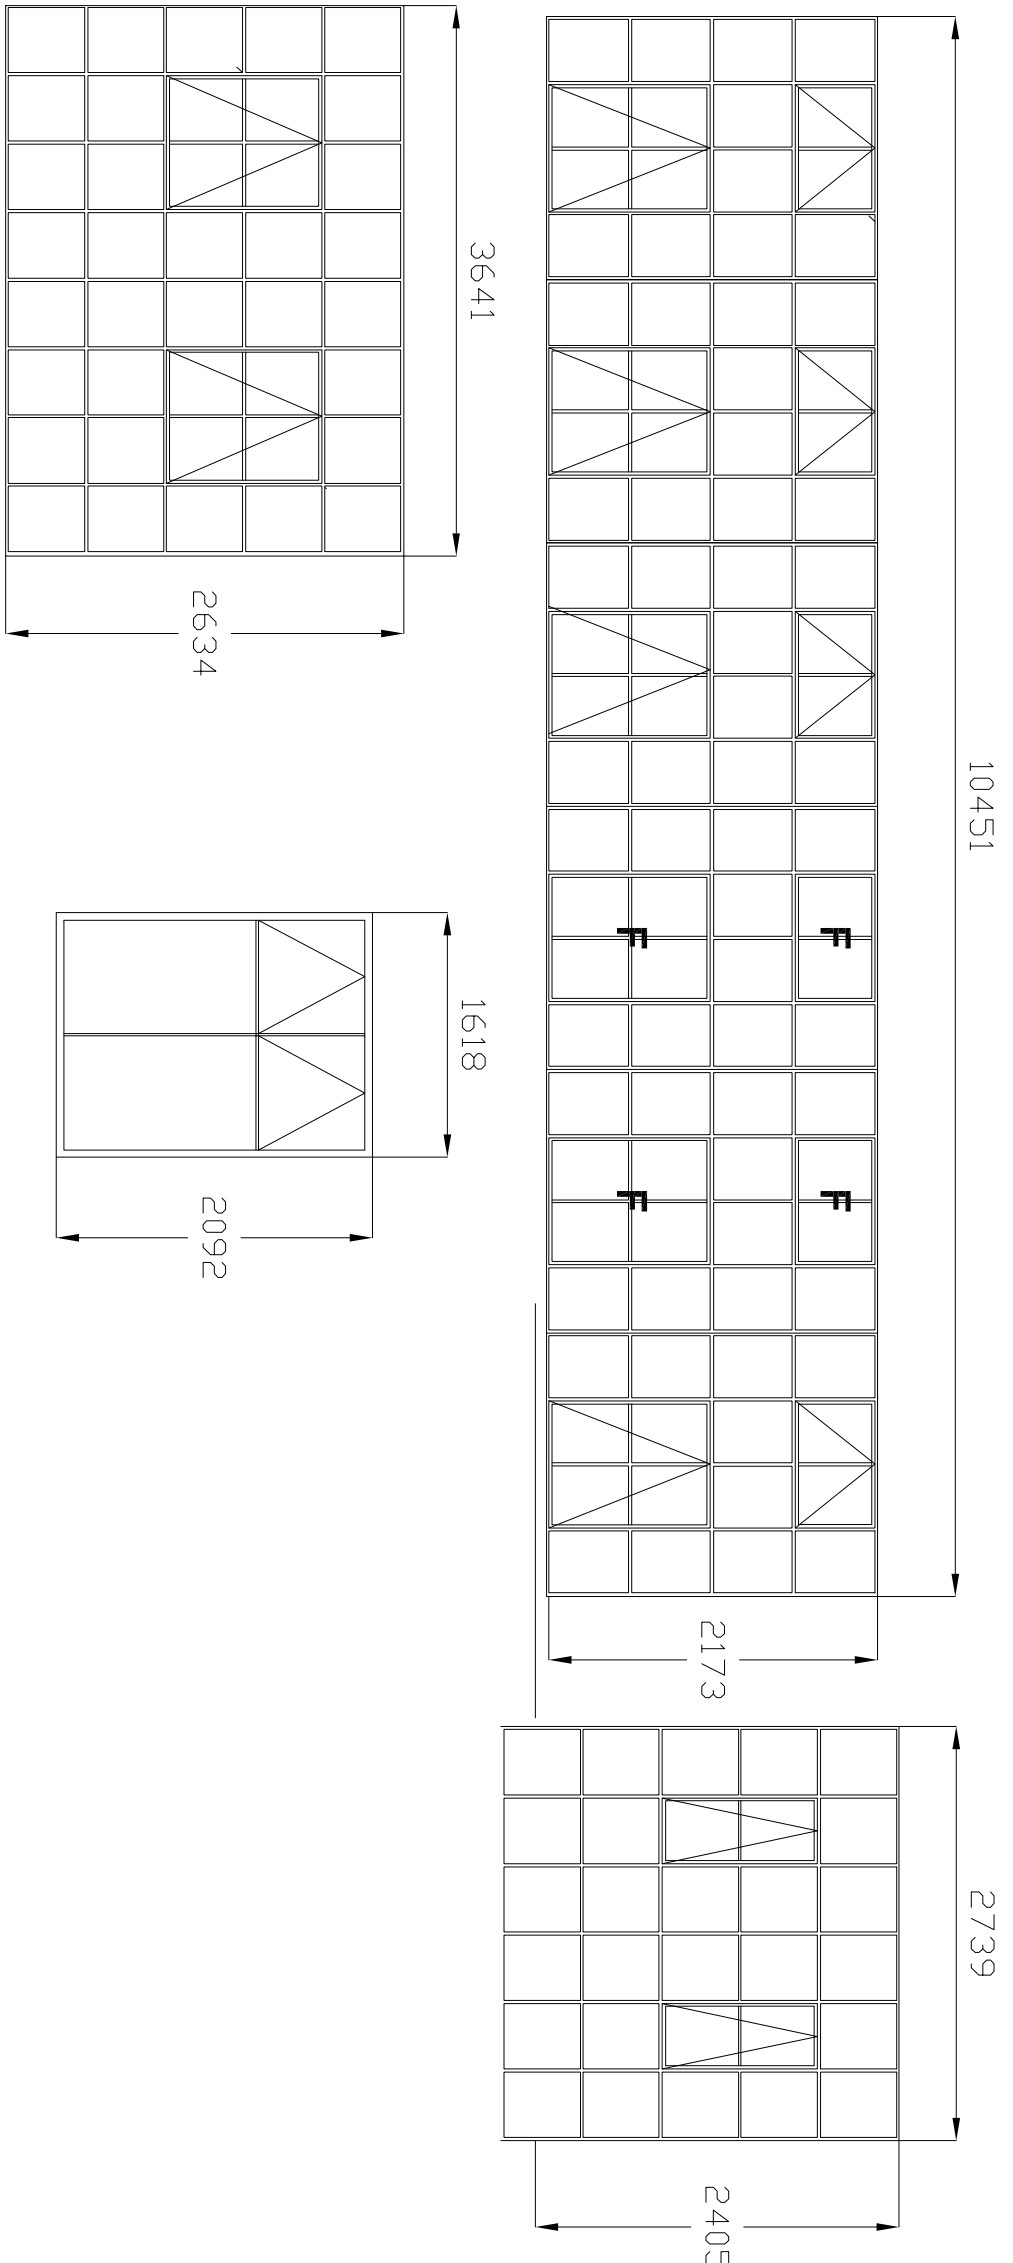




NOTE
Refer to drawings L(-)-311, 312 and 313 for
location of window types

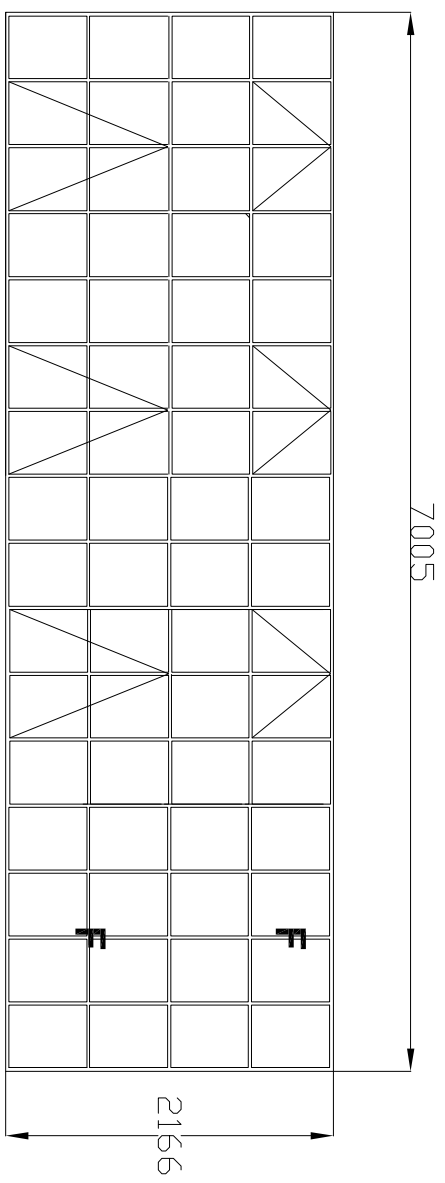



NORTH ELEVATION

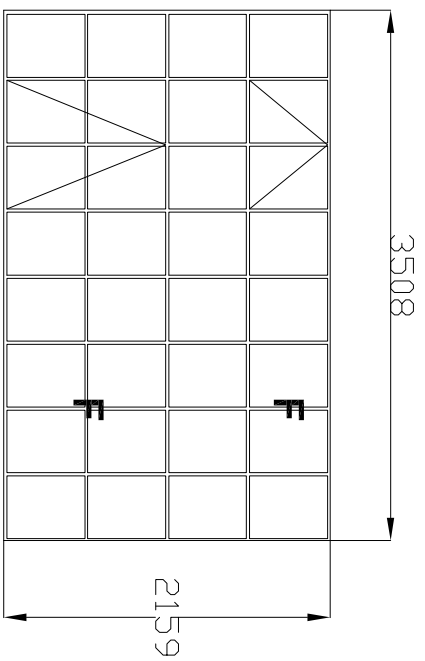

WEST ELEVATION

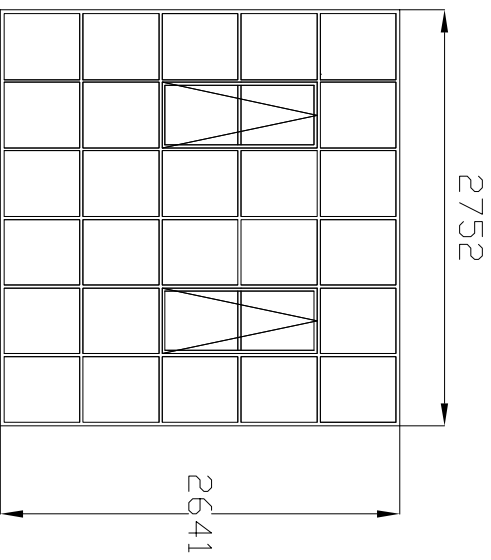
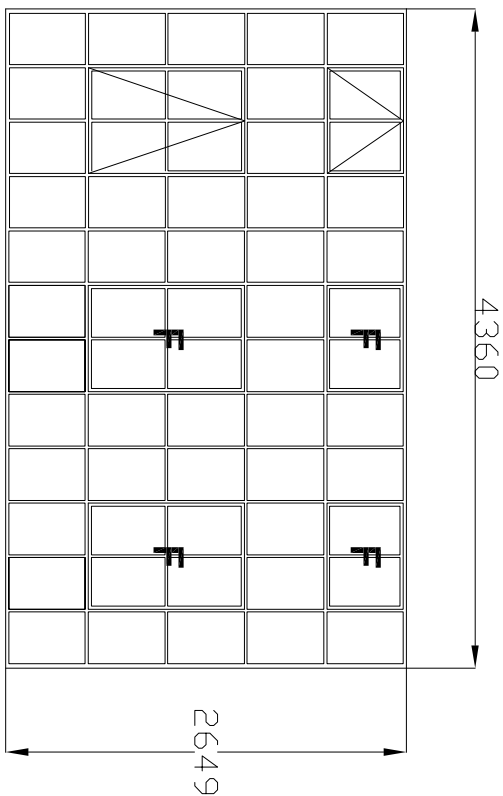


EAST ELEVATION


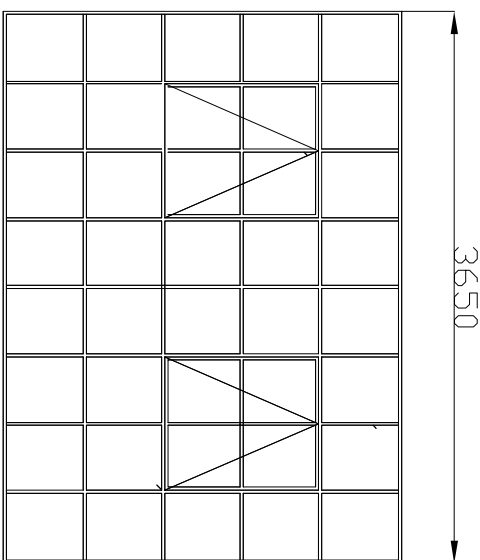
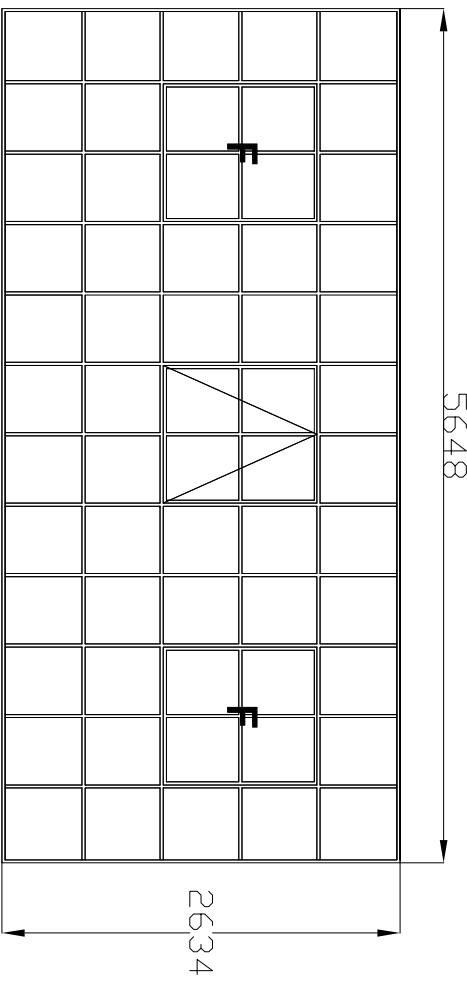


F


Window fixed closed

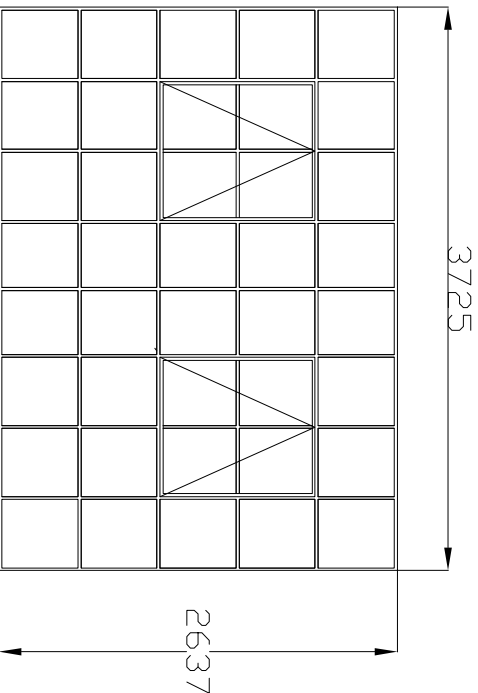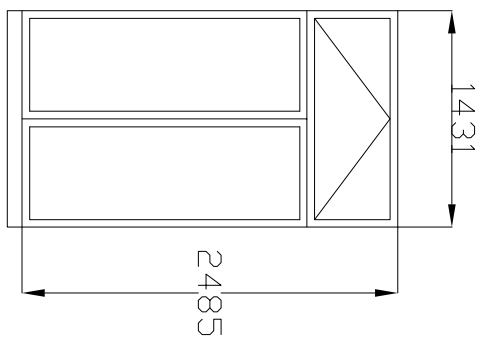

Elevation J

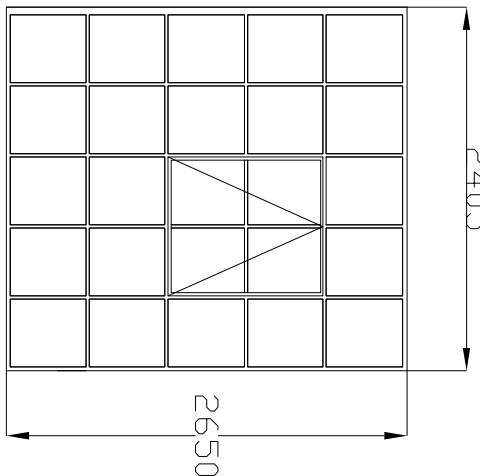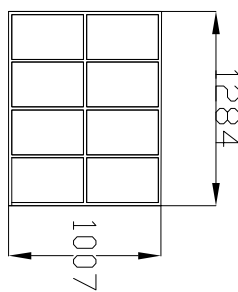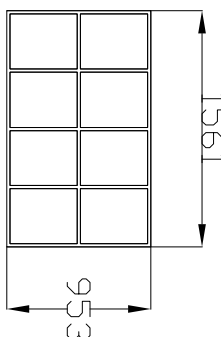

Elevation K

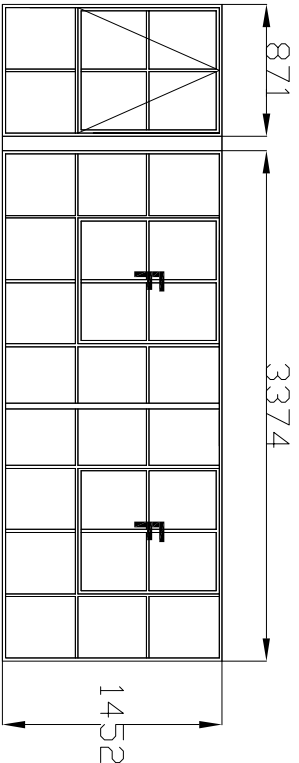

Elevation O

F B A DESIGN

CHARTERED ARCHITECTS

12 HUDSON APT. COLLEGE HOUSE
CHADWELL LANE INGLESHAM, WILTSHIRE
LONDON, N8 7RW SN6 7QU
Tel: 020 7078 3945
e-mail: contact@fbdesign.com

PROJECT

ENTERPRISE HOUSE
BLYTH ROAD, HAYES

DRAWING TITLE

PROPOSED STEEL
FRAME WINDOWS

PROJECT NO.	DRAWING NO.	REVISION
1504	A(31)100	—
DRAWN	CHEF	12/08/11
CHECKED	AF	14/08/13
DATE	16.02.16	
FB A DESIGN LTD	Company no. 9477262	