



NOTES

- Existing single glazed windows to be retained
shown : [RET]
Windows to be fixed open to provide permanent car park ventilation.
- Existing steel framed window to be scheduled by type and approximate age before removal.
- All other windows to be replaced with double glazed mild steel W20 sections as West Leigh typical drawing no: CE.91429-01.
- New steel frames to be hot dipped galvanised and polyester powder coated: RAL colour and gloss level TBC


CONDITION No 5 iv:
WINDOWS

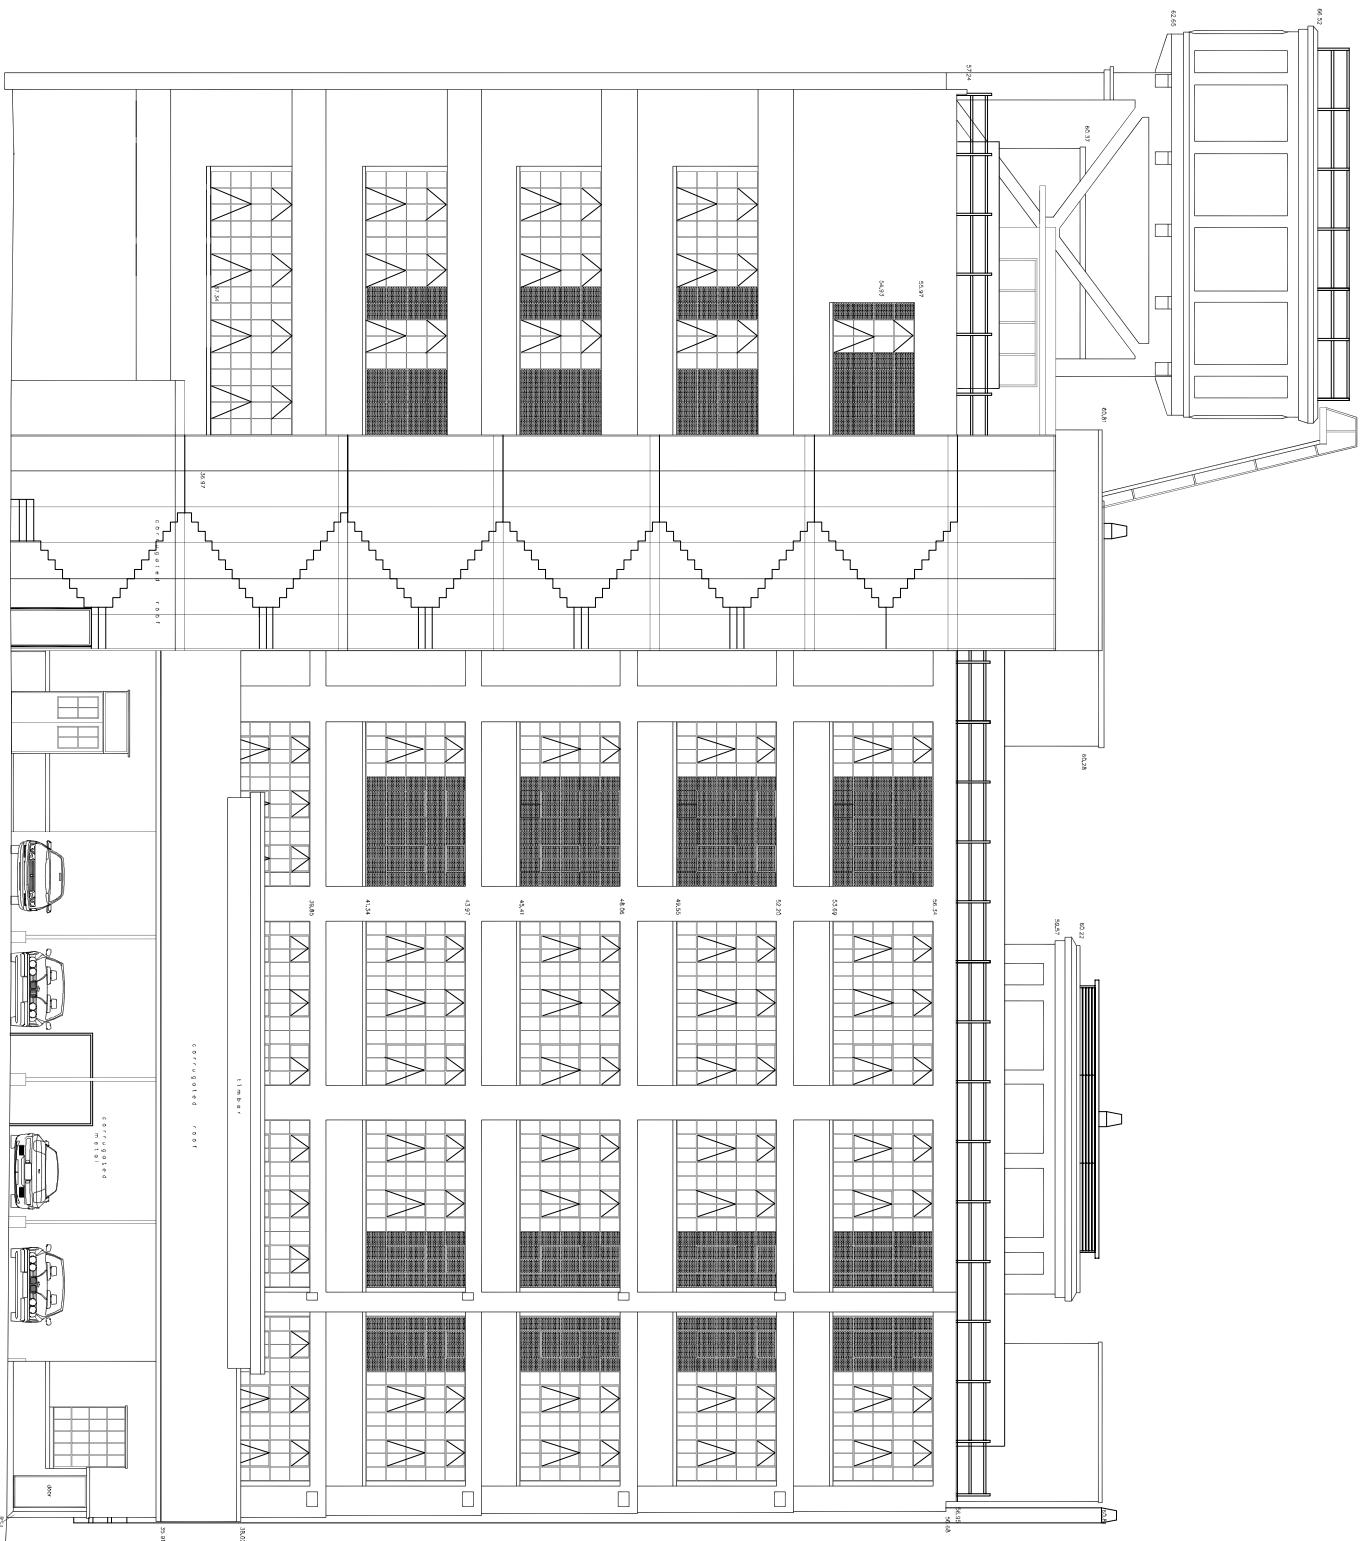

Proposed East Elevation

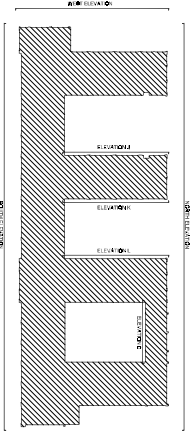

Proposed West Elevation

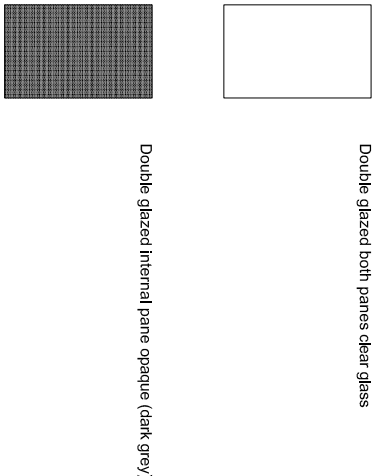

F B A DESIGN

CHARTERED ARCHITECTS

12 HUDSON APT. COLLEGE HOUSE
CHADWELL AVE. INGLESHAM, WILTSHIRE
LONDON, W8 7NW SN6 7DU

Tel: 020 7078 3945
e-mail: contact.fbaesign@gmail.com

PROJECT
ENTERPRISE HOUSE
BLYTH ROAD, HAYES

DRAWING TITLE
PROPOSED EAST &
WEST ELEVATIONS

PROJECT NO.	DRAWING NO.	REVISION
1504	C(5.iv)03	—
DRAWN	AF	DATE 28.10.15
FBA DESIGN LTD	Company no. 9477262	