



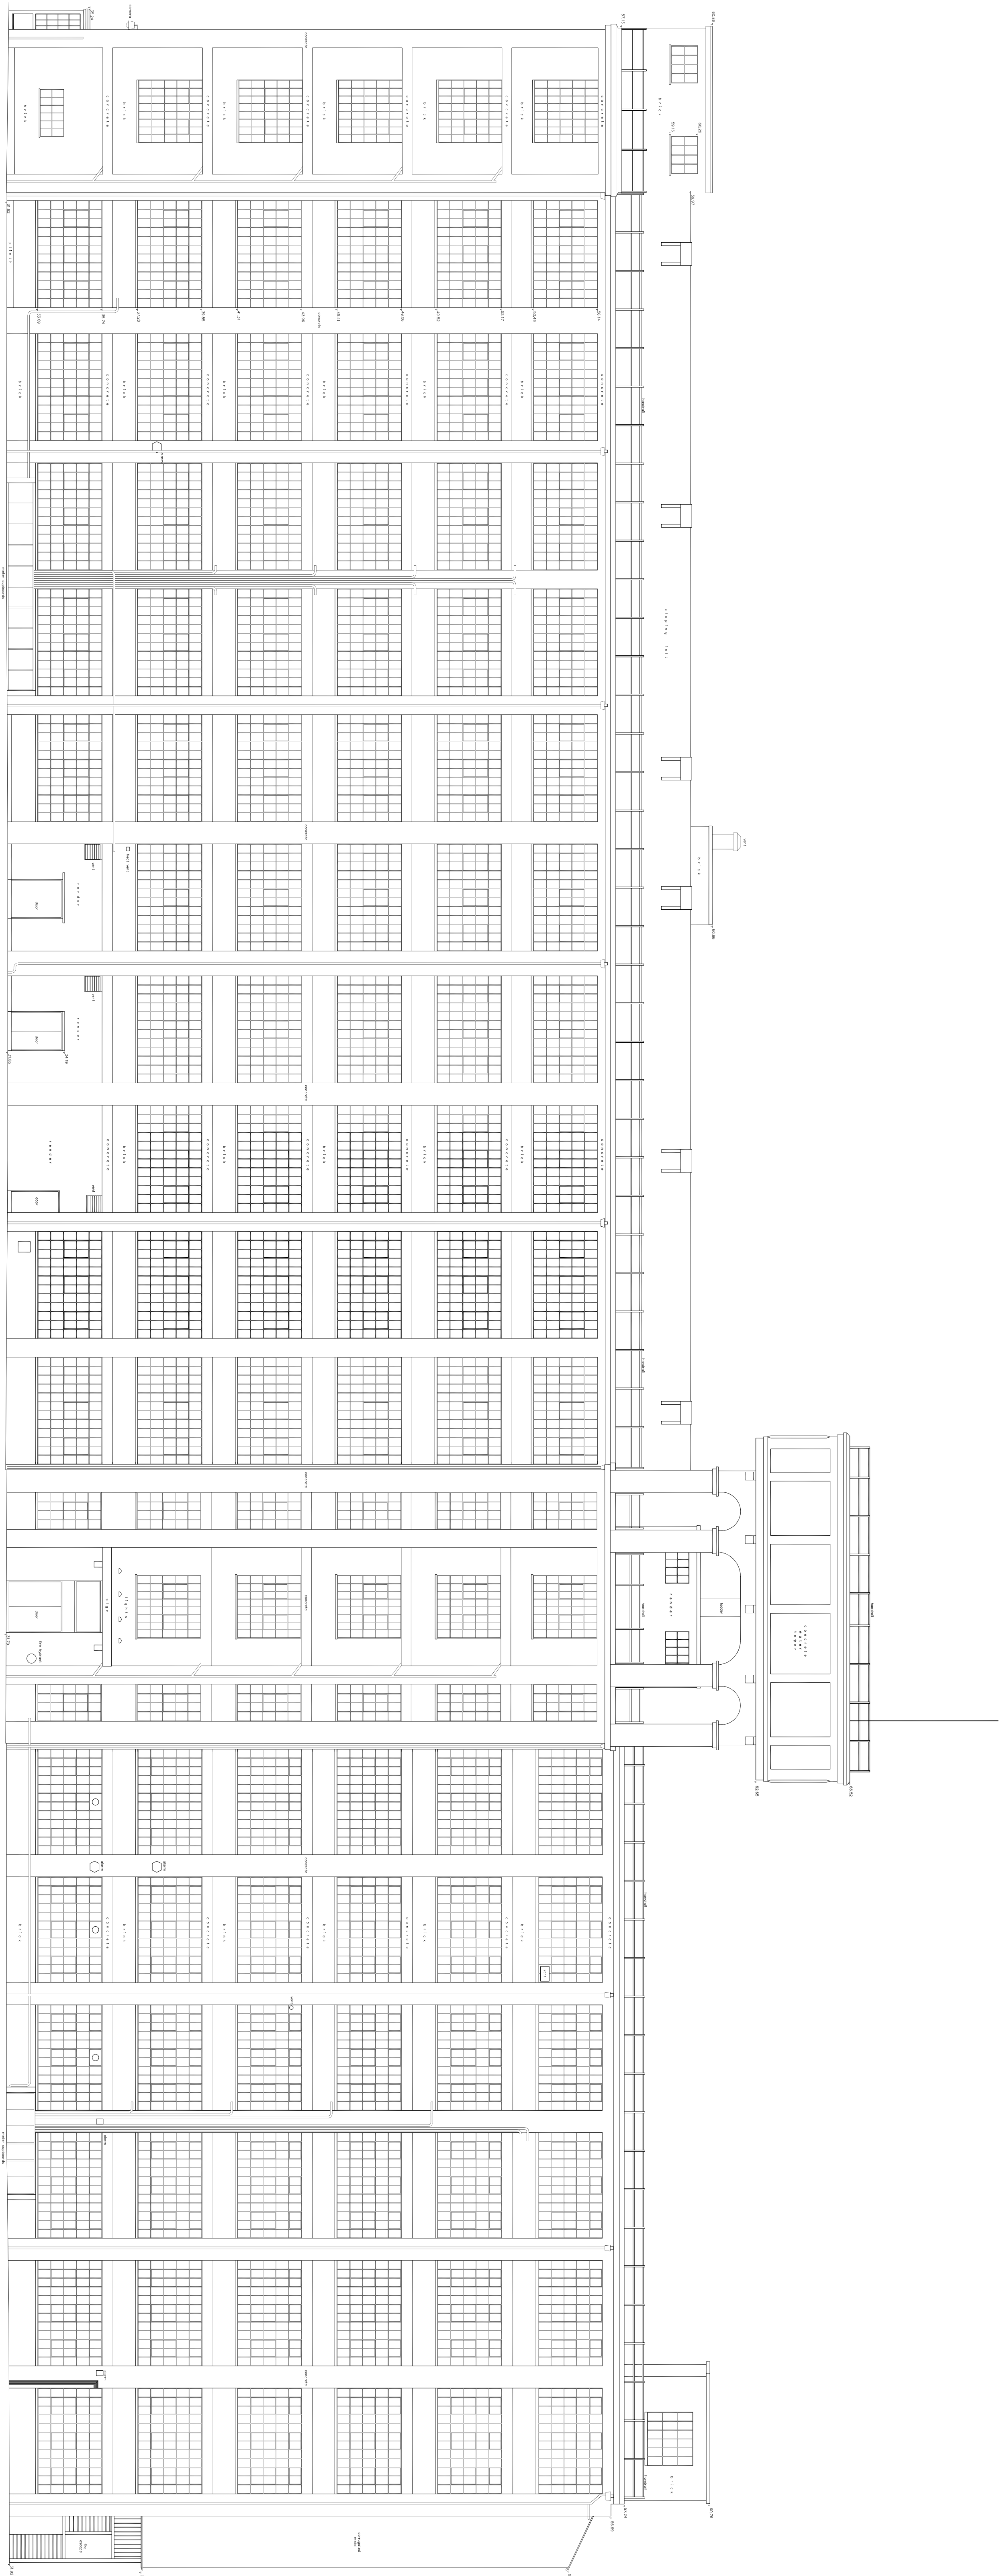

SOUTH ELEVATION

Draw 25.00m

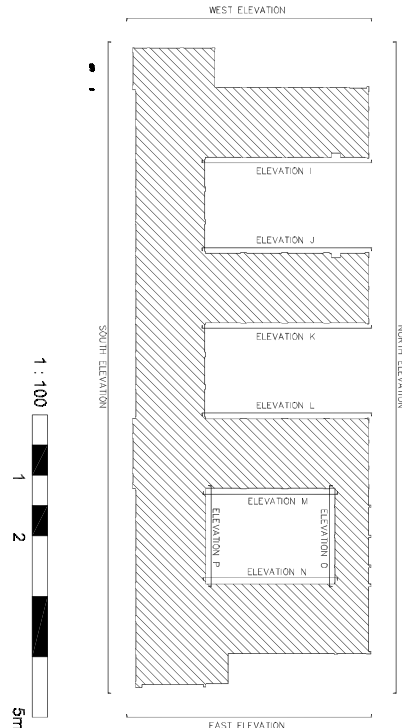

F B A DESIGN

CHARTERED ARCHITECTS

12 HUDSON APT. COLLEGE HOUSE
CHADWELL LANE INGLESHAM, WILTSHIRE
LONDON, N8 7RW SN6 7QU
Tel: 020 7078 3945
e-mail: contact@fbadesign@gmail.com

PROJECT

ENTERPRISE HOUSE
BLYTH ROAD, HAYES

DRAWING TITLE

PROPOSED SOUTH
ELEVATION

PROJECT NO. DRAWING NO. REVISION

1504 LA(---)300

SCALE 1:250@A1 ext. 1:500@A3 ext.

DRAWN GF CHECKED AF DATE 28.10.15

FBA DESIGN LTD Company no. 8477265