




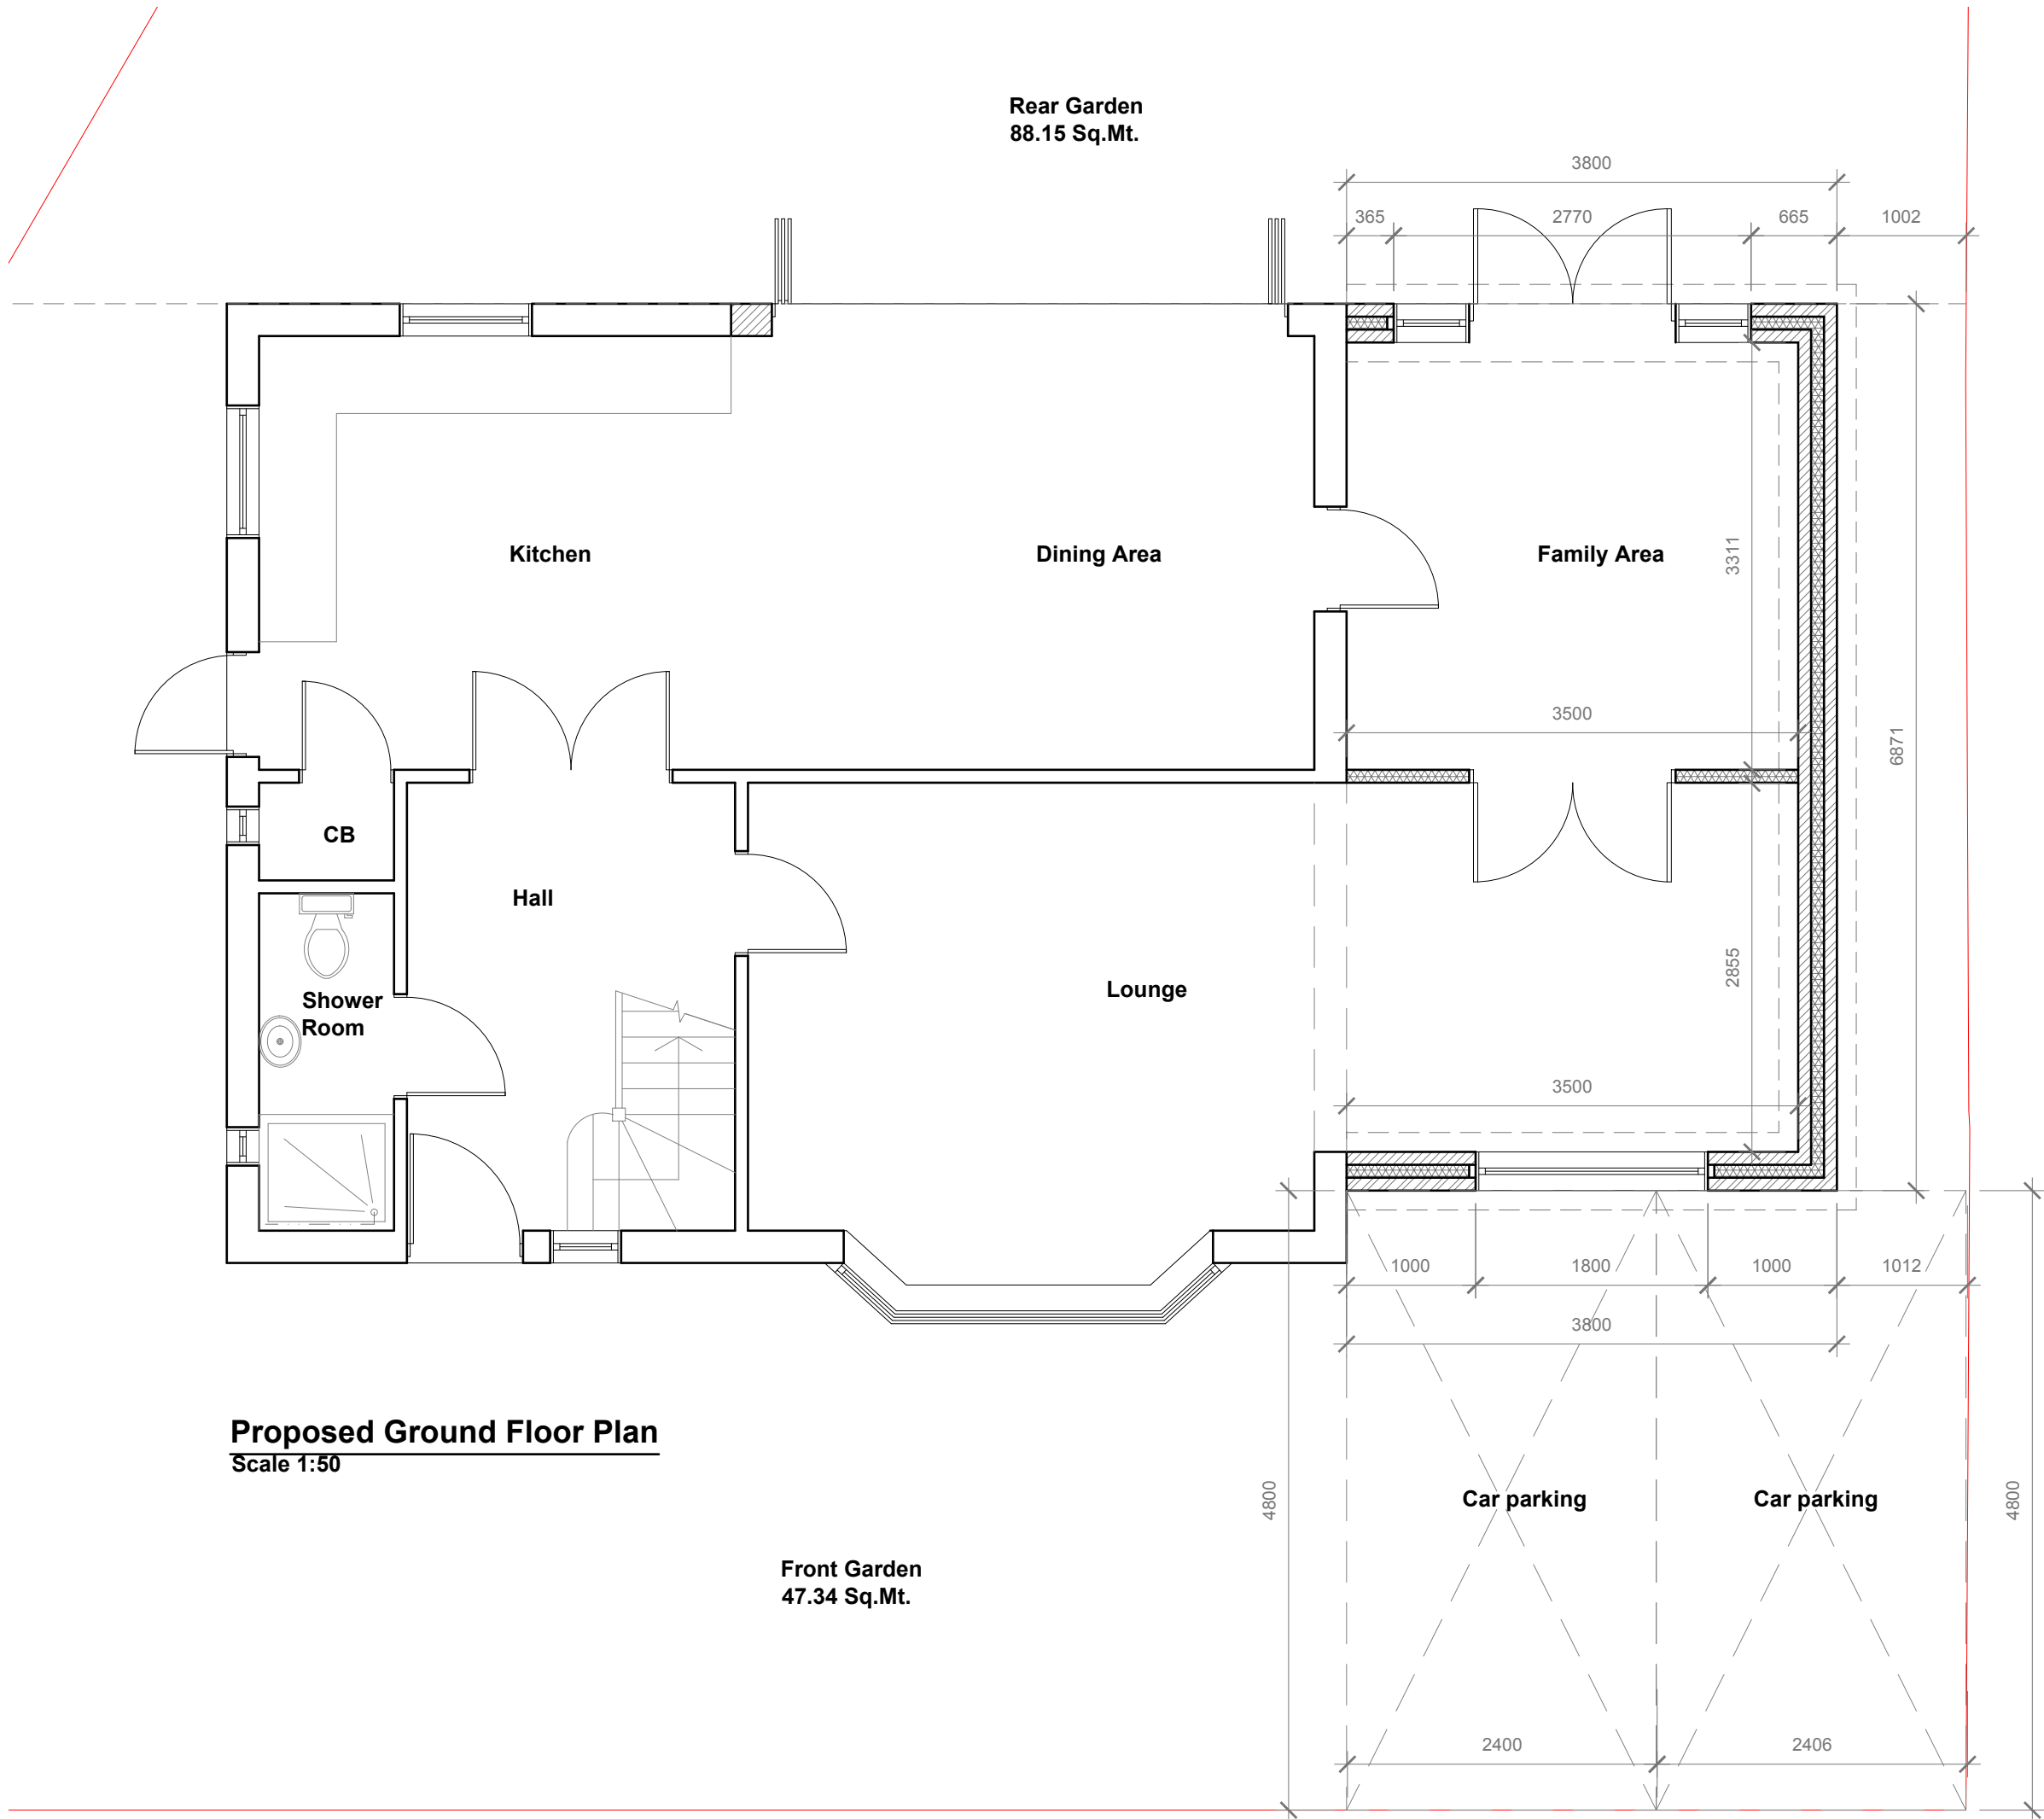


Modhwadia Design Services		Project: 44 Reservoir Road Ruislip Middlesex HA4 7TU	Title: Proposed Ground Floor Plan	Scale: 1:50@A3
239 Western Road, Southall, Middlesex, UB2 5HS Tel : 020 8571 1369 Fax: 020 8843 2008		Date: 22/05/2014		Drawing No.: MD/1076 - 02/FP
		Revision		03/09/14
		A		

 


Proposed South East Side Elevation

Scale 1:100

  

Proposed North West Side Elevation

Scale 1:100

 

Modhwadia
Design
Services

Project:
44 Reservoir Road
Ruislip
Middlesex
HA4 7TU

Title:	Proposed Elevations
--------	---------------------

Scale: 1:100 @ A3			
Date: 22/05/2014			
Drawing No.: MD/1076 - 04/fP			
Revision			
A			
03/09/14			

239 Western Road, Southall, Middlesex, UB2 5HS Tel : 020 8571 1369 Fax: 020 8843 2008