

H. M. LAND REGISTRY GENERAL MAP

GREATER LONDON SHEET TQ 0987

SECTION K

Scale 1/1250

BOROUGH OF HILLINGDON

EASTCOTE ROAD

MANOR WAY

MIDCROFT

Old Reference X 9 BJ
Made and printed by the Director
General of the Ordnance Survey,
Chessington, Surrey. 1963 for HMLR
© Crown Copyright 1963



TITLE No. MX 235 066

LOCATION PLAN

One stop
planning, structural
engineering and project
managmet.



NOTE:

1- ALL DIMENSIONS IN METRS UNLESS OTHERWISE NOTED

2- THIS DRWAING IS THE COPYRIGHT OF LOUTUS ENGINEERS LIMITED AND MAY NOT BE COPIED OR REPRODUCED IN ANY WAY ORPASSED TO A THIRD PARTY WITHOUT PRIOR WRITTEN AUTHORISATION.

SITE: 56 EASTCOTE ROAD, RUISLIP

Rev. O

Drg. Title Single storey wrap aournd exntention


Drg. No. LCENG-101-56-HA4 8DH

Date 02/17/21

Scale

Sheet
size : A3

Sheet NO
A100

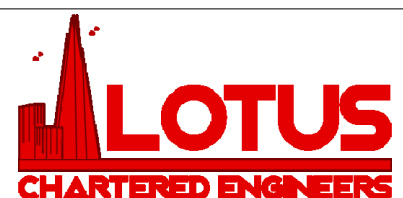


336 Ballards Ln, North Finchley, London N12 0EY
+44 (0) 2084 583 855
info@lceng.co.uk
www.lceng.co.uk



1 **BLOCK PLAN**
1 : 500

BLOCK PLAN

One stop
planning, structural
engineering and project
managmet.

 

NOTE:

- 1- ALL DIMENSIONS IN METRS UNLESS OTHERWISE NOTED
- 2- THIS DRWAING IS THE COPYRIGHT OF LOUTUS ENGINEERS LIMITED AND MAY NOT BE COPIED OR REPRODUCED IN ANY WAY ORPASSED TO A THIRD PARTY WITHOUT PRIOR WRITTEN AUTHORISATION.


SITE: 56 EASTCOTE ROAD, RUISLIP
Rev. O

Drg. Title Single storey wrap aournd exntention
Drg. No. LCENG-101-56-HA4 8DH


Date 02/17/21
Scale 1 : 500

Sheet
size : A3

Sheet NO
A102

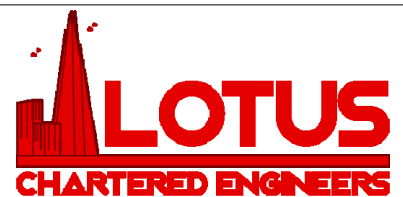

336 Ballards Ln, North Finchley, London N12 0EY
+44 (0) 2084 583 855
info@lceng.co.uk
www.lceng.co.uk

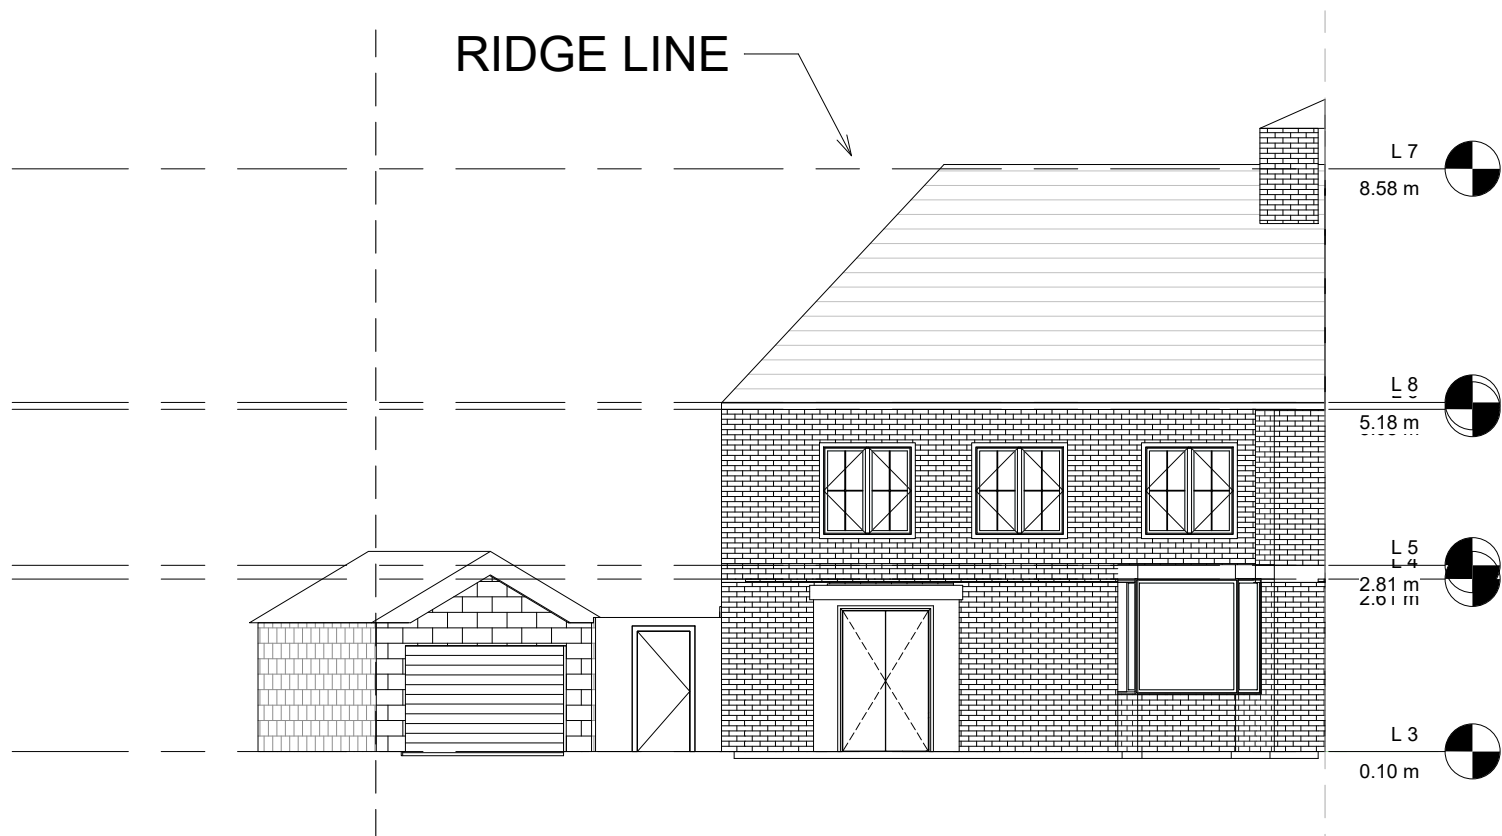


1 EXSISTING FRONT ELEVATION
1 : 100

Material match exsiting




2 1 PRPPOSED FRONT ELEVATION
1 : 100

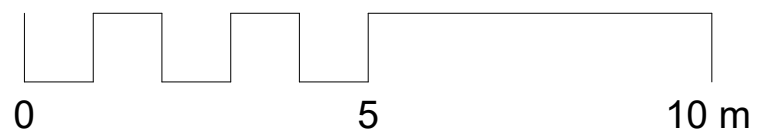

FRONT ELEVATION

One stop
planning, structural
engineering and project
managmet.

 

NOTE:

1- ALL DIMENSIONS IN METRS UNLESS OTHERWISE NOTED

2- THIS DRWAING IS THE COPYRIGHT OF LOUTUS ENGINEERS LIMITED AND MAY NOT BE COPIED OR REPRODUCED IN ANY WAY ORPASSED TO A THIRD PARTY WITHOUT PRIOR WRITTEN AUTHORISATION.

SITE: 56 EASTCOTE ROAD, RUISLIP
Rev. O


Drg. Title Single storey wrap aournd exntention

Drg. No. LCENG-101-56-HA4 8DH


Date 02/24/21
Scale 1 : 100

Sheet
size : A3


Sheet NO
A104

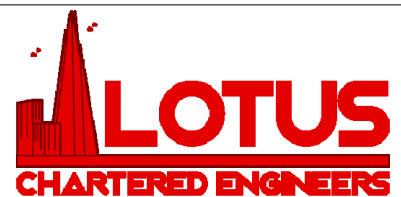


336 Ballards Ln, North Finchley, London N12 0EY
+44 (0) 2084 583 855
info@lceng.co.uk
www.lceng.co.uk

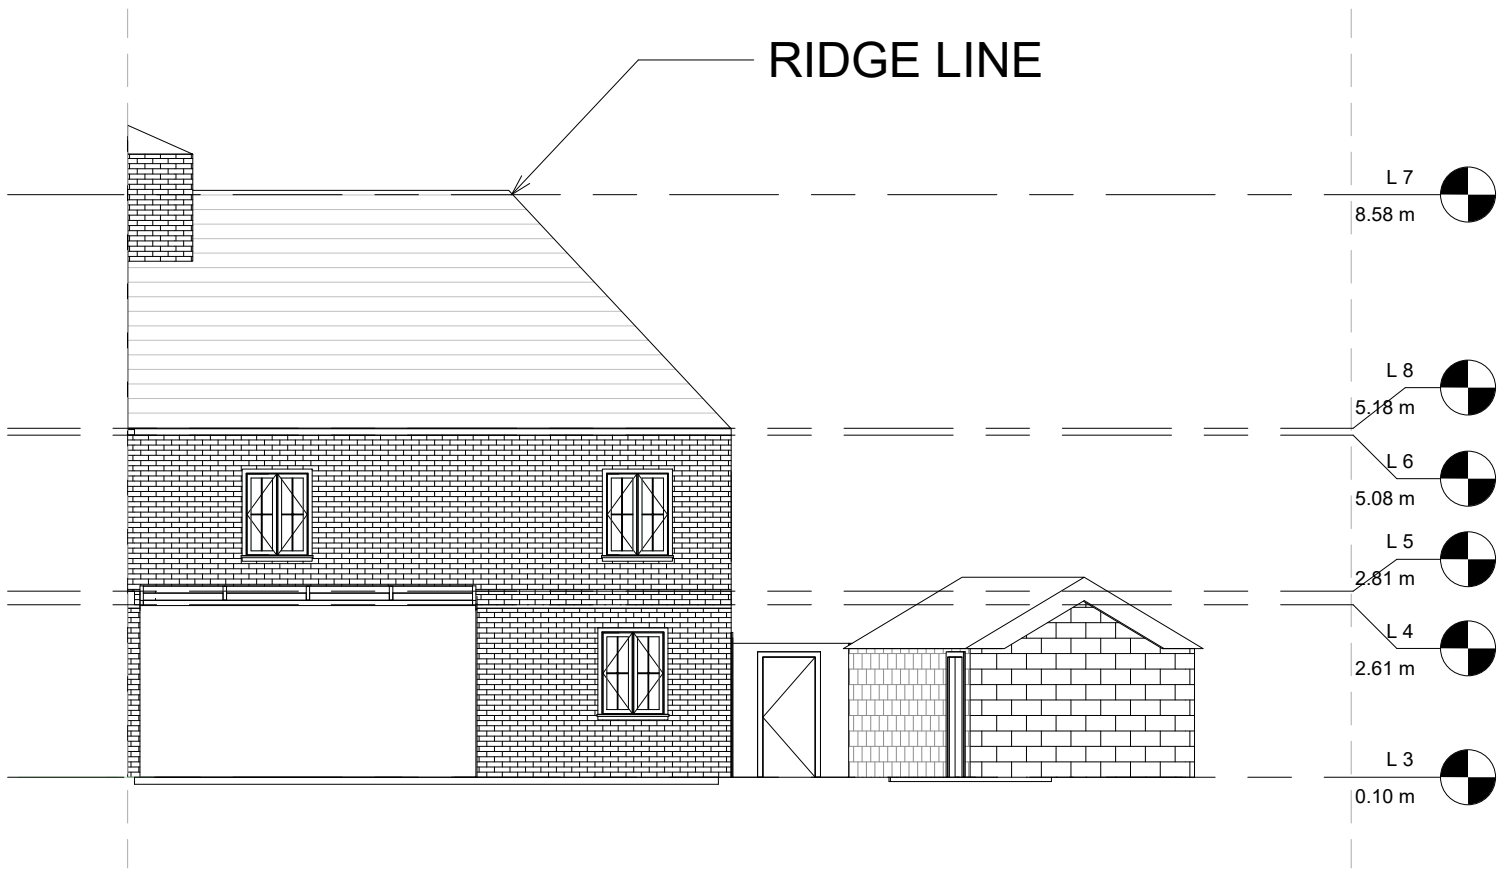



1 EXISTING REAR ELEVATION
1: 100

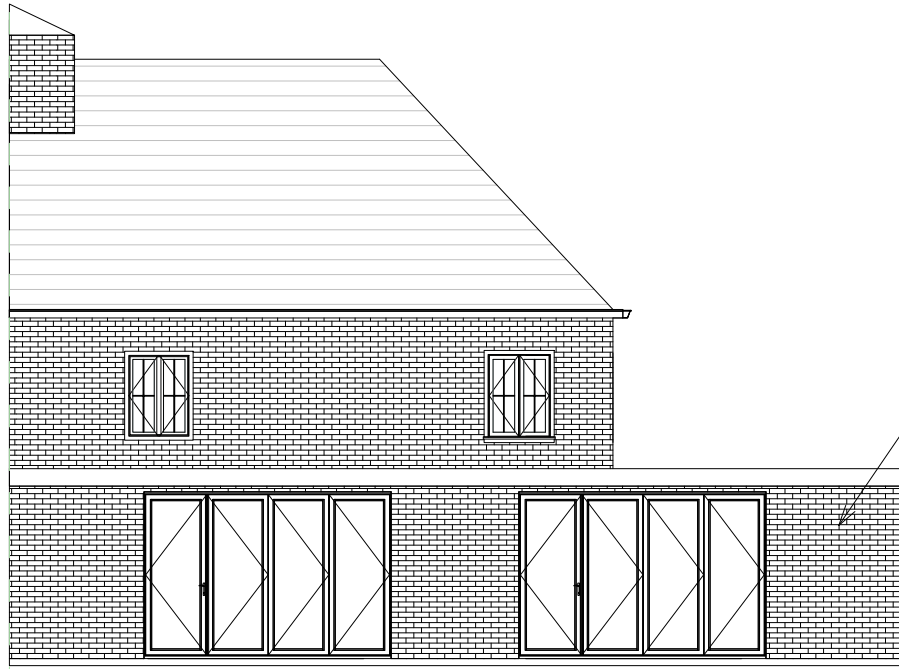


2 1 PROPOSED REAR ELEVATION AP1
1: 100

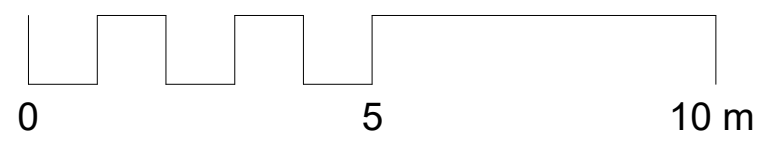

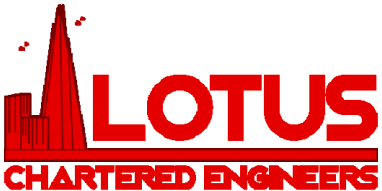
REAE ELEVATION		NOTE:		SITE: 56 EASTCOTE ROAD, RUISLIP				
One stop planning,structural engineering and project managmet. 		1- ALL DIMENSIONS IN METRS UNLESS OTHERWISE NOTED		Rev. O				
		2- THIS DRWAING IS THE COPYRIGHT OF LOUTUS ENGINEERS LIMITED AND MAY NOT BE COPIED OR REPRODUCED IN ANY WAY ORPASSED TO A THIRD PARTY WITHOUT PRIOR WRITTEN AUTHORISATION.		Drg. Title Single storey wrap aournd exntention		Drg. No. LCENG-101-56-HA4 8DH		
				Date 02/24/21	Sheet size : A3	Sheet NO A105	336 Ballards Ln, North info@lceng.co.uk Finchley, London N12 0EY www.lceng.co.uk +44 (0) 2084 583 855	

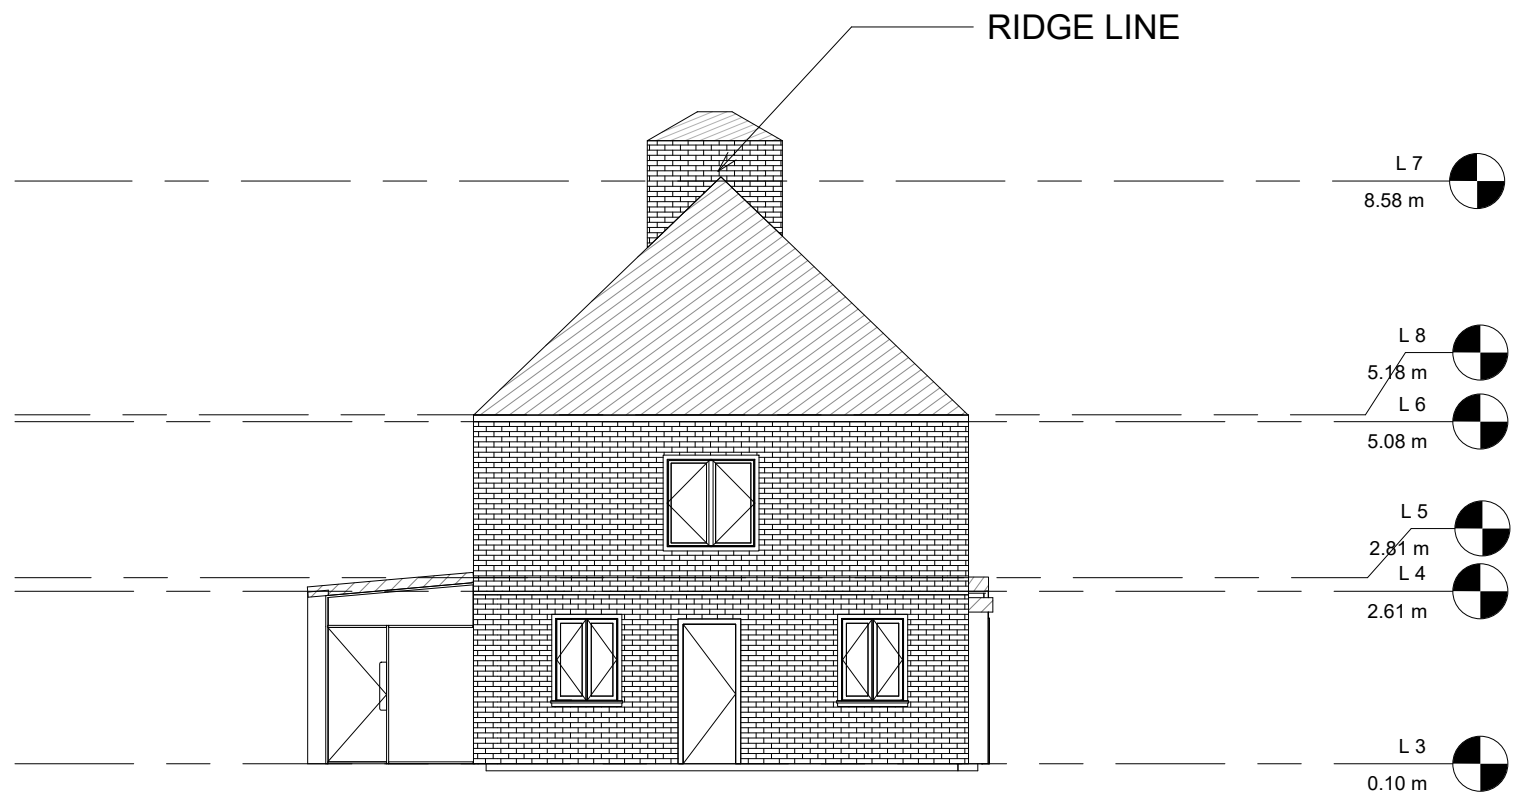

1 EXSISTING SIDE
ELEVATION
1 : 100

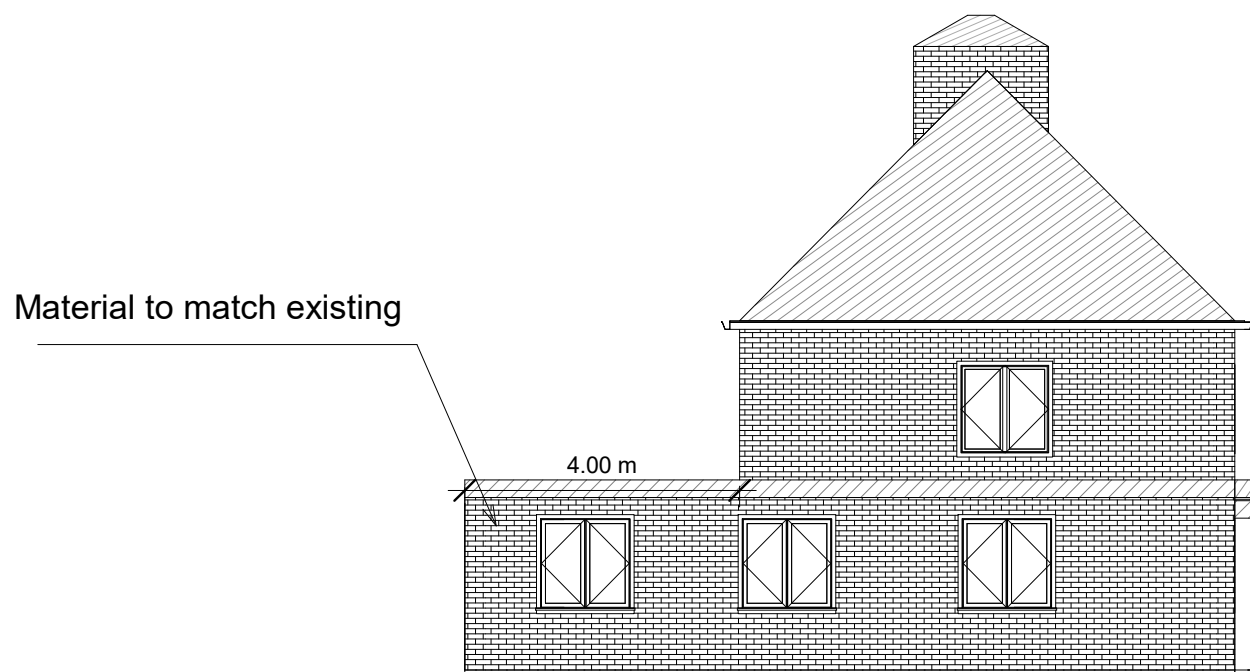


2 1 PRPOSED SIDE
ELAVATION AP1
1 : 100

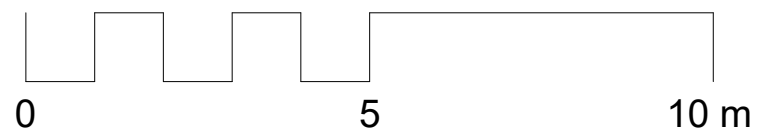

SIDE ELEVATION

One stop
planning, structural
engineering and project
managmet.

 

NOTE:

1-
ALL DIMENSIONS IN METRS UNLESS
OTHERWISE NOTED

2-
THIS DRWAING IS THE COPYRIGHT OF
LOUTUS ENGINEERS LIMITED AND MAY
NOT BE COPIED OR REPRODUCED IN
ANY WAY ORPASSED TO A THIRD
PARTY WITHOUT PRIOR WRITTEN
AUTHORISATION.

SITE: 56 EASTCOTE ROAD, RUISLIP
Rev. O


Drg. Title Single storey wrap aournd exntention

Drg. No. LCENG-101-56-HA4 8DH


Date 02/24/21
Scale 1 : 100

Sheet
size : A3


Sheet NO
A106

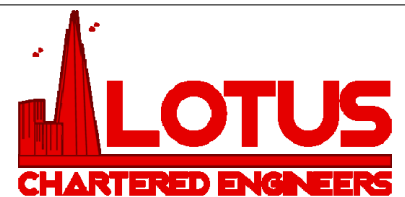


336 Ballards Ln, North Finchley, London N12 0EY
+44 (0) 2084 583 855
info@lceng.co.uk
www.lceng.co.uk

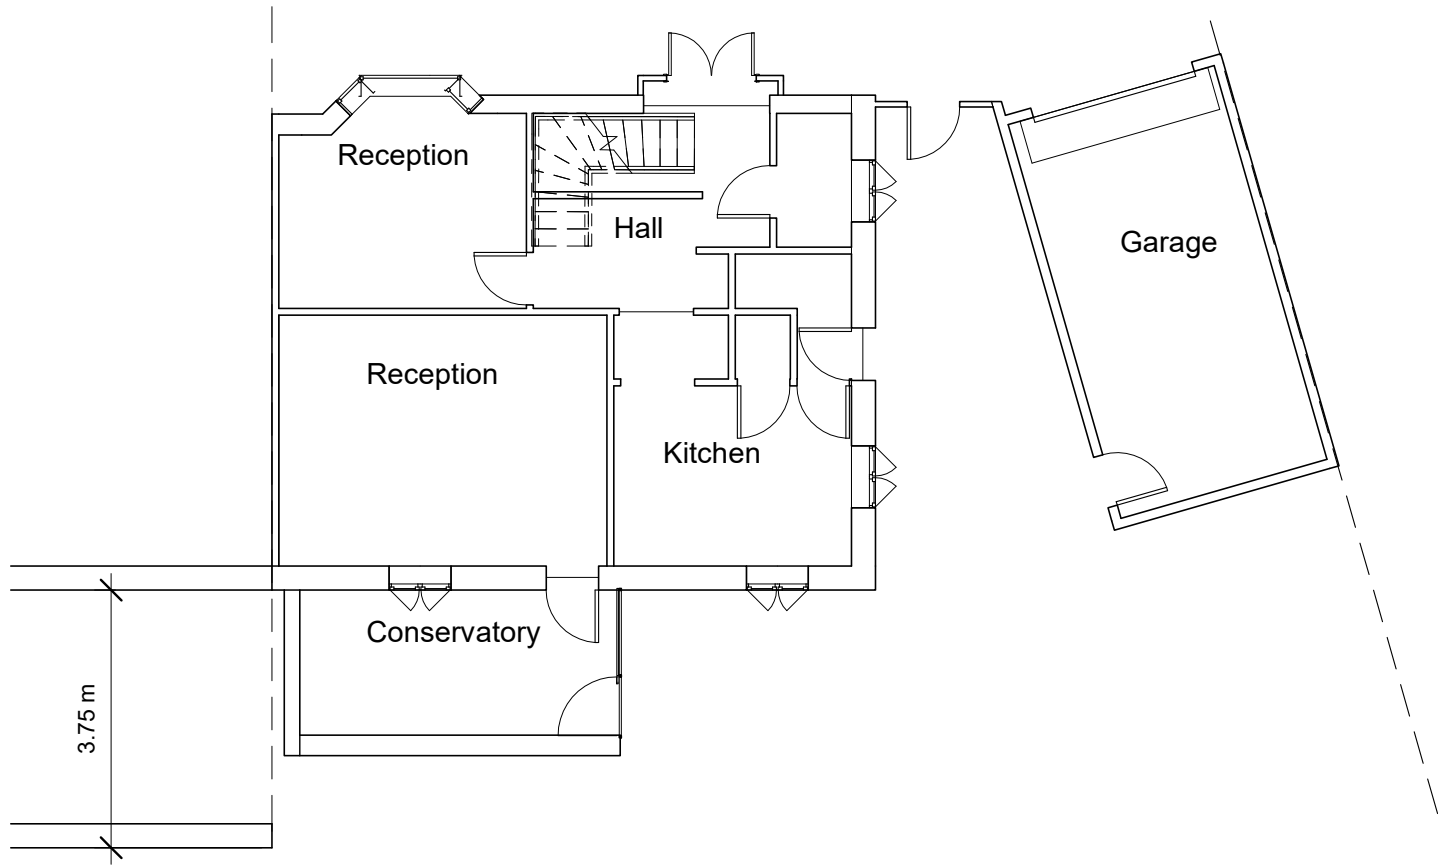

1 EXSISTING GROUND FLOOR PLAN
1 : 100

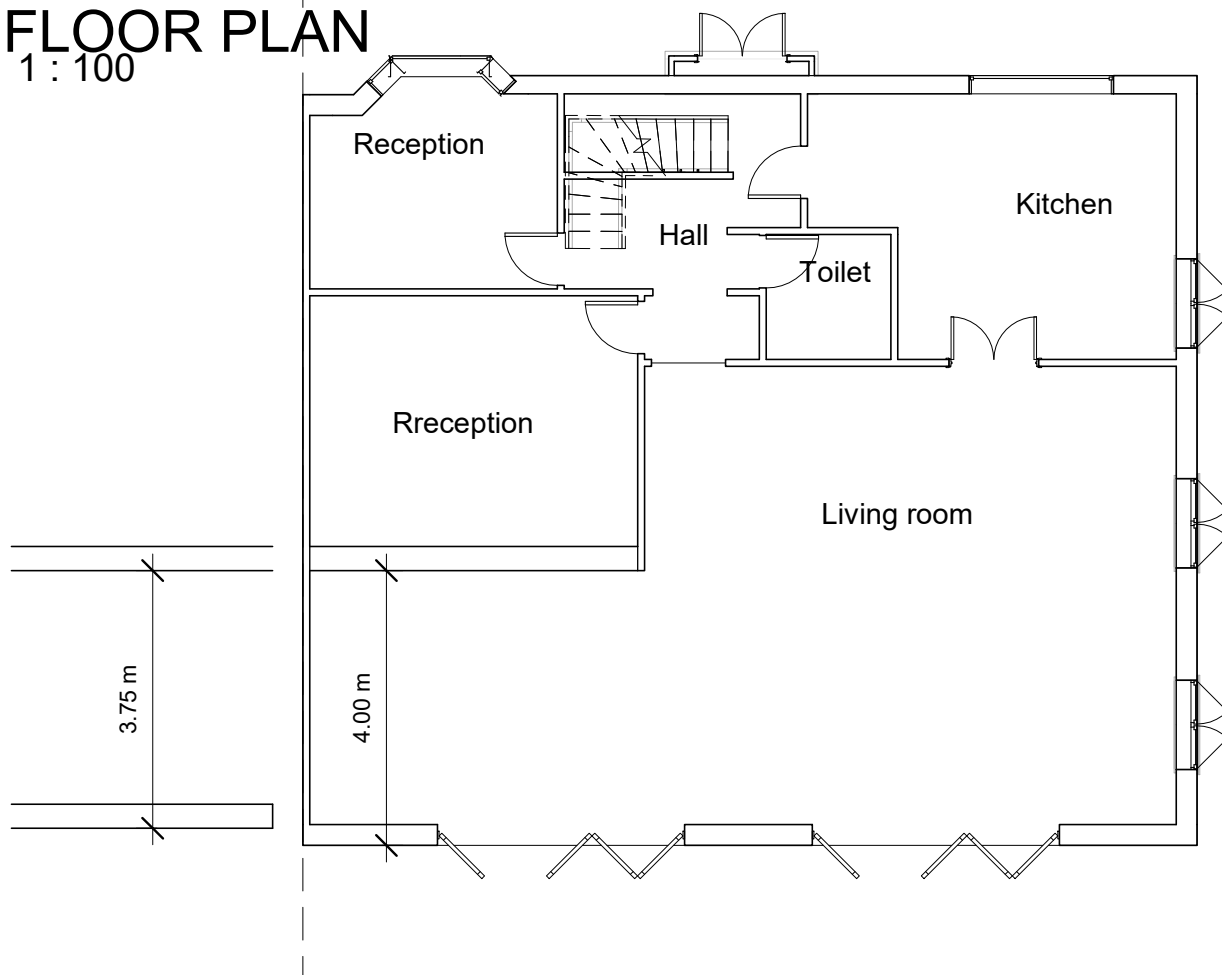


2 1 PROPOSED GROUND FLOOR PLAN AP1
1 : 100

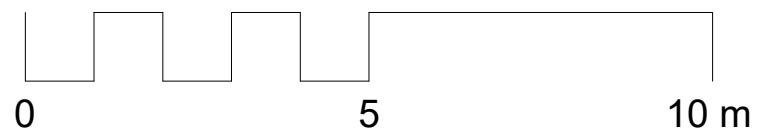

GROUND FLOOR

One stop
planning, structural
engineering and project
managmet.

 

NOTE:

1- ALL DIMENSIONS IN METRS UNLESS OTHERWISE NOTED

2- THIS DRWAING IS THE COPYRIGHT OF LOUTUS ENGINEERS LIMITED AND MAY NOT BE COPIED OR REPRODUCED IN ANY WAY ORPASSED TO A THIRD PARTY WITHOUT PRIOR WRITTEN AUTHORISATION.

SITE: 56 EASTCOTE ROAD, RUISLIP
Rev. O


Drg. Title Single storey wrap aournd exntention

Drg. No. LCENG-101-56-HA4 8DH



Date 02/24/21
Scale 1 : 100

Sheet
size : A3


Sheet NO
A107

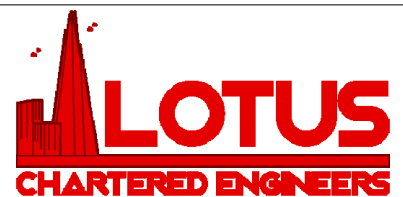


336 Ballards Ln, North Finchley, London N12 0EY
+44 (0) 2084 583 855
info@lceng.co.uk
www.lceng.co.uk

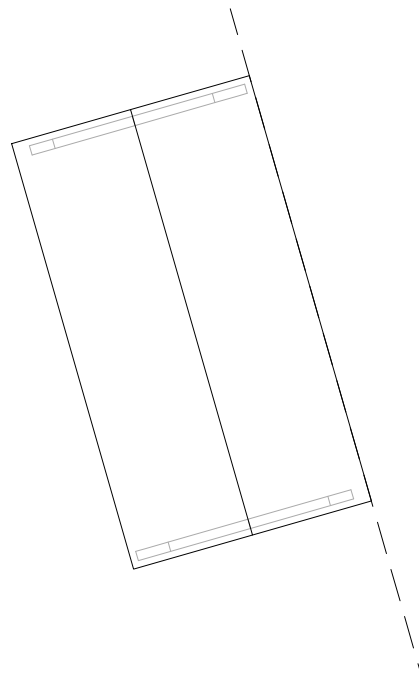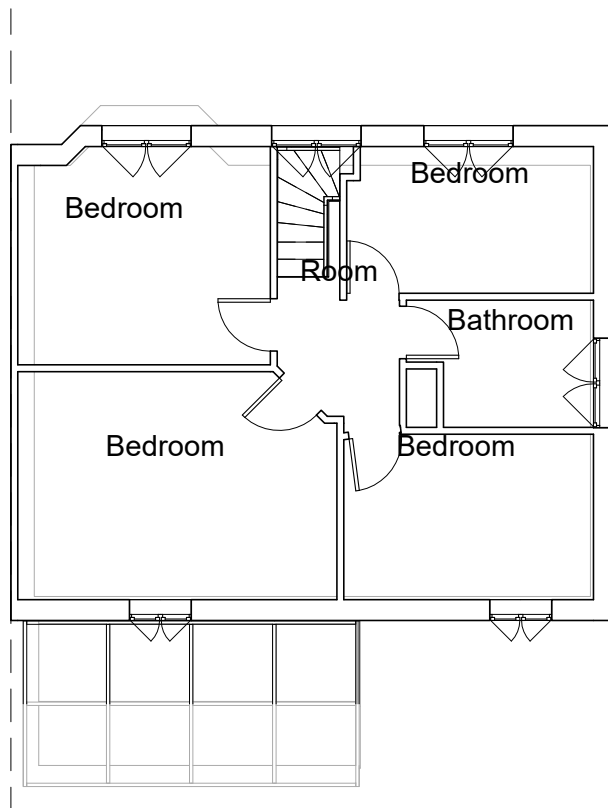


1 EXSISTING FIRST FLOOR
PLAN
1 : 100

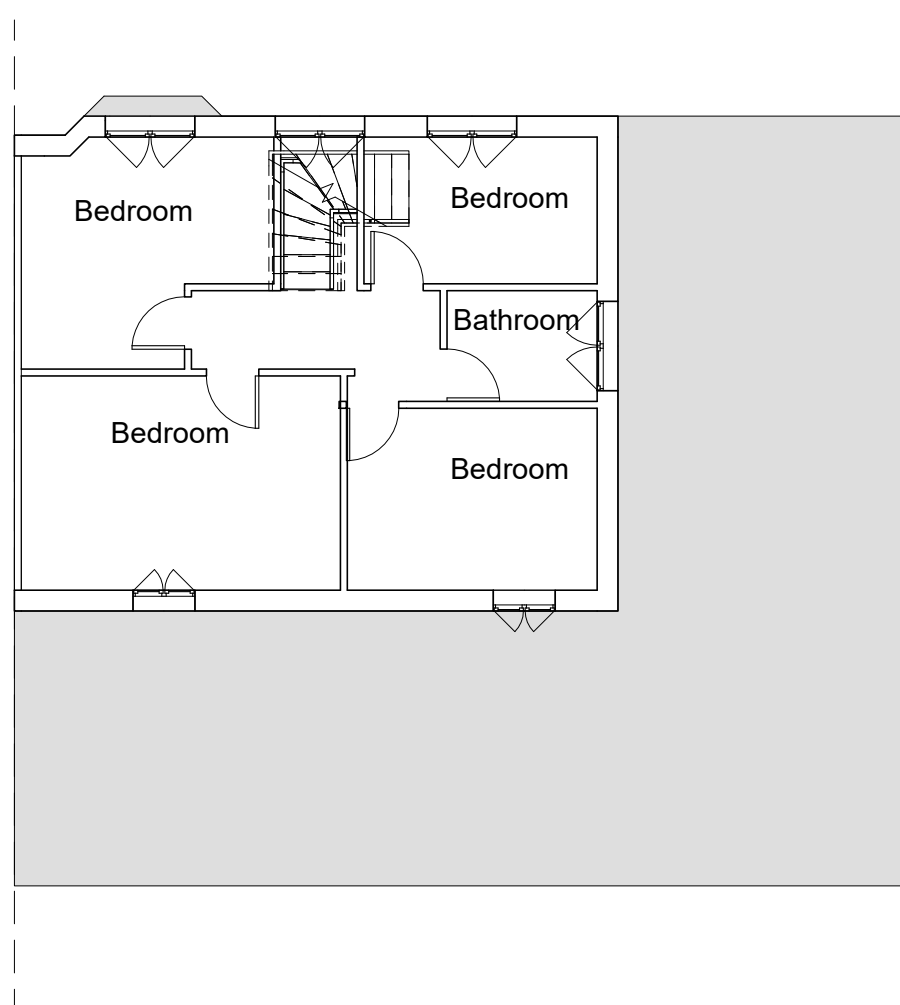


2 1 PROPOSED FIRST
FLOOR PLAN AP1
1 : 100

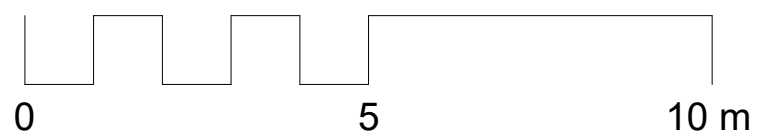


FIRST FLOOR One stop planning,structural engineering and project managmet. 	NOTE: 1- ALL DIMENSIONS IN METRS UNLESS OTHERWISE NOTED 2- THIS DRWAING IS THE COPYRIGHT OF LOUTUS ENGINEERS LIMITED AND MAY NOT BE COPIED OR REPRODUCED IN ANY WAY ORPASSED TO A THIRD PARTY WITHOUT PRIOR WRITTEN AUTHORISATION.	SITE: 56 EASTCOTE ROAD, RUISLIP Rev. O Drg. Title Single storey wrap aournd exntention Drg. No. LCENG-101-56-HA4 8DH Date 02/24/21 Scale 1 : 100 Sheet size : A3 Sheet NO A108			 336 Ballards Ln, North Finchley, London N12 0EY +44 (0) 2084 583 855 info@lceng.co.uk www.lceng.co.uk
---	---	--	--	--	--

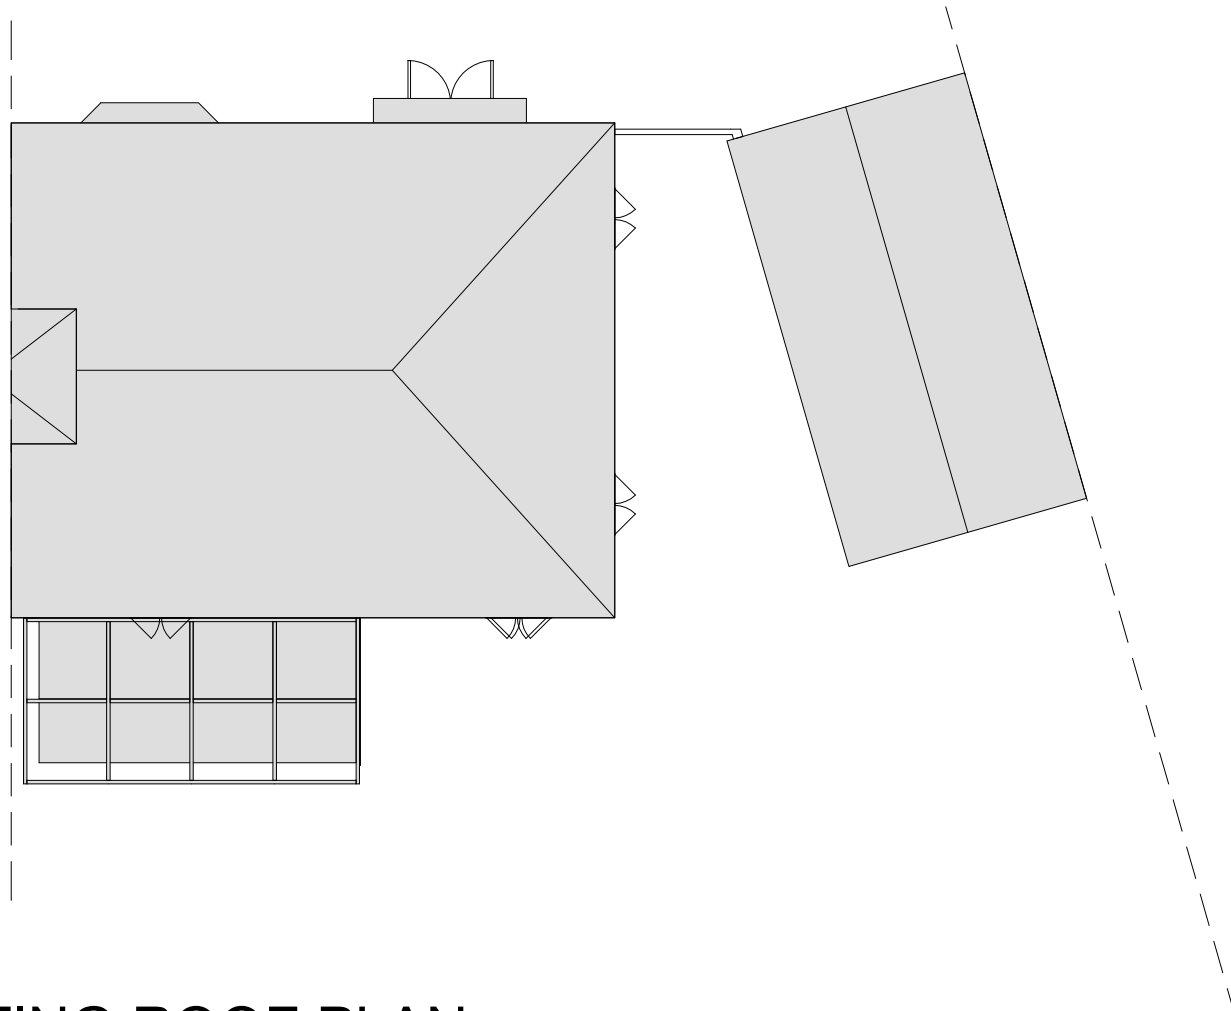


1 EXISTING ROOF PLAN
1 : 100

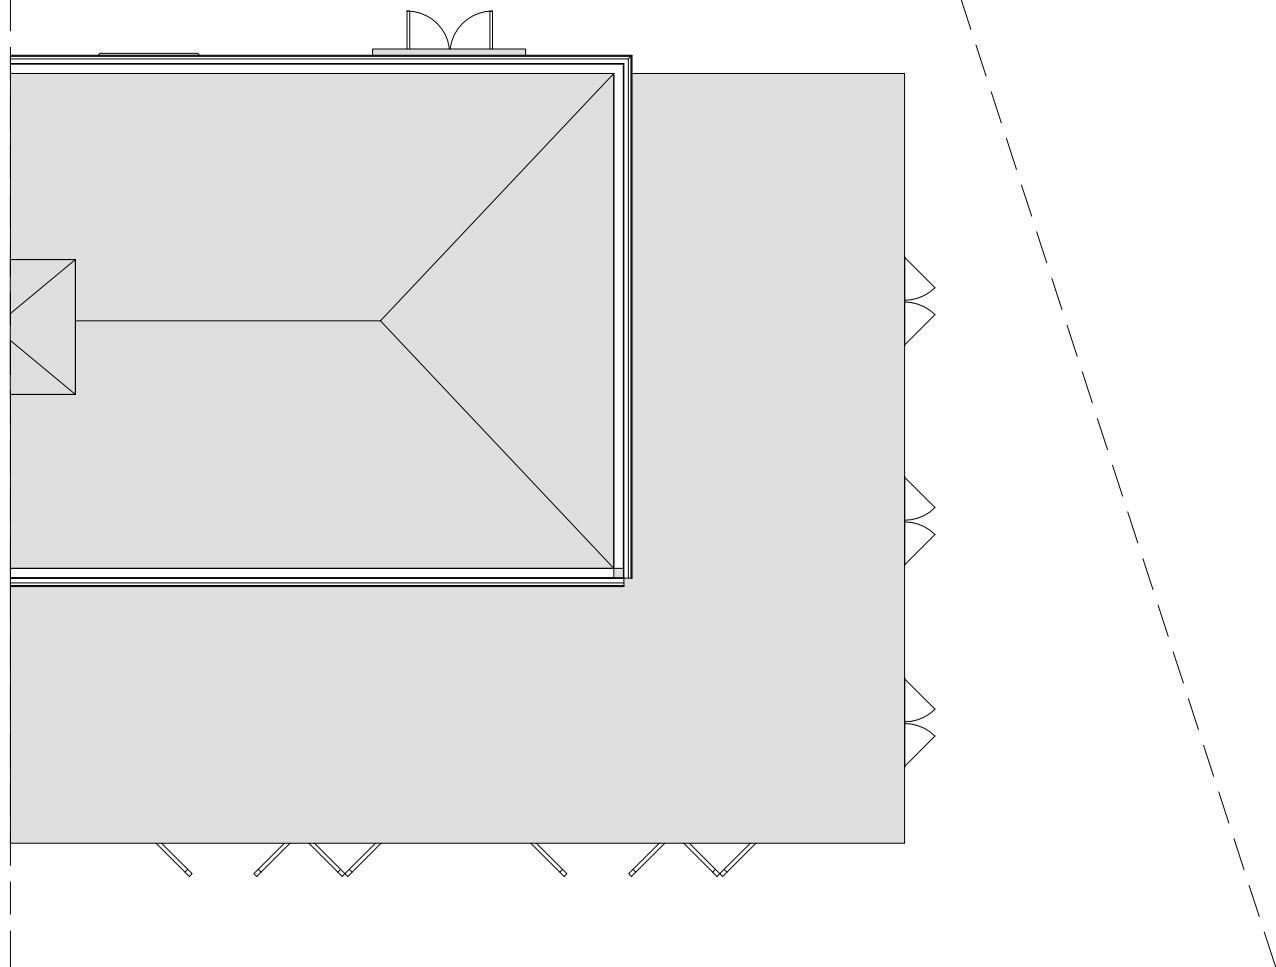


2 PROPOSED ROOF PLAN
1 : 100

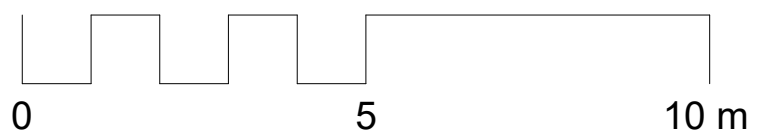

ROOF PLAN	NOTE: 1- ALL DIMENSIONS IN METRS UNLESS OTHERWISE NOTED 2- THIS DRWAING IS THE COPYRIGHT OF LOUTUS ENGINEERS LIMITED AND MAY NOT BE COPIED OR REPRODUCED IN ANY WAY ORPASSED TO A THIRD PARTY WITHOUT PRIOR WRITTEN AUTHORISATION.	SITE: 56 EASTCOTE ROAD, RUISLIP Rev. O Drg. Title Single storey wrap aournd exntention Drg. No. LCENG-101-56-HA4 8DH	 336 Ballards Ln, North Finchley, London N12 0EY +44 (0) 2084 583 855 info@lceng.co.uk www.lceng.co.uk
One stop planning,structural engineering and project managmet. 		Date 03/04/21 Scale 1 : 100 Sheet size : A3 Sheet NO A109	

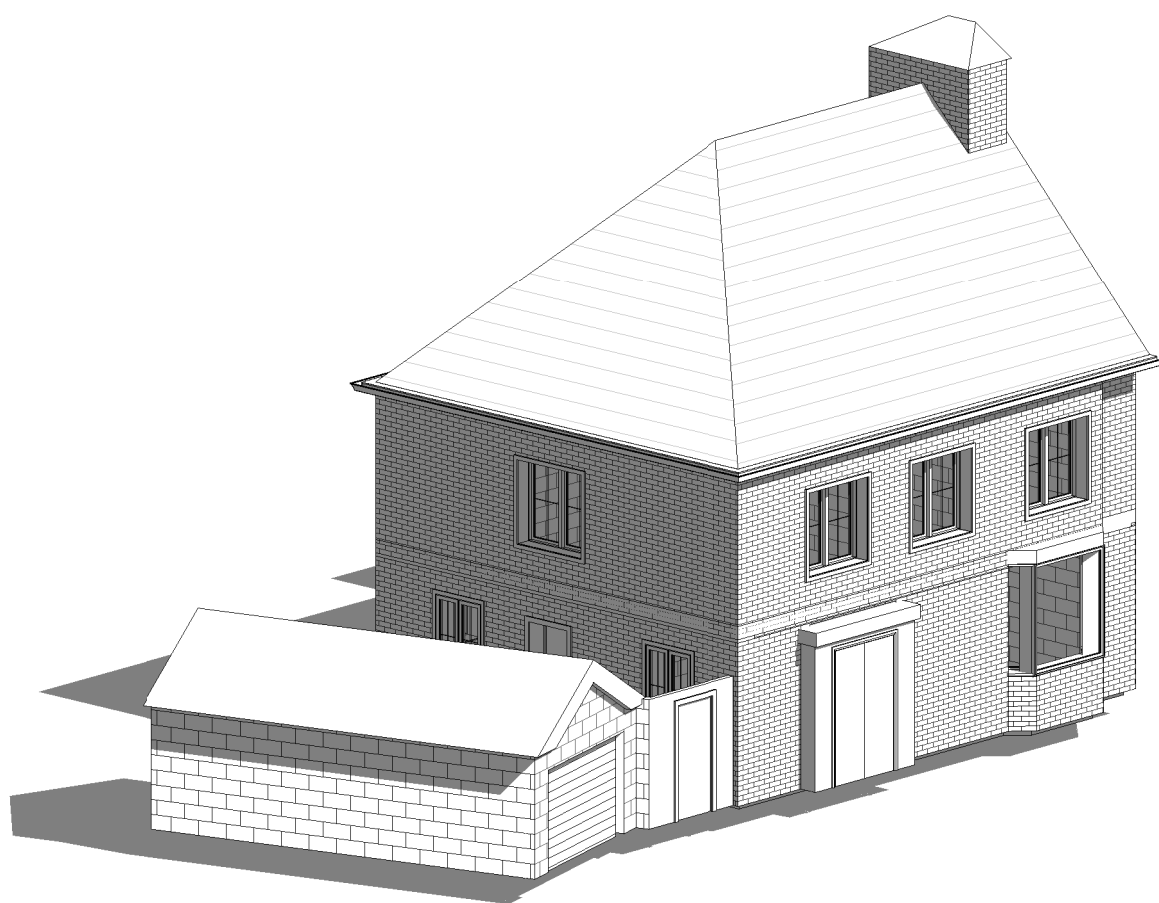

1 3D EXISTING

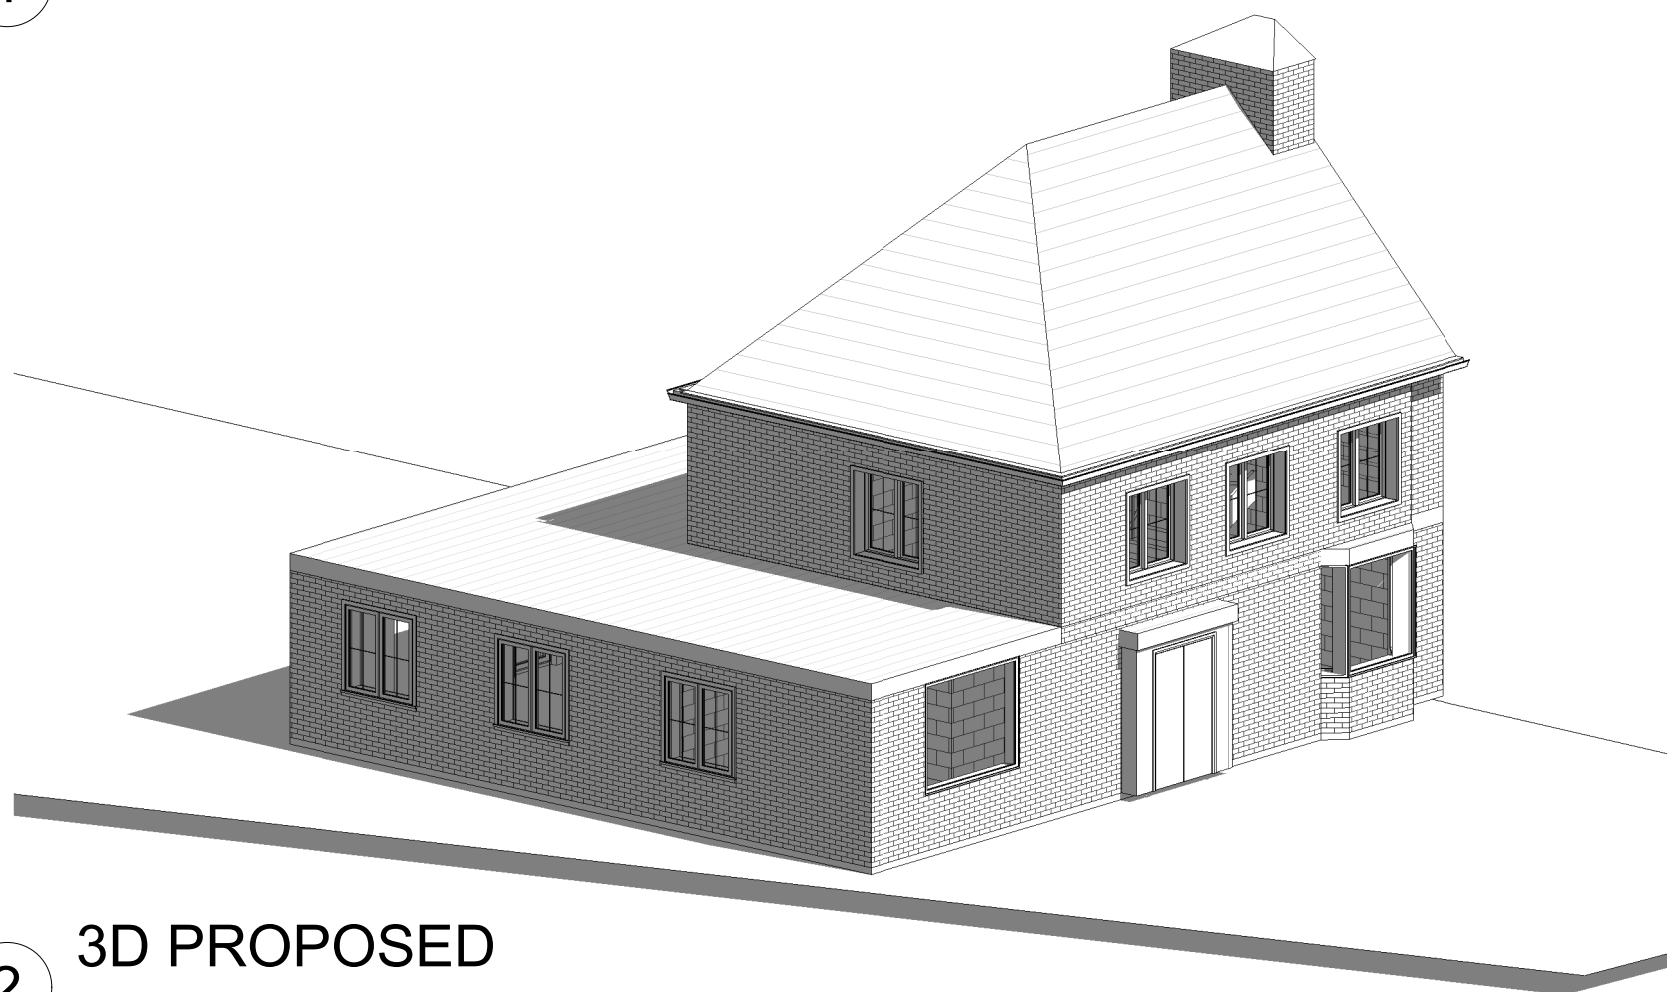

2 3D PROPOSED

3D VIEW One stop planning, structural engineering and project management. 	NOTE: 1- ALL DIMENSIONS IN METRS UNLESS OTHERWISE NOTED 2- THIS DRAWING IS THE COPYRIGHT OF LOTUS ENGINEERS LIMITED AND MAY NOT BE COPIED OR REPRODUCED IN ANY WAY OR PASSED TO A THIRD PARTY WITHOUT PRIOR WRITTEN AUTHORISATION.	SITE: 56 EASTCOTE ROAD, RUISLIP Rev. O Drg. Title Single storey wrap around extension Drg. No. LCENG-101-56-HA4 8DH <table border="1"> <tr> <td>Date</td><td>03/04/21</td><td>Sheet size</td><td>A3</td><td>Sheet NO</td><td>A110</td></tr> <tr> <td>Scale</td><td></td><td></td><td></td><td></td><td></td></tr> </table>			Date	03/04/21	Sheet size	A3	Sheet NO	A110	Scale						 LOTUS CHARTERED ENGINEERS 336 Ballards Ln, North Finchley, London N12 0EY +44 (0) 2084 583 855 info@lceng.co.uk www.lceng.co.uk
Date	03/04/21	Sheet size	A3	Sheet NO	A110												
Scale																	