


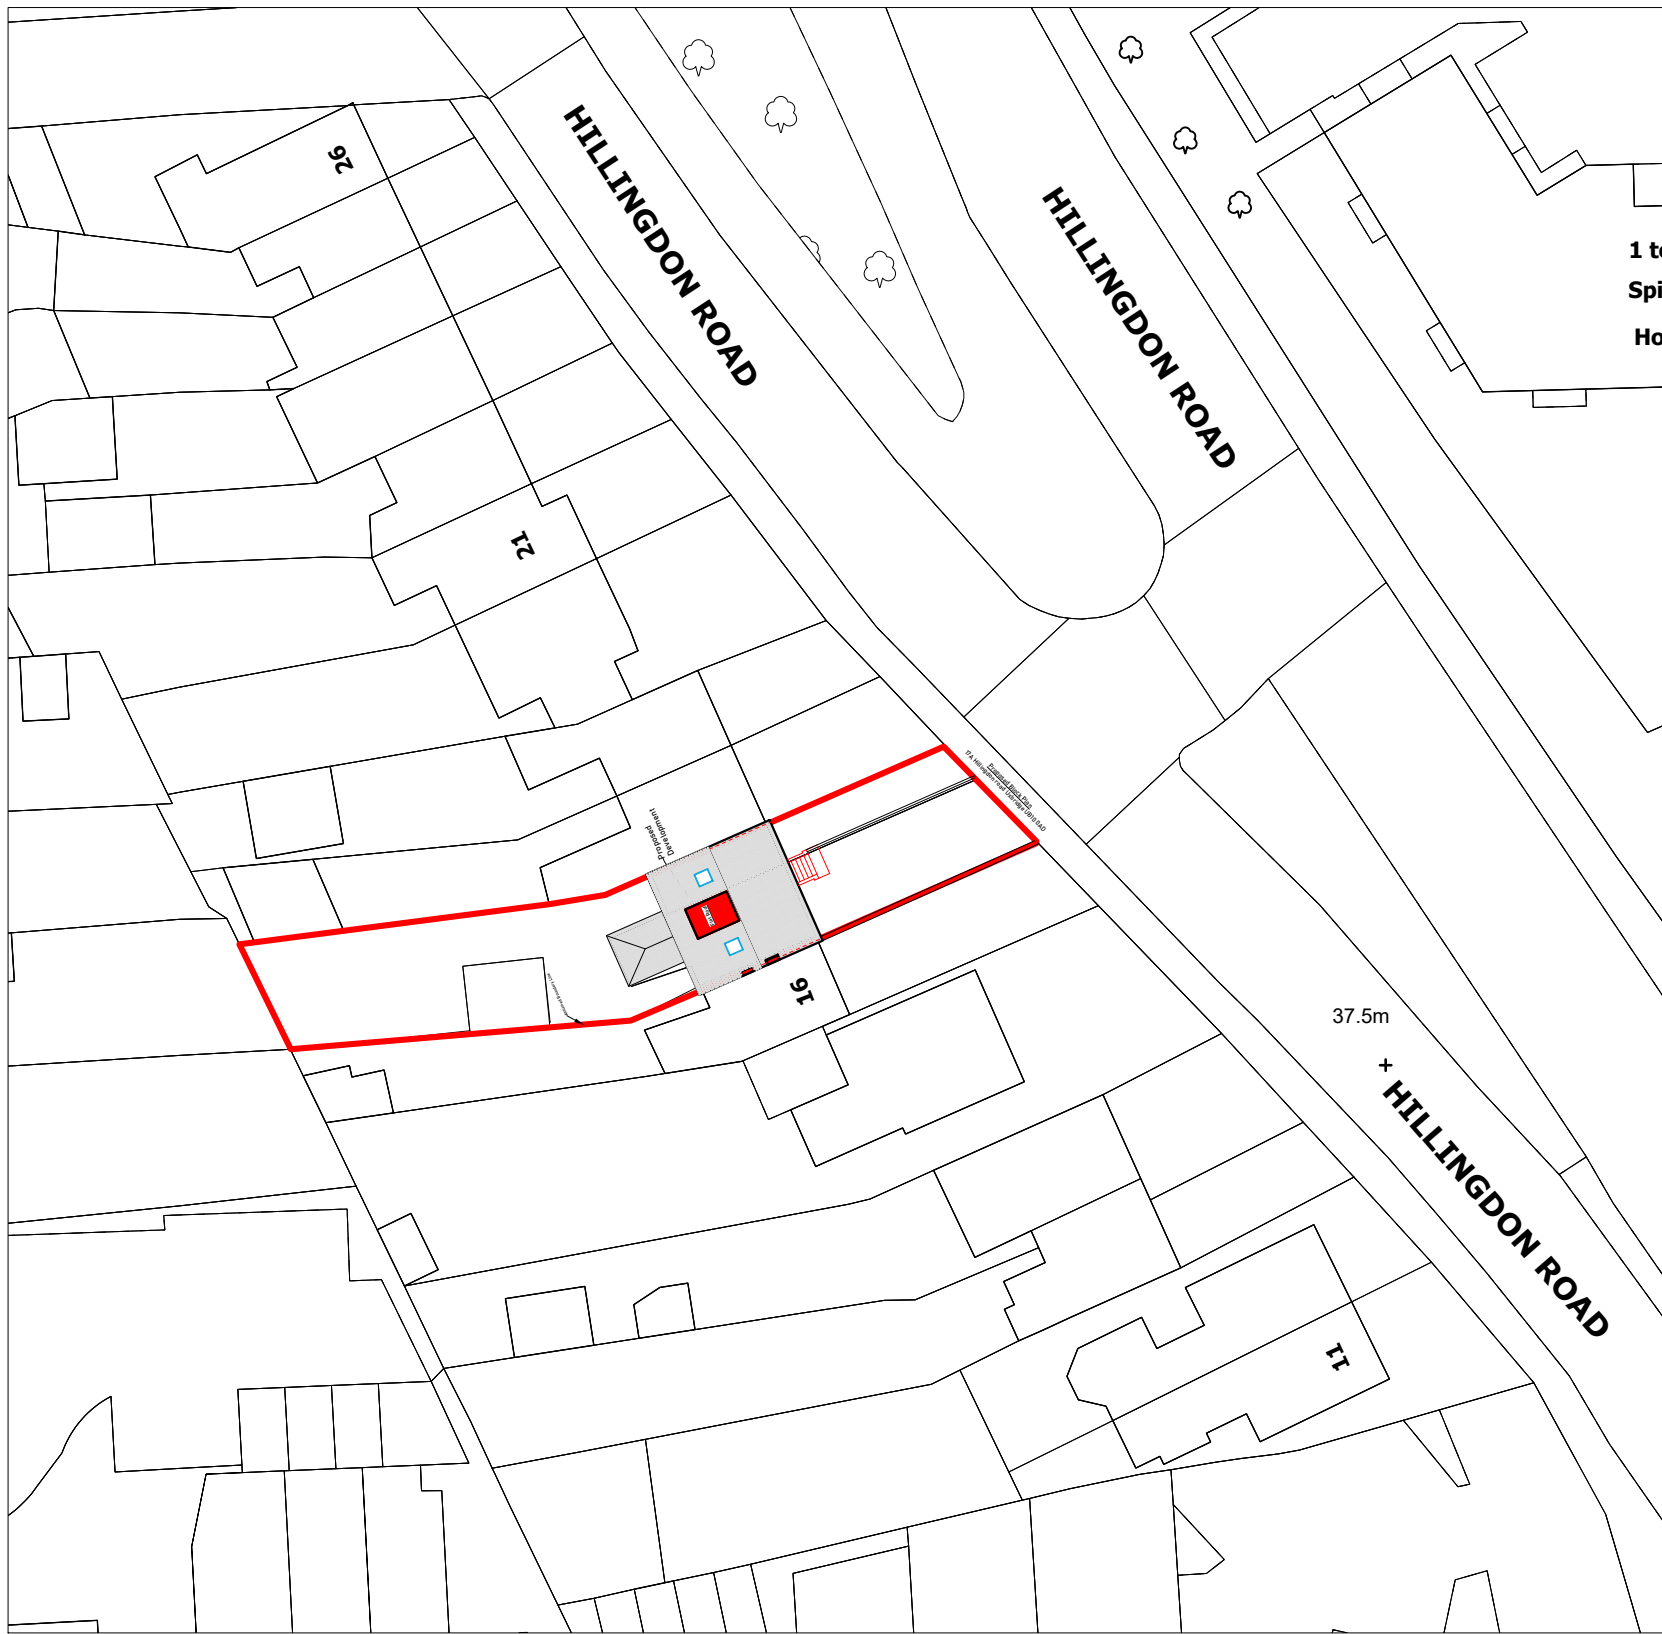


Site Block Plan

SCALE 1:500 (METRES)




Scale - 1:500

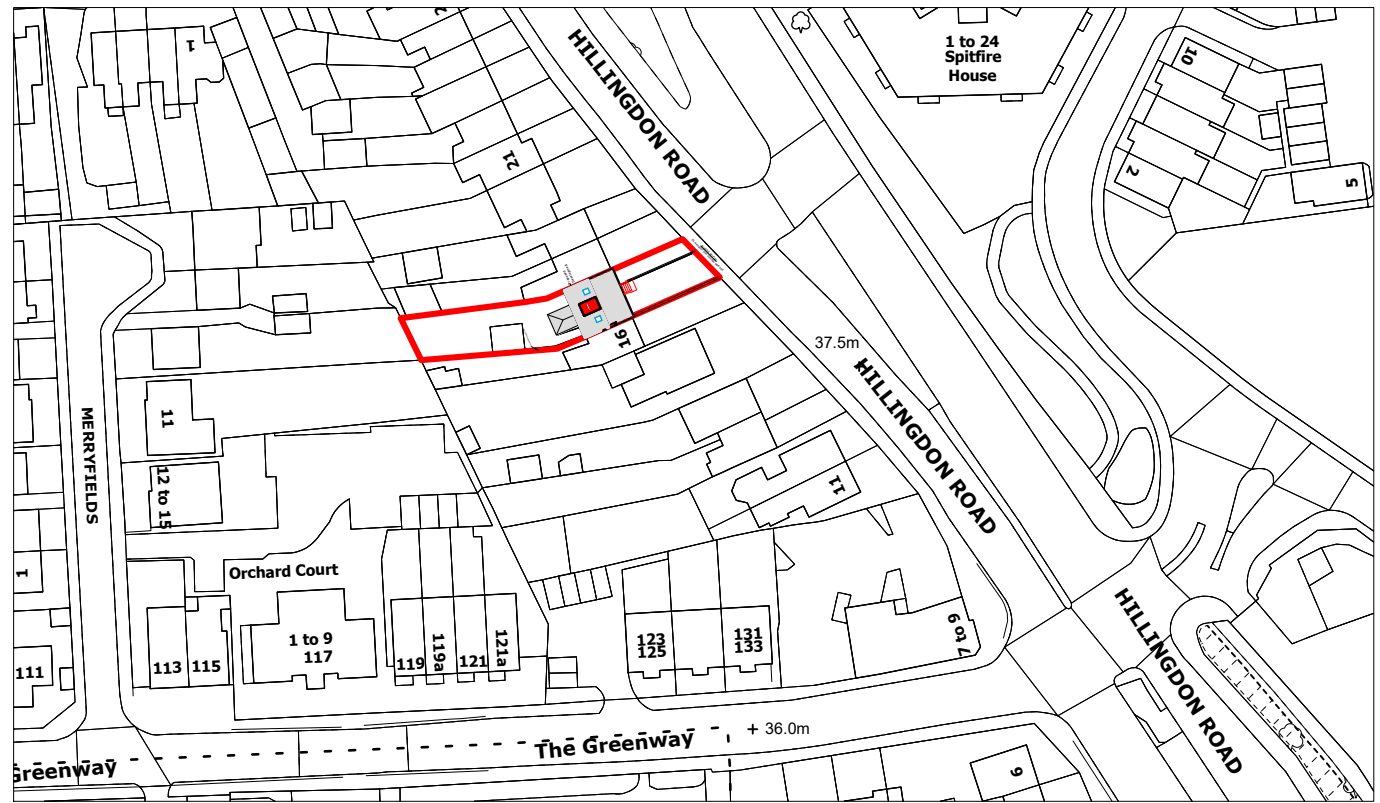

Site Location Plan

SCALE 1:1250 (METRES)

 

Scale - 1:1250



ONLINE  
ARCHITECTURAL  
SERVICES

DRAWING:  
PLANNING

**DISCLAIMER**

This drawing is the property of Online Architectural Services Ltd and must not be reproduced, copied, or used either wholly or in part by any unauthorized person without prior written consent. All dimensions shown are for reference and must be checked on site. The layout and design have been prepared for design and planning purposes only and do not constitute a working specification or construction instructions.

**Online Architectural Services Ltd**  
Email Address: [info@onlinearchitecturalservices.com](mailto:info@onlinearchitecturalservices.com)  
Contact Number: 07494 500087  
Website: [www.onlinearchitecturalservices.com](http://www.onlinearchitecturalservices.com)

**PROJECT :**

17A Hillingdon road Uxbridge UB10 0AD

**CLIENT:**

Vincenzo Sgro

**DRAWN: SA**

**DATE: 22/07/2026**





**SHEET SIZE: A3**

**SCALE: 1:500  
1:1250**

**PROJECT NO:**  
17A/2026



**DRAWING NO:**  
PD 01

**REV:**

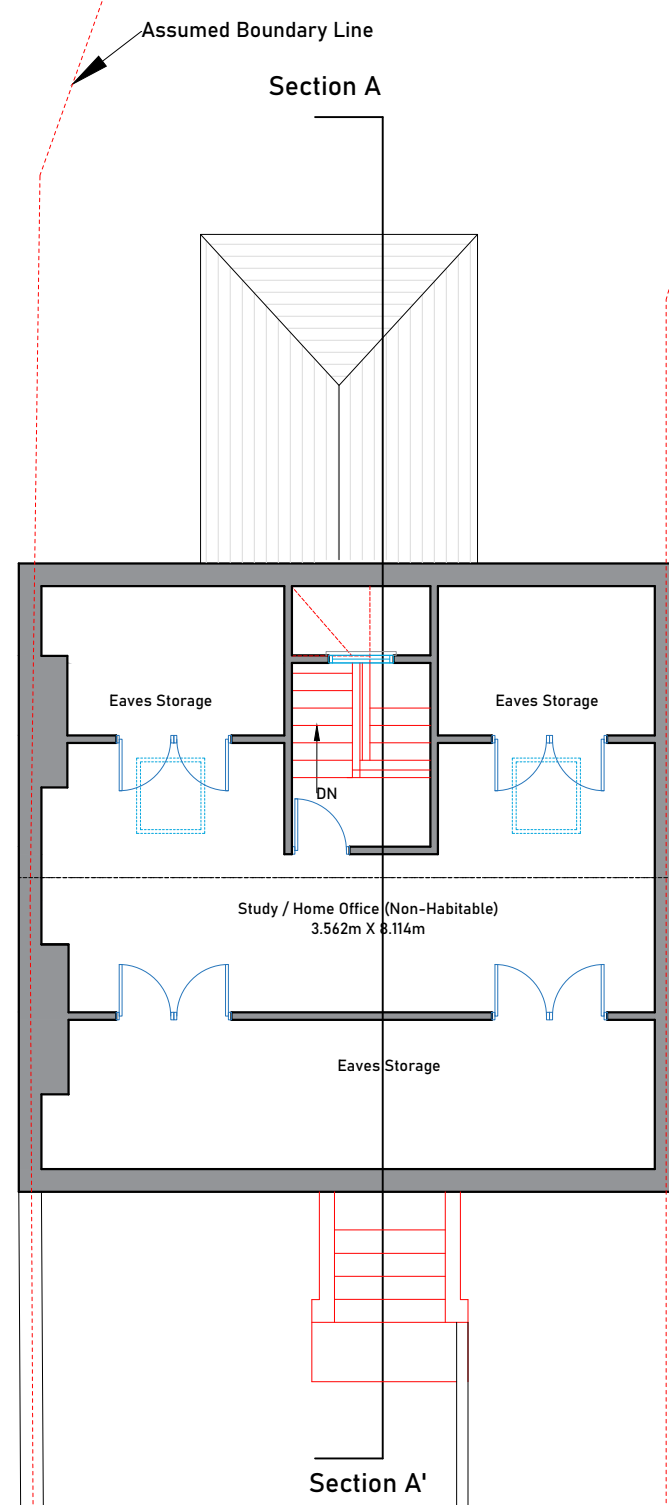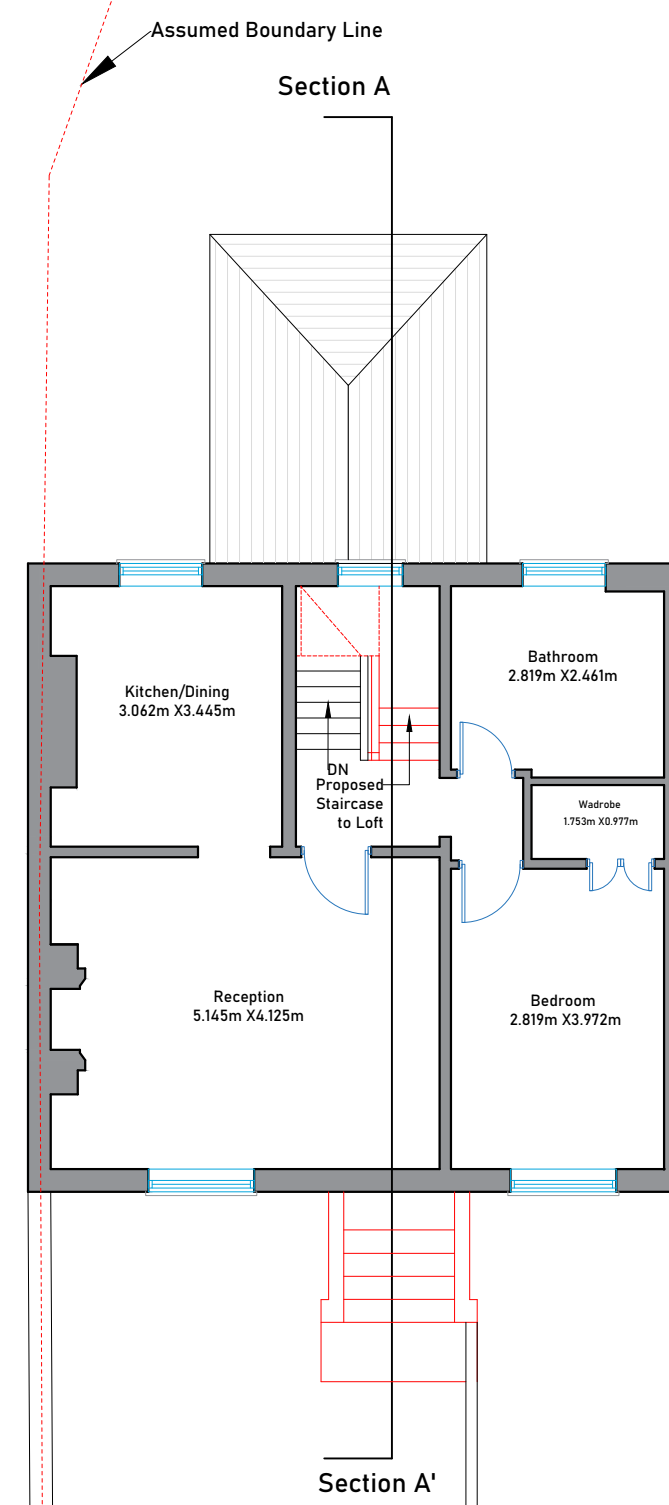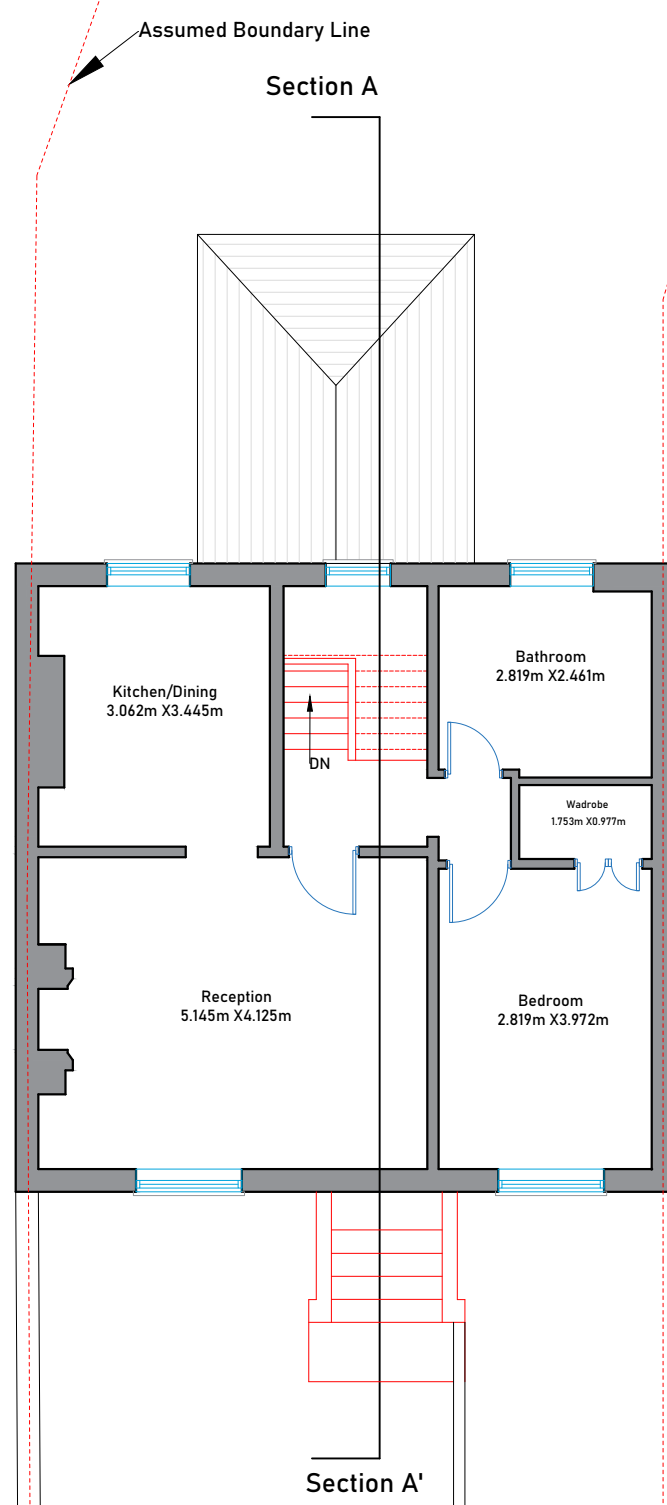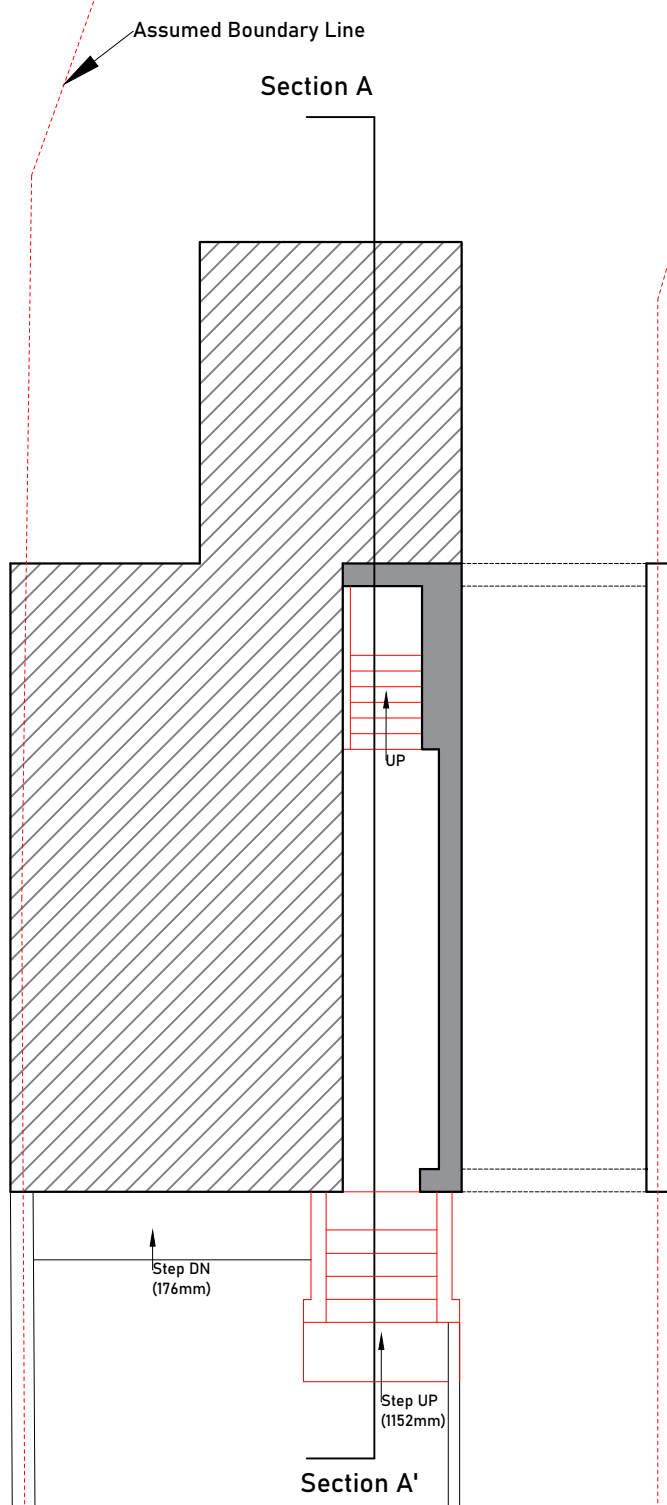

**ONLINE  
ARCHITECTURAL  
SERVICES**

|   |  |   |  |                                                           |                             |
|---|--|---|--|-----------------------------------------------------------|-----------------------------|
| DRAWING:<br>PLANNING   |  | 0 5 10<br>SCALE 1:100   |  |                                                           |                             |
| <b>DISCLAIMER</b><br>This drawing is the property of Online Architectural Services Ltd and must not be reproduced, copied, or used either wholly or in part by any unauthorized person without prior written consent. All dimensions shown are for reference and must be checked on site. The layout and design have been prepared for design and planning purposes only and do not constitute a working specification or construction instructions. |  | <b>Online Architectural Services Ltd</b><br>Email Address: info@onlinearchitecturalservices.com<br>Contact Number: 07494 500087<br>Website: www.onlinearchitecturalservices.com |  | <b>PROJECT :</b><br>17A Hillingdon road Uxbridge UB10 0AD |                             |
|   |  | <b>CLIENT:</b><br>Vincenzo Sgro   |  | <b>DRAWN: SA</b><br><b>DATE: 22/07/2026</b>               |                             |
|   |  |   |  | <b>SHEET SIZE: A3</b><br><b>SCALE: 1:100</b>              |                             |
|   |  |   |  | <b>PROJECT NO:</b><br>17A/2026                            | <b>DRAWING NO:</b><br>PD 02 |
|   |  |   |  | <b>REV:</b>                                               |                             |

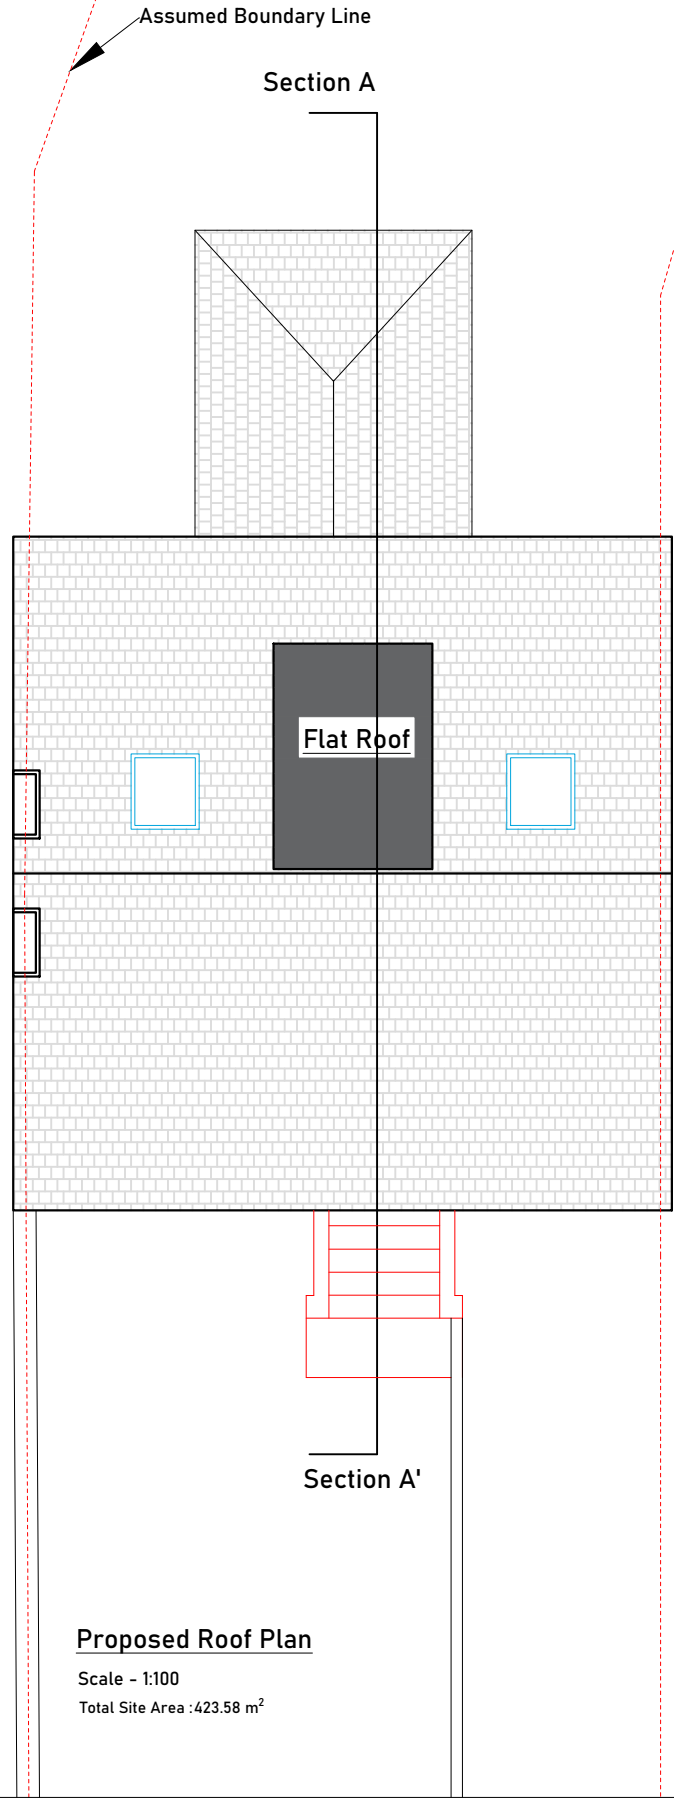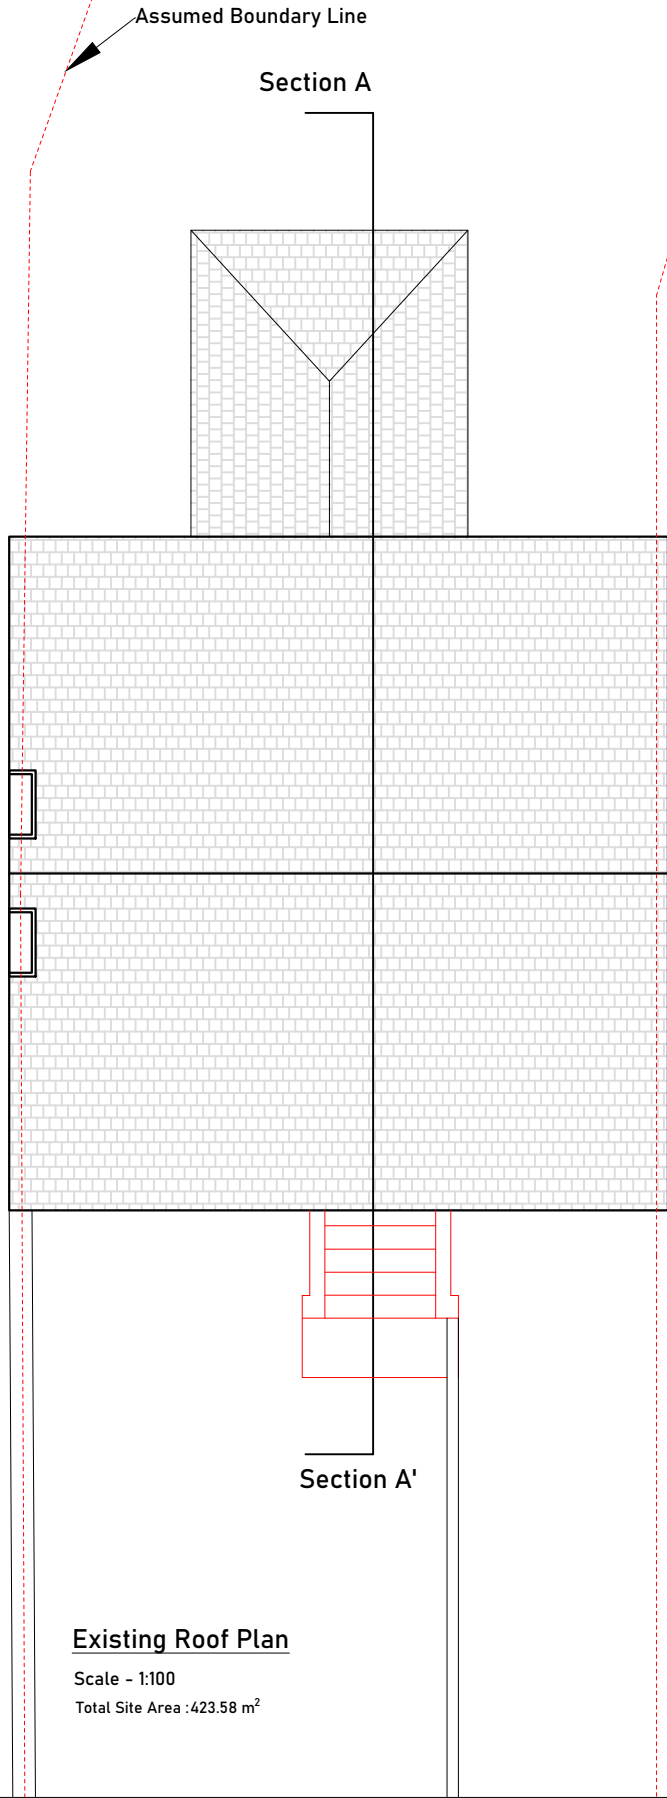

▲+7.565  
Interior Attic  
Ceiling Level

Interior Attic  
Floor Level  
▼+5.642

▲+5.442  
Interior First Floor  
Ceiling Level

Interior First  
Floor Level  
▼+2.821

▲+2.621  
Interior Ground  
Ceiling Level

Interior  
Ground Level  
▼+0.00

▲-1.152  
Exterior  
Ground Level

Existing Section AA'

Scale - 1:100

▲+7.565  
Interior Attic  
Ceiling Level

Interior Attic  
Floor Level  
▼+5.642

▲+5.442  
Interior First Floor  
Ceiling Level

Interior First  
Floor Level  
▼+2.821


▲+2.621  
Interior Ground  
Ceiling Level

Interior  
Ground Level  
▼+0.00

▲-1.152  
Exterior  
Ground Level

Proposed Section AA'

Scale - 1:100

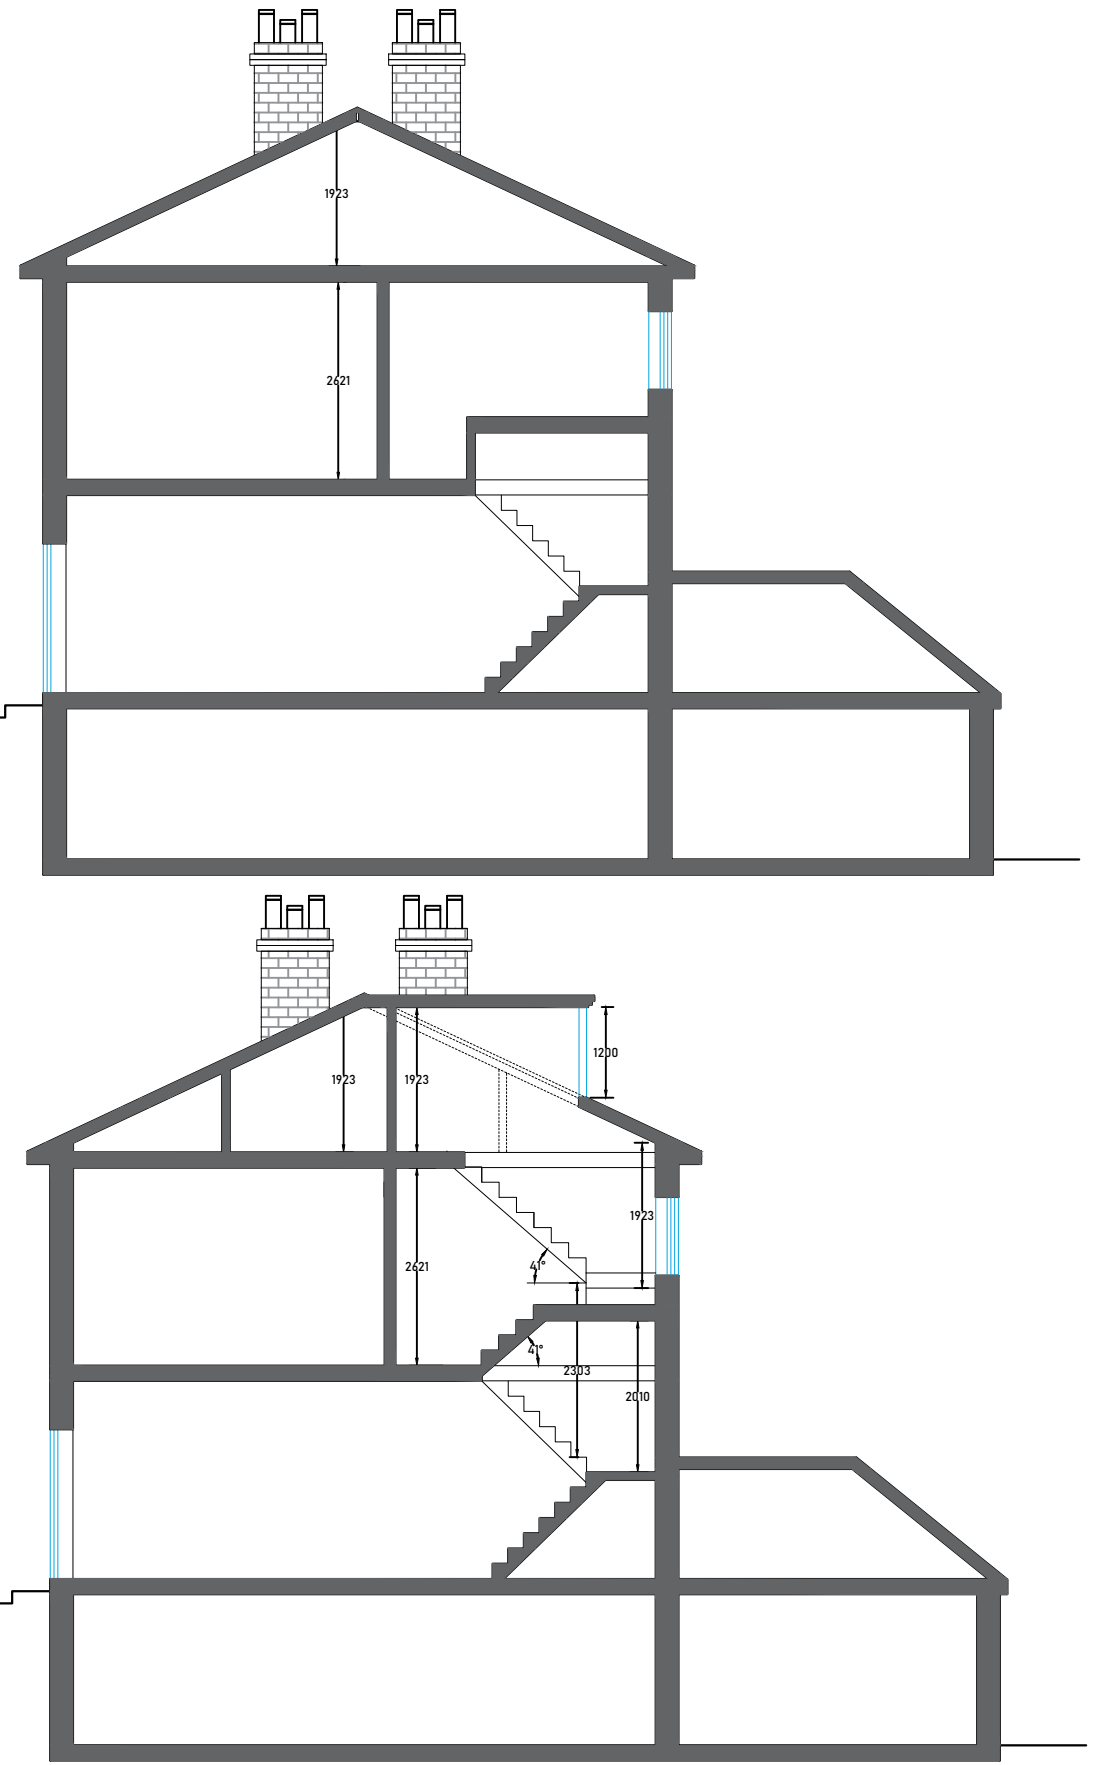

ONLINE  
ARCHITECTURAL  
SERVICES

DRAWING:  
PLANNING

0 5 10  
SCALE 1:100



**DISCLAIMER**

This drawing is the property of Online Architectural Services Ltd and must not be reproduced, copied, or used either wholly or in part by any unauthorized person without prior written consent. All dimensions shown are for reference and must be checked on site. The layout and design have been prepared for design and planning purposes only and do not constitute a working specification or construction instructions.

**Online Architectural Services Ltd**  
Email Address: [info@onlinearchitecturalservices.com](mailto:info@onlinearchitecturalservices.com)  
Contact Number: 07494 500087  
Website: [www.onlinearchitecturalservices.com](http://www.onlinearchitecturalservices.com)

**PROJECT :**

17A Hillingdon road Uxbridge UB10 0AD

**CLIENT:**

Vincenzo Sgro

**DRAWN: SA**

**DATE: 22/07/2026**




**SHEET SIZE: A3**

**SCALE: 1:100**

**PROJECT NO:**  
17A/2026

**DRAWING NO:**  
PD 03

**REV:**

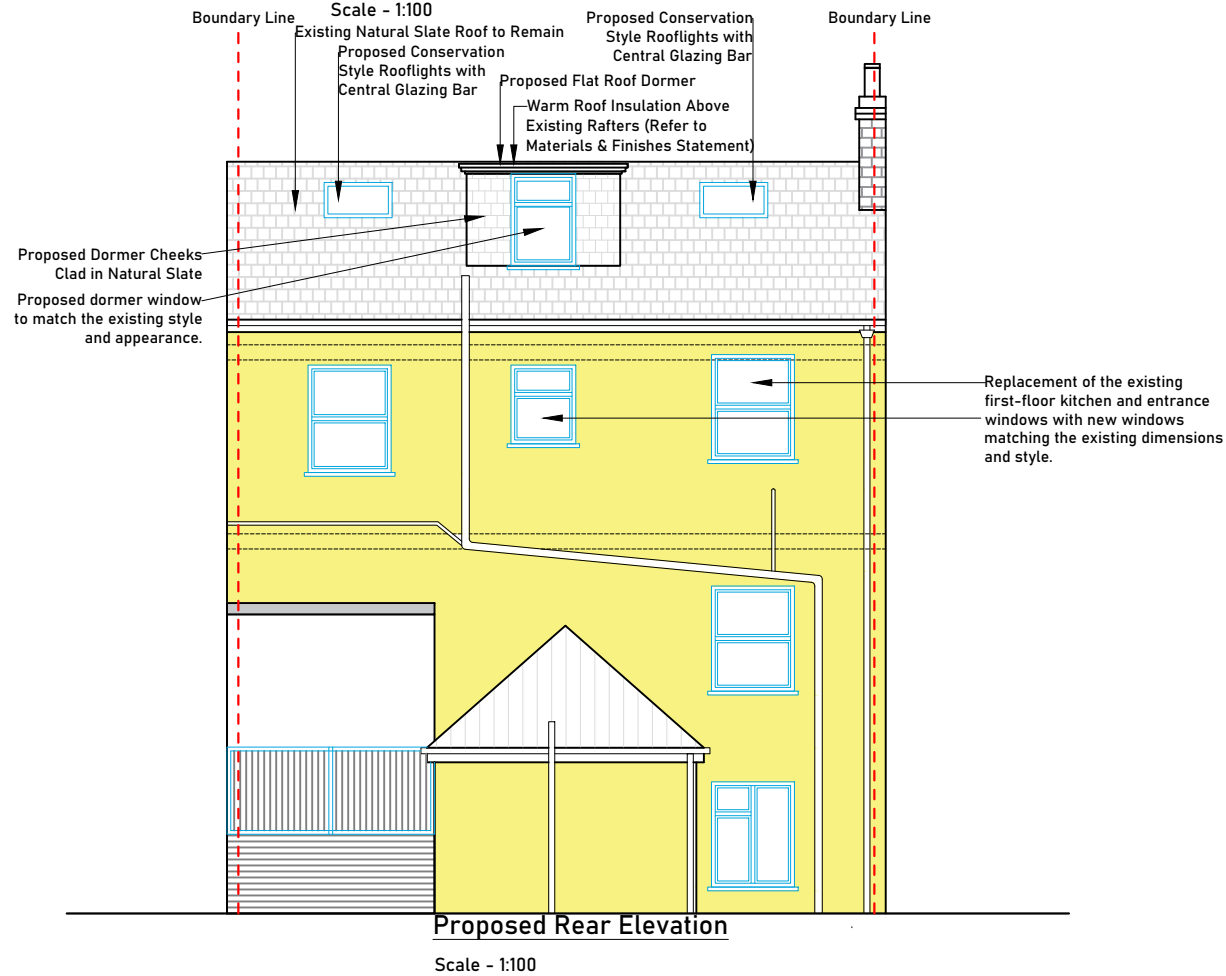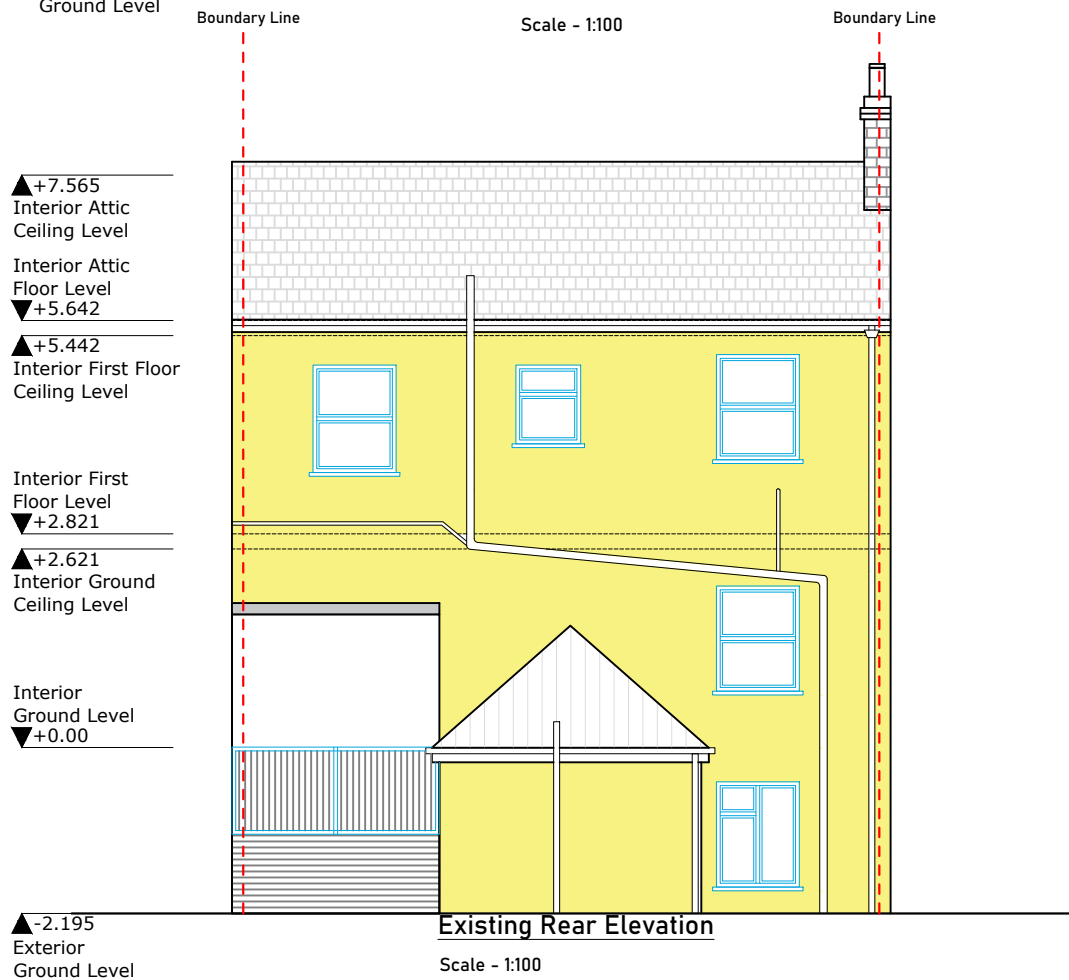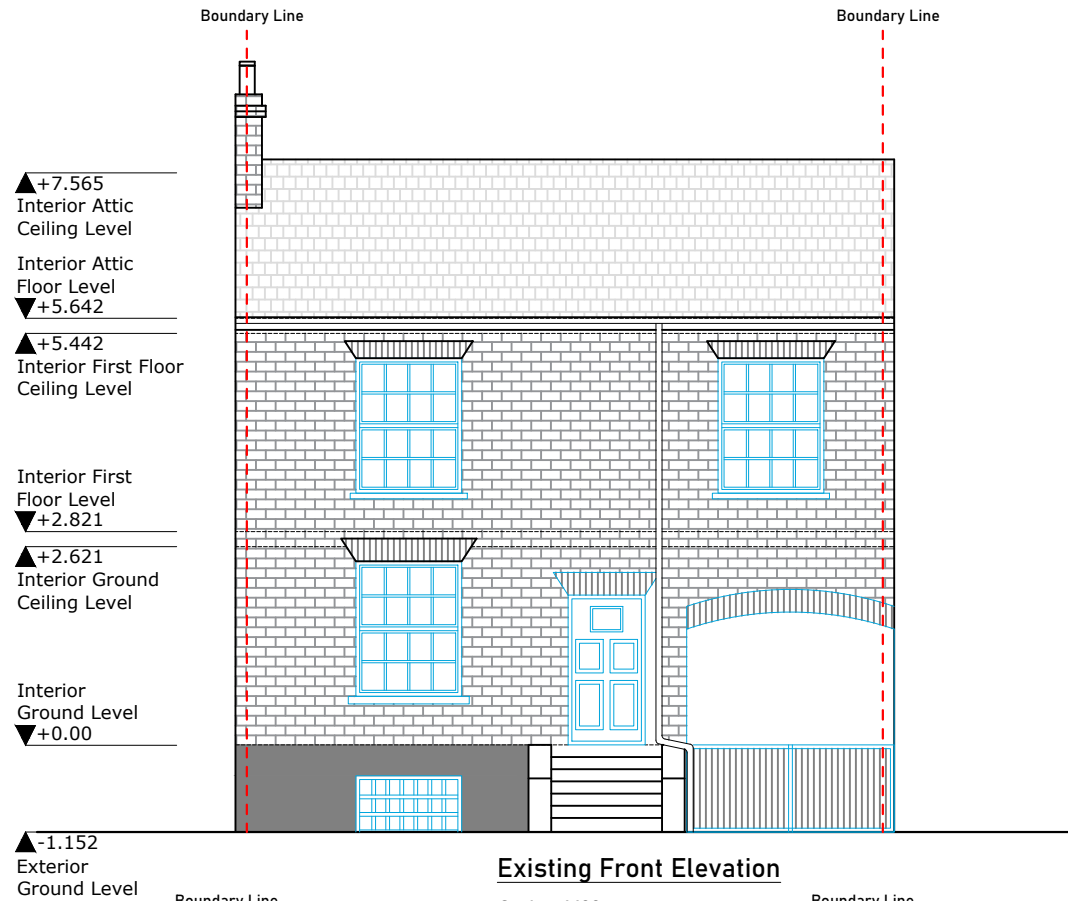

ONLINE  
ARCHITECTURAL  
SERVICES

DRAWING:  
PLANNING

0 5 10  
SCALE 1:100

**DISCLAIMER**

This drawing is the property of Online Architectural Services Ltd and must not be reproduced, copied, or used either wholly or in part by any unauthorized person without prior written consent. All dimensions shown are for reference and must be checked on site. The layout and design have been prepared for design and planning purposes only and do not constitute a working specification or construction instructions.

**Online Architectural Services Ltd**  
Email Address: info@onlinearchitecturalservices.com  
Contact Number: 07494 500087  
Website: www.onlinearchitecturalservices.com

**PROJECT :**

17A Hillingdon road Uxbridge UB10 0AD

**CLIENT:**

Vincenzo Sgro

**DRAWN: SA**

**DATE: 22/07/2026**


**SHEET SIZE: A3**

**SCALE: 1:100**

**PROJECT NO:**  
17A/2026


**DRAWING NO:**  
PD 04

**REV:**

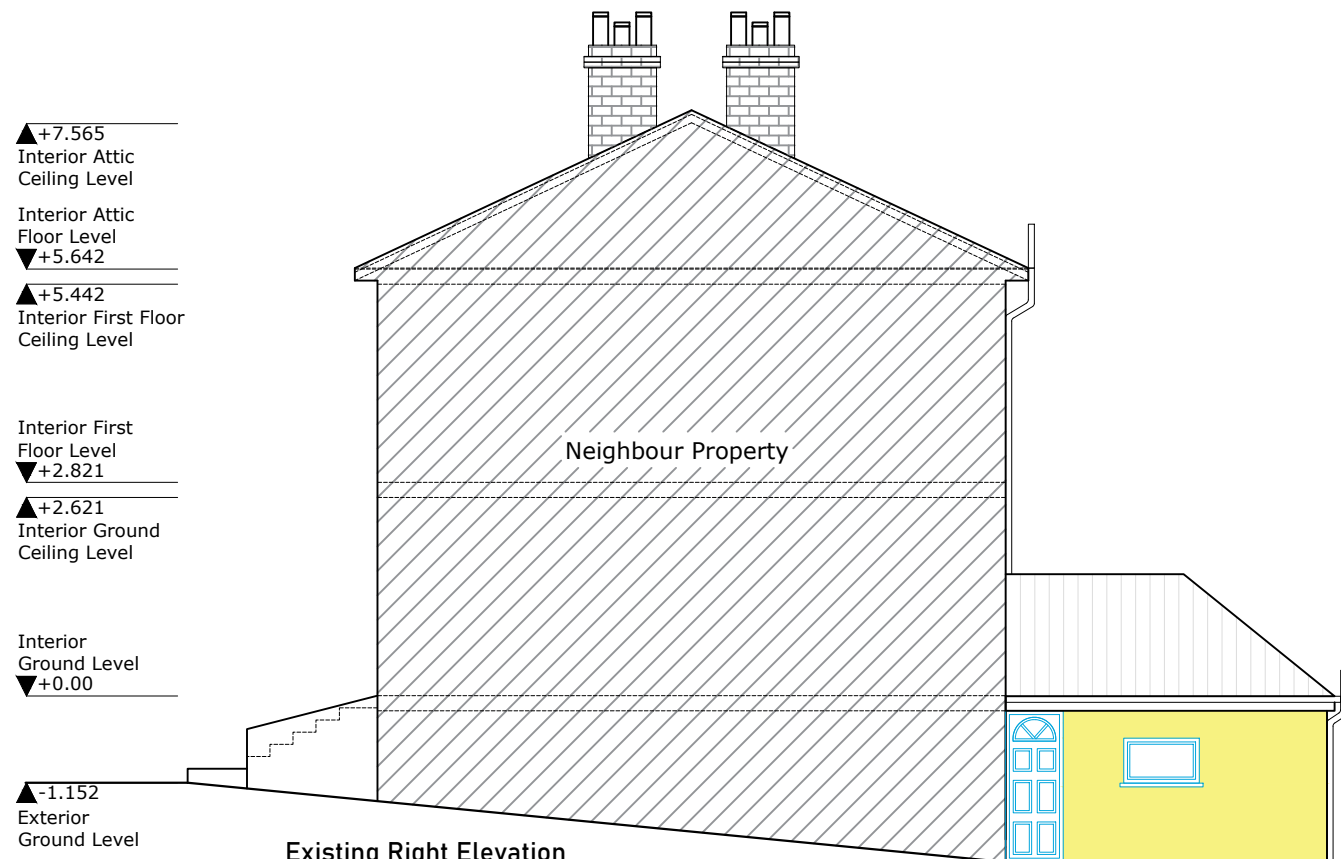


Existing Right Elevation

Scale - 1:100

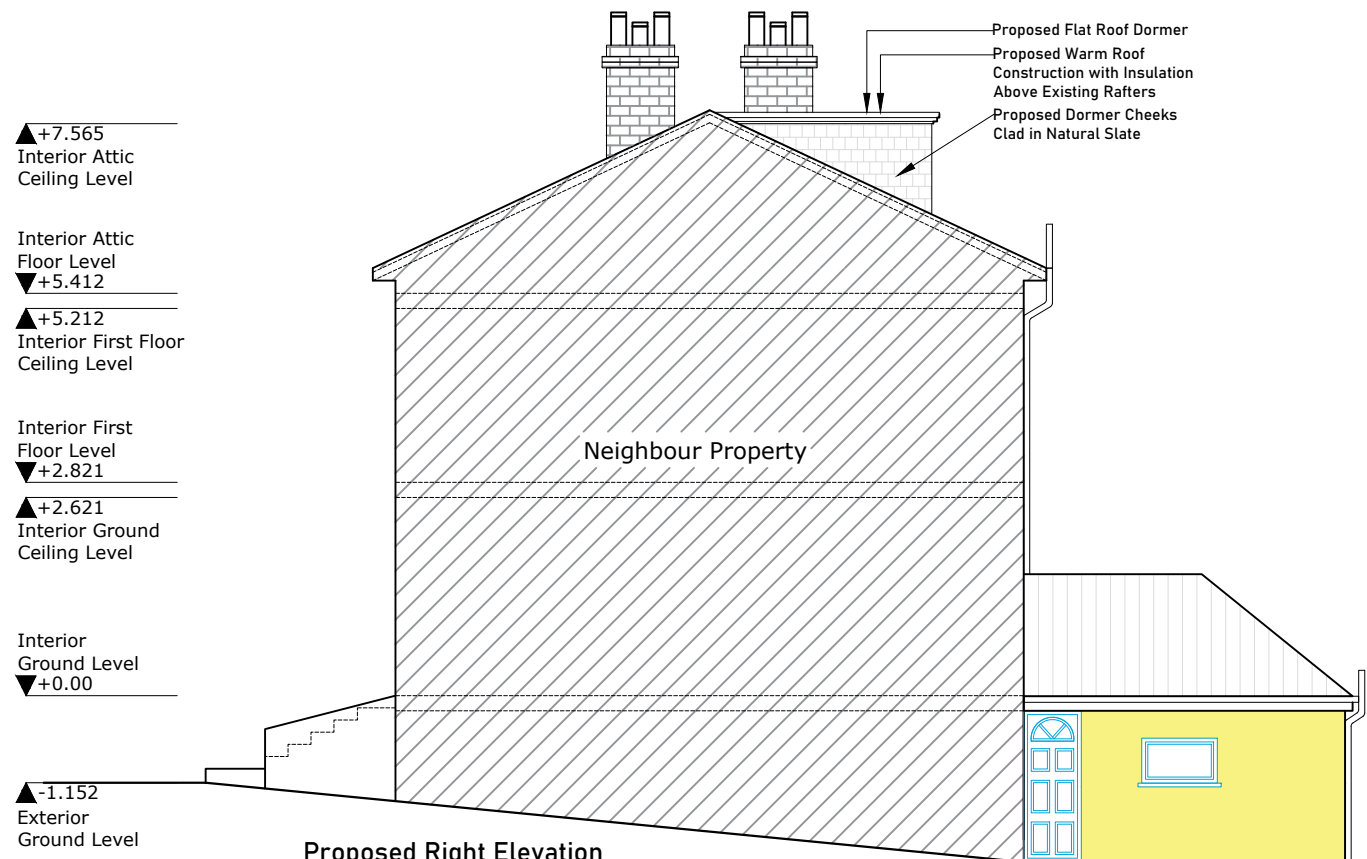


Proposed Right Elevation

Scale - 1:100

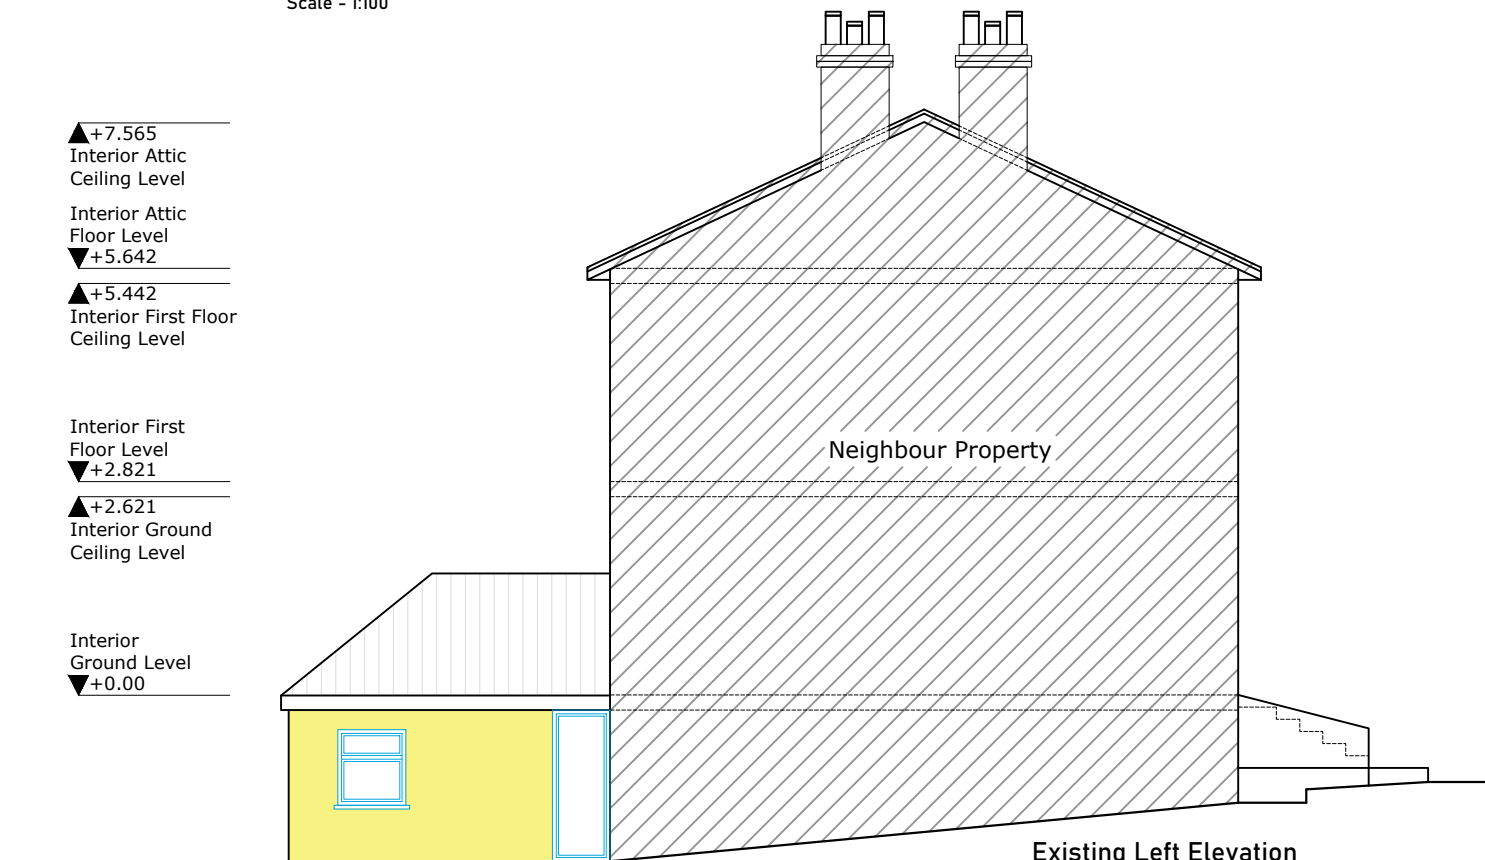

Existing Left Elevation

Scale - 1:100

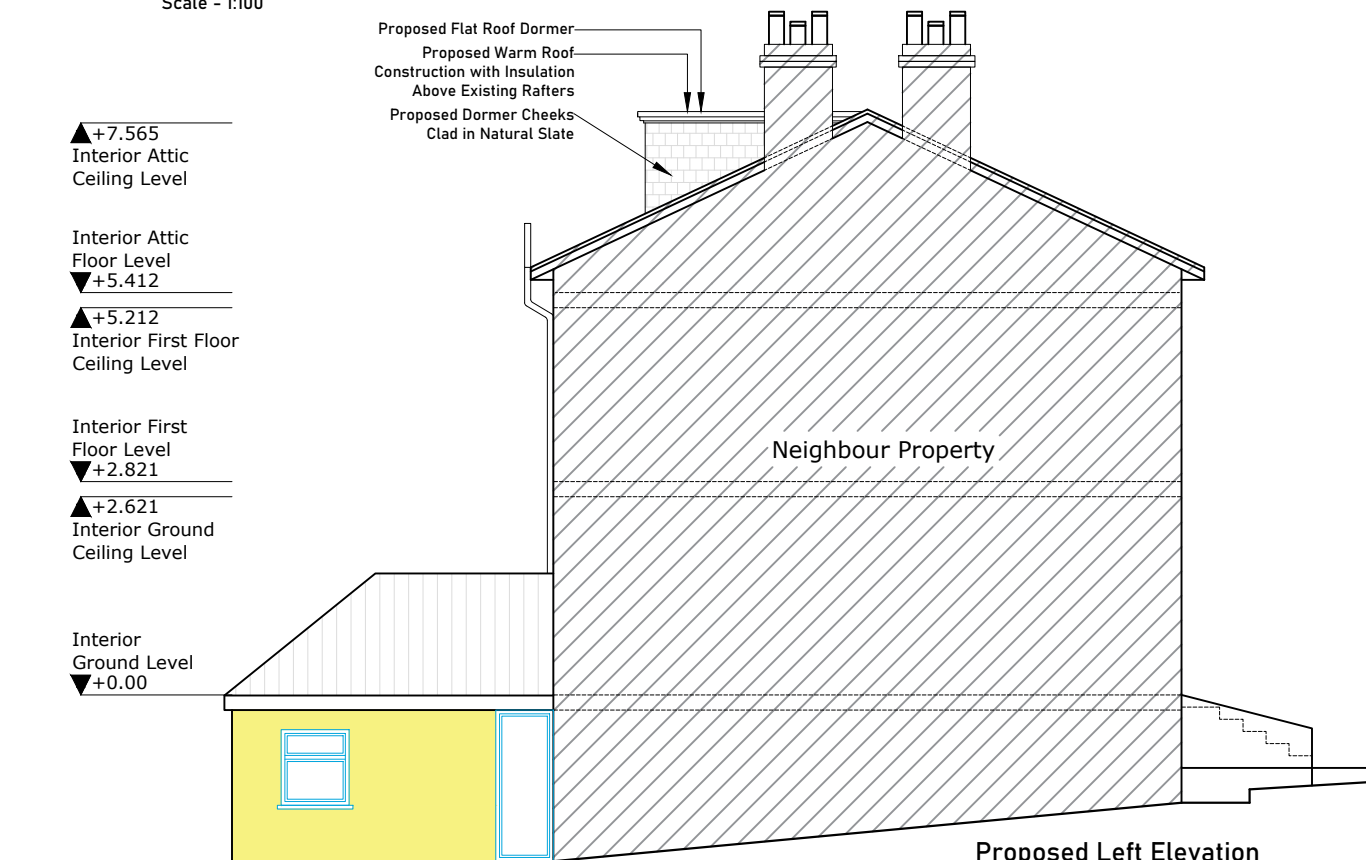

Proposed Left Elevation

Scale - 1:100



ONLINE  
ARCHITECTURAL  
SERVICES

DRAWING:  
PLANNING

0 5 10  
SCALE 1:100

**DISCLAIMER**

This drawing is the property of Online Architectural Services Ltd and must not be reproduced, copied, or used either wholly or in part by any unauthorized person without prior written consent. All dimensions shown are for reference and must be checked on site. The layout and design have been prepared for design and planning purposes only and do not constitute a working specification or construction instructions.

**Online Architectural Services Ltd**  
Email Address: info@onlinearchitecturalservices.com  
Contact Number: 07494 500087  
Website: www.onlinearchitecturalservices.com

**PROJECT :**

17A Hillingdon road Uxbridge UB10 0AD

**CLIENT:**

Vincenzo Sgro

**DRAWN: SA**

**DATE: 22/07/2026**


**SHEET SIZE: A3**

**SCALE: 1:100**

**PROJECT NO:**  
17A/2026


**DRAWING NO:**  
PD 05

**REV:**

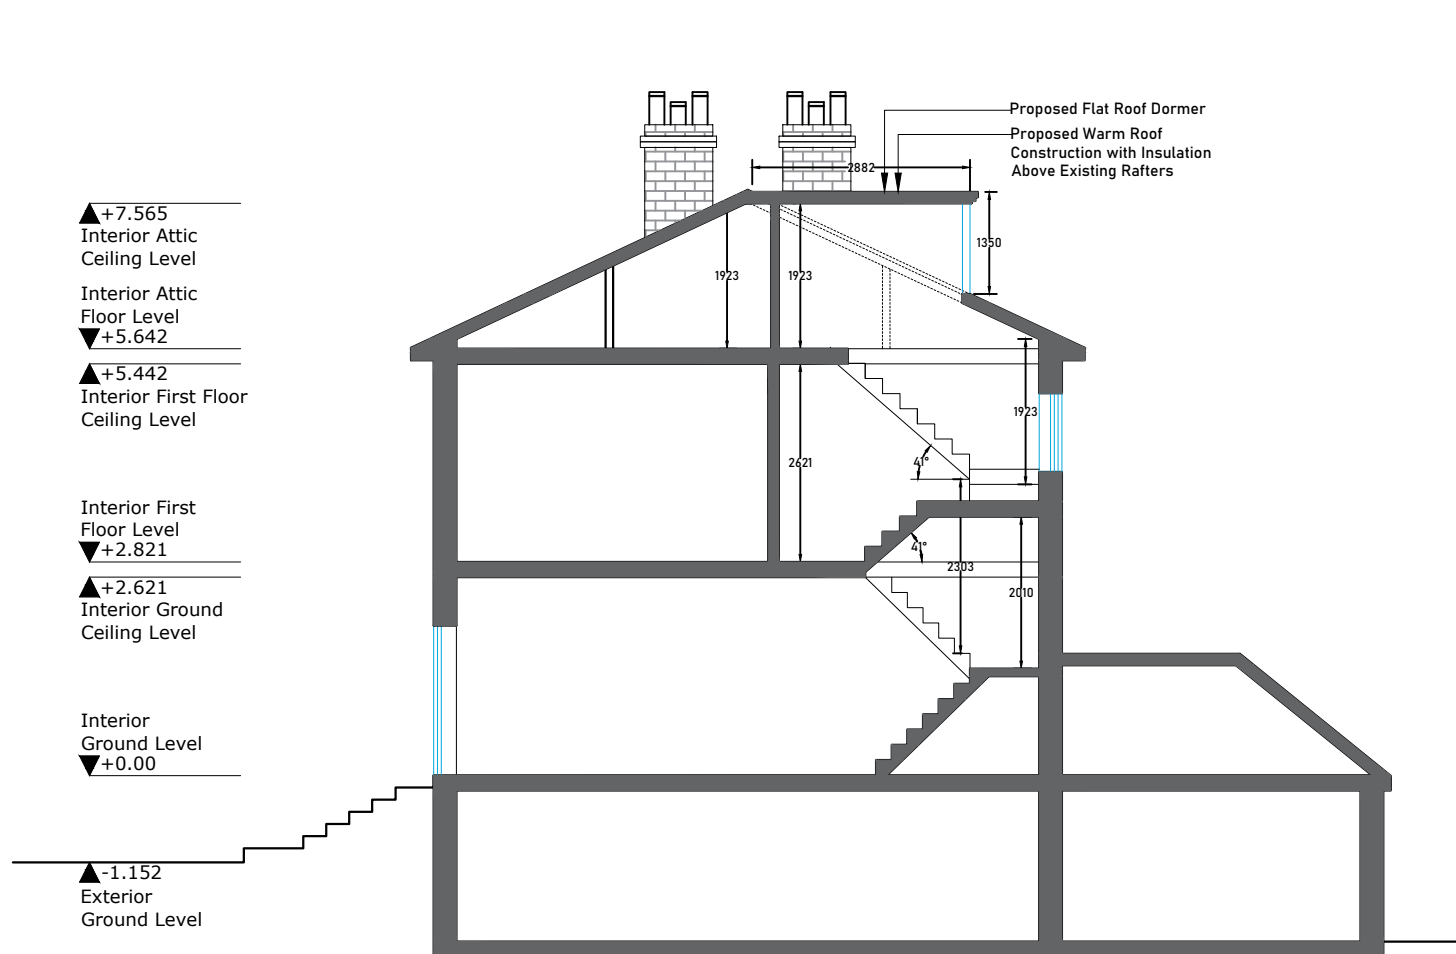

Proposed Section AA'

Scale - 1:100

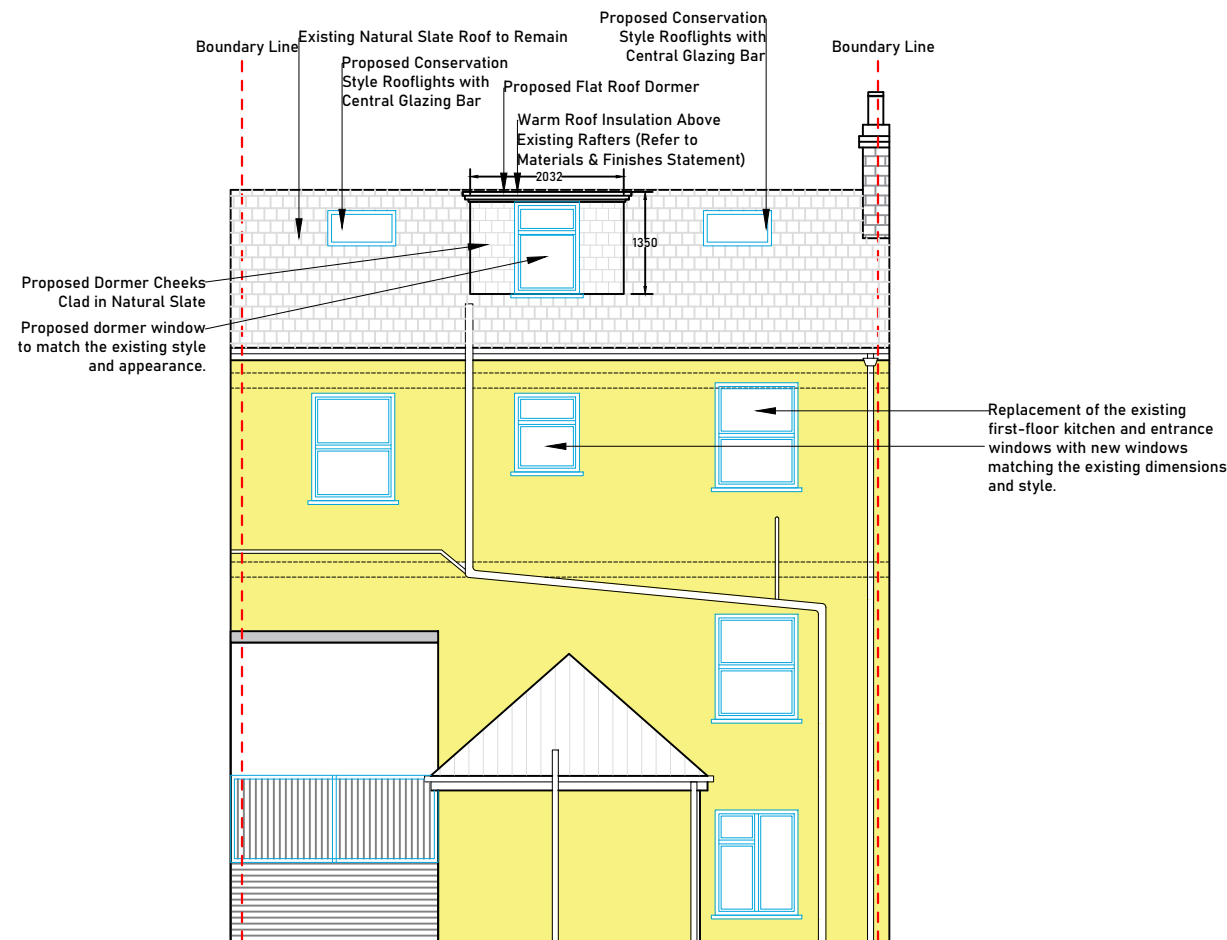

Proposed Rear Elevation

Scale - 1:100

GENERAL NOTES

1. External materials to match the existing listed building unless otherwise stated.
2. Existing historic fabric to be retained wherever practicable.
3. All works subject to Planning Permission and Listed Building Consent.

|   |  |   |  |                                                                       |           |                                             |                  |                      |  |
|---|--|---|--|-----------------------------------------------------------------------|-----------|---------------------------------------------|------------------|----------------------|--|
| DRAWING:<br>PLANNING   |  | <div>0510</div> <div>SCALE 1:100</div>                                                                                 |  |                                                                       | DRAWN: SA |                                             | DATE: 22/07/2026 |                      |  |
| <div>DISCLAIMER</div> <div>This drawing is the property of Online Architectural Services Ltd and must not be reproduced, copied, or used either wholly or in part by any unauthorized person without prior written consent. All dimensions shown are for reference and must be checked on site. The layout and design have been prepared for design and planning purposes only and do not constitute a working specification or construction instructions.</div> |  | <div>Online Architectural Services Ltd</div> <div>Email Address: info@onlinearchitecturalservices.com</div> <div>Contact Number: 07494 500087</div> <div>Website: www.onlinearchitecturalservices.com</div> |  | <div>PROJECT :</div> <div>17A Hillingdon road Uxbridge UB10 0AD</div> |           | <div>CLIENT:</div> <div>Vincenzo Sgro</div> |                  |                      |  |
|   |  |   |  |                                                                       |           | SHEET SIZE: A3                              |                  | SCALE: 1:100         |  |
|   |  |   |  |                                                                       |           | PROJECT NO:<br>17A/2026                     |                  | DRAWING NO:<br>PD 06 |  |
|   |  |   |  |                                                                       |           |                                             |                  | REV:                 |  |