




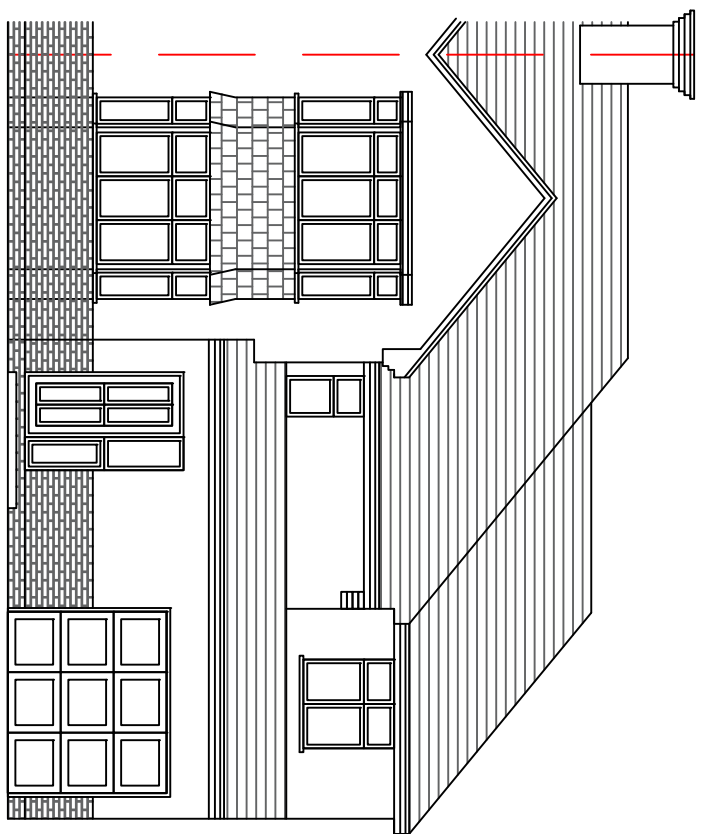


EXISTING FRONT ELEVATION 1:100 SCALE

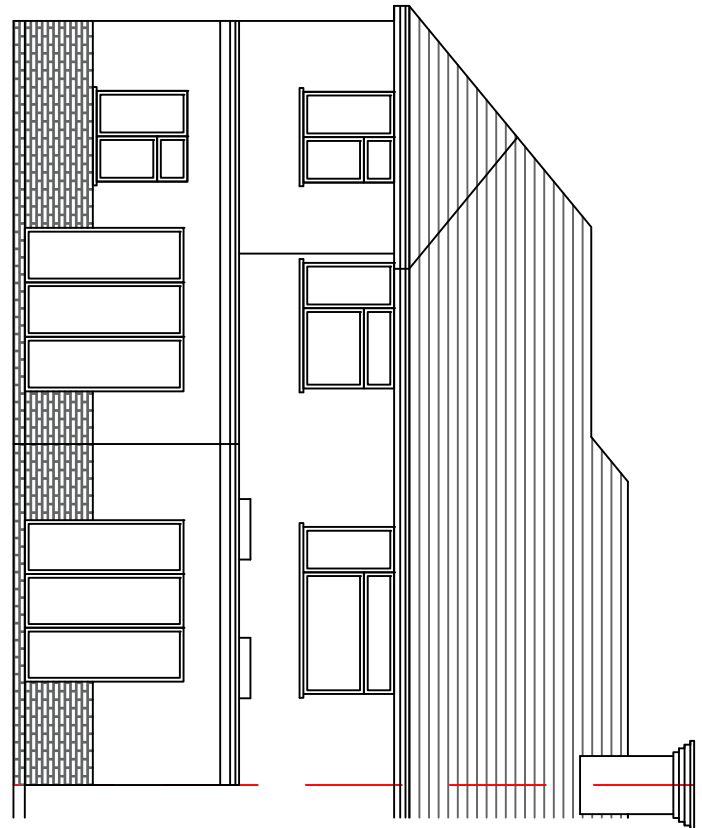


EXISTING REAR ELEVATION 1:100 SCALE

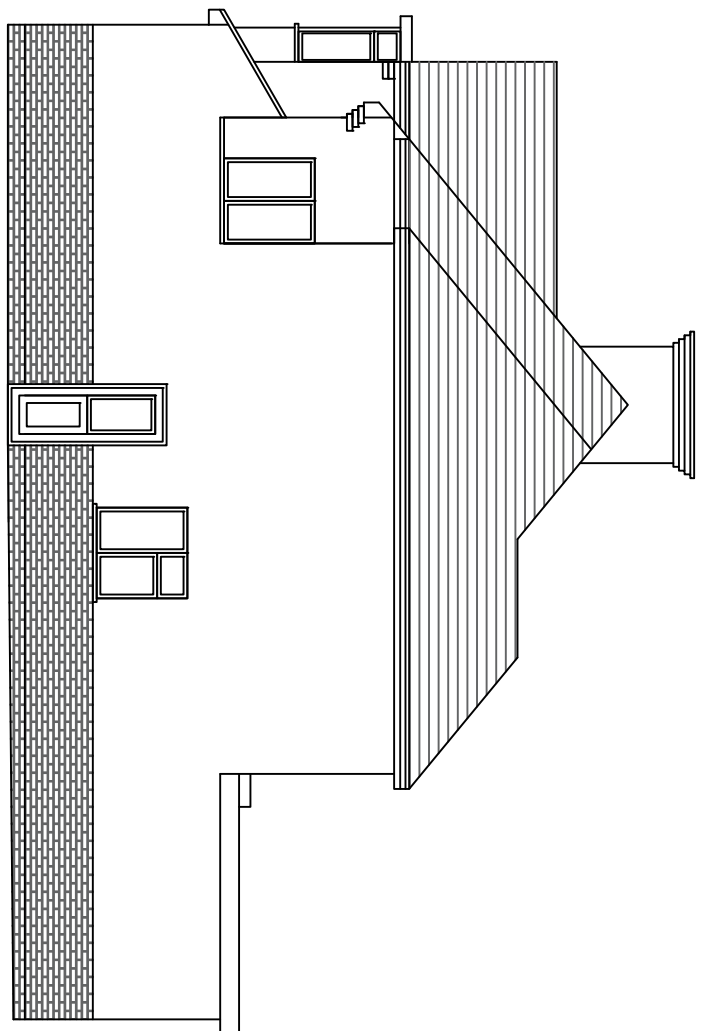


EXISTING RIGHT HAND SIDE ELEVATION 1:100 SCALE

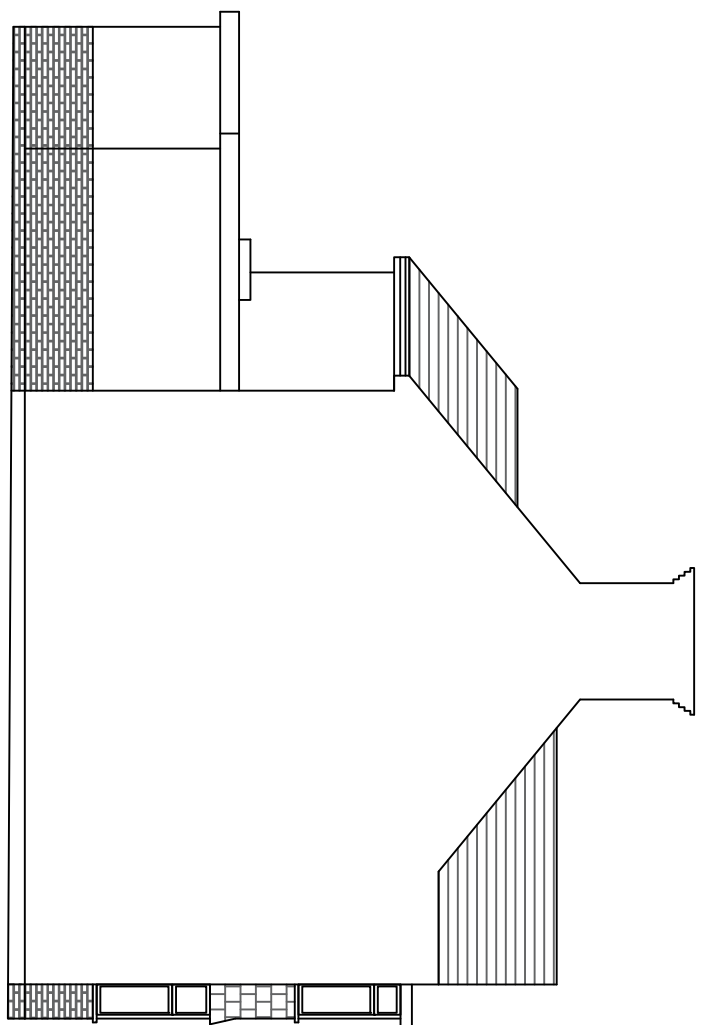


EXISTING LEFT HAND SIDE ELEVATION 1:100 SCALE

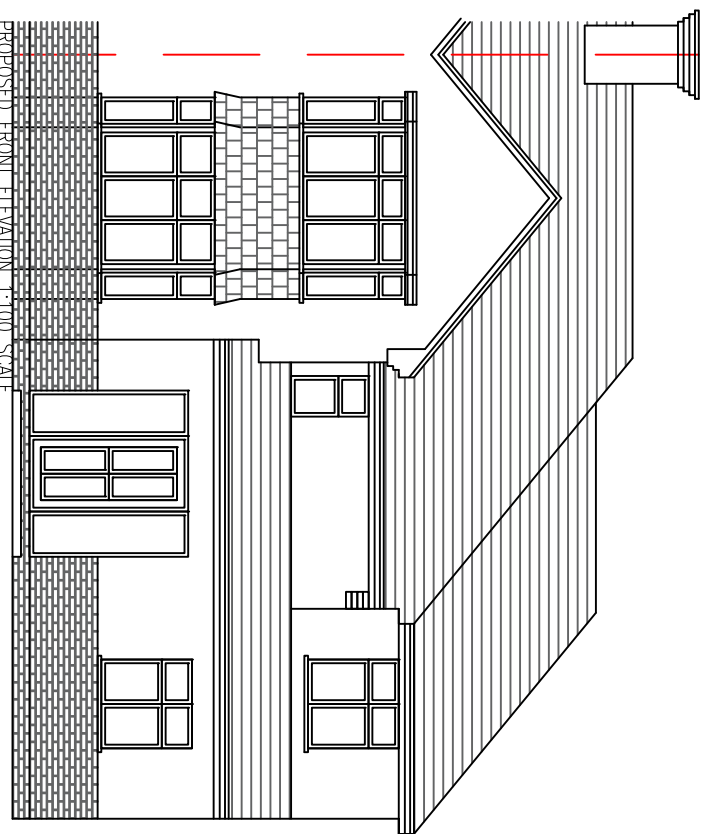


PROPOSED FRONT ELEVATION 1:100 SCALE

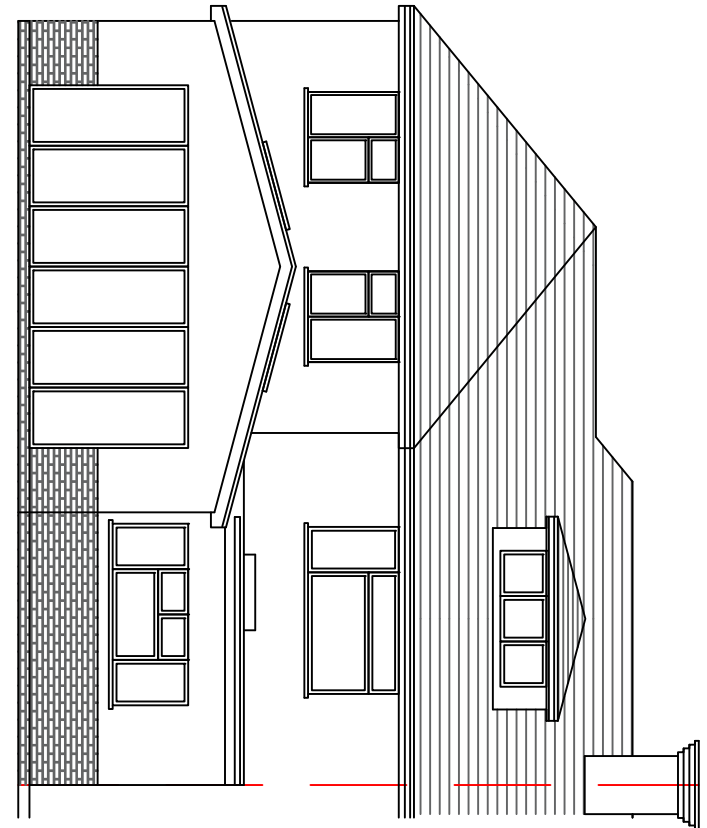


PROPOSED REAR ELEVATION 1:100 SCALE

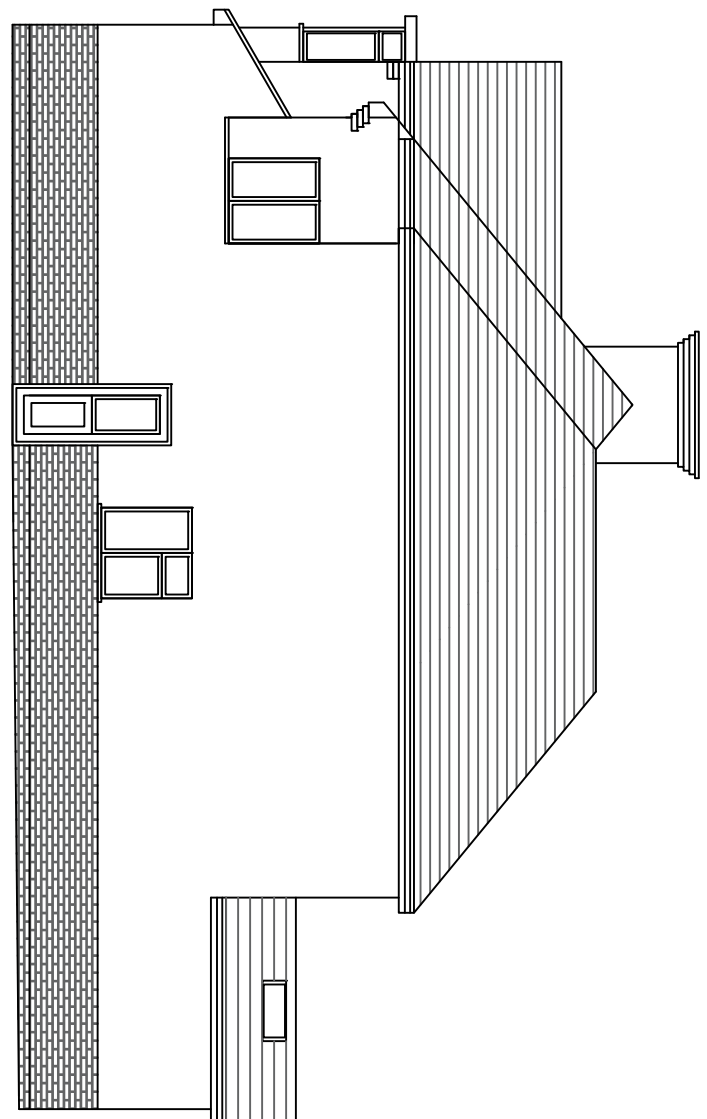


PROPOSED RIGHT SIDE ELEVATION 1:100 SCALE

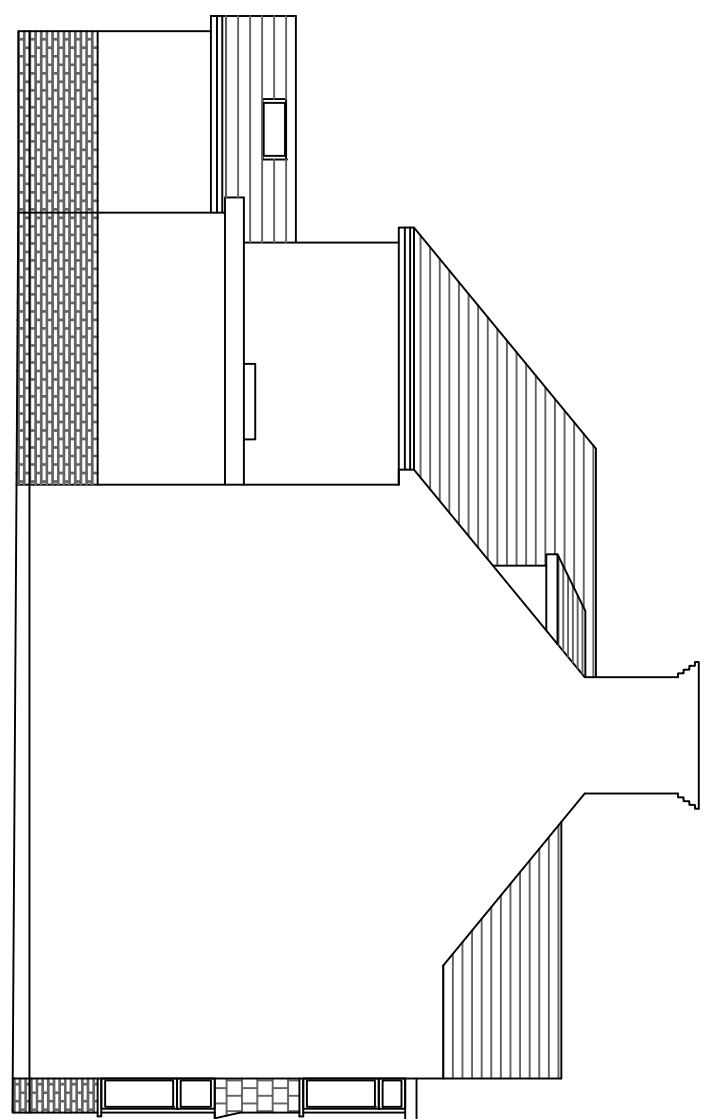

PROPOSED LEFT SIDE ELEVATION 1:100 SCALE

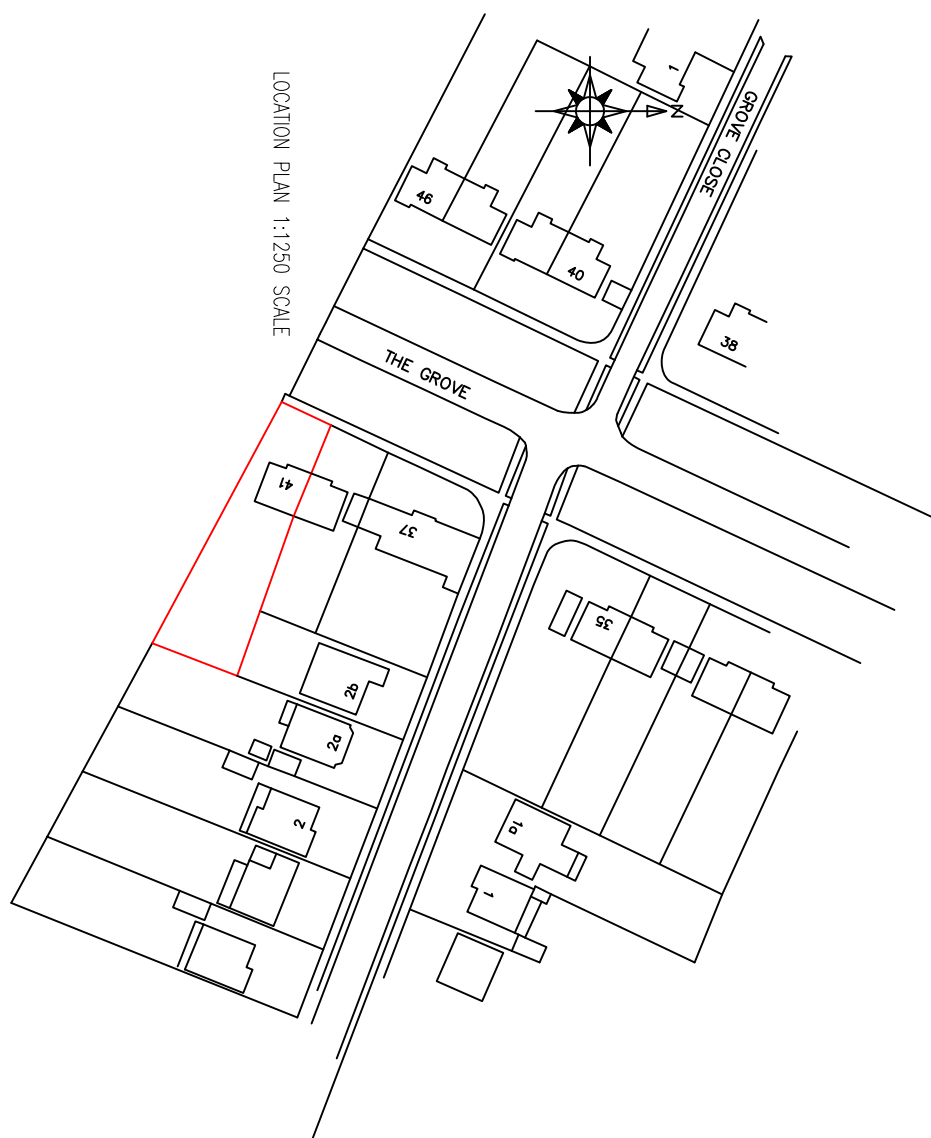

LOCATION PLAN 1:1250 SCALE

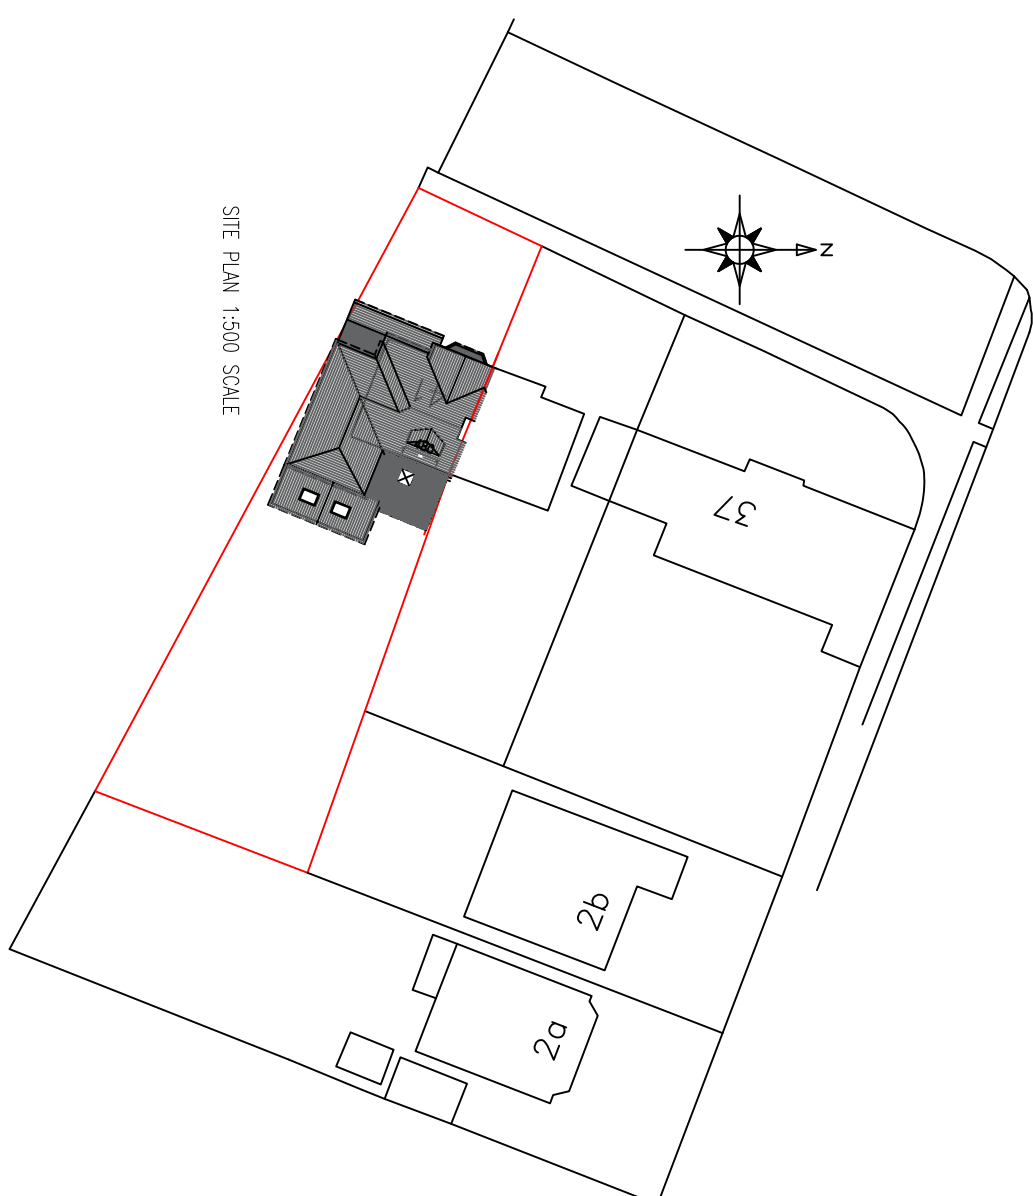

SITE PLAN 1:500 SCALE

DESCRIPTION:


SINGLE STOREY REAR EXTENSION, FIRST FLOOR REAR EXTENSION, LOFT CONVERSION WITH REAR DORMER ALTERATION TO FRONT ENTRANCE

CLIENT: MR SUNNY MATHARU

SITE ADDRESS:
41 THE GROVE

ICKENHAM
UB10 8QJ

SCALE: 1:100 @A1
DRAWING NUMBER: PLASB/2and
DATE: JAN 2022
REVISIONS: 21 APR 2022

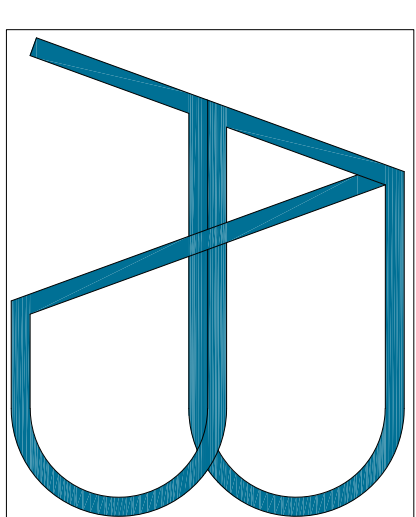

e-mail: astucturaldesigns@gmail.com
Tel: 07710 2167000

DISCLAIMER:
THESE DRAWING SHOULD BE APPROVED BY LOCAL AUTHORITY OR APPROVED INSPECTOR BEFORE WORK CAN START.

DO NOT SCALE FROM DRAWING MEASUREMENTS TO BE TAKEN ON SITE.

PARTY WALL(ECT) ACT 1997 TO BE AGREED WITH ADJOINING NEIGHBORS BY CLIENT BEFORE COMMENCING WORKS.

ALL WORKS INCLUDING FOUNDATIONS, WASTE LINES, ETC. ARE TO BE WITHIN BOUNDARY LINES OF SITE.

1:100 scale bar

