
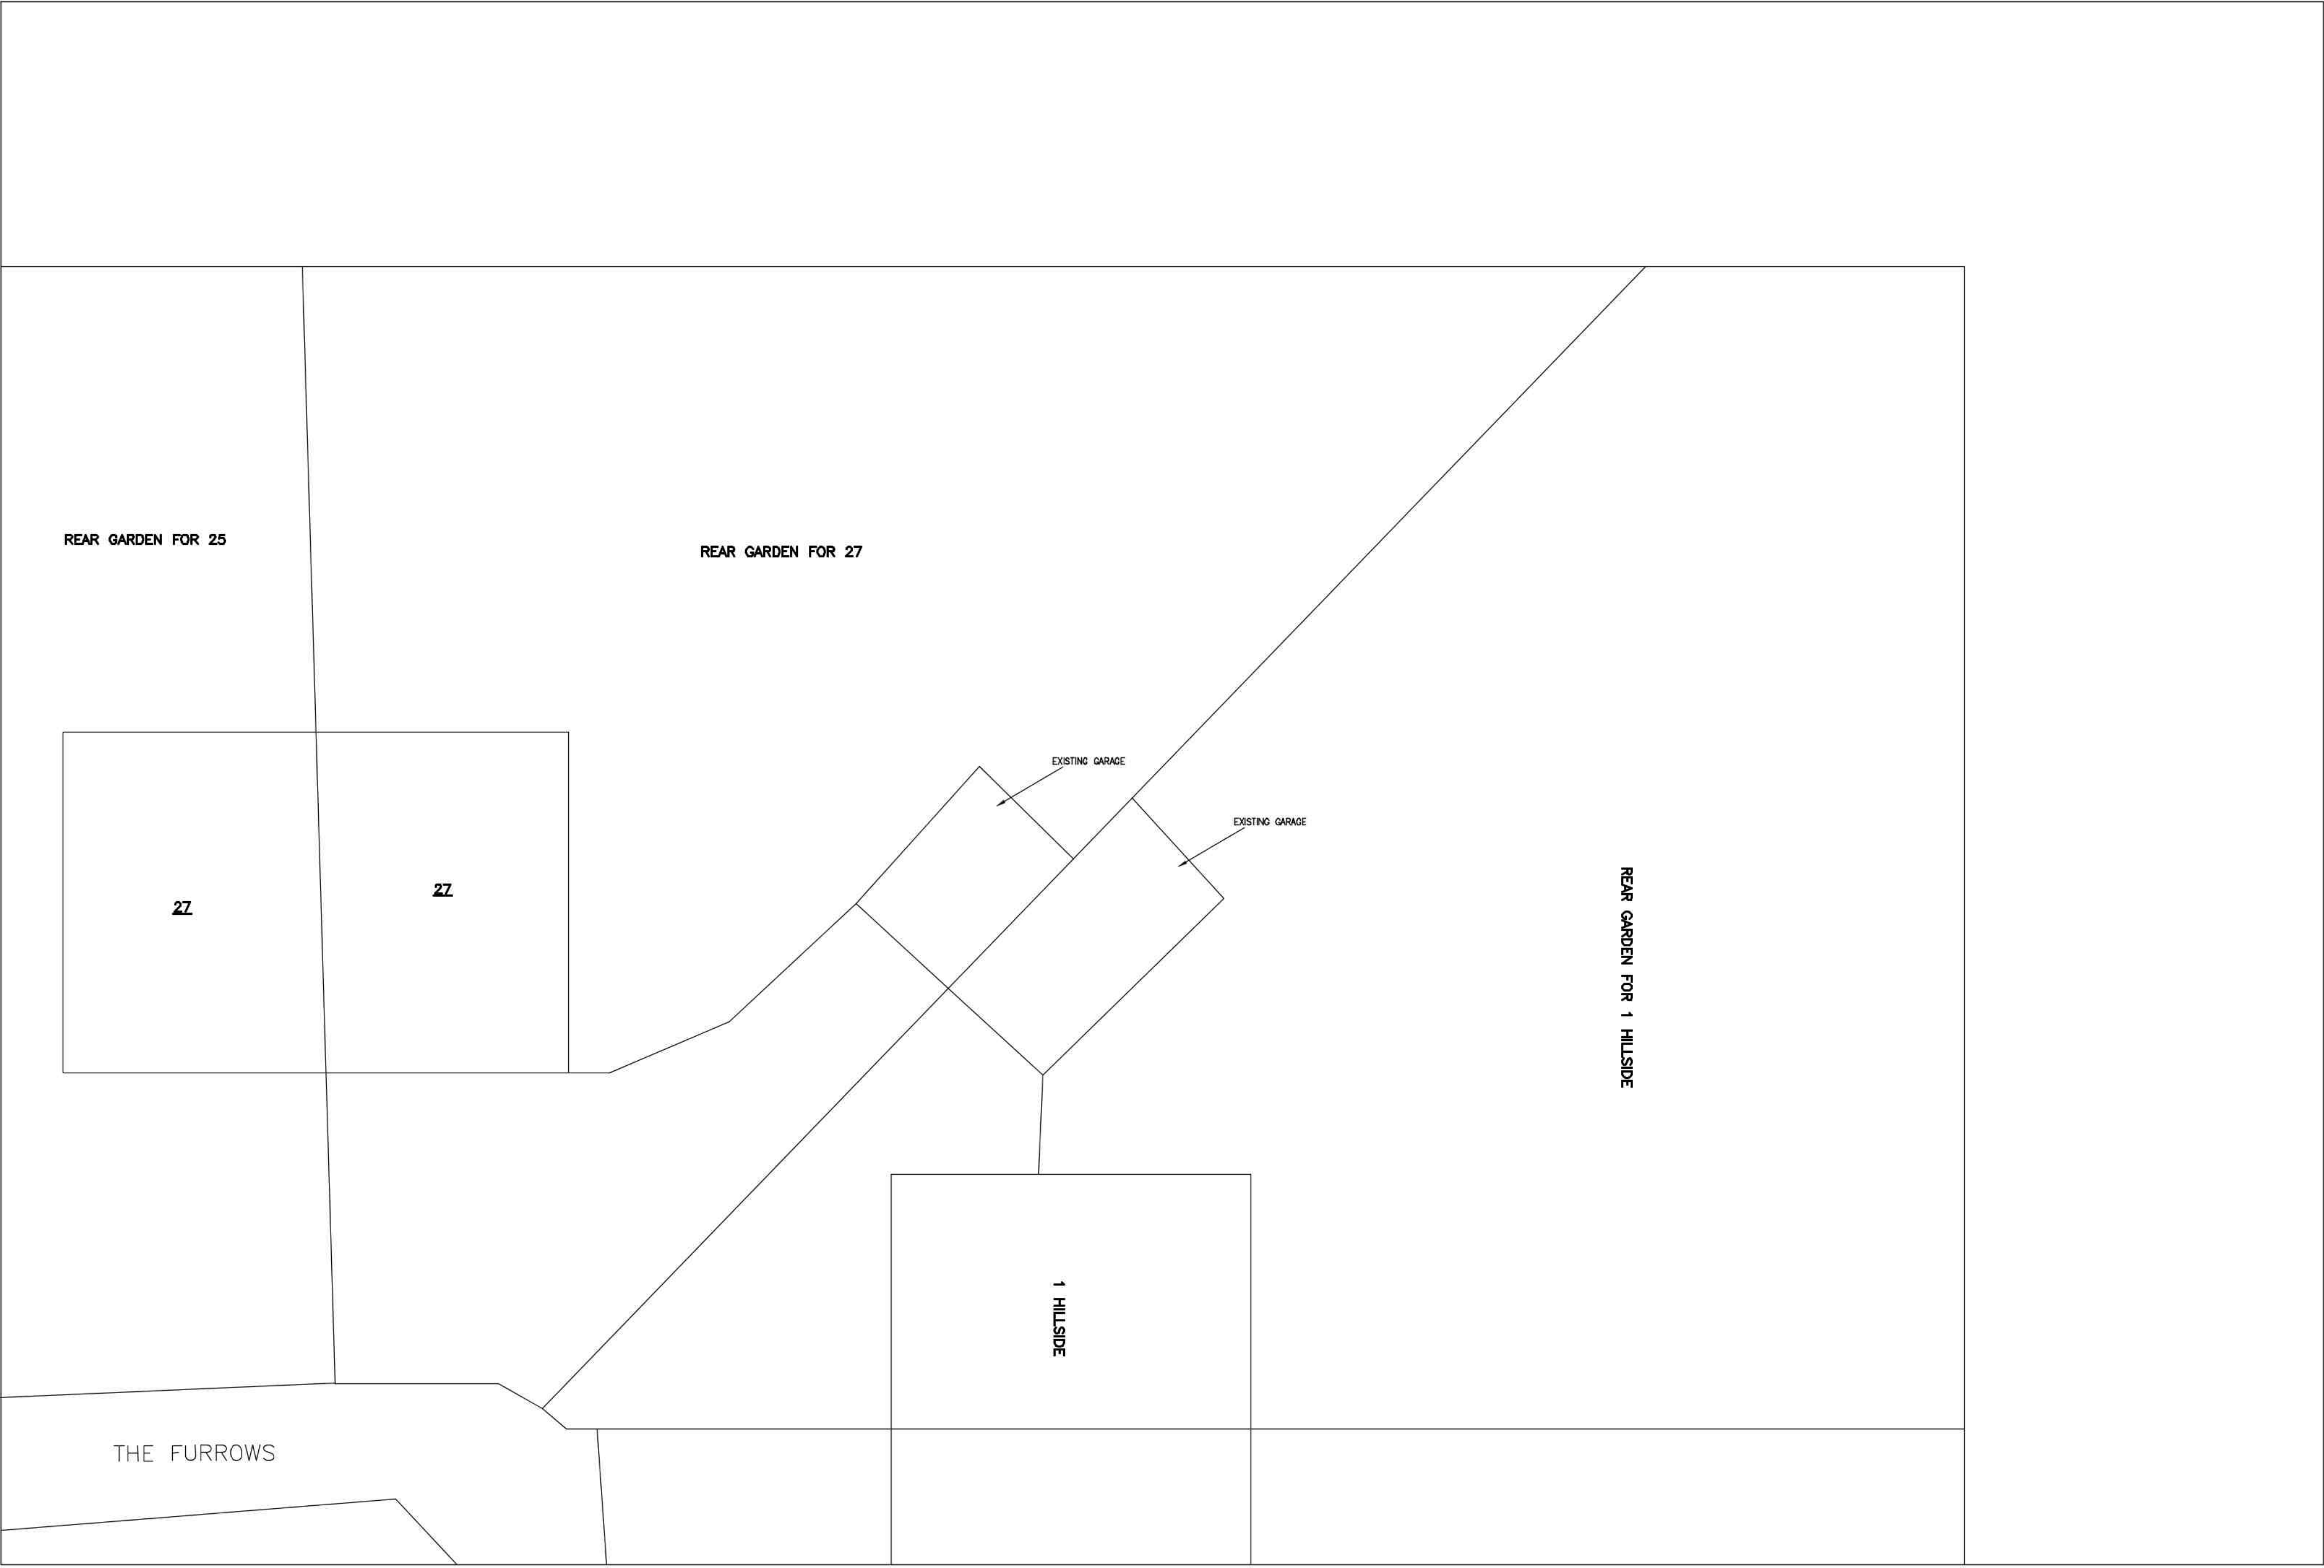


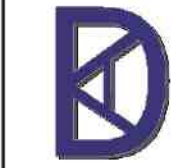

EXISTING SITE PLAN  
1:200

|   |             |                 |
|---|-------------|-----------------|
|   |             |                 |
| Rev   | Description | Date            |
| <div><div></div><div><div>KDA Designs Ltd.</div><div>Architectural &amp; Structural Services</div><div>0208 9997144</div><div>0208 9997144</div><div>kevin@kdadesigns.co.uk</div></div></div> <div><div>This drawing is property of Mr Kevin D Keadell.</div><div>The information is complete to copyright and is not to be copied or used without prior permission.</div></div> |             |                 |
| Project <div>PROPOSED ERECTION OF NEW DWELLING AT SIDE/REAR OF 27 THE FURROWS HAREFIELD, UB9 6AT</div>   |             |                 |
| Drawing <div>EXISTING SITE PLAN</div>   |             |                 |
| Drawn   |             | Checked         |
| Scale   | A1@1:50     | Date MARCH 2020 |
| Stage   | Drg. No.    | Rev             |
|   | 27TF/P03    |                 |