




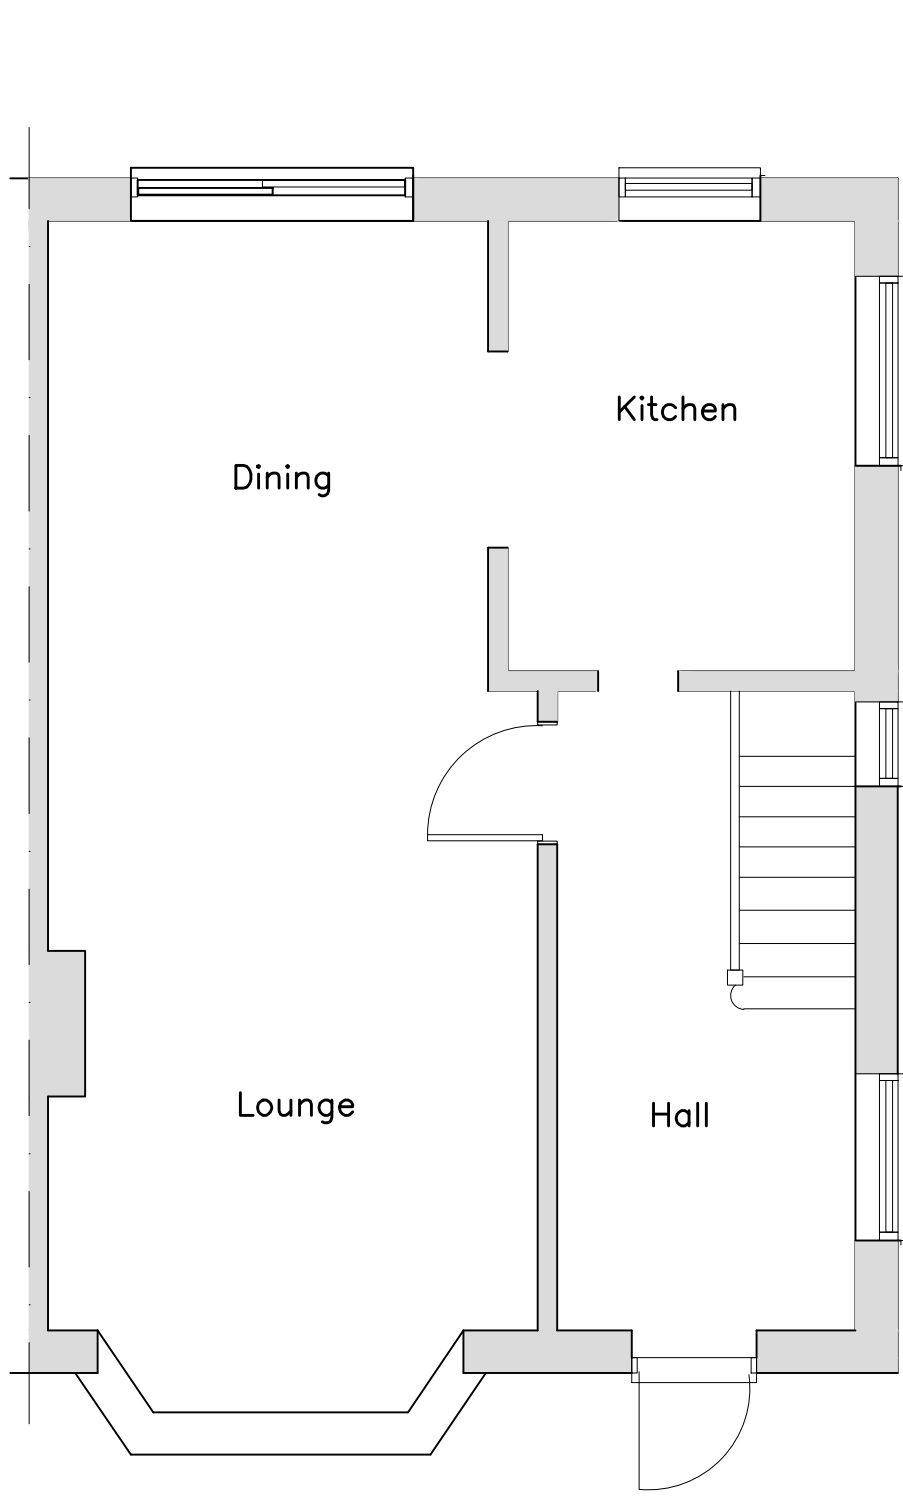


EXISTING GROUND FLOOR PLAN
1:100

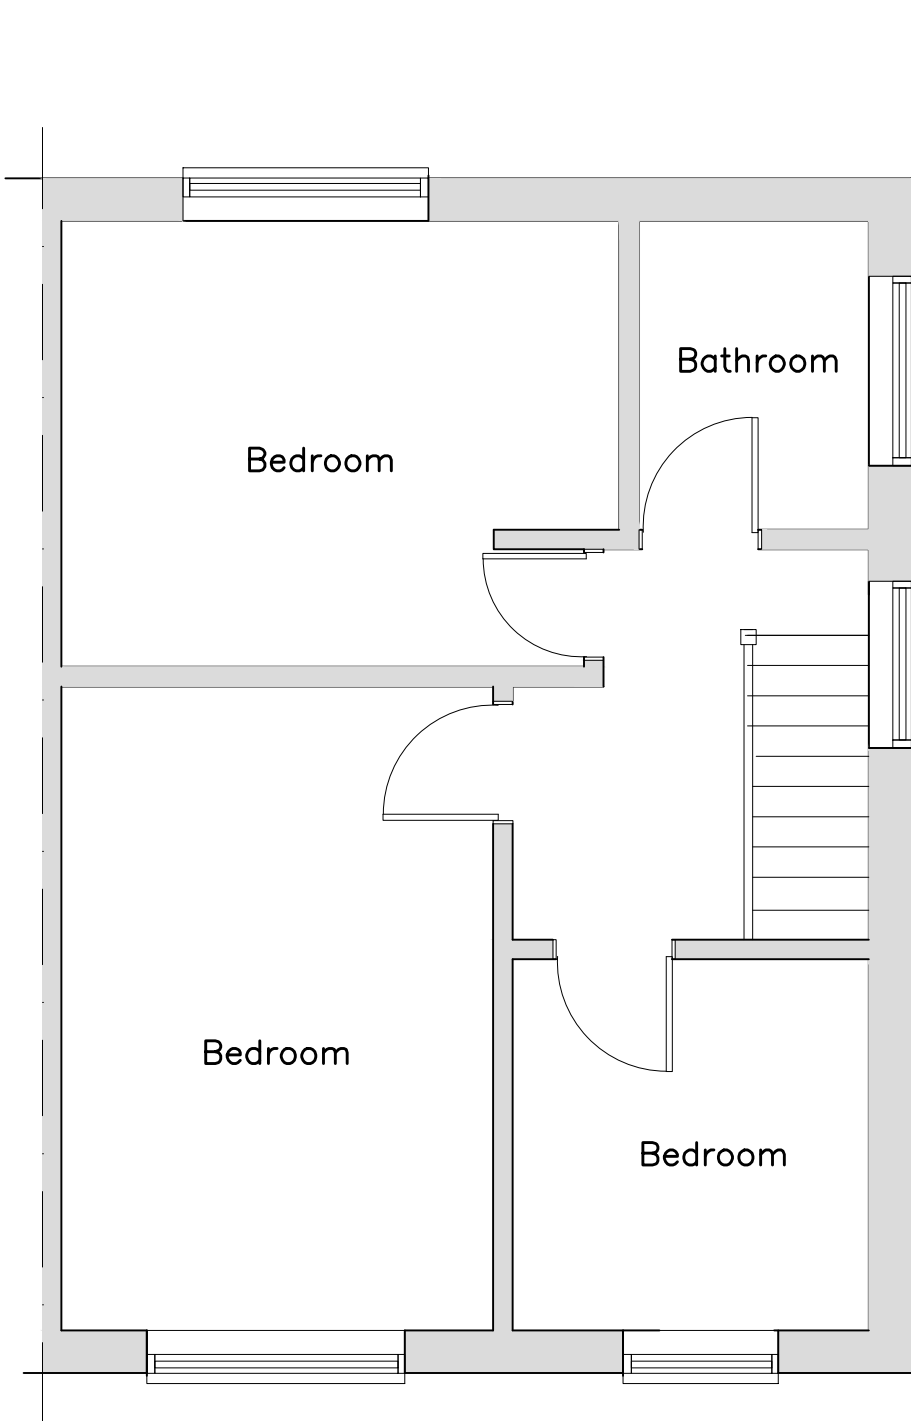


EXISTING FIRST FLOOR PLAN
1:100

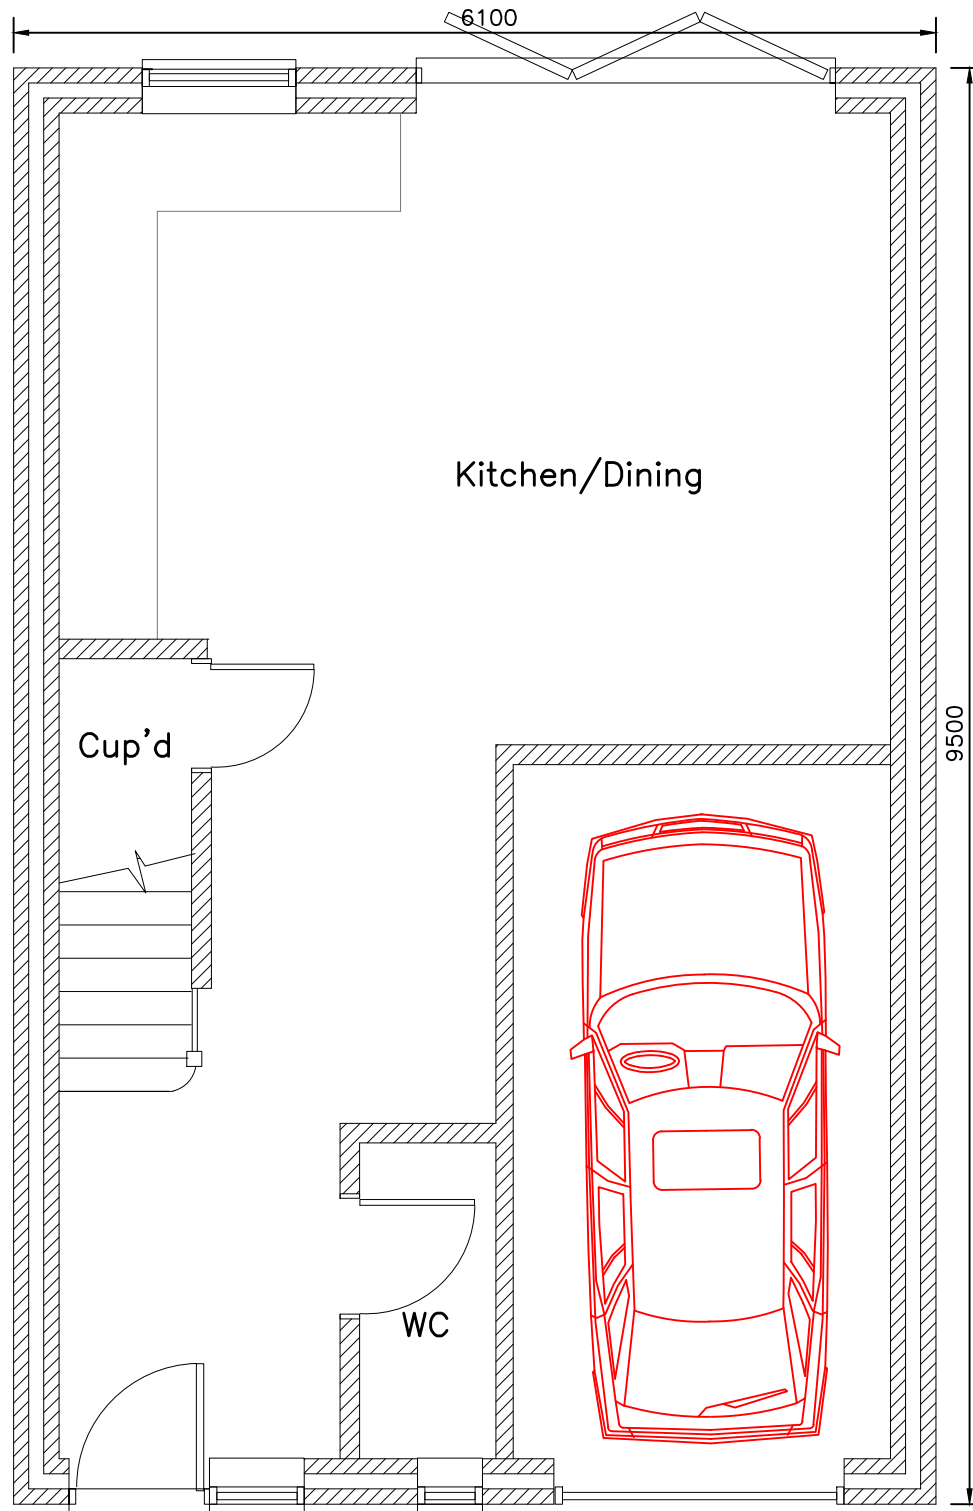

PROPOSED GROUND FLOOR PLAN OF NEW DWELLING

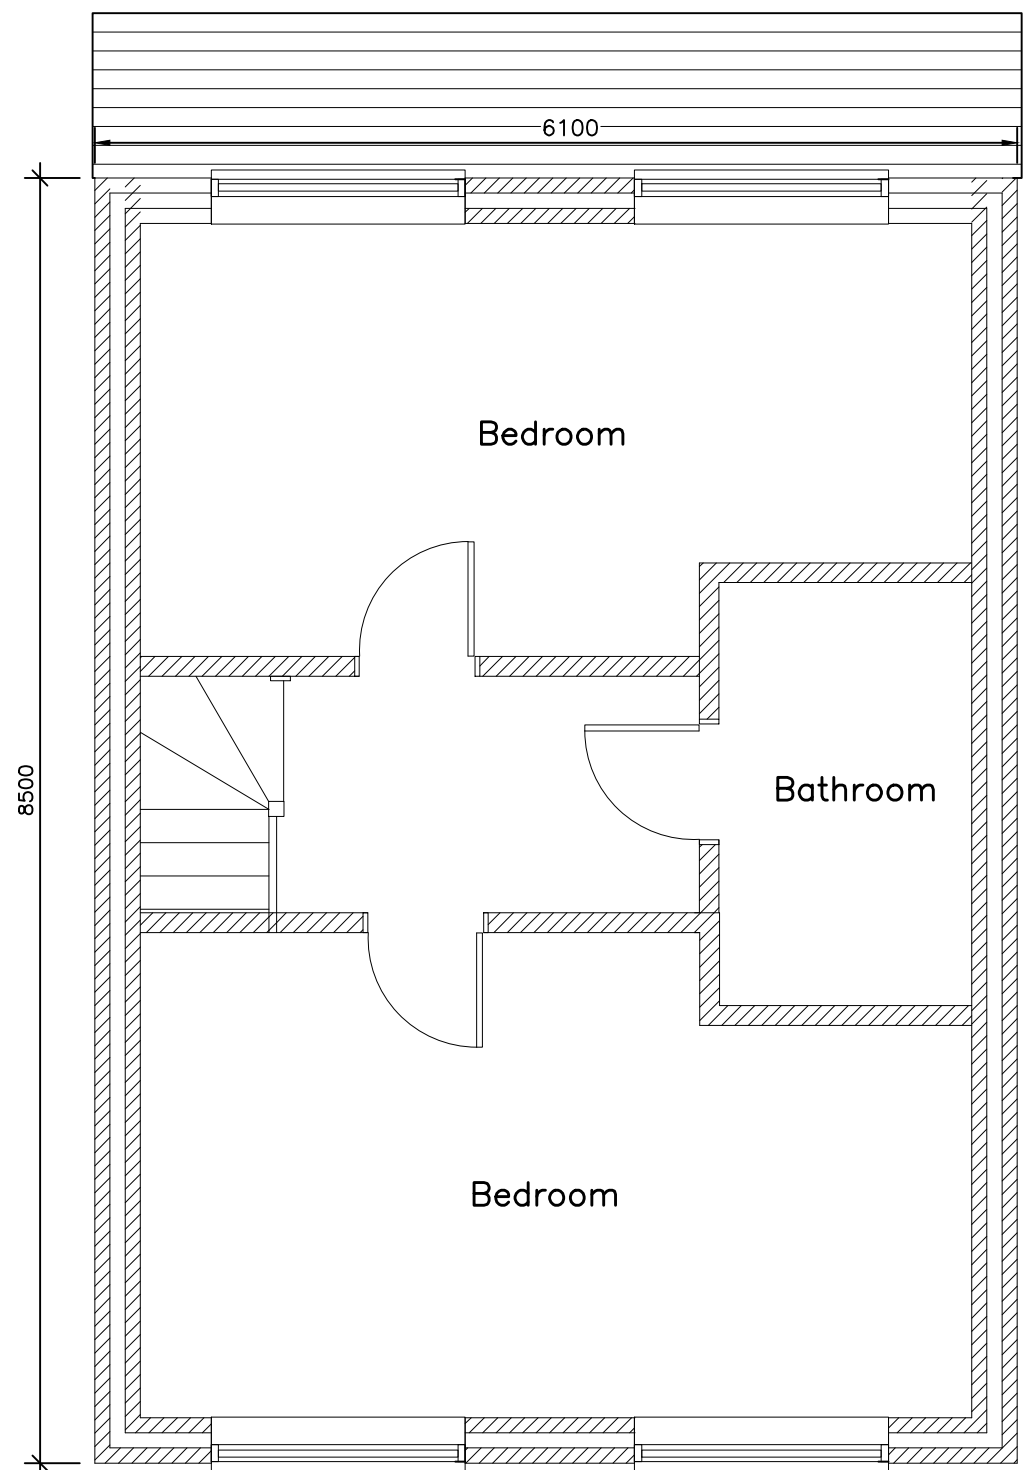

PROPOSED FIRST FLOOR PLAN OF NEW DWELLING

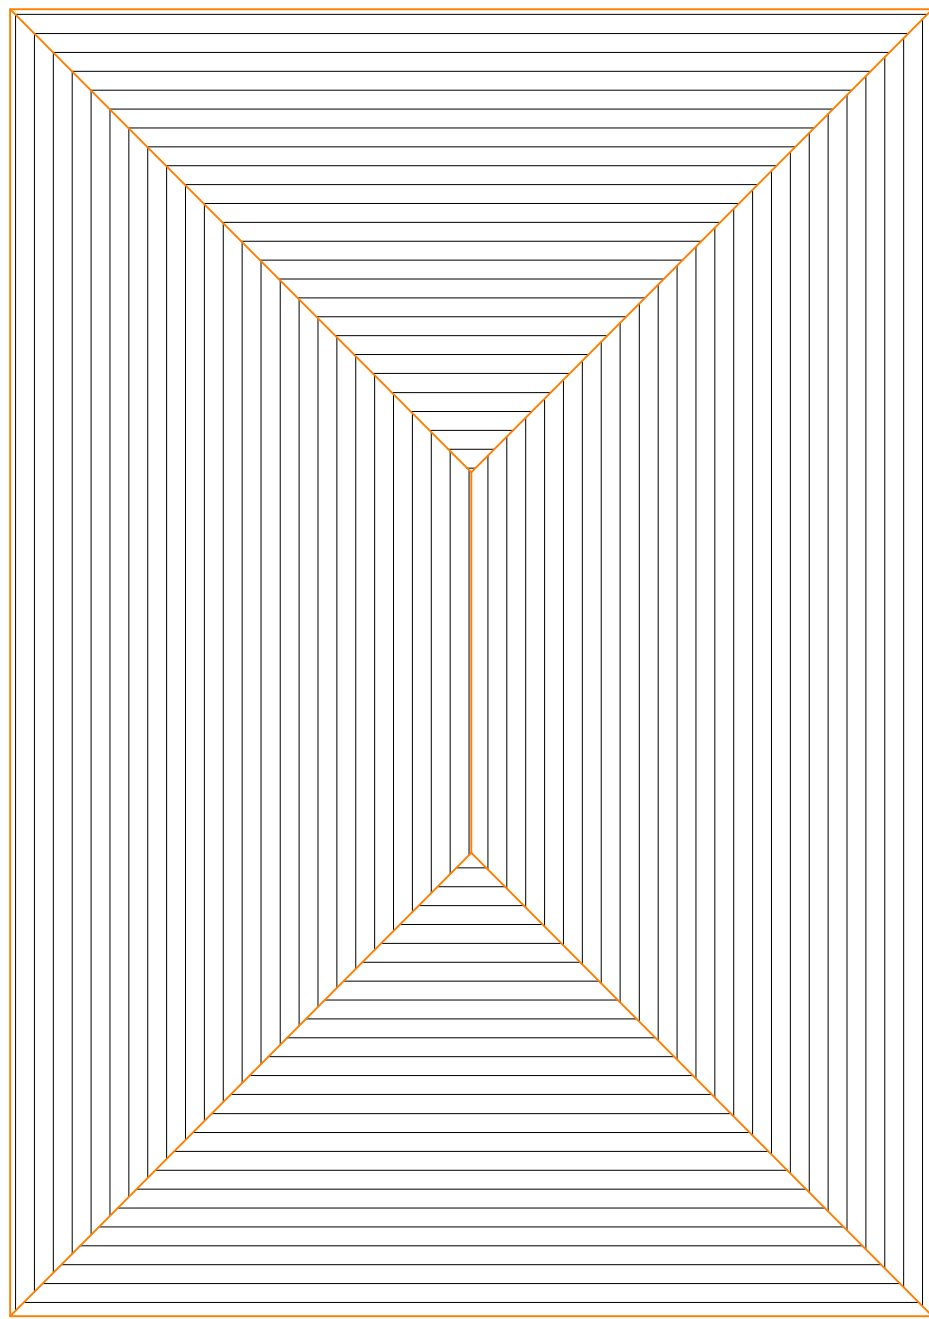


PROPOSED ROOF PLAN OF NEW DWELLING




EXISTING FRONT ELEVATION
OF 27
1:100




EXISTING REAR ELEVATION
OF 27
1:100

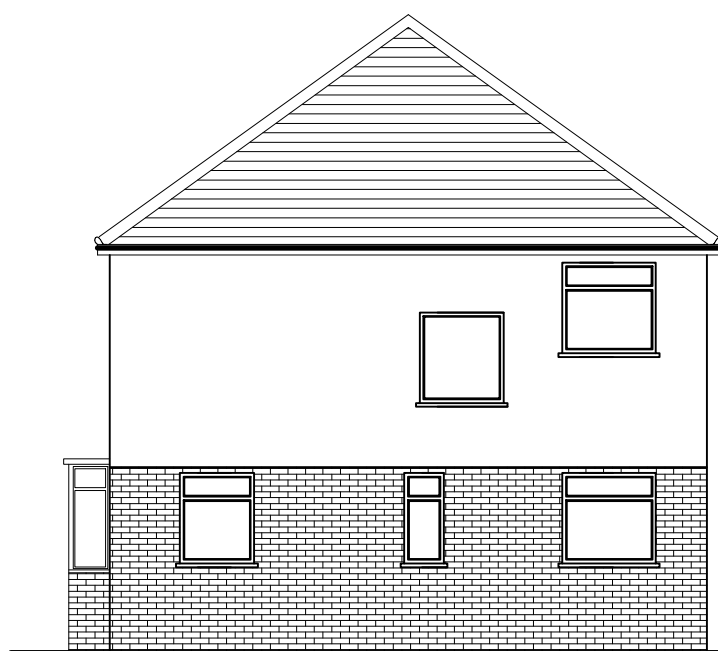


EXISTING SIDE ELEVATION
OF 27
1:100

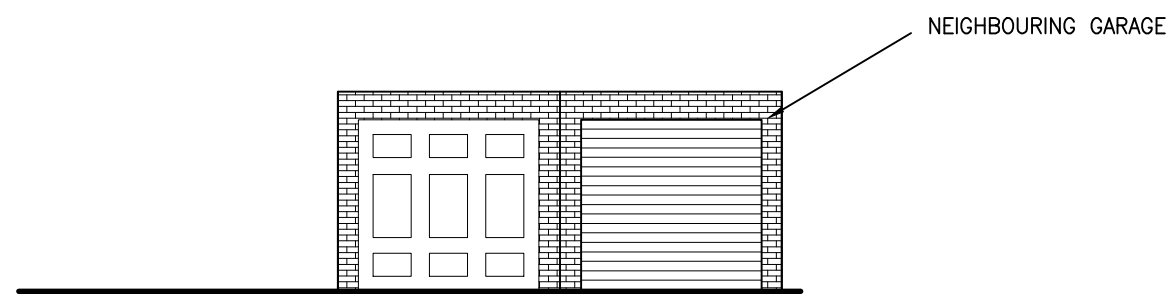

EXISTING ELEVATION OF GARAGES

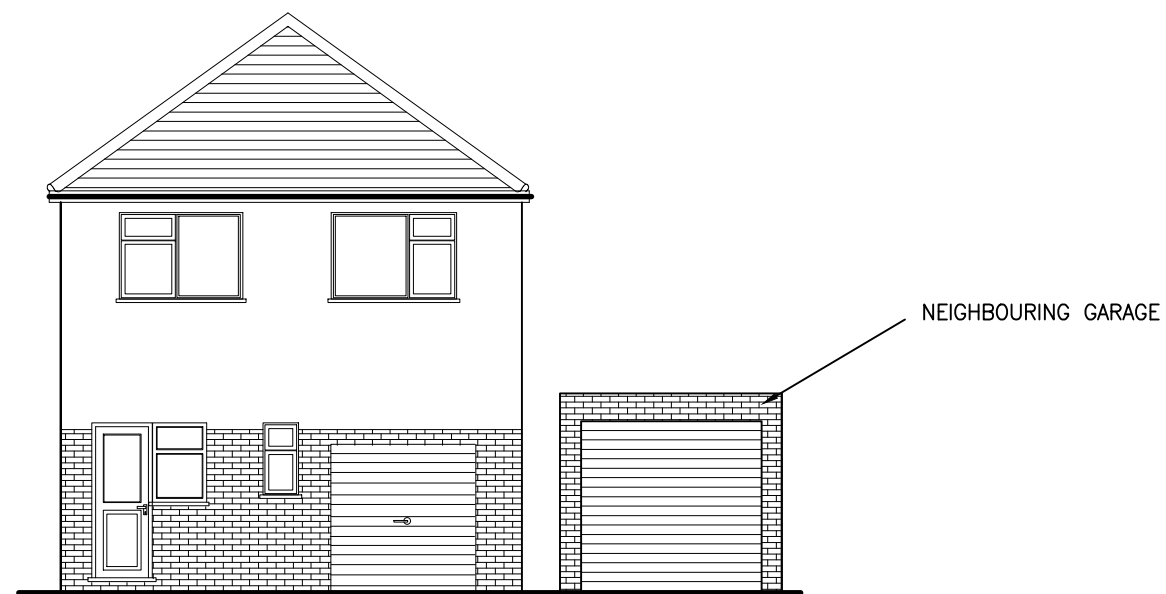

PROPOSED ELEVATION OF GARAGES

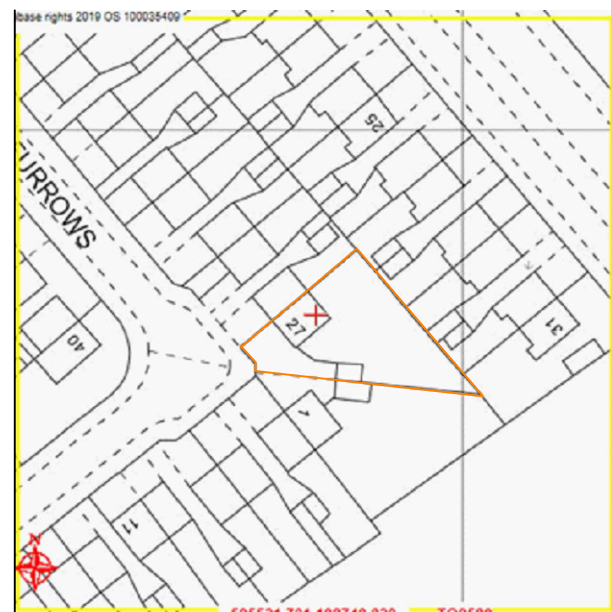


SITE LOCATION PLAN
1:1250




PROPOSED FRONT ELEVATION OF NEW DWELLING
1:100



PROPOSED REAR ELEVATION OF NEW DWELLING
1:100

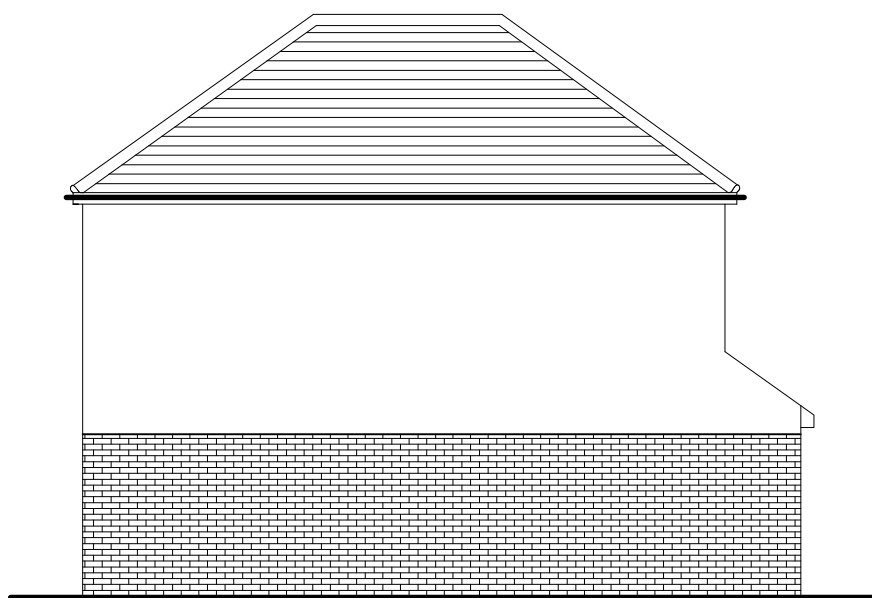

PROPOSED SIDE ELEVATION OF NEW DWELLING
1:100

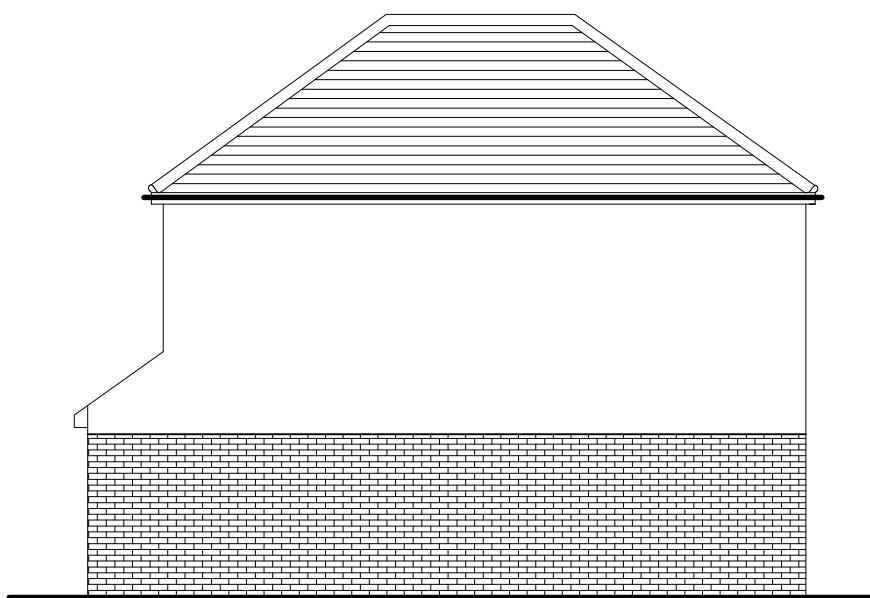

PROPOSED SIDE ELEVATION OF NEW DWELLING
1:100

Rev	Description	Date
	 KDA Designs Ltd. Architectural & Structural Services kevin@kdadesigns.co.uk	
Project PROPOSED ERECTION OF NEW DWELLING AT SIDE/REAR OF 27 THE FURROWS HAREFIELD, UB9 6AT		
Drawing EXISTING PLANS/ELEVATIONS OF 27, PROPOSED PLANS/ELEVATIONS OF NEW DWELLING		
Drawn	Checked	
Scale	A1@1:50	Date MARCH 2020
Stage	Drg. No.	Rev
	27TF/P01	A