




5 Proposed Front Elevation
1:100




6 Proposed Rear Elevation
1:100




7 Proposed Side Elevation 1
1:100

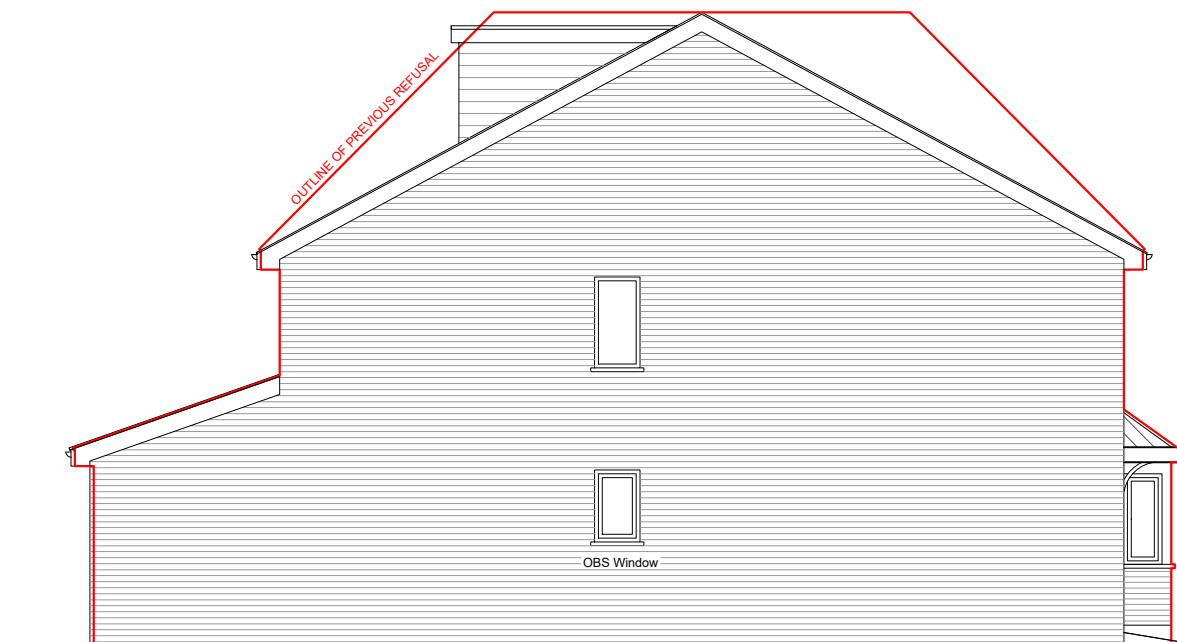


8 Proposed Side Elevation 2
1:100

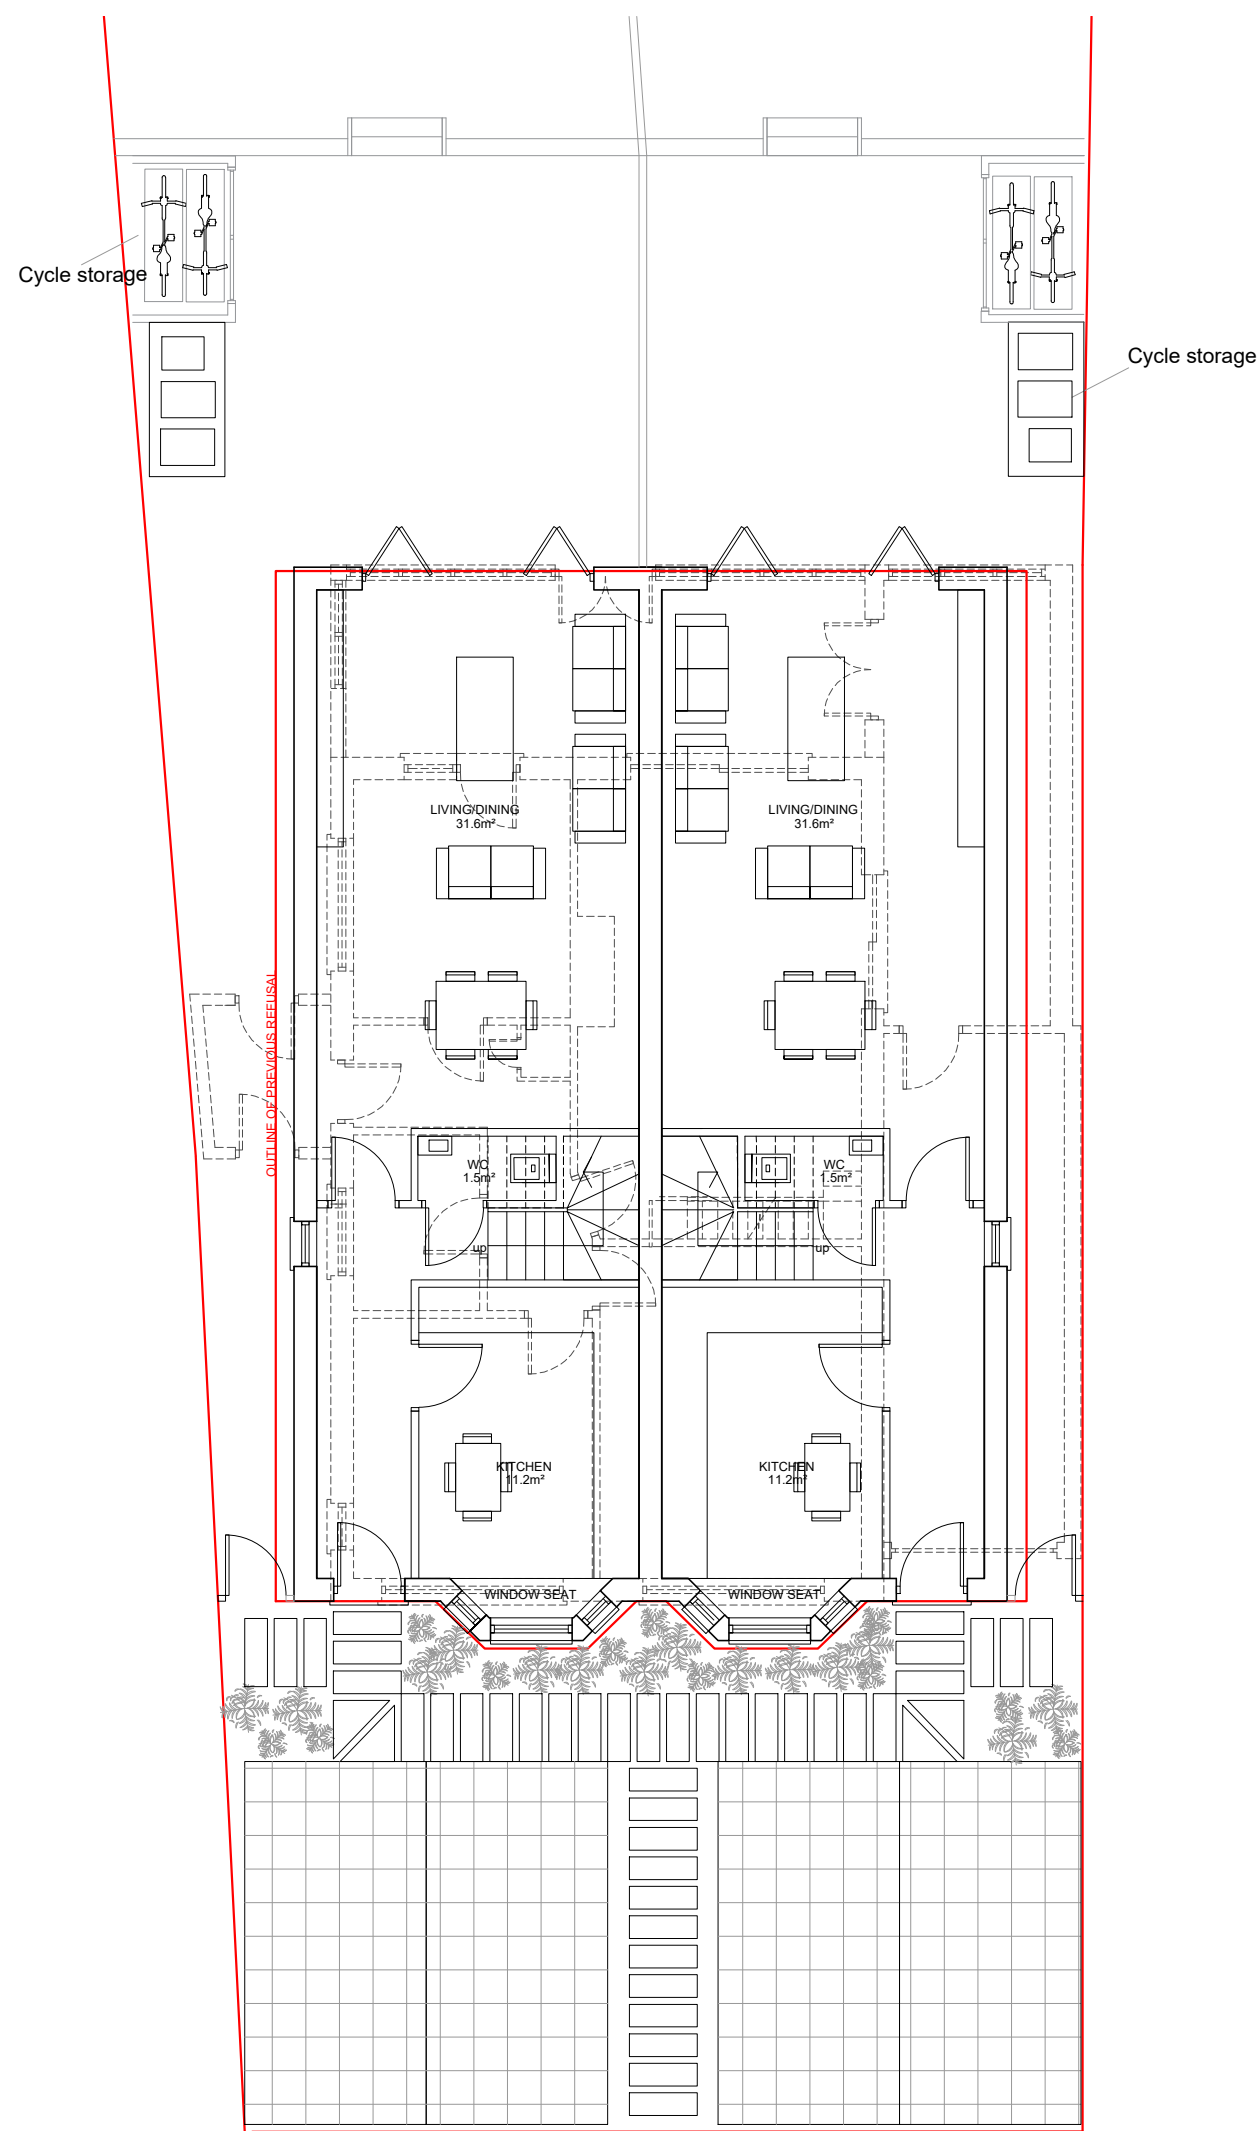


1 Proposed Ground Floor Plan
1:100

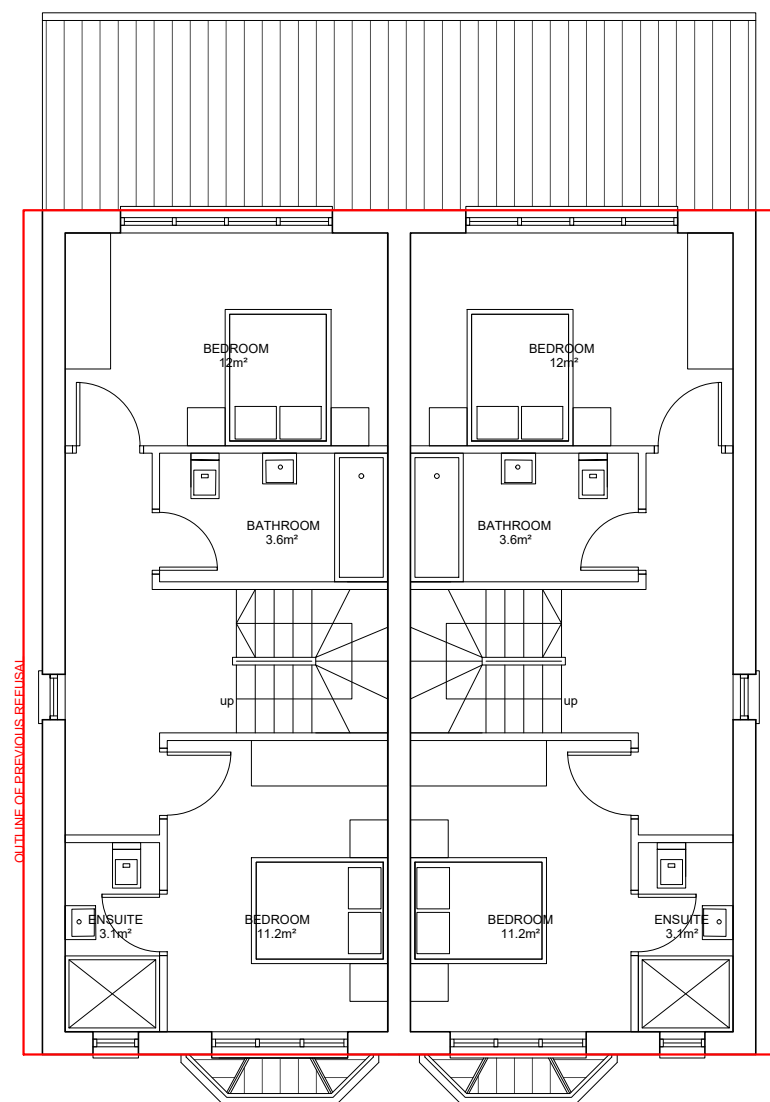

2 Proposed First Floor Plan
1:100

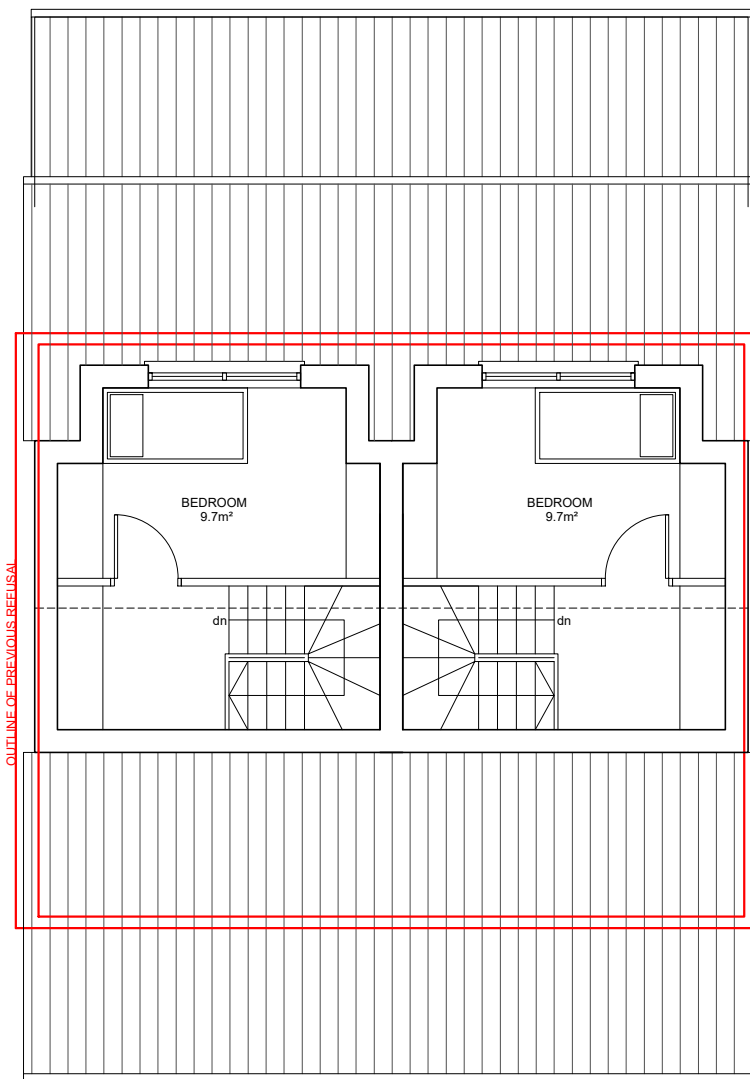


3 Proposed Loft Floor Plan
1:100

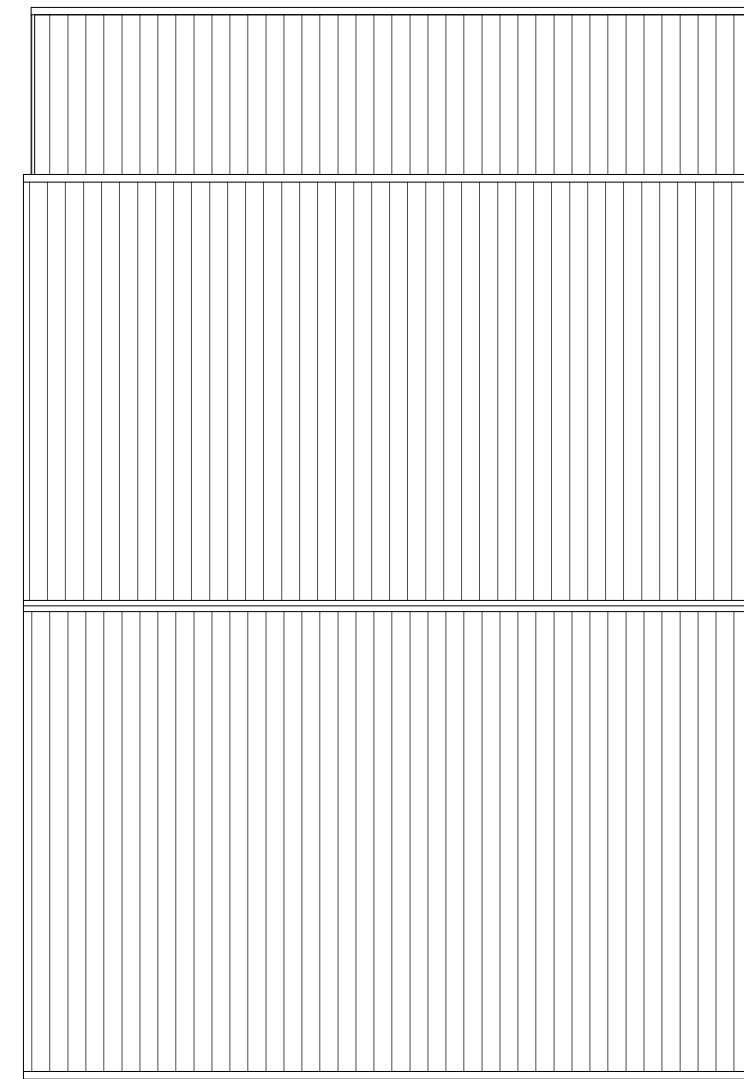

4 Proposed Roof Plan
1:100

KEY	
EXISTING WALLS	
PROPOSED WALLS	
WALLS TO BE DEMOLISHED	
HIDDEN ABOVE	

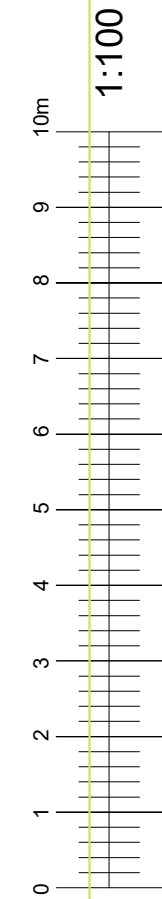



ARCHITECTS
INTERIOR DESIGNERS
PARTY WALL SURVEYORS
PLANNING CONSULTANTS

Hertfordshire Office
25 Tudor Hall
Brewery Road
Hoddesdon, Herts
EN11 8FP

London Office
9 Devonshire square
London
EC2M 4YF

01992 469001
info@dpa-architects.co.uk
www.dpa-architects.co.uk



Client	1 Burford Close Ickenham UB10 8EH
Site address	
Project Description	Additions and Alterations to Existing House to Create Two, Three Bedroom, Semi-Detached Dwellings
Drawing Title	Proposed Floor Plans and Elevations - Option 1
Drawn	KM
Checked by	DP
Issued for	Planning
Scale	1:100 @ A1
Drawing No.	1468_320
Date	September 2020
Revisions	/