


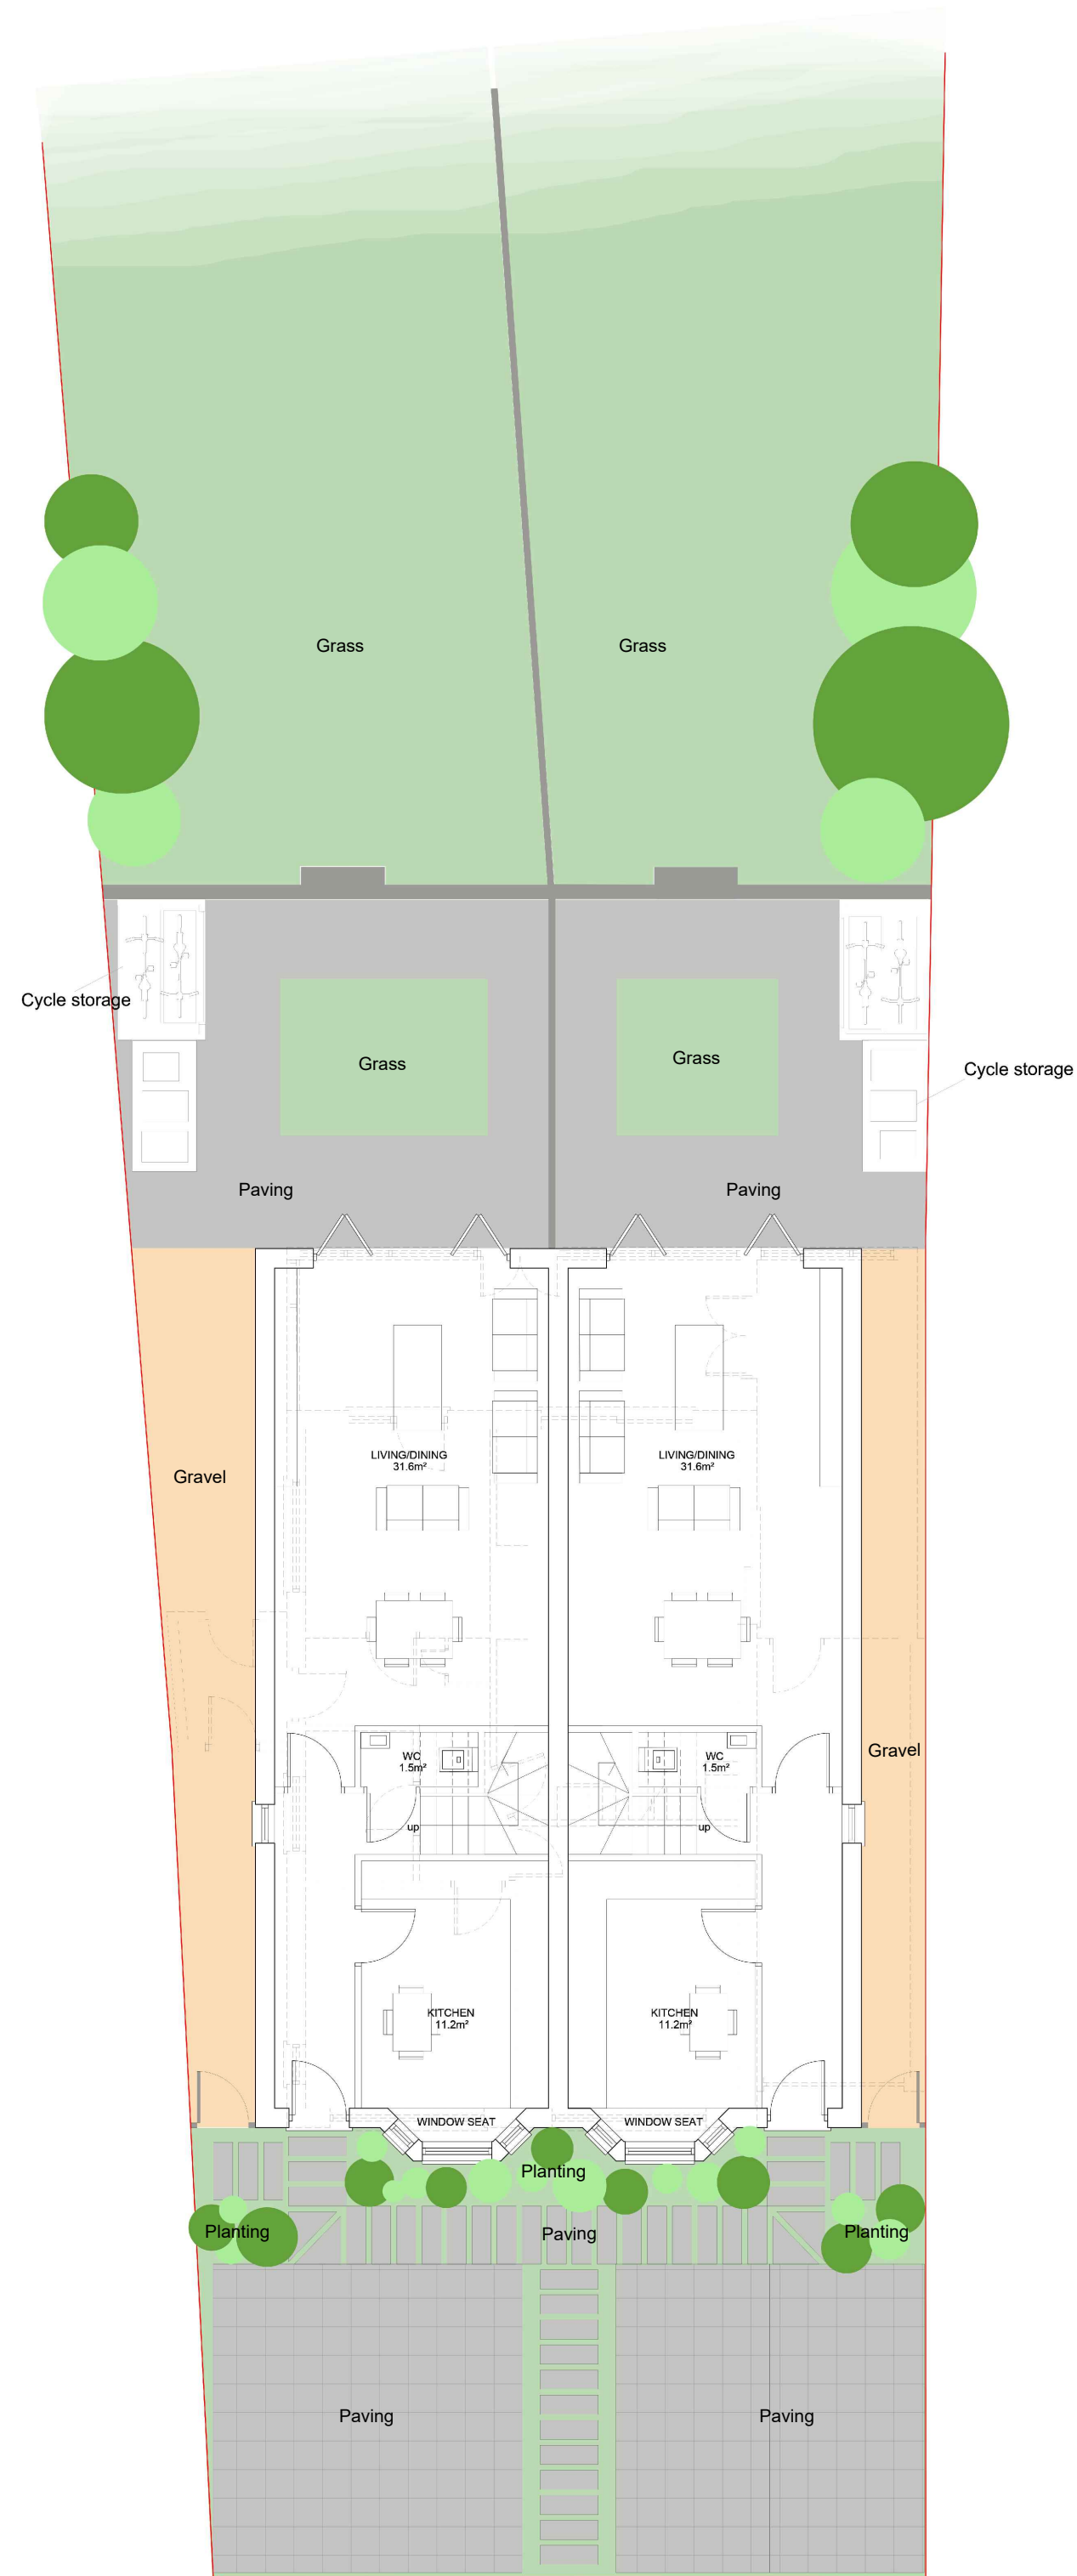

1 Proposed Ground Surfaces Plan
1:100



2 Proposed Coloured Front Elevation
1:100



dpa ARCHITECTS
INTERIOR DESIGNERS
PARTY WALL SURVEYORS
PLANNING CONSULTANTS

Hertfordshire Office
25 Tudor Hall
Brewery Road
Hoddesdon, Herts
EN11 8FP

London Office
9 Devonshire square
London
EC2M 4YF

RIBA 01992 469001
info@dpa-architects.co.uk
www.dpa-architects.co.uk

Client	
Site address	1 Burford Close Ickenham UB10 8EH
Project Description	Additions and Alterations to Existing House to Create Two, Three Bedroom, Semi-Detached Dwellings
Drawing Title	Coloured Site and Front Elevation Drawings
Drawn	KM
Checked by	DP
Issued for	Planning
Scale	1:100 @ A1
Drawing No.	1468_321
Date	September 2020
Revisions	/