

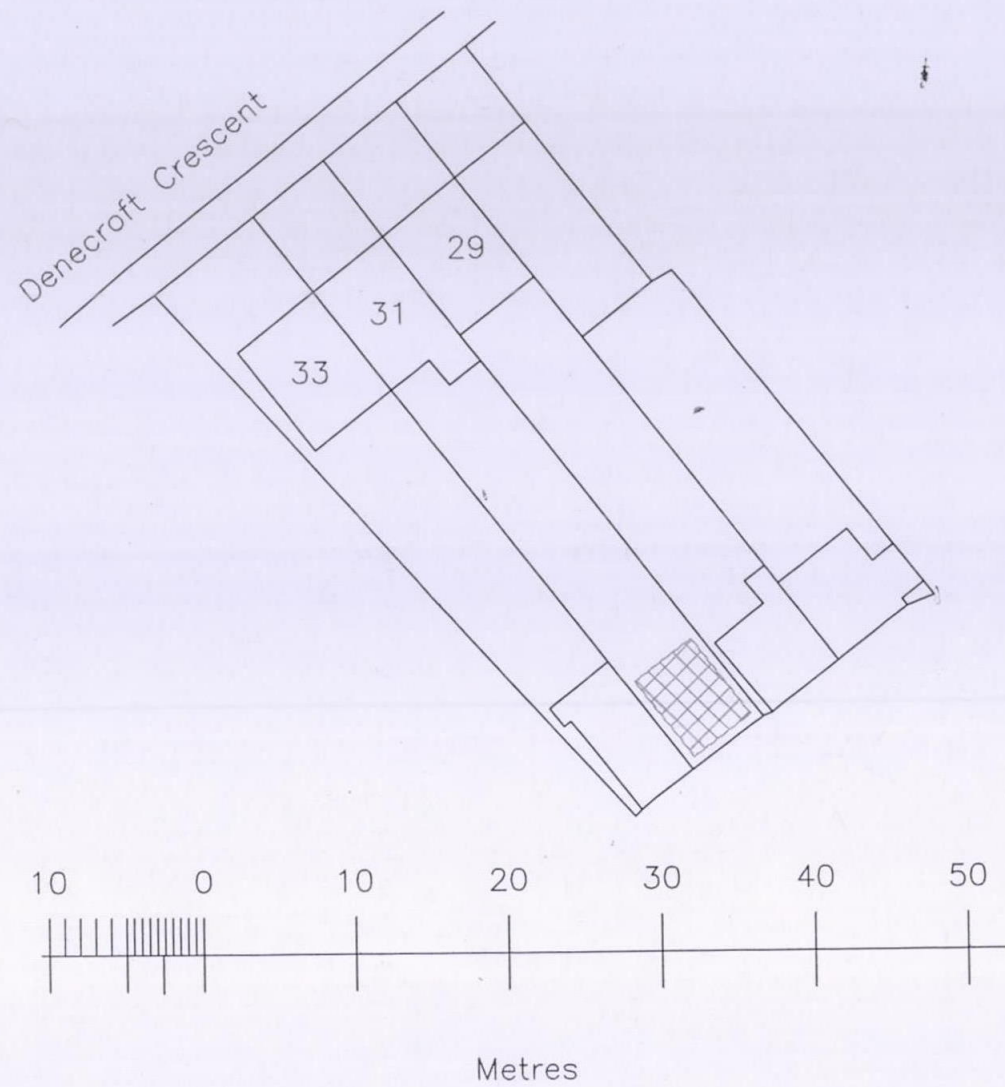


Ground floor plan 1:100

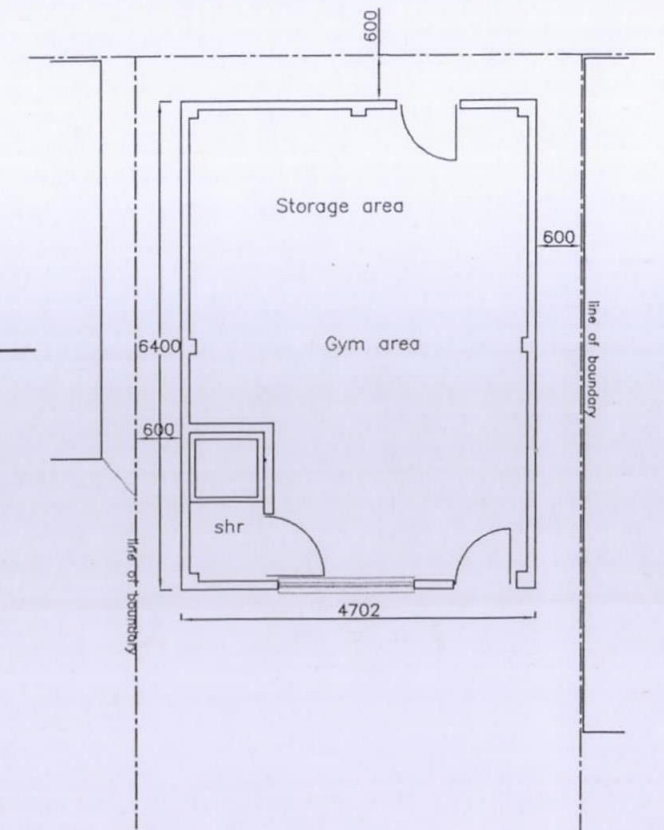

Block Plan 1:500

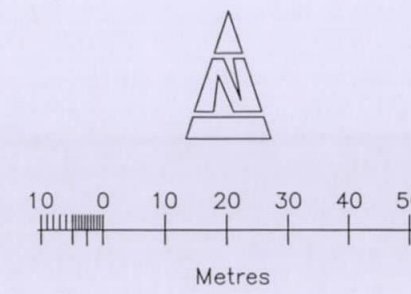

Location Plan 1:1250

FOR LDC PURPOSES ONLY

ADDRESS 31 Denecroft Crescent Hillingdon UB10 9HU		
DRAWING TITLE Floor plan / elevations Location plan Block Plan		
PROPOSAL Out-building		
SCALE as shown	DATE Oct 20	REV
DRAWING NUMBER L.01		