

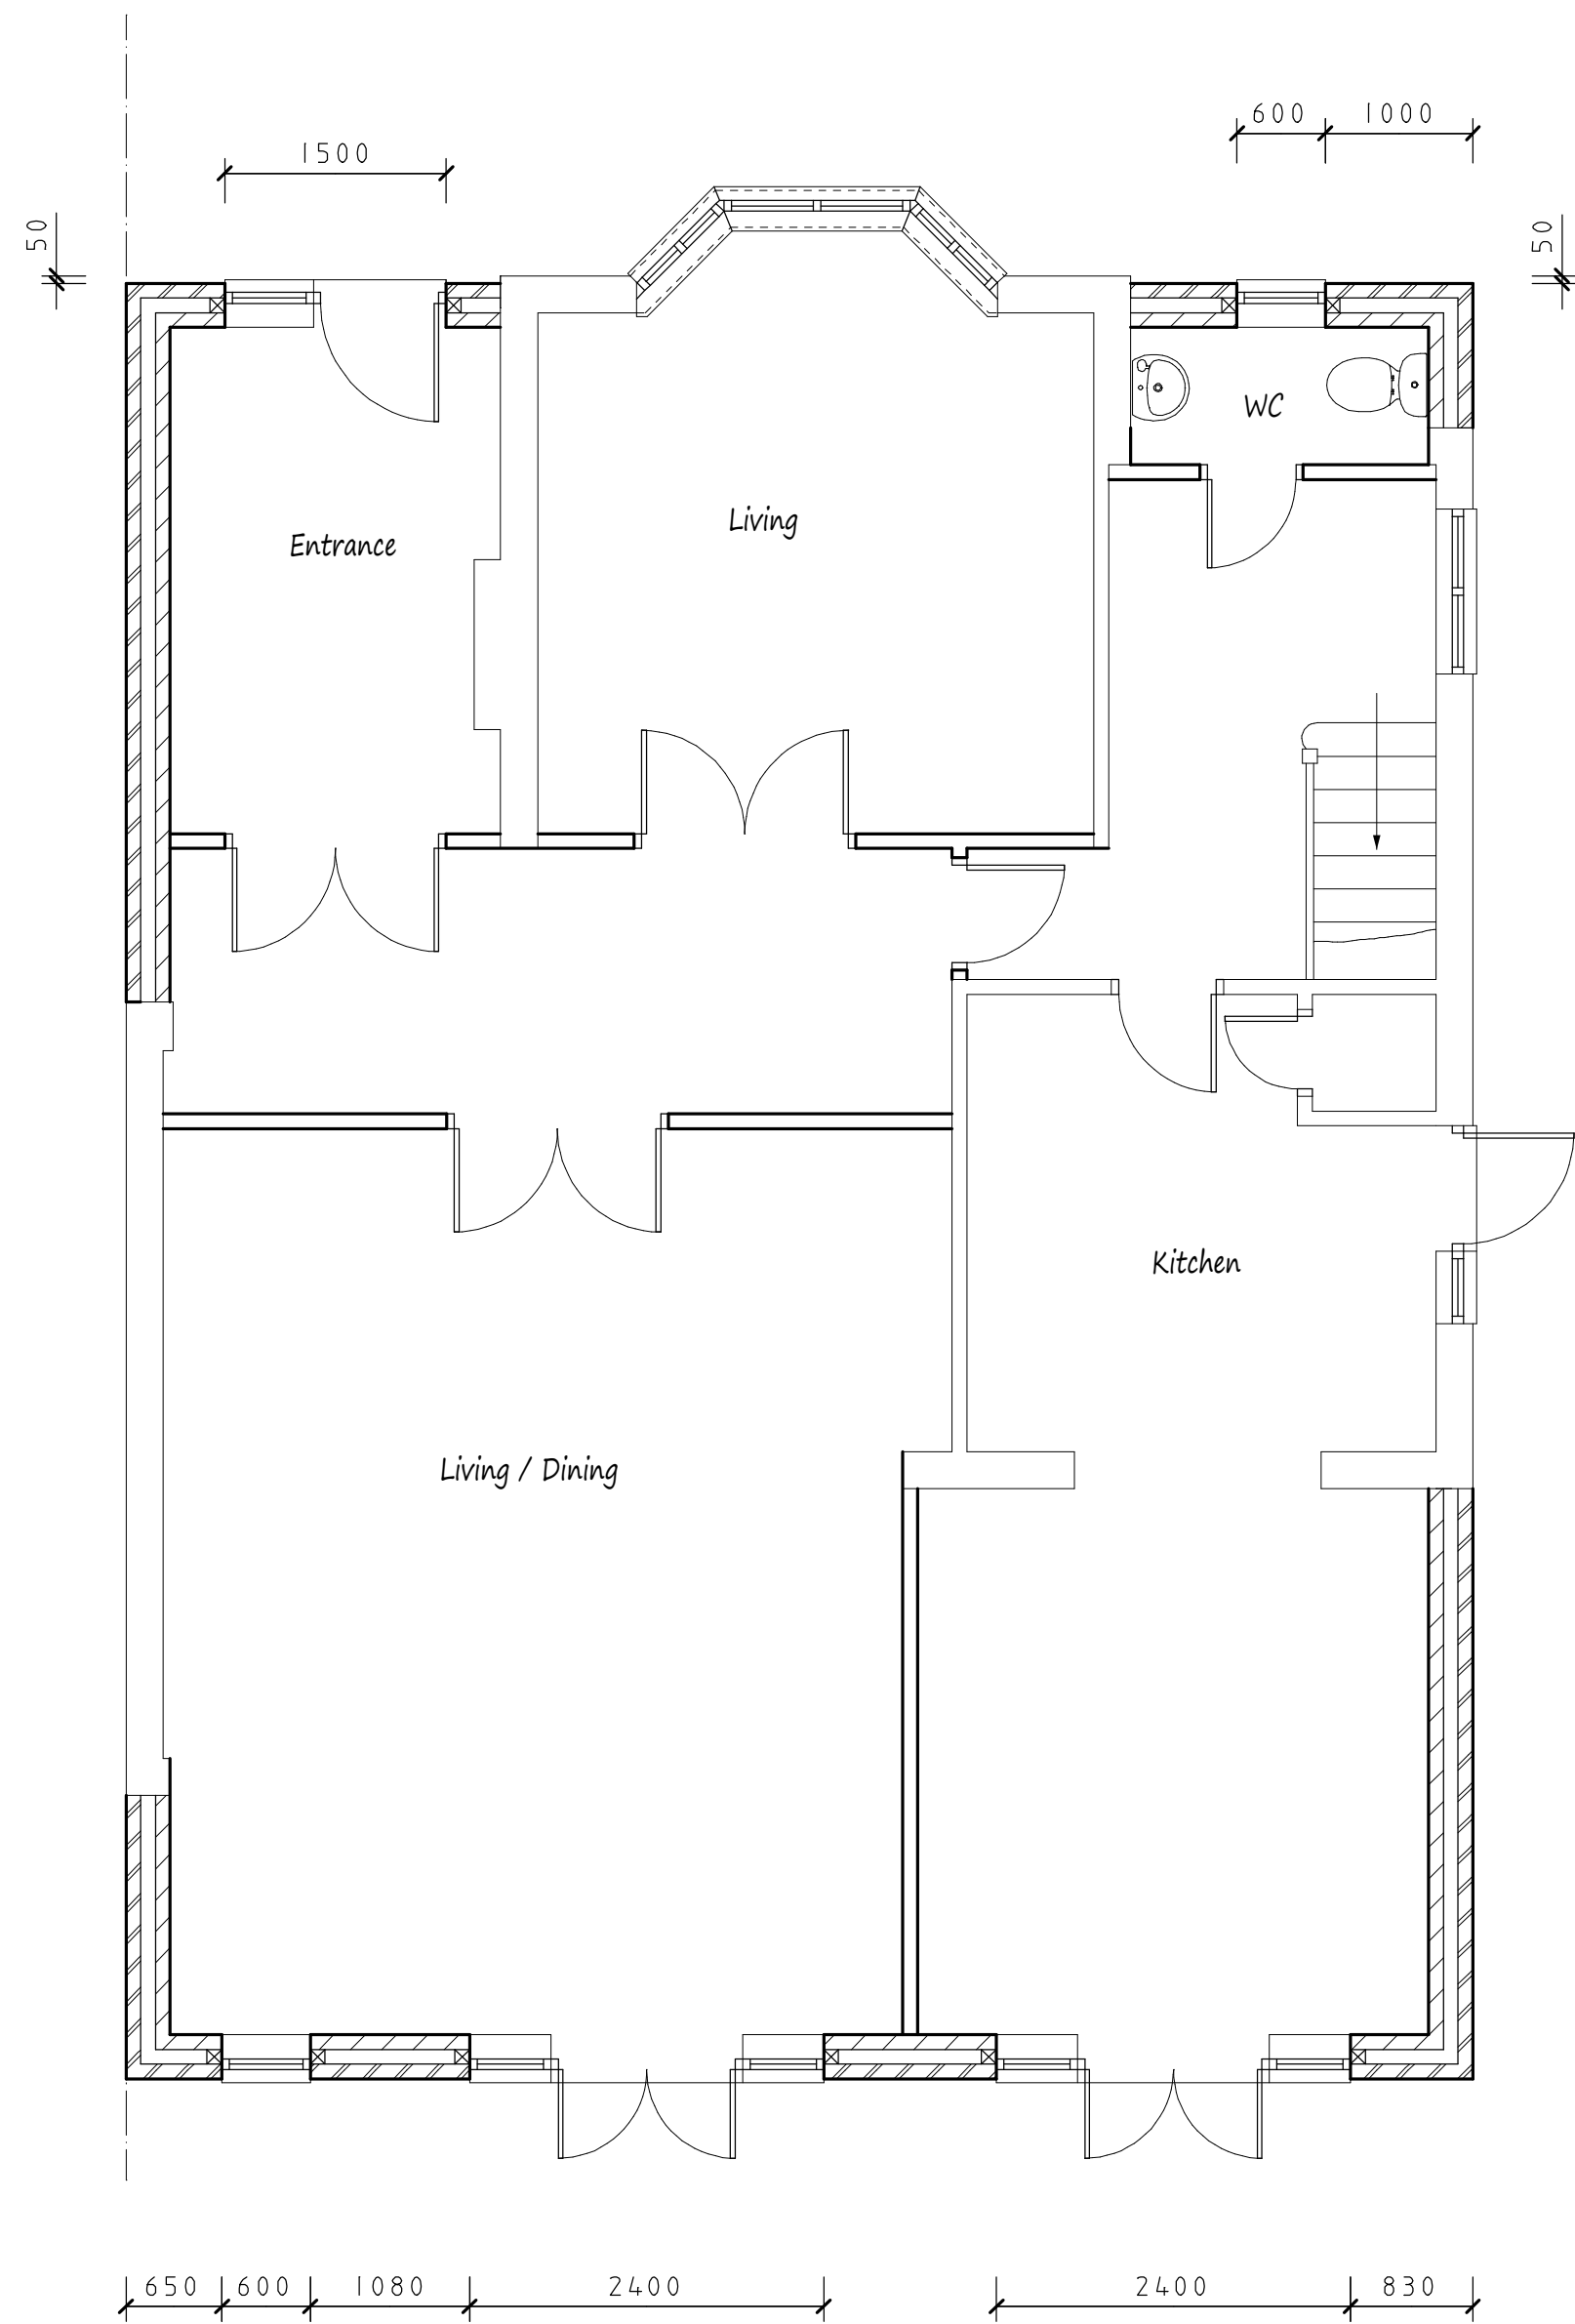


NOTES:
All dimensions must be checked on site and not scaled from this drawing.


Scale Bar

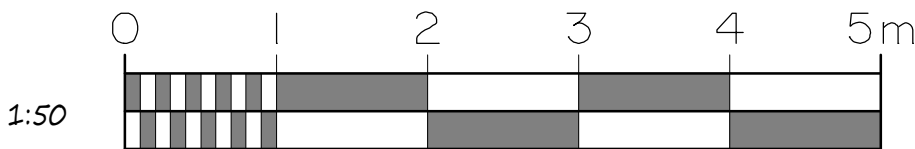

Proposed Ground Floor Plan

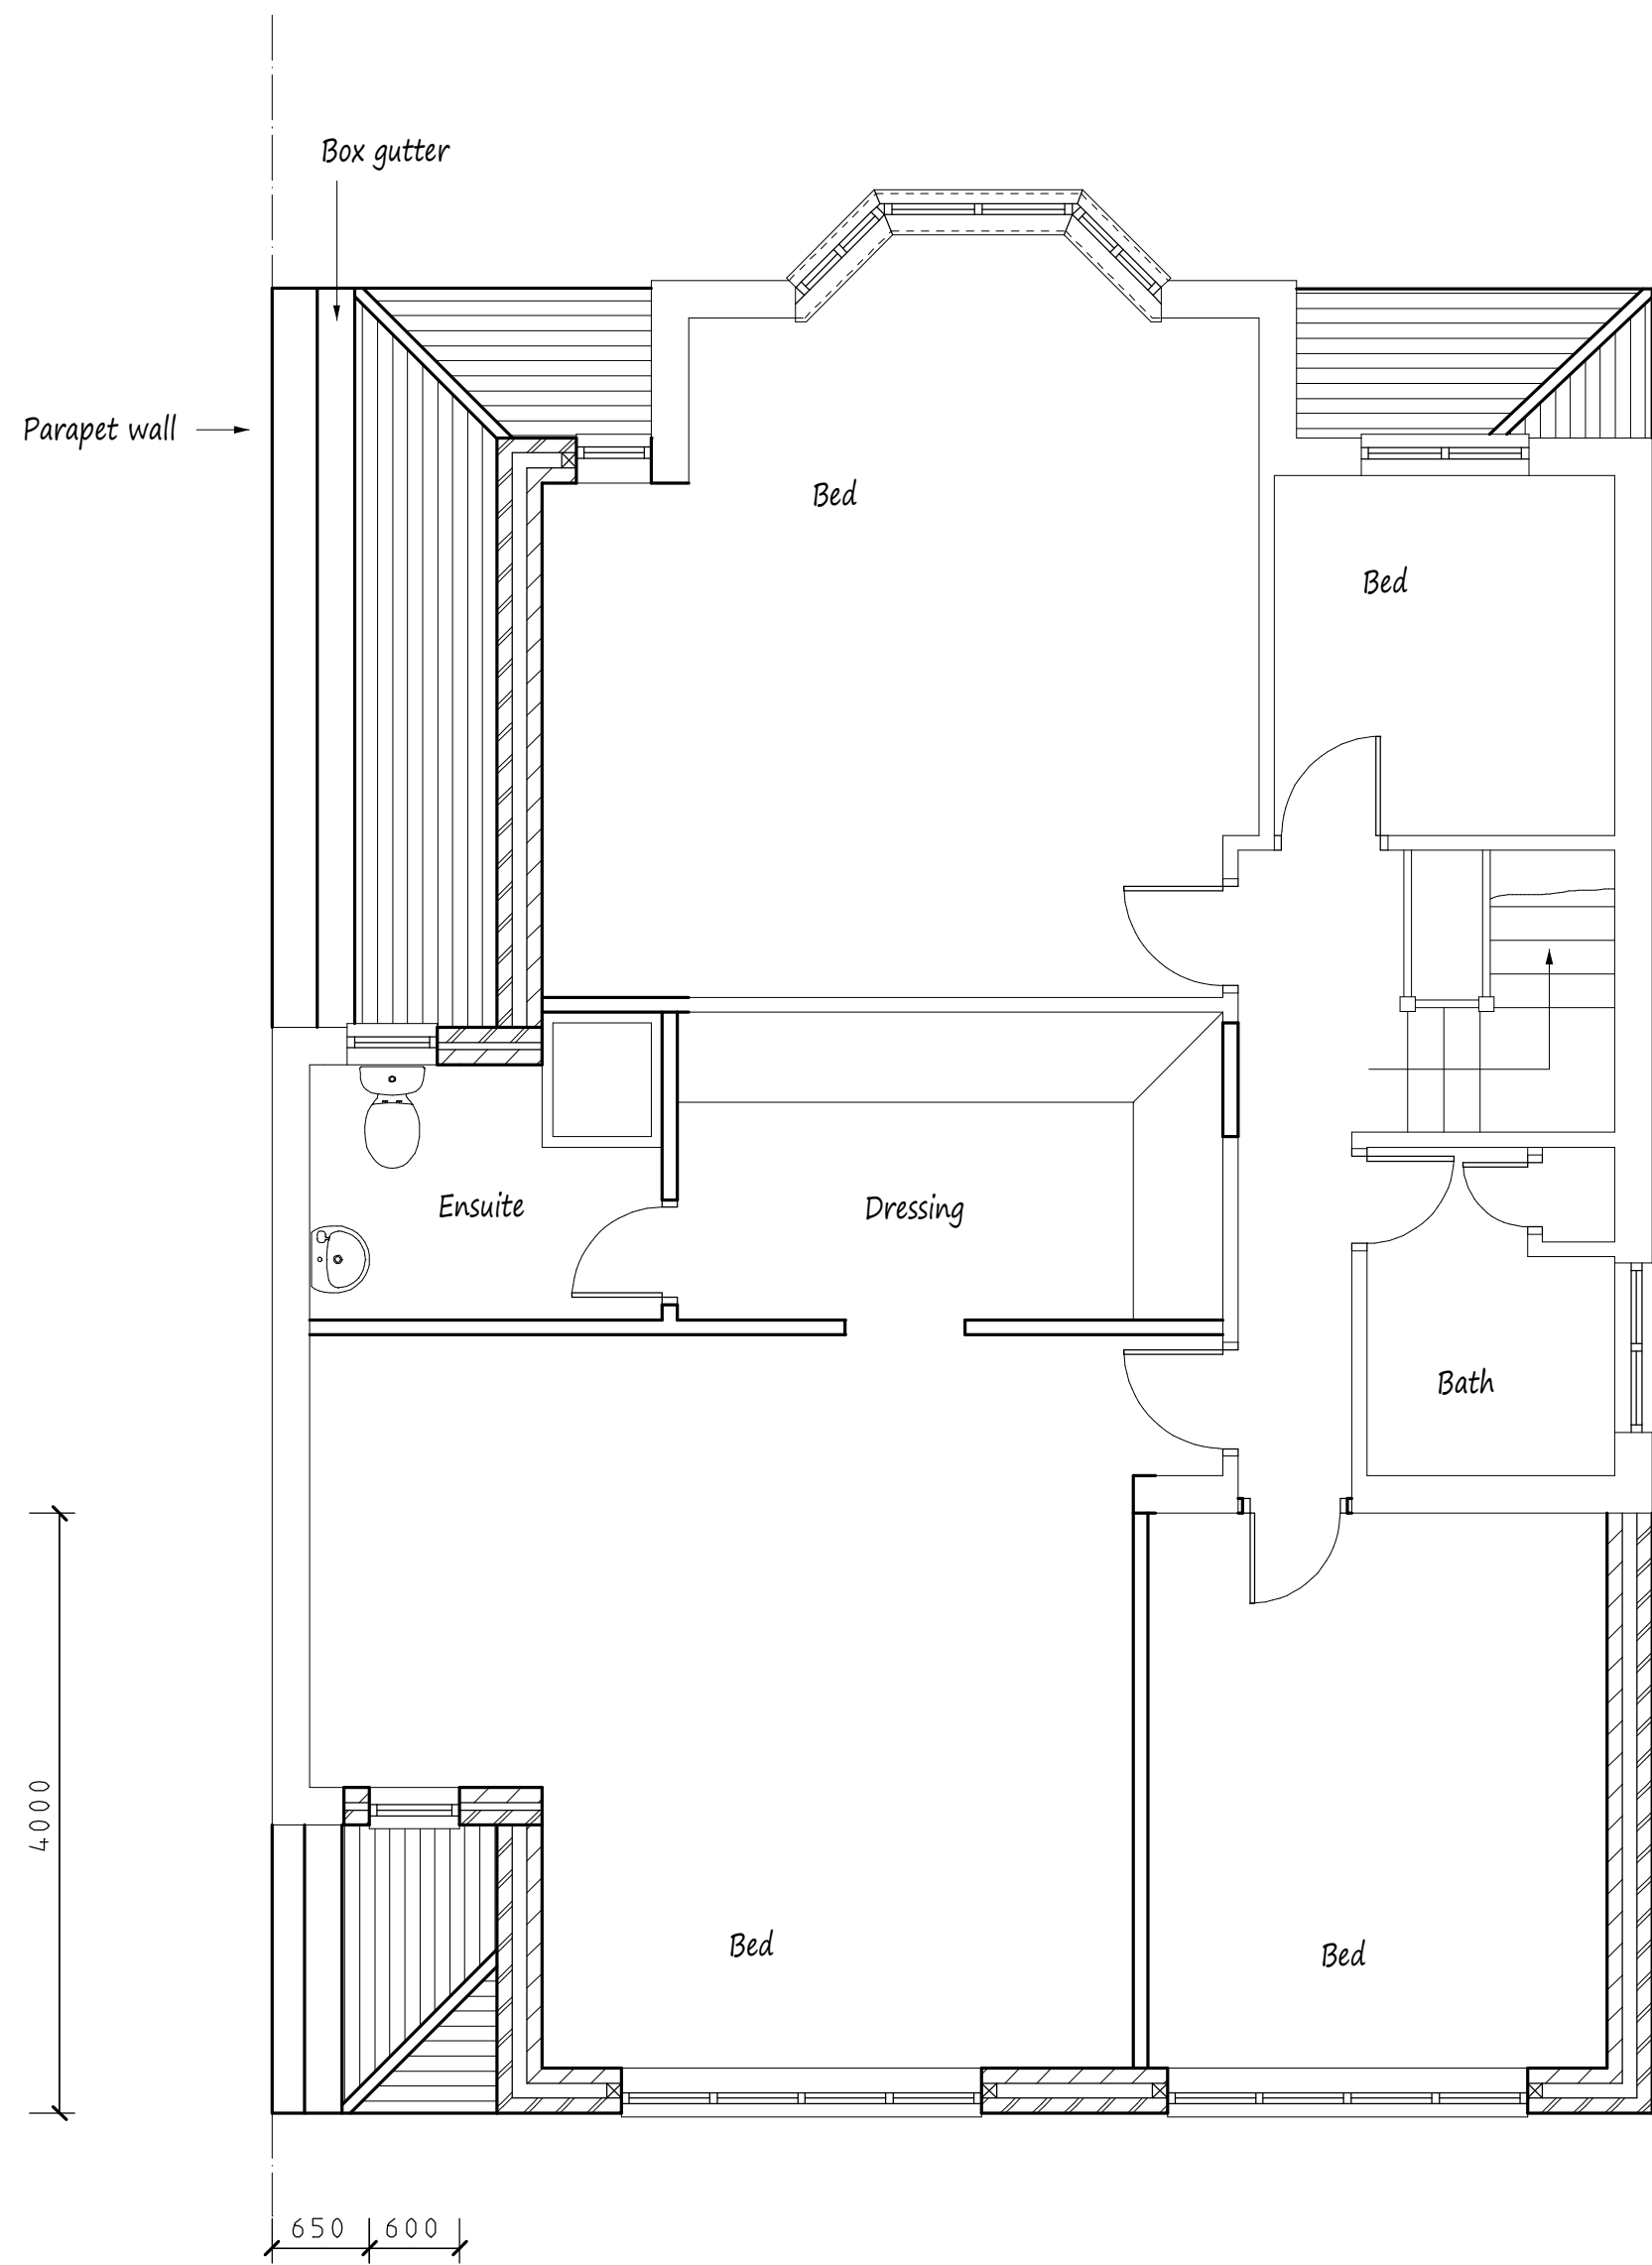

Proposed First Floor Plan

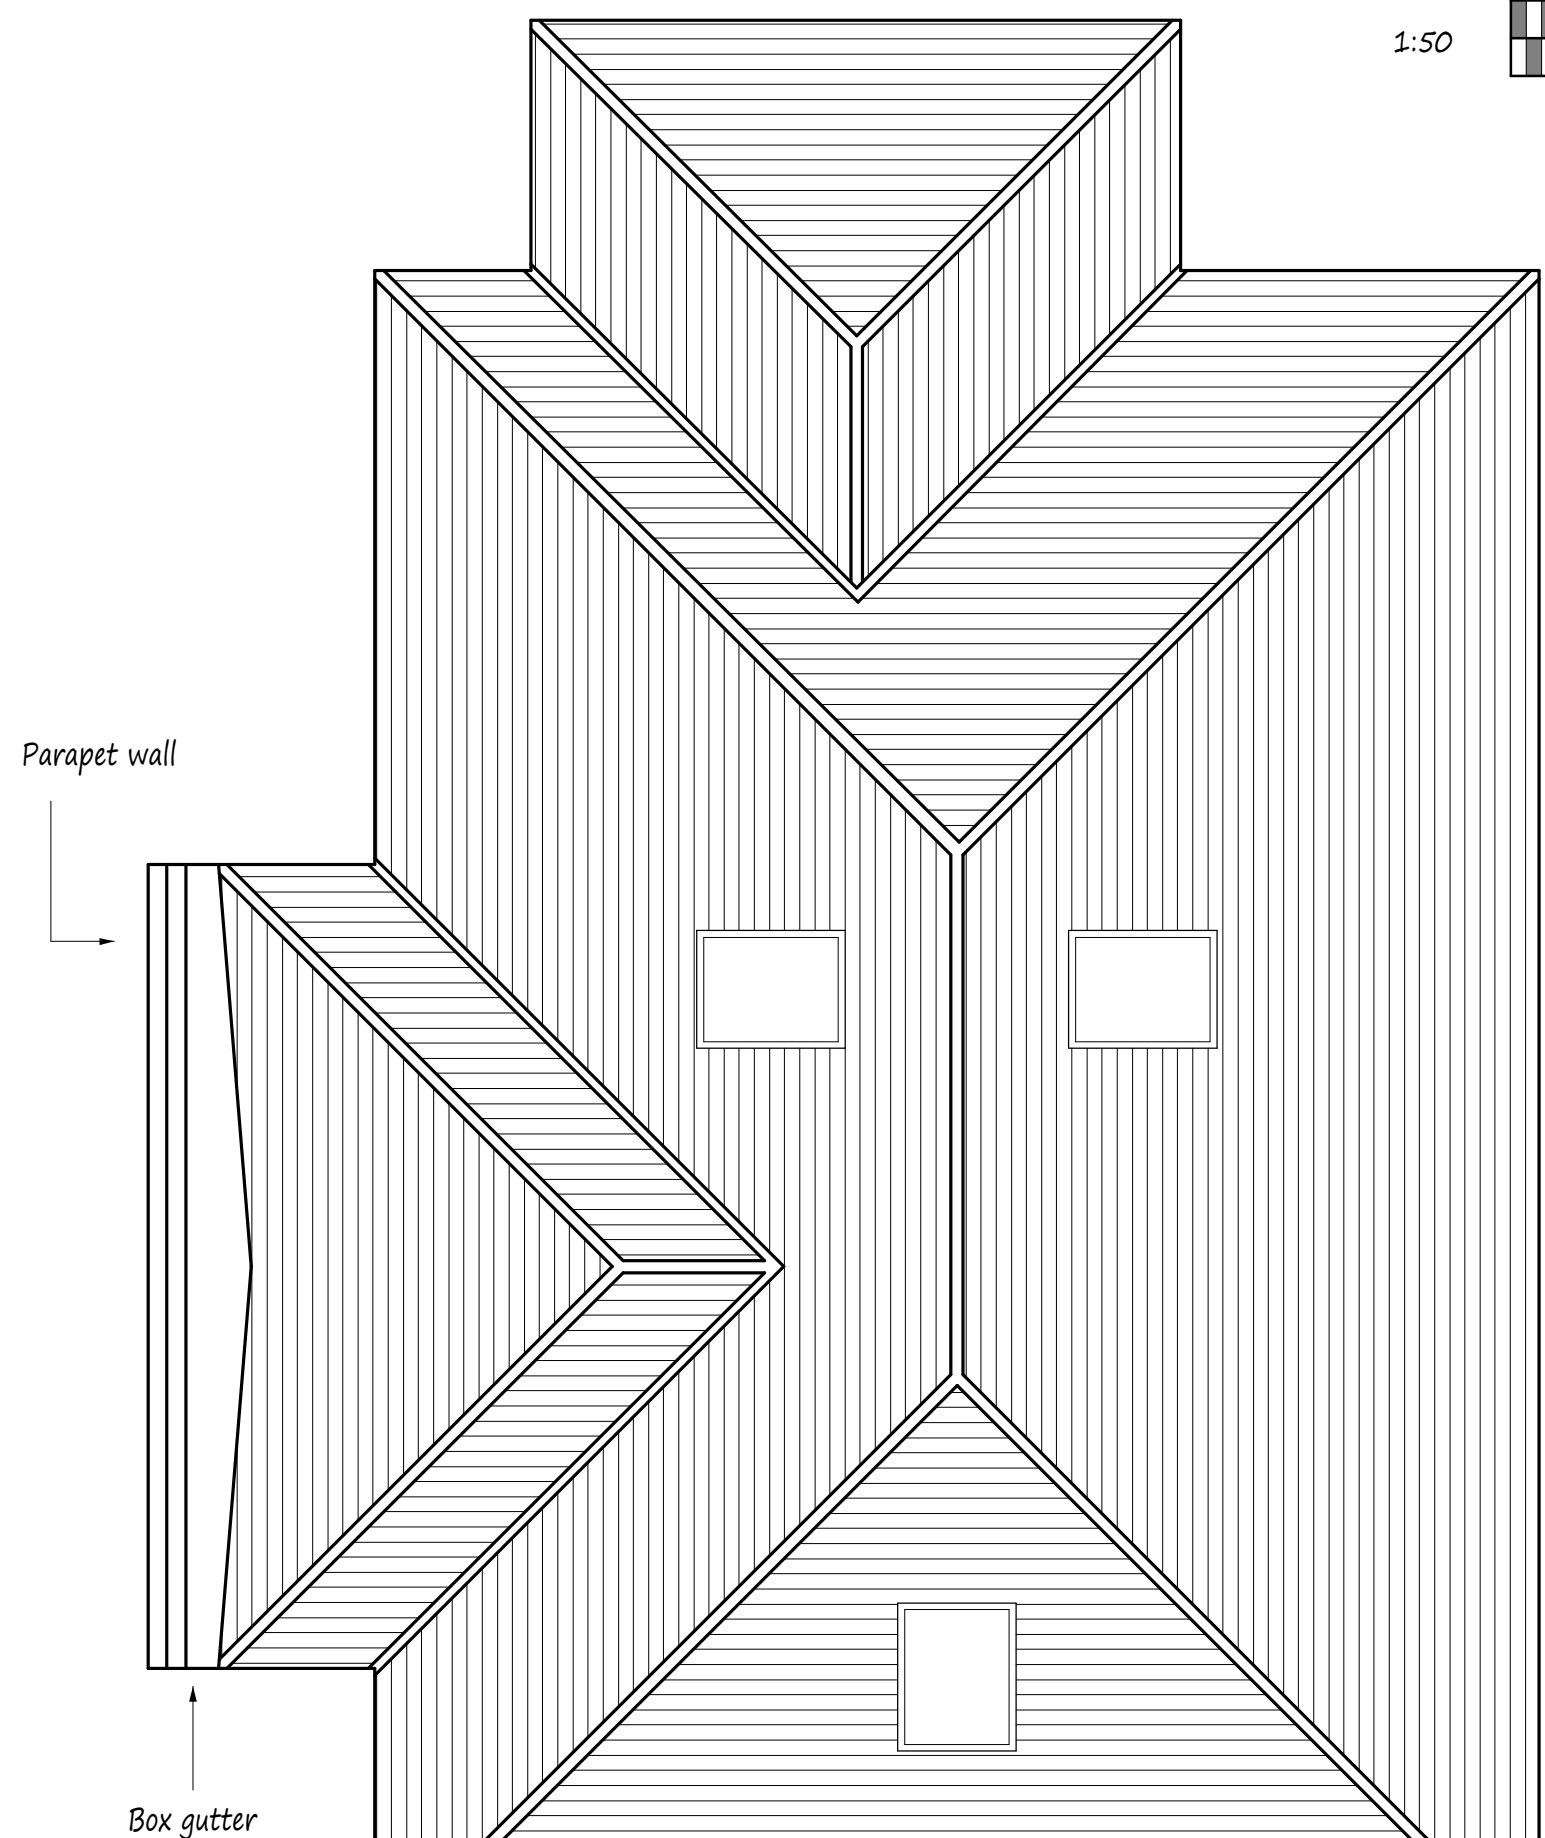

Proposed Roof Plan

This drawing to be read in conjunction with Drg No 4207/01

Proposed Elevations - All Materials to Match Existing



A	Date	Revisions
---	------	-----------

Copyright

Pottle & Co Ltd.
Building Design &
Management Services

Suite A
128 Manor Way
Ruislip
Middlesex
HA4 8HR

Tel: 01895 622800
www.pottle.uk.com

Client
Mr. S. Morris

Job Title

76 Park Avenue
Ruislip
Middlesex

Drawing Title

Proposed Single Storey Front /
Side Extensions, First Floor
Side and Two Storey Rear
Extension, Including Alterations
to Main Roof.

Scale
1:50, 100

Date
March 2019

Drawn by
MDP

Drg No.
4207/02