




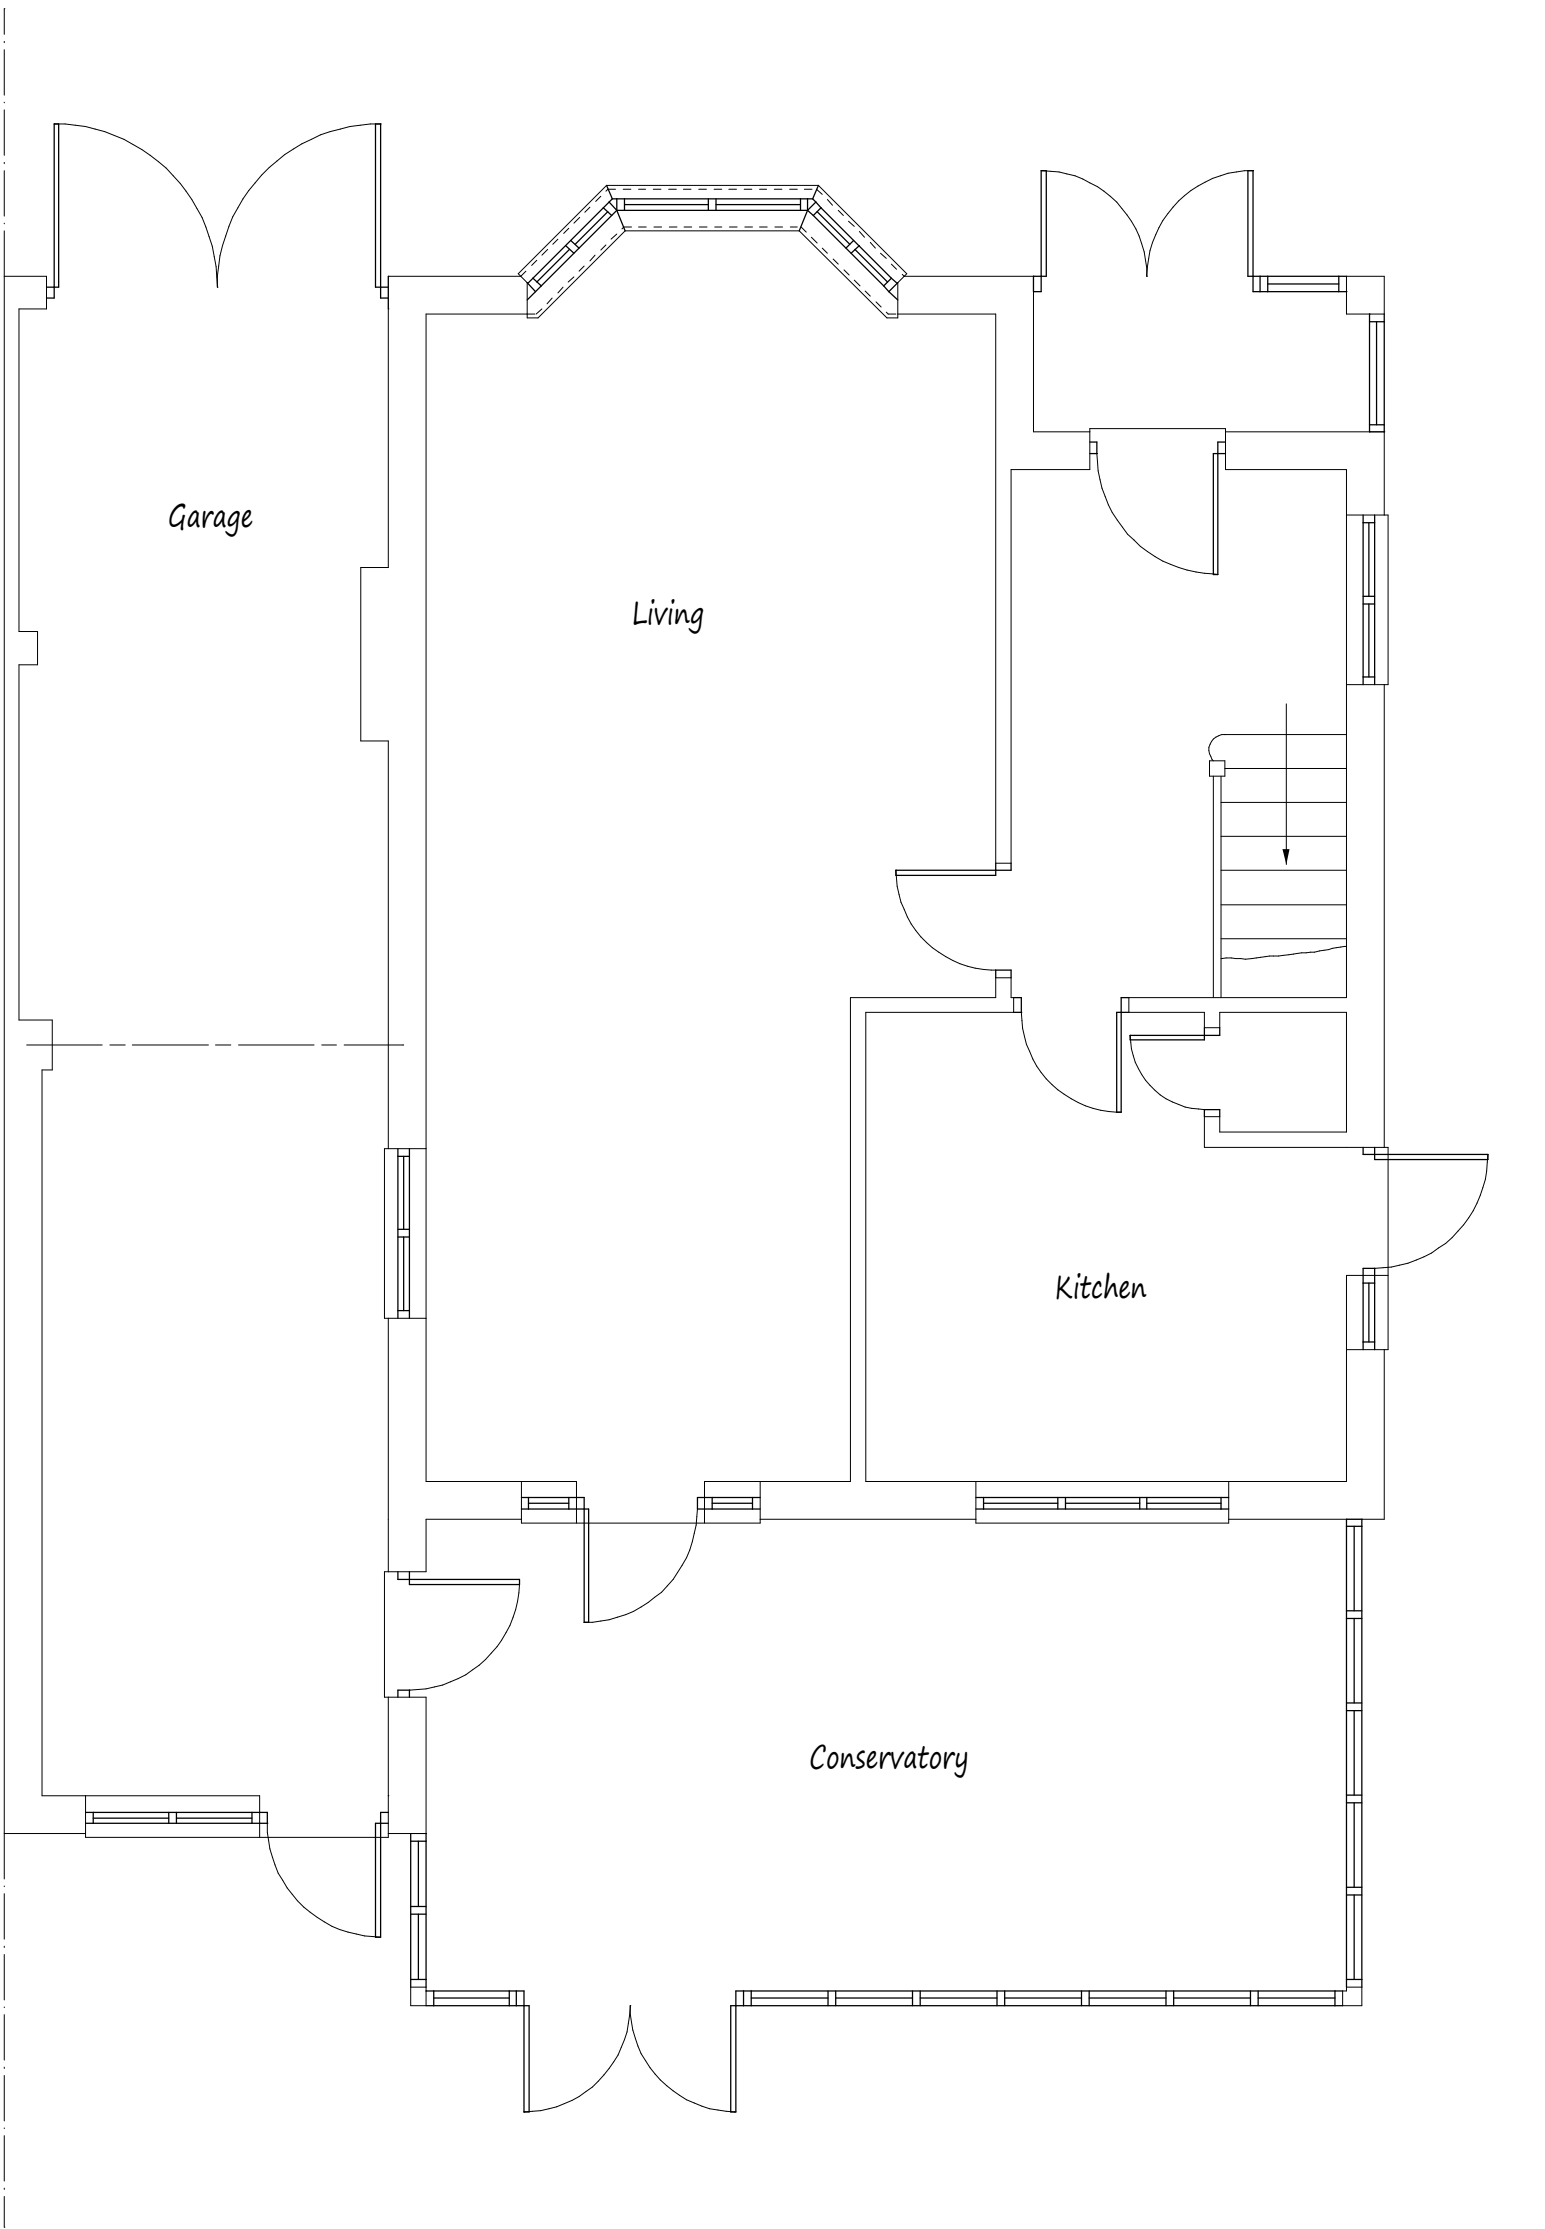

Existing Ground Floor Plan

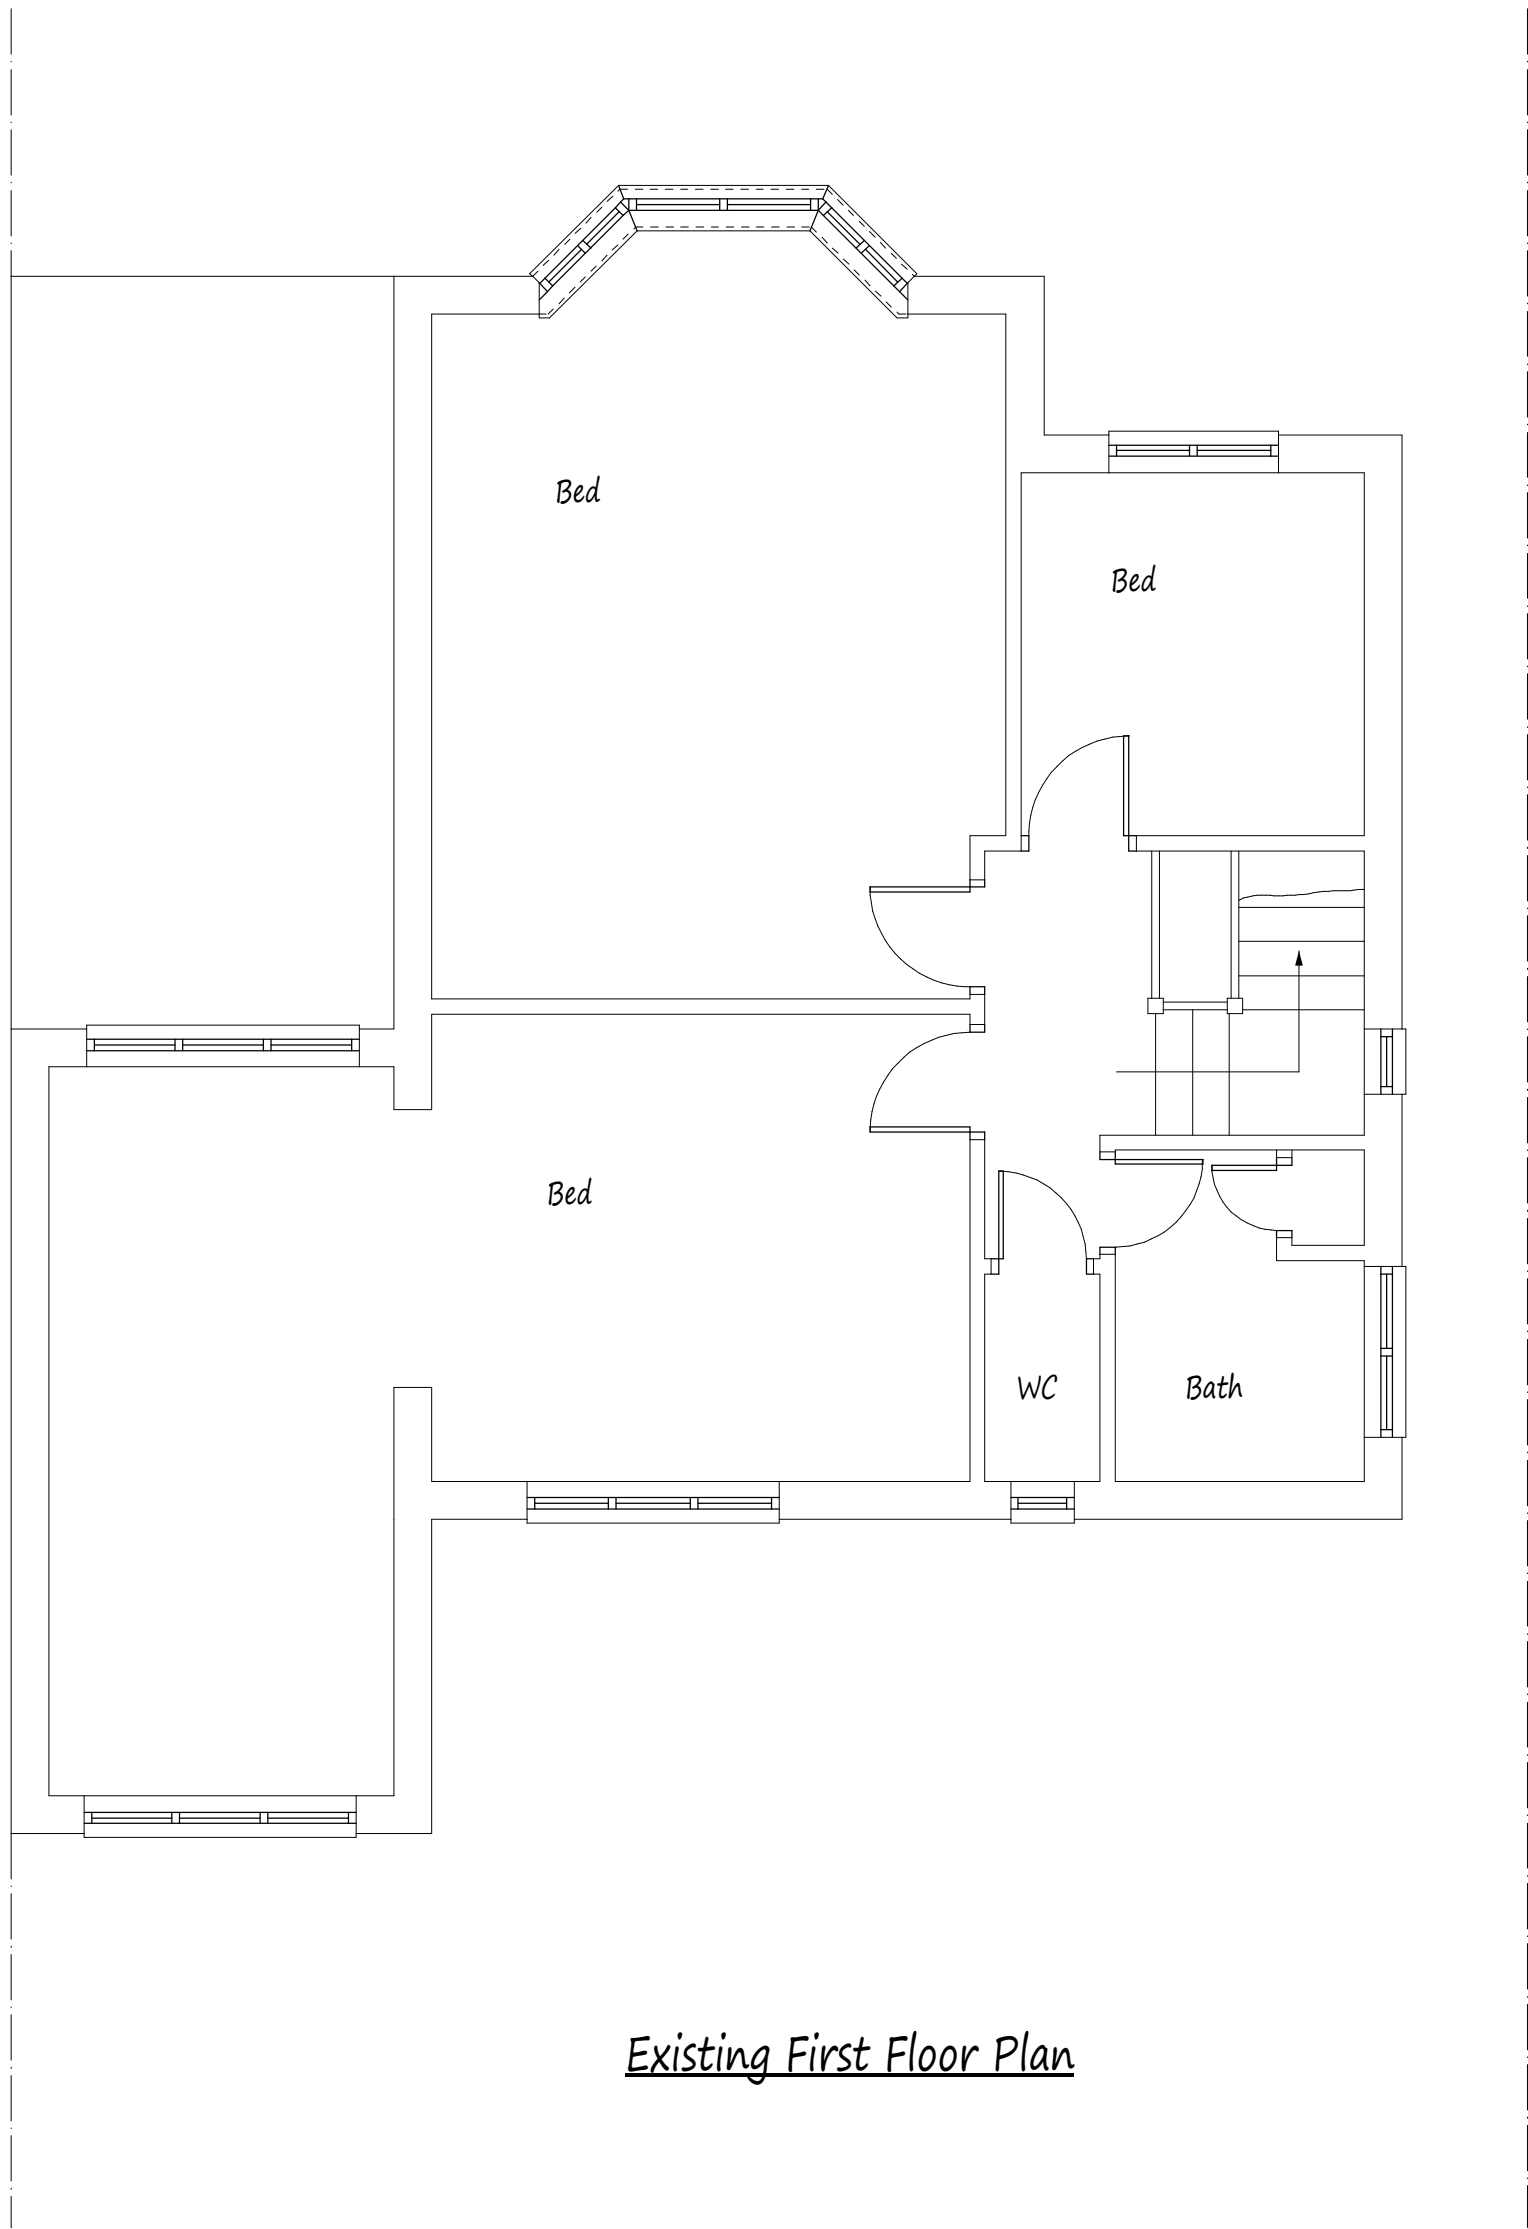


Existing First Floor Plan

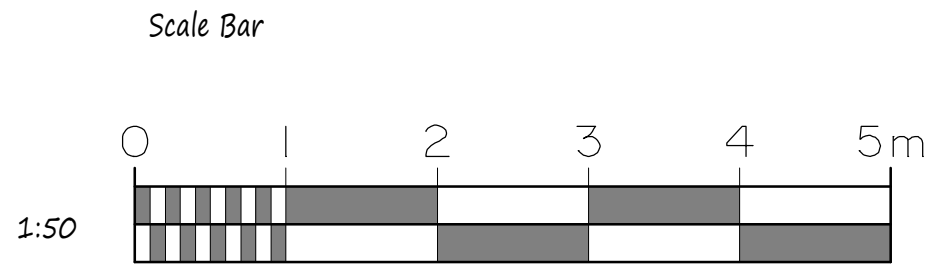

- = Ground Floor
- = First Floor

Proposed extensions shown hatched.

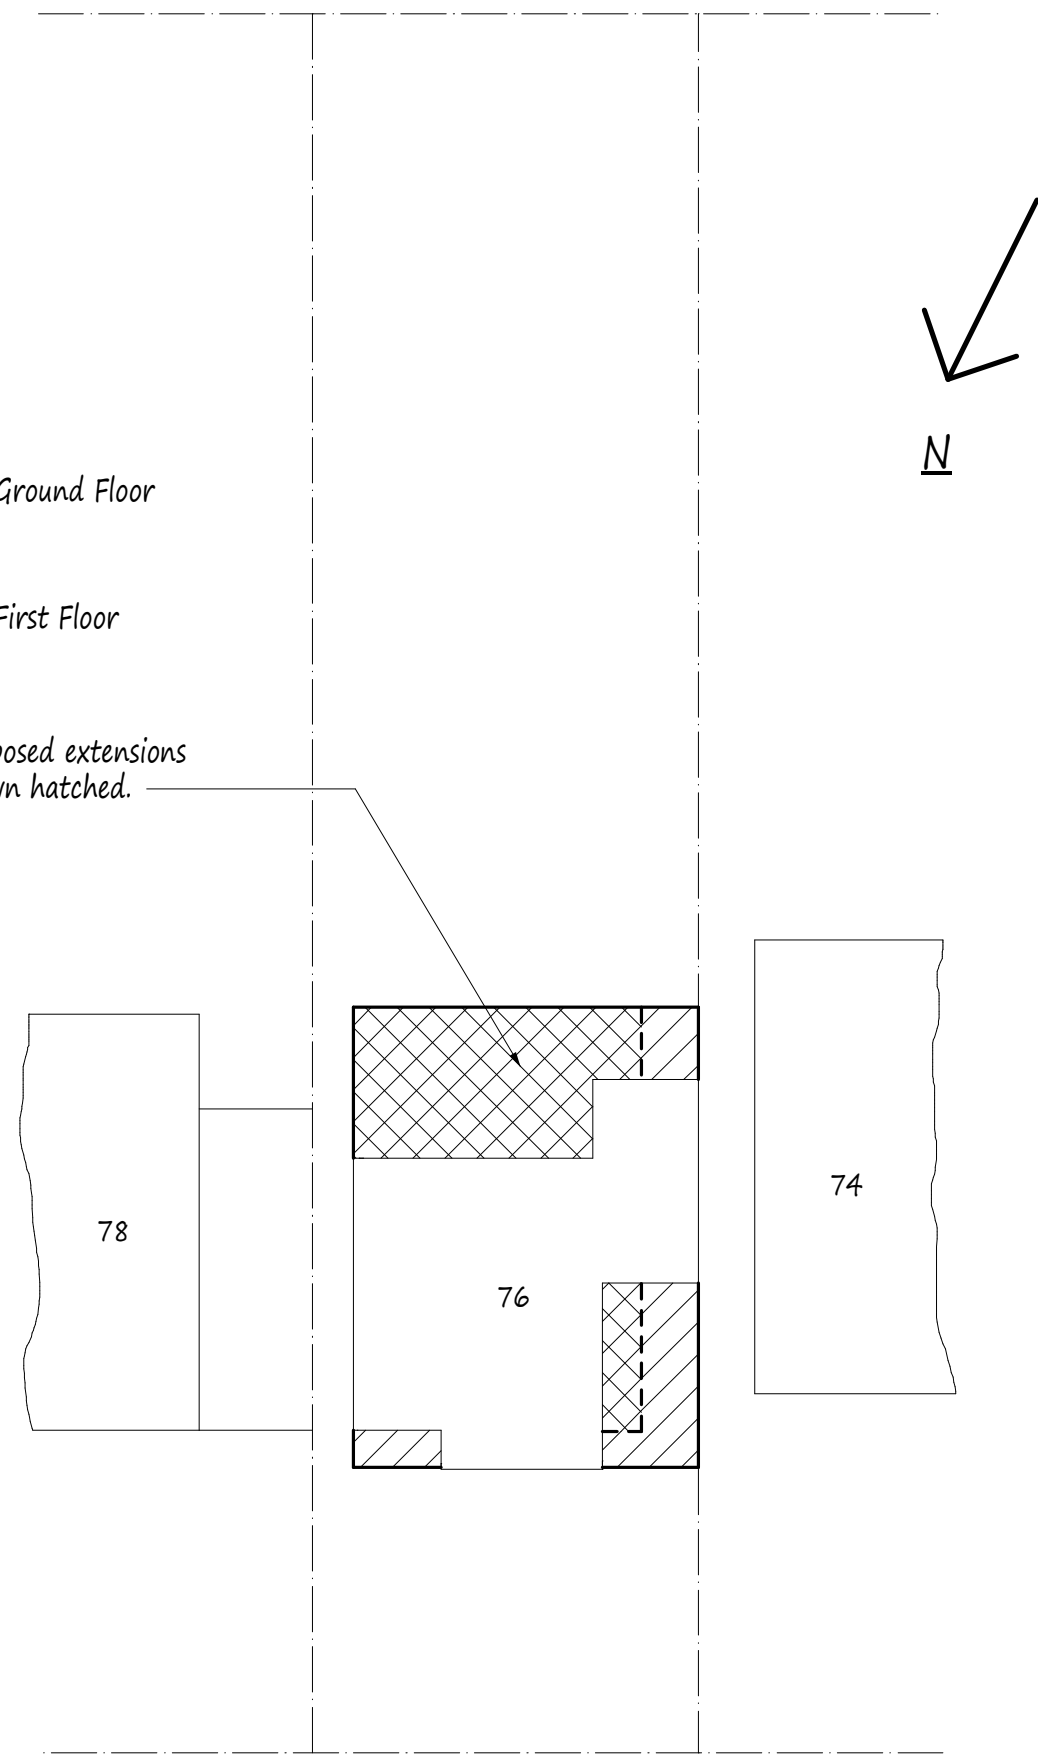

Site Plan scale 1:200




Front Elevation



Side Elevation



Rear Elevation

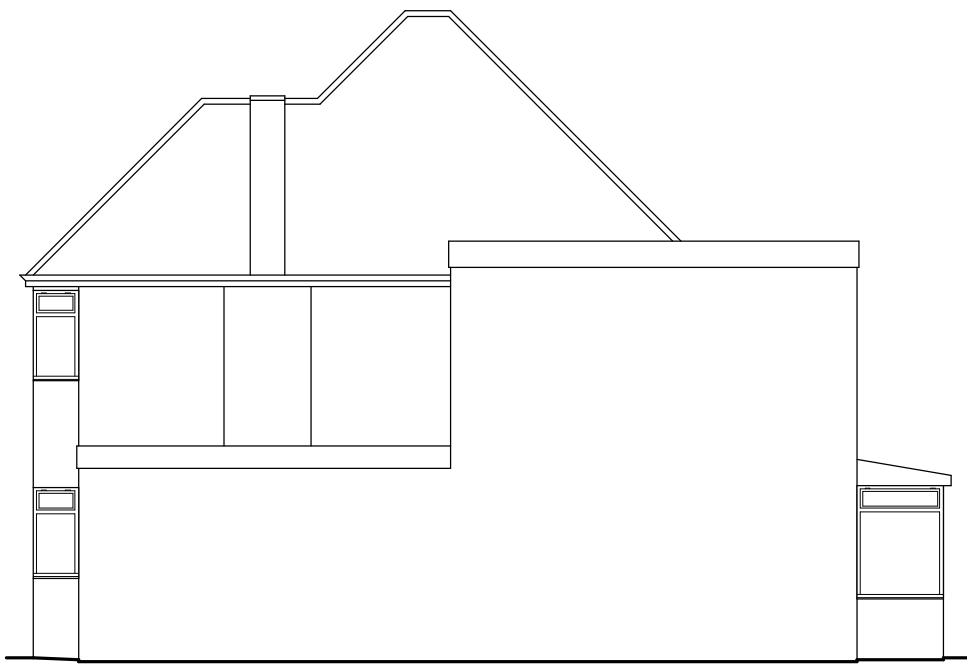

Side Elevation

NOTES:
All dimensions must be checked on site and not scaled from this drawing.

A		
	Date	Revisions
Copyright		
Pottle & Co Ltd. Building Design & Management Services		
Suite A 128 Manor Way Ruislip Middlesex HA4 8HR		
Tel: 01895 622800 www.pottle.uk.com		
Client Mr. S. Morris		
Job Title 76 Park Avenue Ruislip Middlesex		
Drawing Title Existing Details and Site Plan.		
Scale 1:50. 100. 200		
Date March 2019		Drawn by MDP
Drg No. 4207/01		