

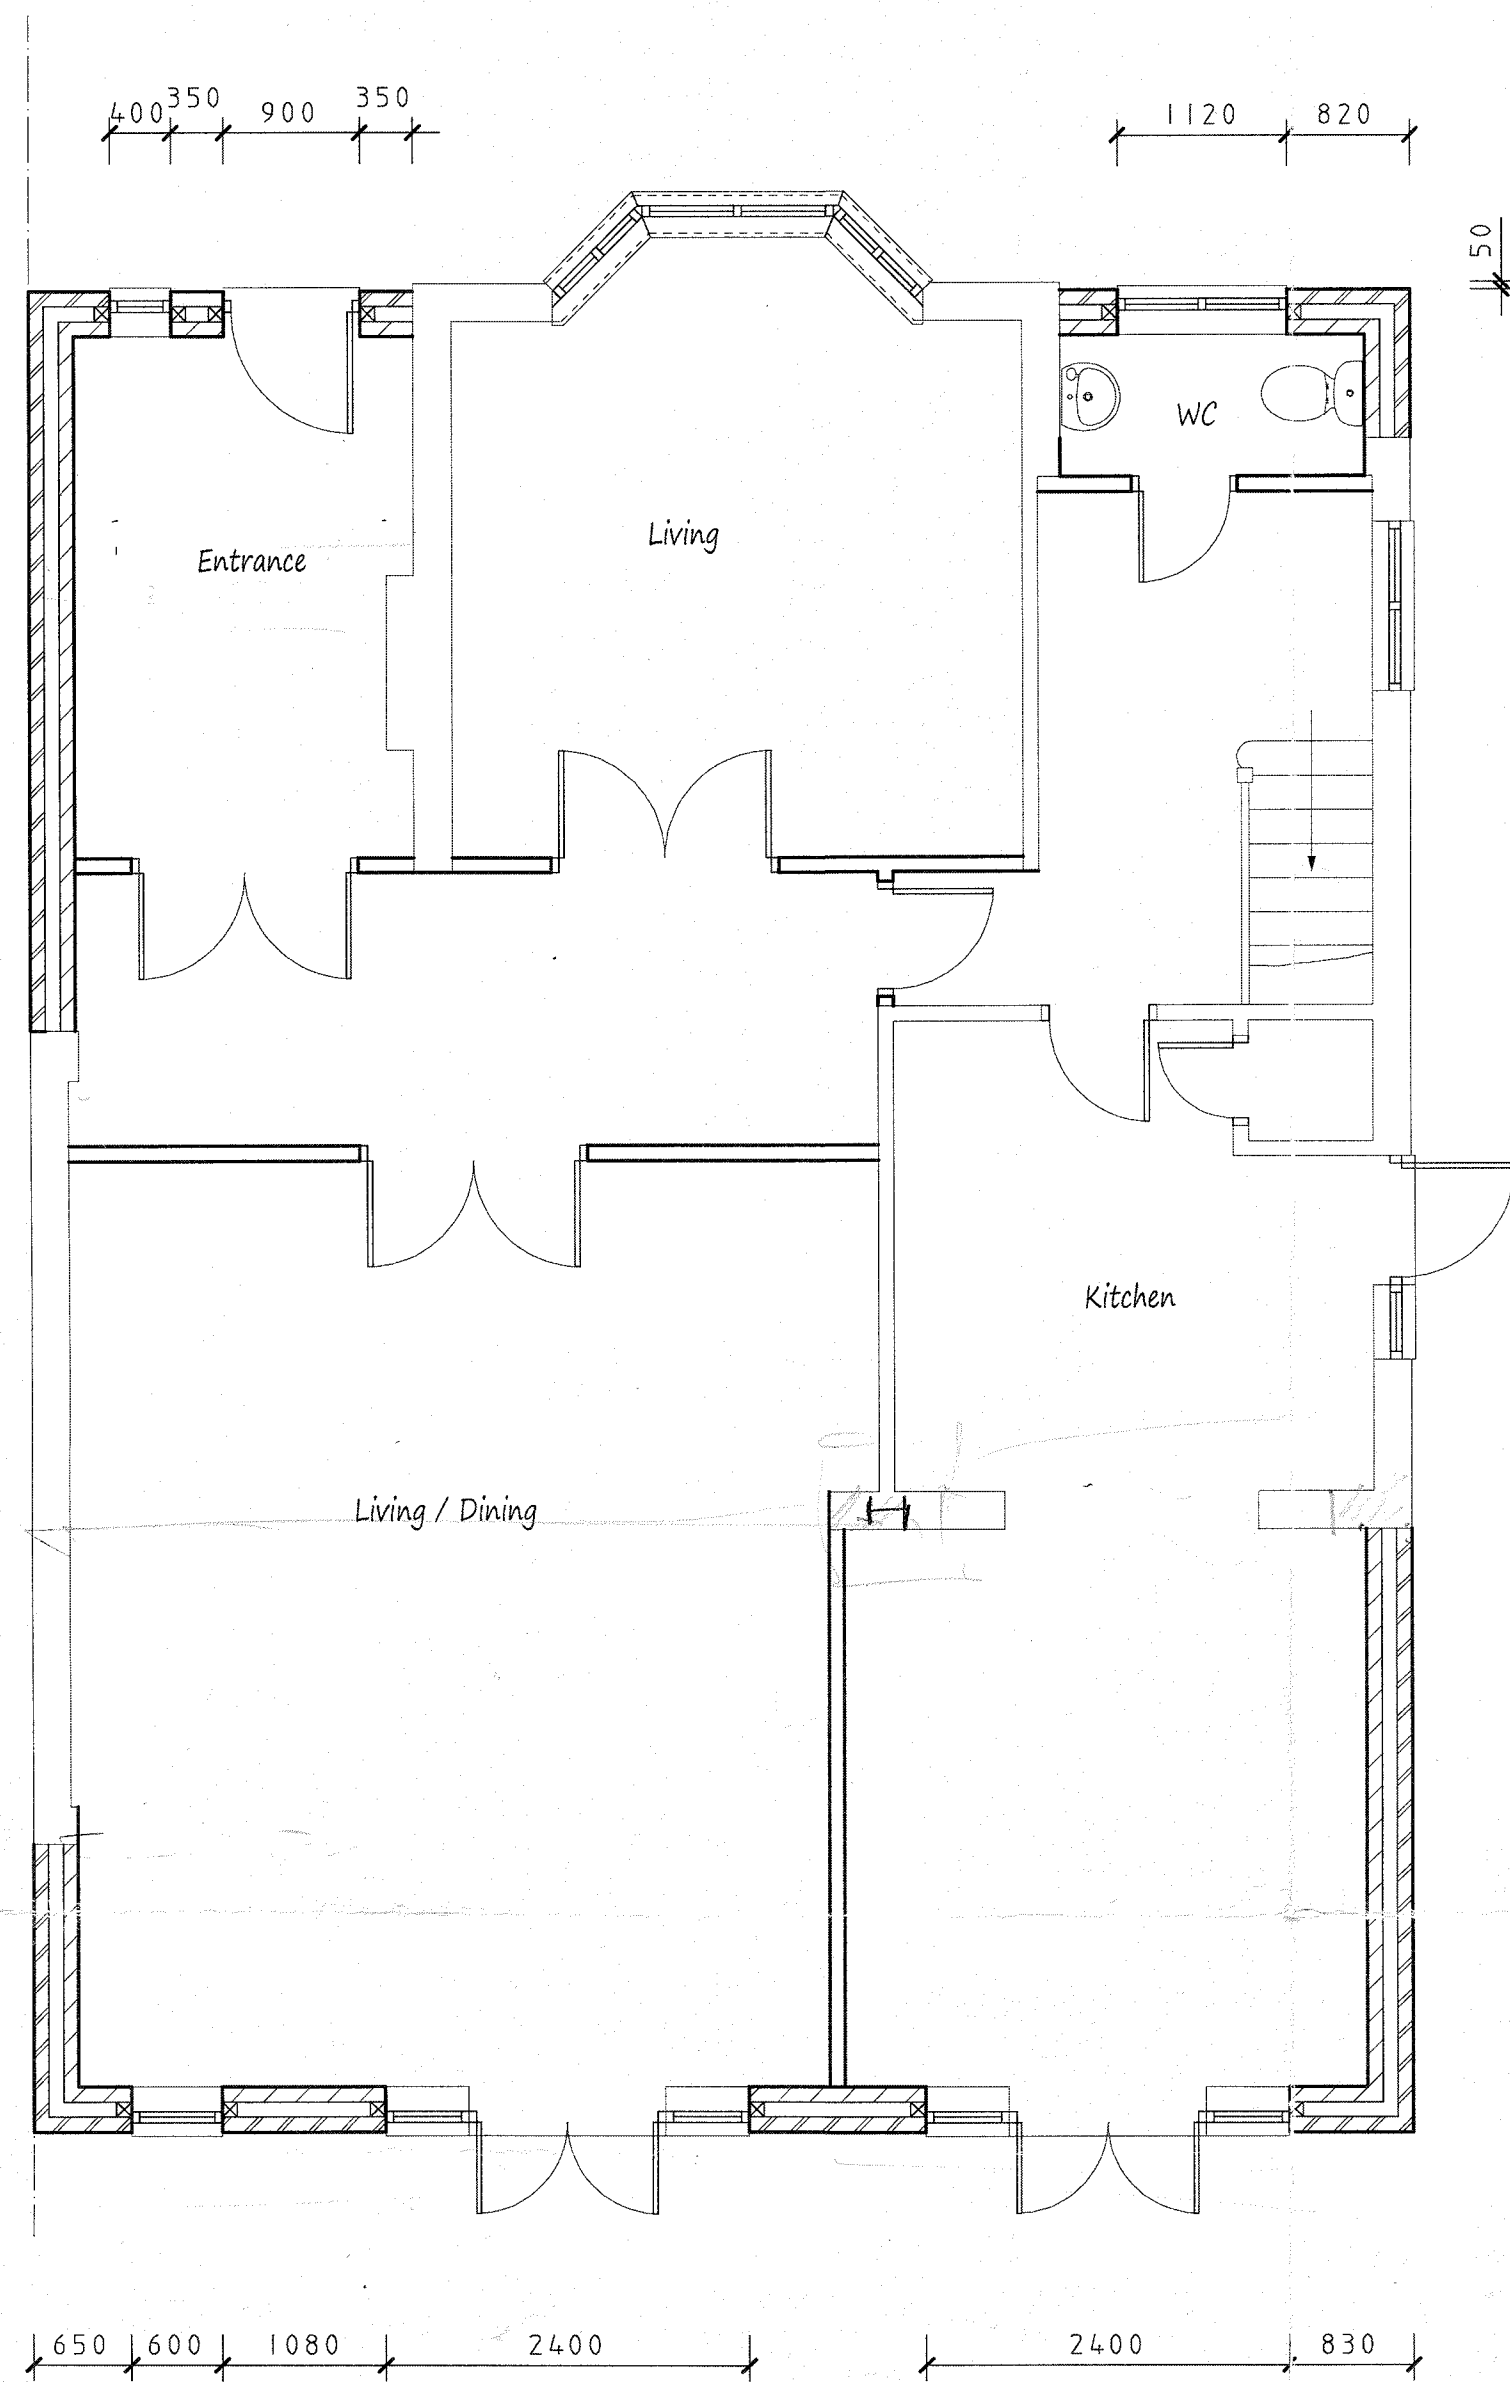


NOTES:
All dimensions must be checked on site and not scaled from this drawing.


Scale Bar

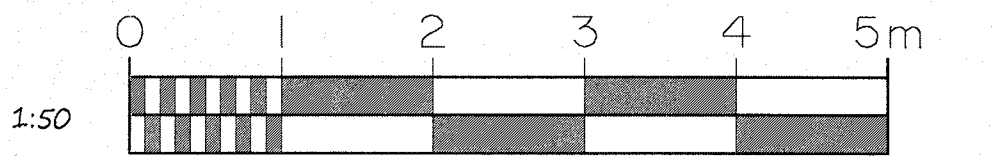

Proposed Ground Floor Plan

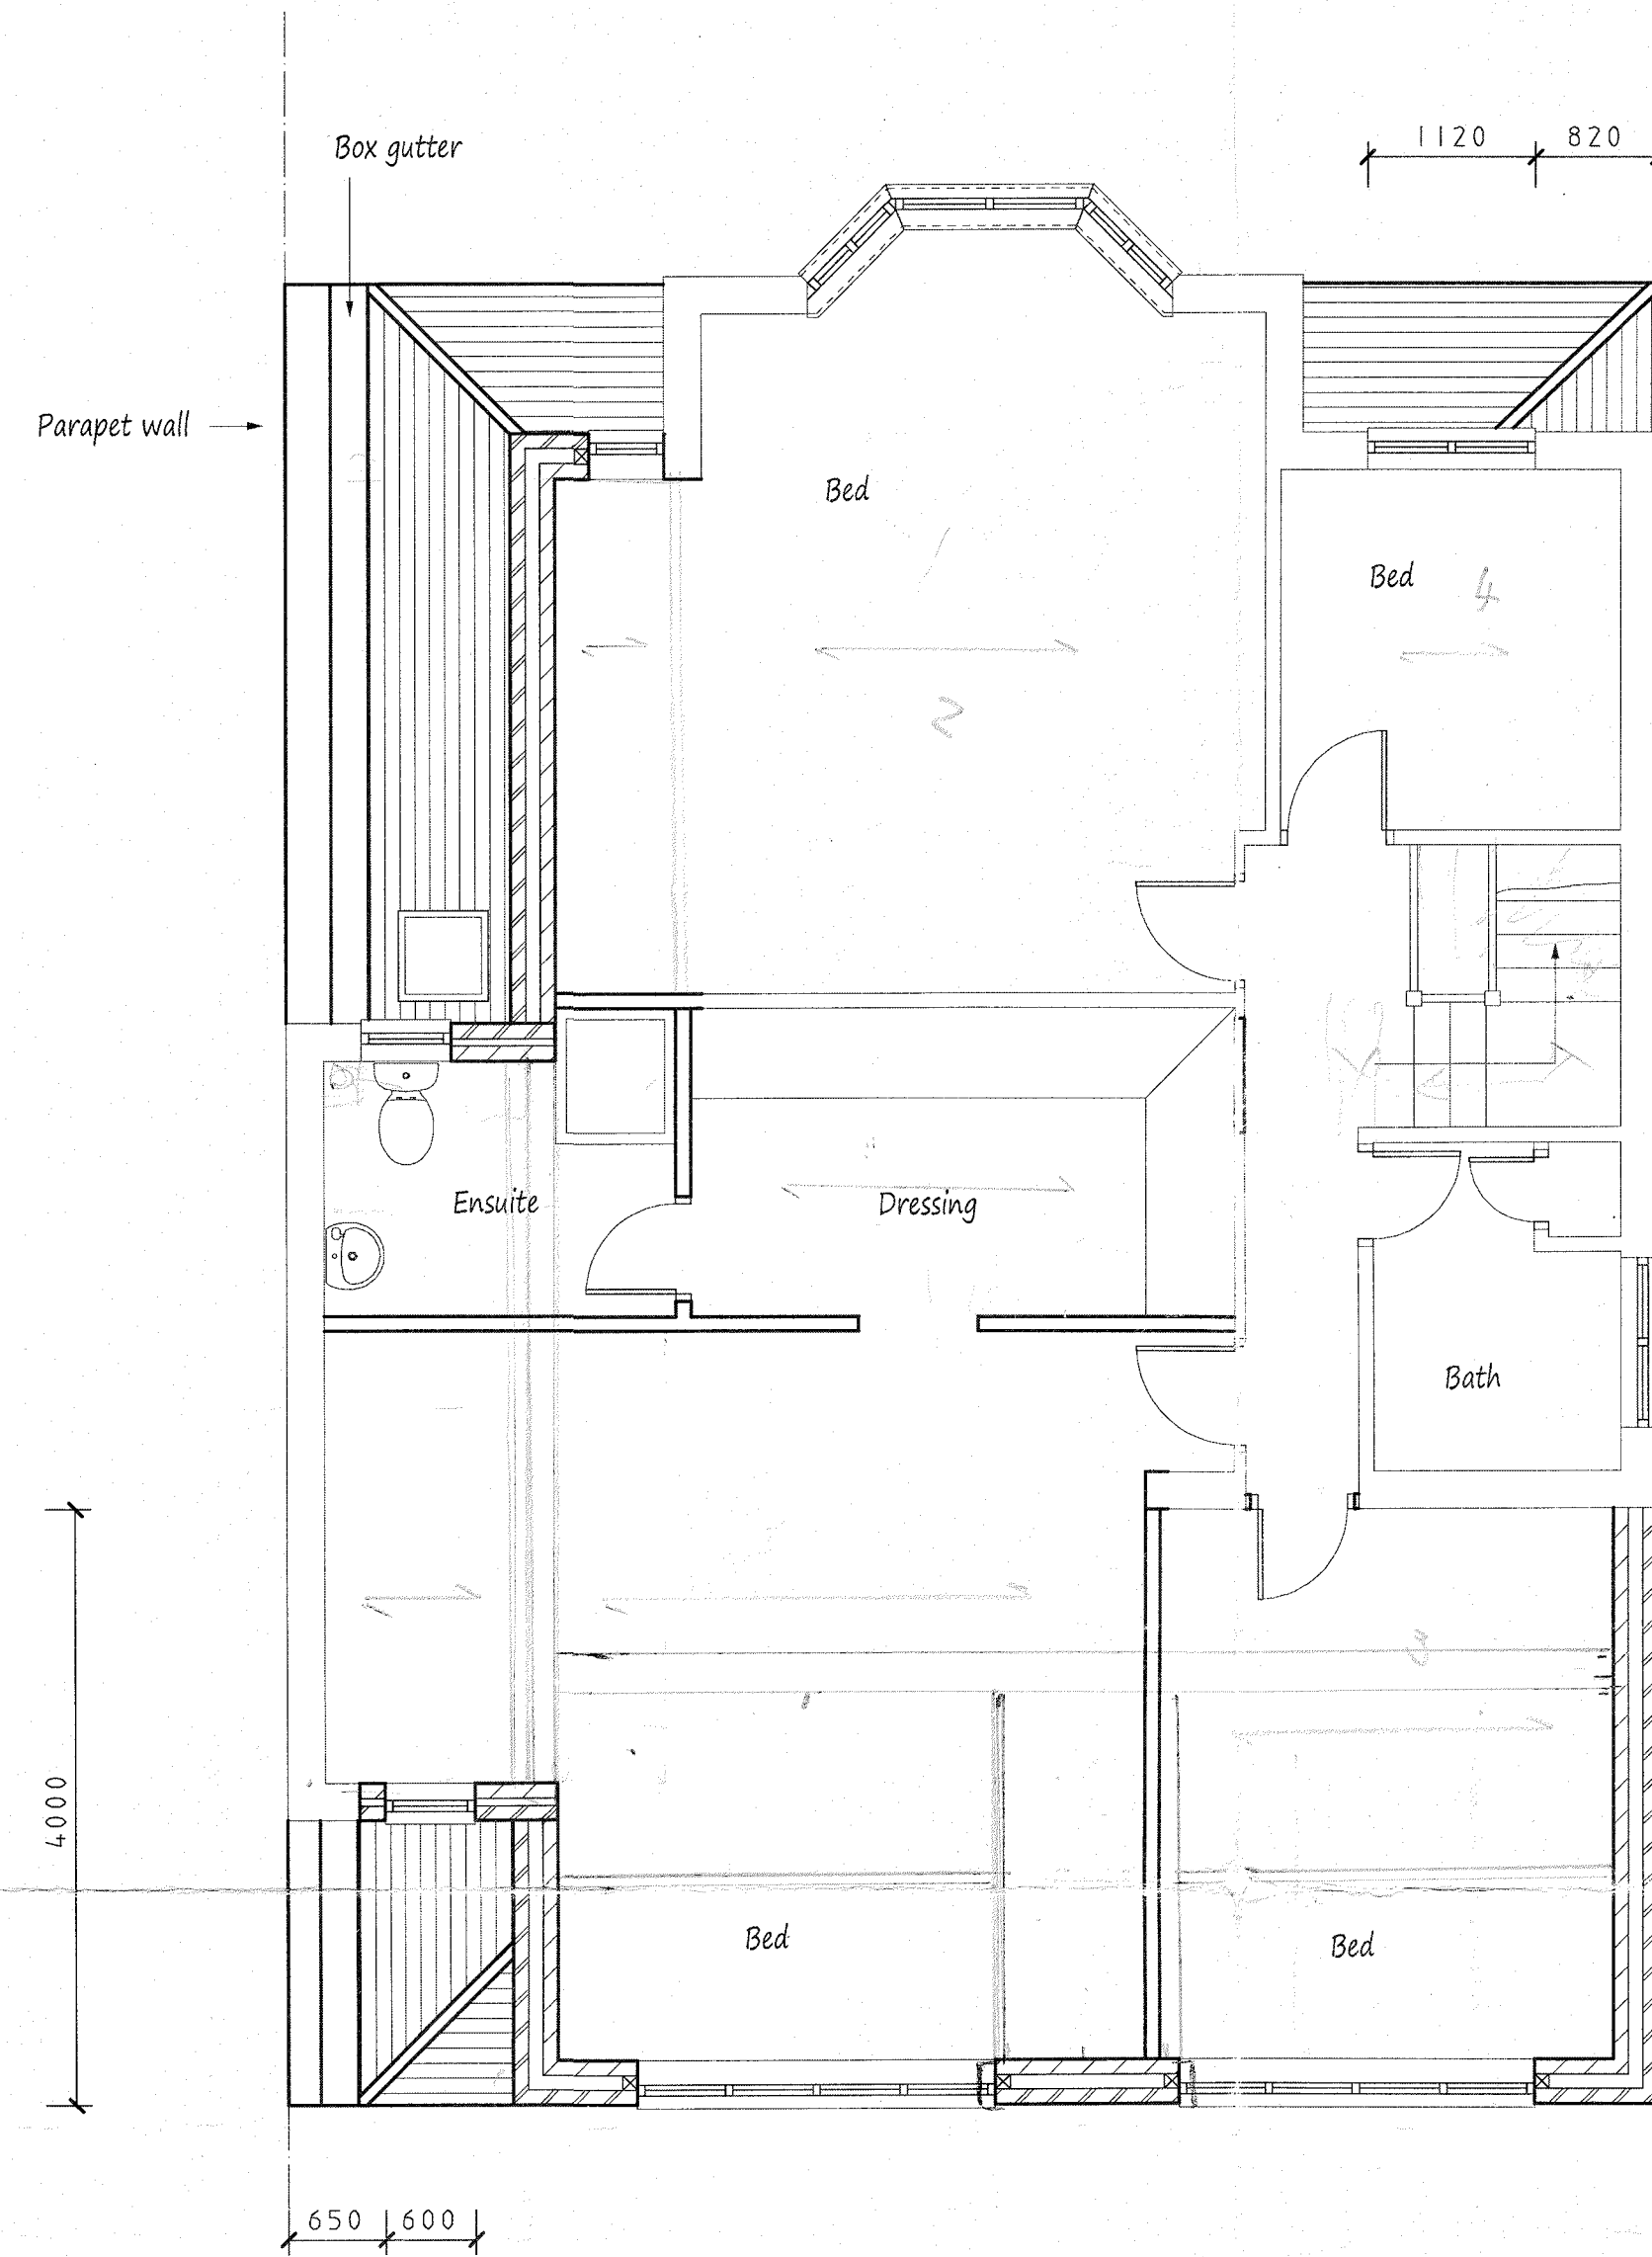


Proposed First Floor Plan

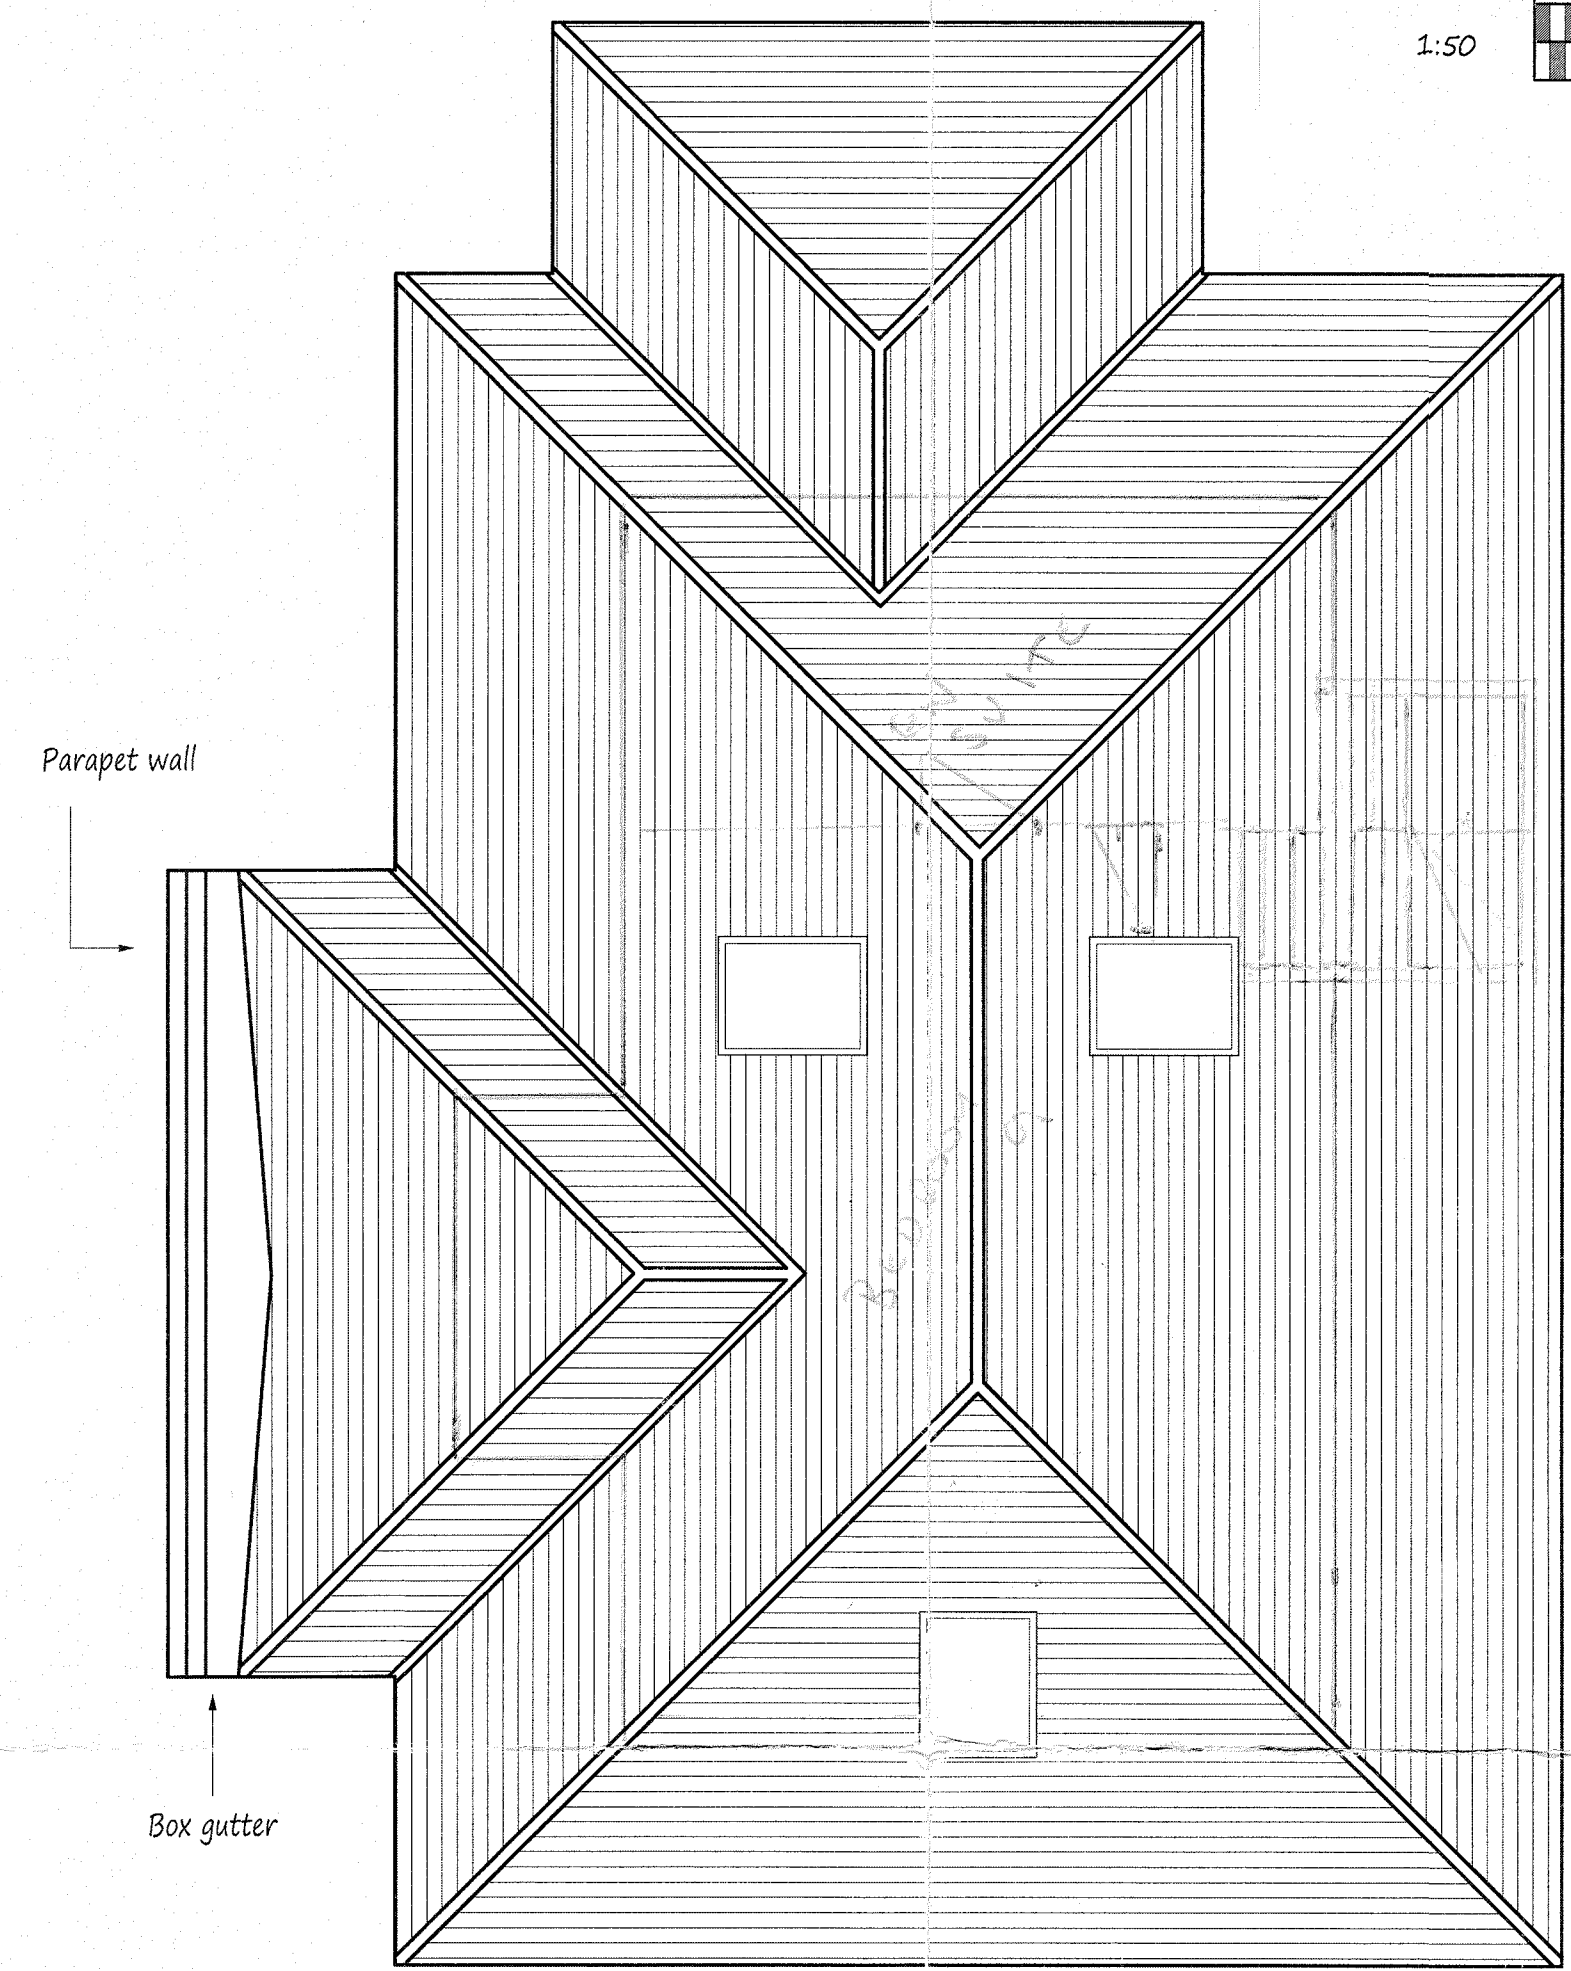

Proposed Roof Plan

Proposed Elevations - All Materials to Match Existing

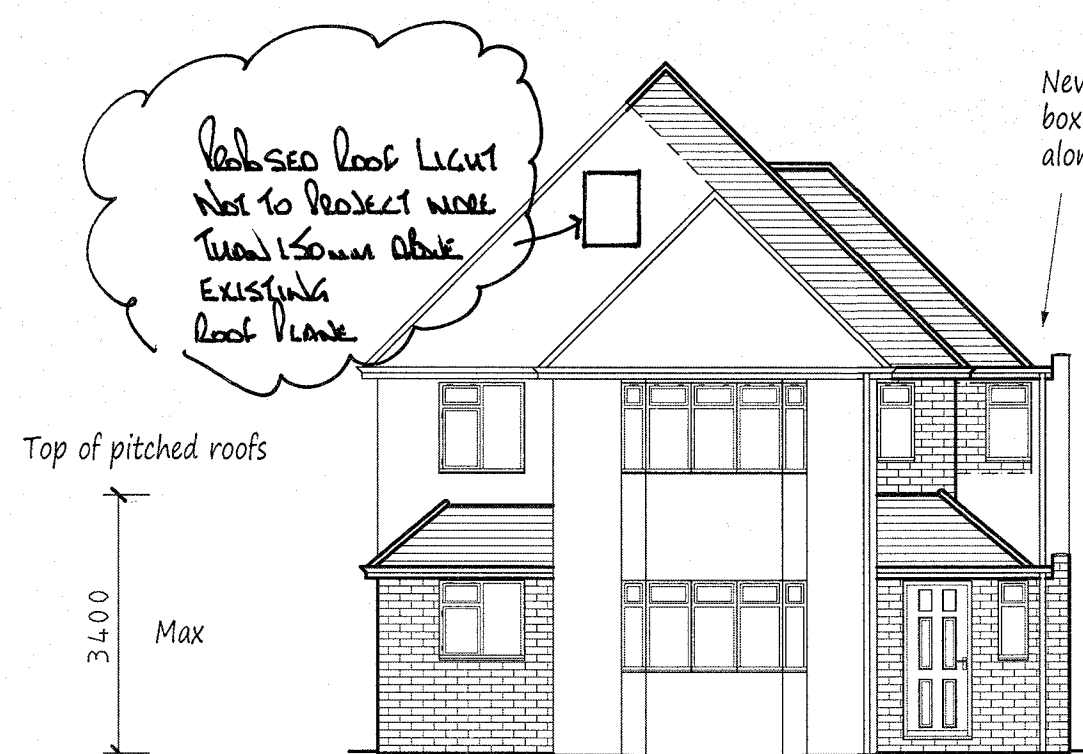


Front Elevation



Side Elevation



Rear Elevation

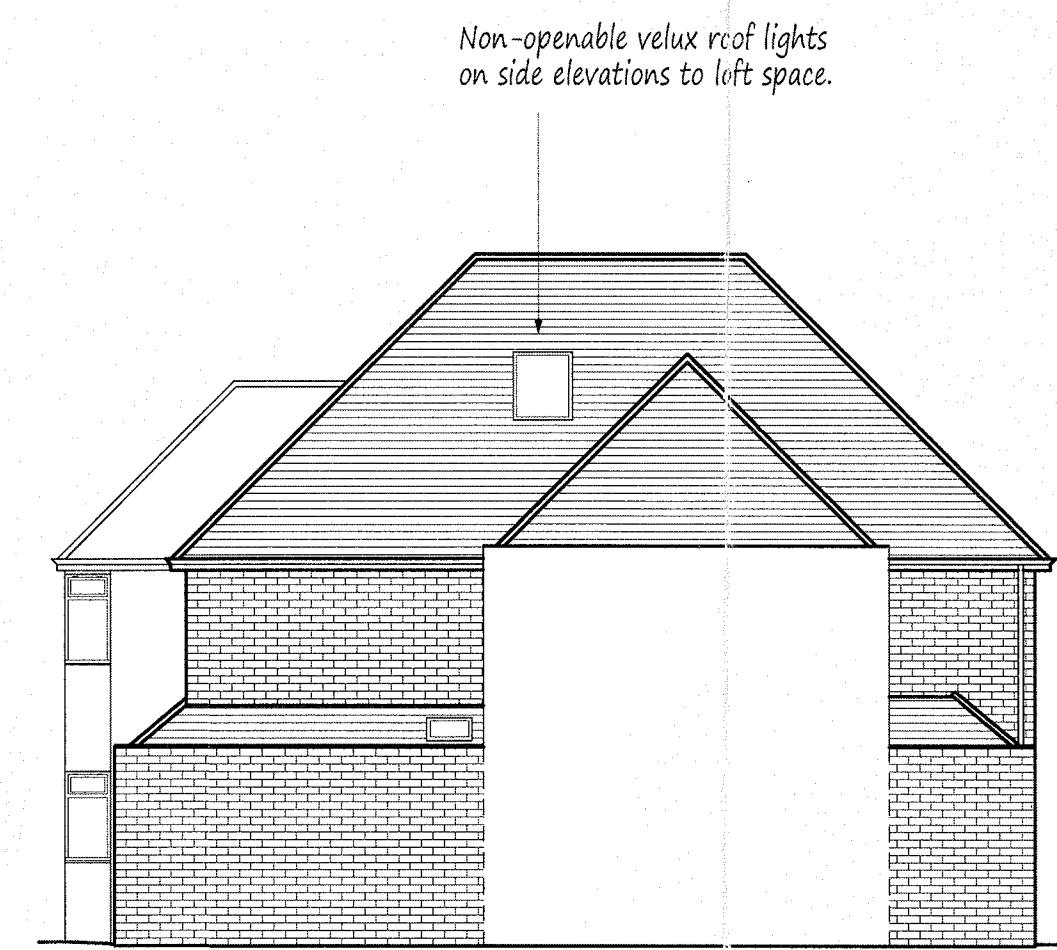

Side Elevation

Date Revisions

Copyright
Pottle & Co Ltd.
Building Design &
Management Services

Suite A
128 Manor Way
Ruislip
Middlesex
HA4 8HR

Tel: 01895 622800
www.pottle.uk.com

Client
Mr. S. Morris

Job Title
76 Park Avenue
Ruislip
Middlesex

Drawing Title
Proposed Single Storey Front /
Side Extensions, First Floor
Side and Two Storey Rear
Extension, including Alterations
to Main Roof.

Scale
1:50, 100

Date
March 2019

Drawn by
MDP

Drg No.
4207/02