

NOTES:-
1. ALL DIMENSIONS ARE IN MILLIMETRES UNLESS STATED OTHERWISE.

2. DO NOT SCALE FROM THIS DRAWING.

3. FOR GENERAL NOTES REFER TO DRAWING No 05-MJ-02.

4. THIS DRAWING TO BE READ IN CONJUNCTION WITH ALL OTHER RELEVANT DRAWINGS.



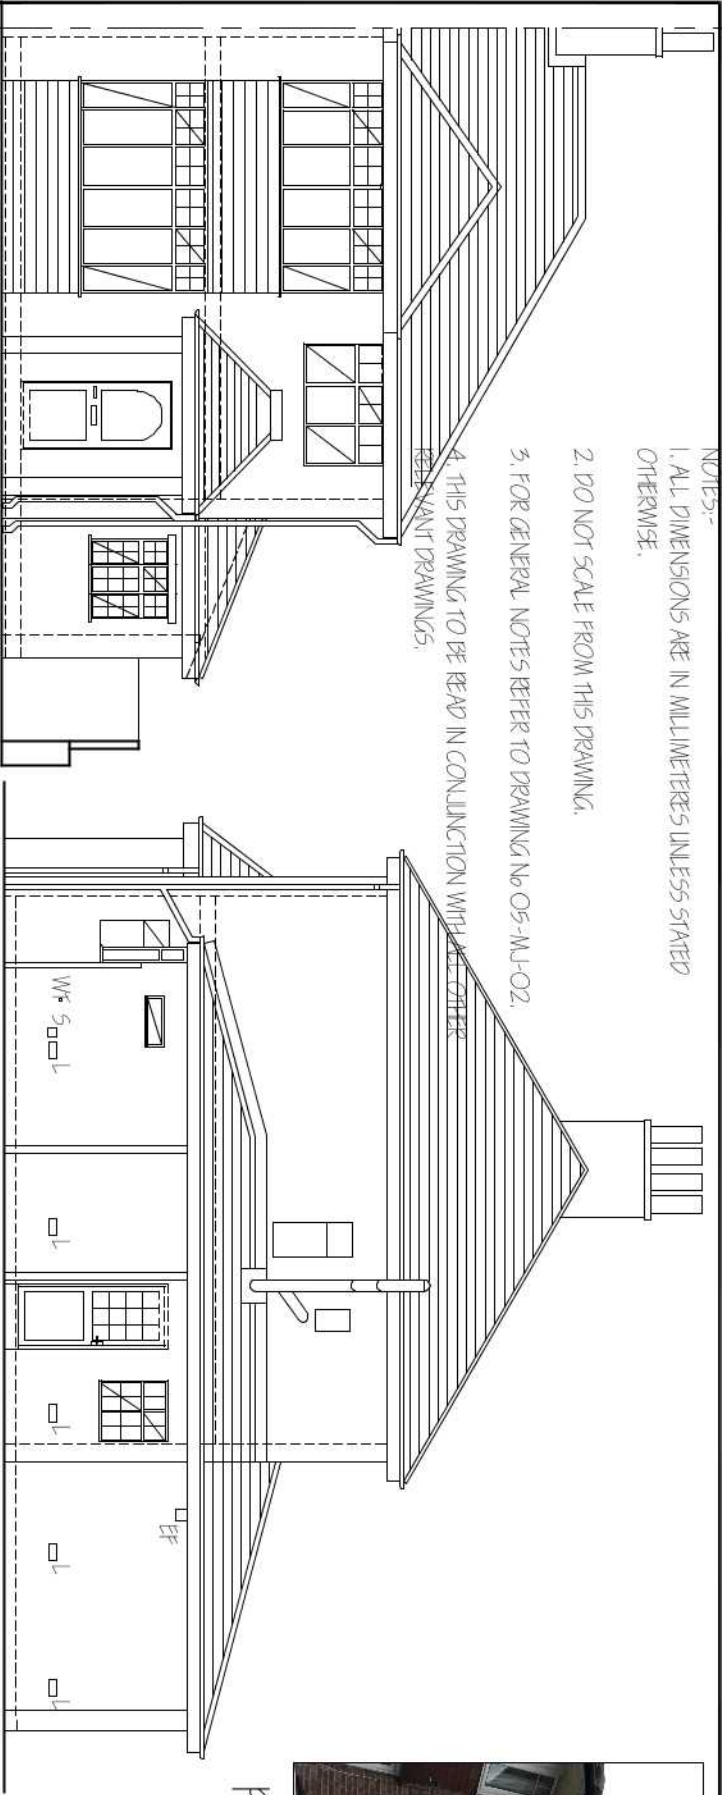


PHOTO TO FRONT OF HOUSE

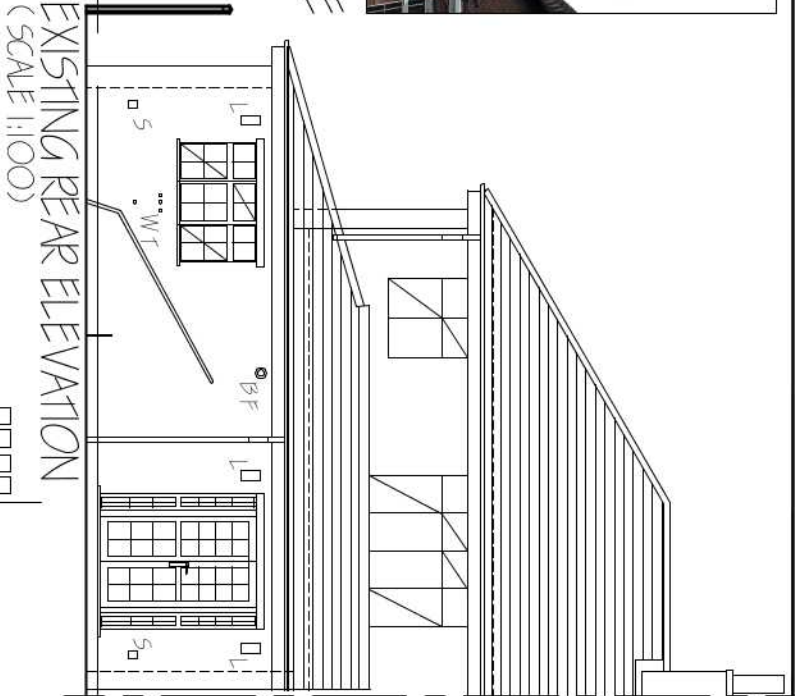


EXISTING SIDE ELEVATION
(SCALE 1:100)


EXISTING ROOF SUPPORT STRUCTURE

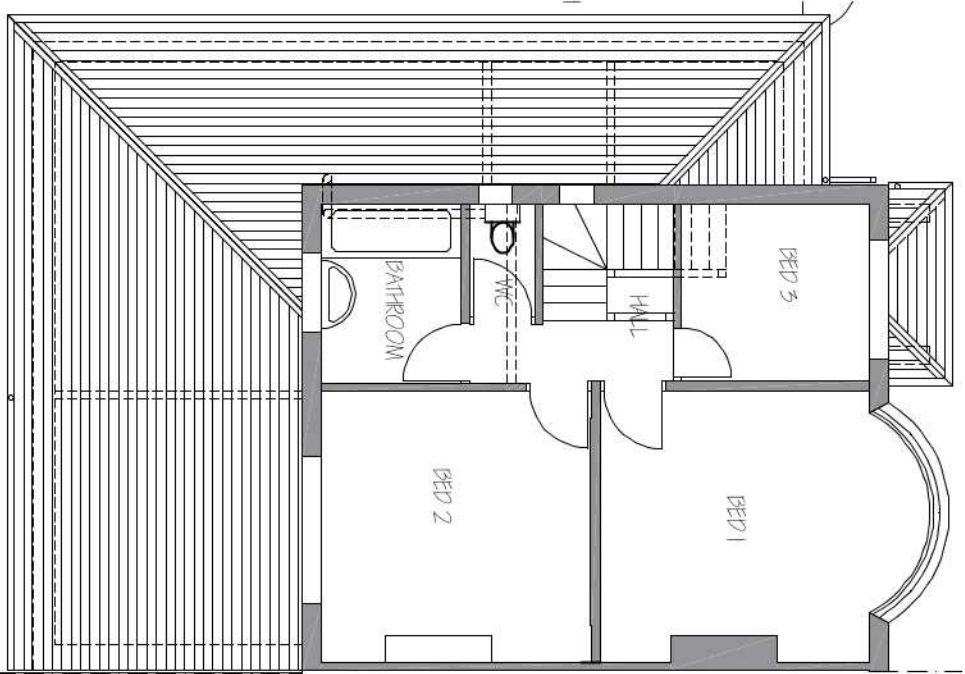


EXISTING FIRST FLOOR PLAN
(SCALE 1:100)

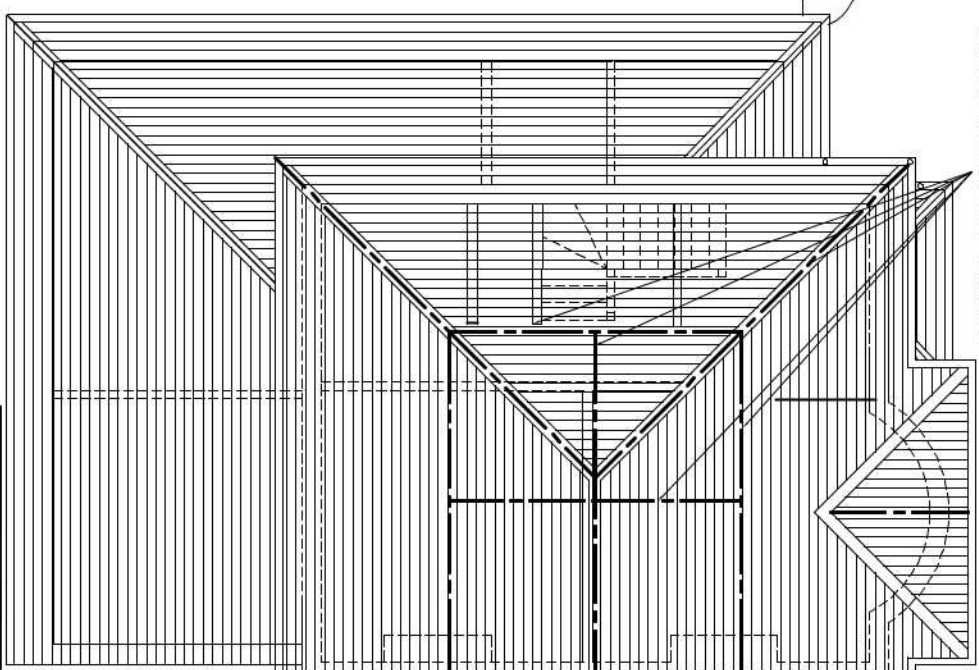

EXISTING ROOF PLAN
(SCALE 1:100)

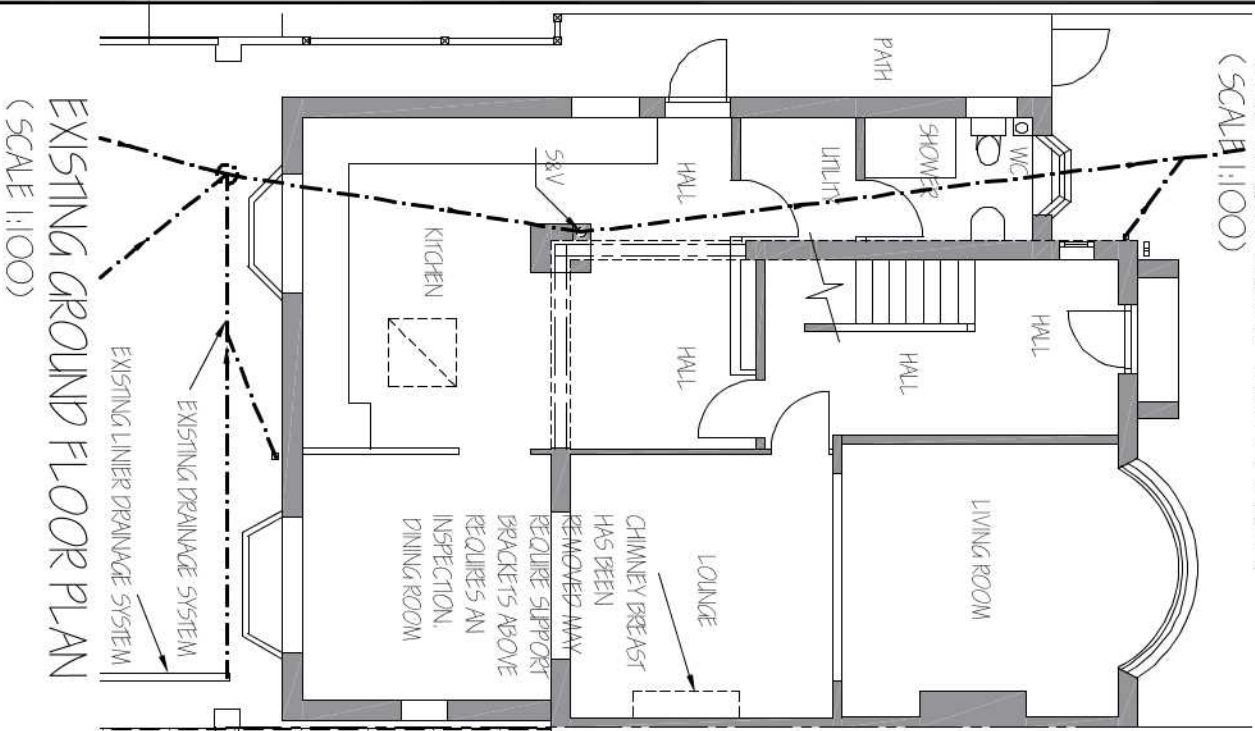

EXISTING GROUND FLOOR PLAN
(SCALE 1:100)

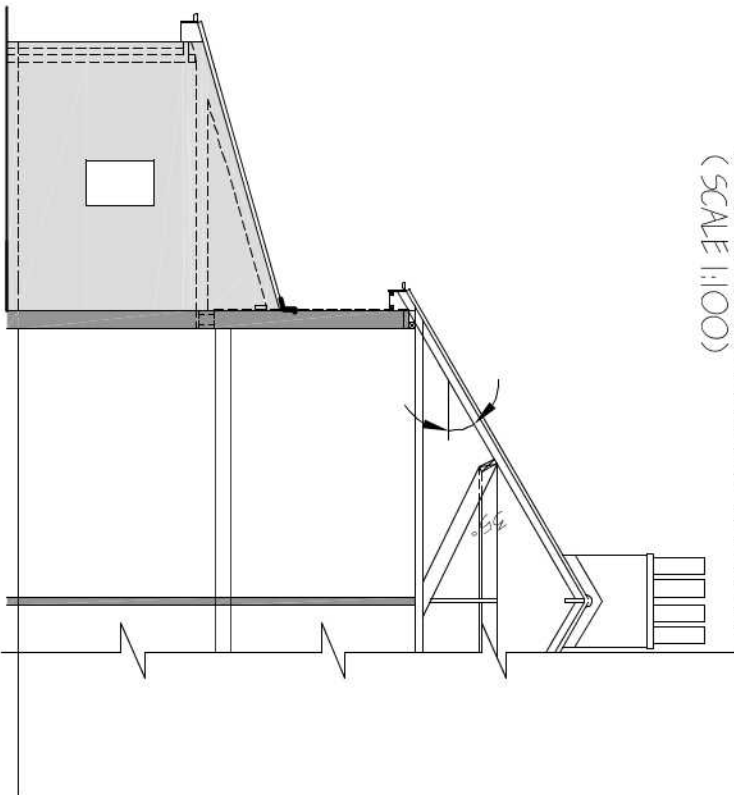

EXISTING SIDE ELEVATION
(SCALE 1:100)

03	PLANNING APPROVAL ISSUE	RNF	RNF	MAY 2020
02	APPROVAL ISSUE	RNF	RNF	MAR 2020
01	PRELIMINARY APPROVAL ISSUE	RNF	RNF	FEB 2020
Rev	Description	By	Reviewed	Date

Client		Project		
MAX JUDGE 5 CLAYTON WAY UXBRIDGE UB8 3AL		PROPOSED LOFT CONVERSION EXISTING HOUSE LAYOUT SHEET 1 OF 7		
Scale	SHOWN			
Drawn	RNF			
Date	07.02.20			
Drawing Review	RNF			
Design Review	RNF	Drawing Number	05-MJ-01	Revision 03