


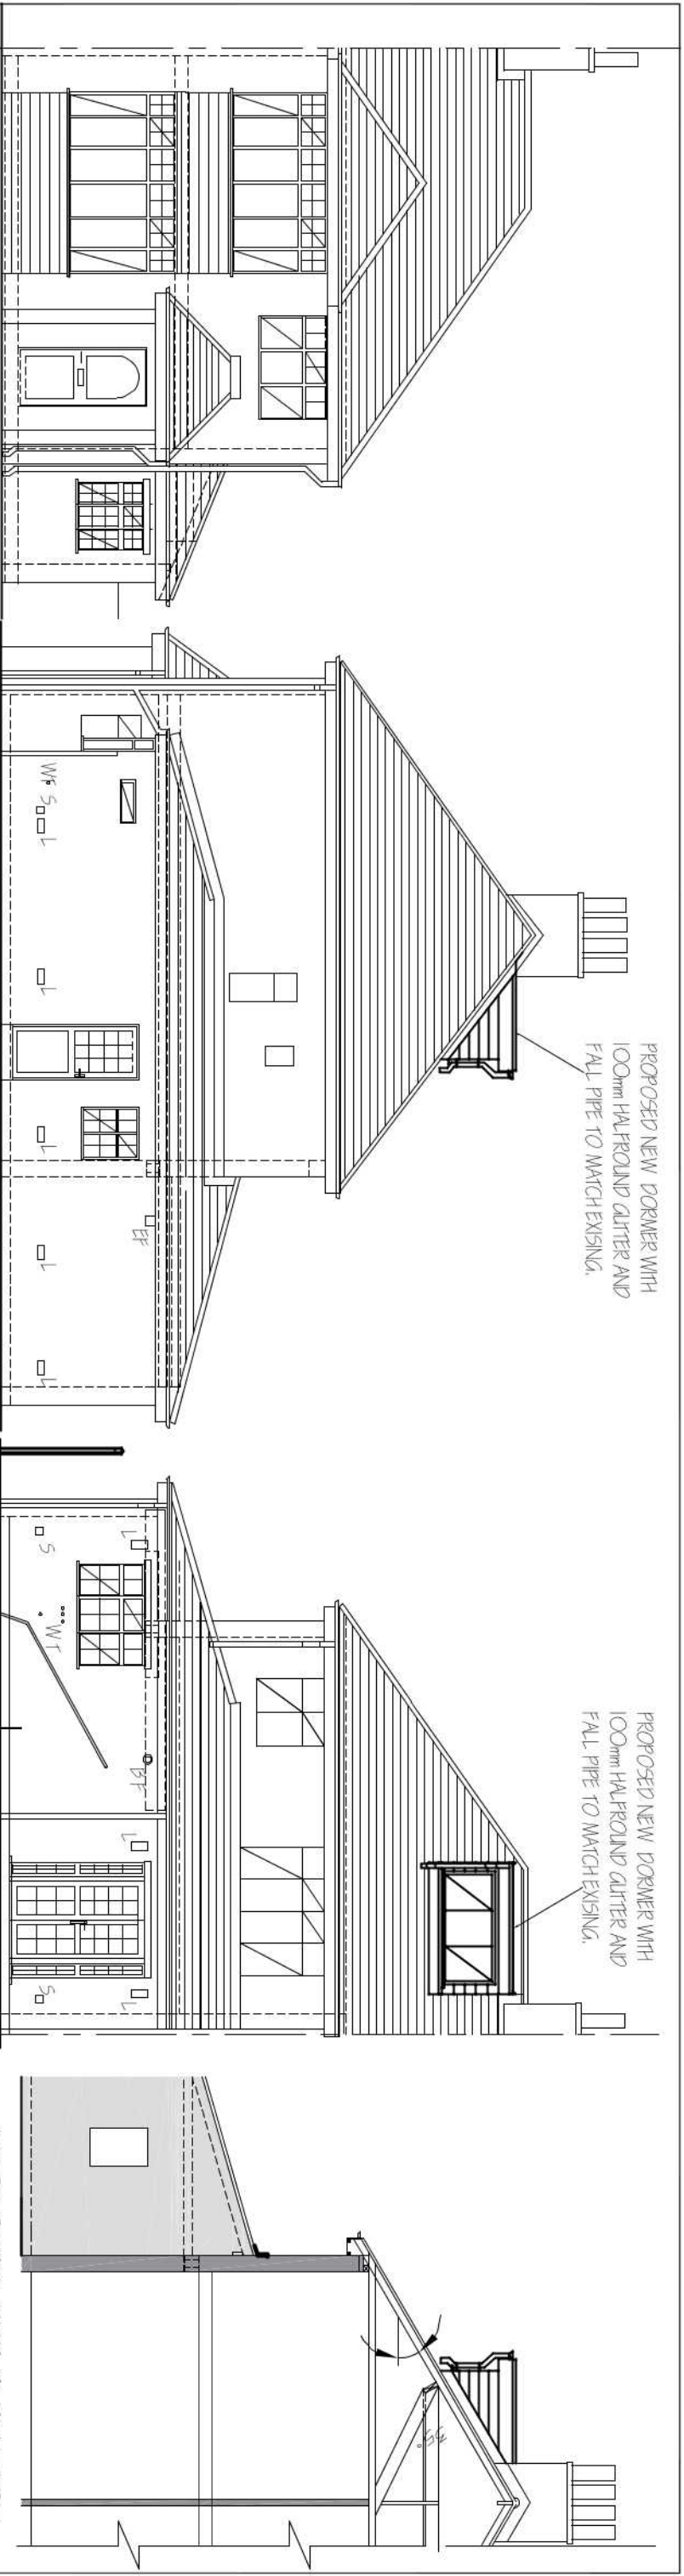


PROPOSED FRONT ELEVATION
(SCALE 1:100)


PROPOSED SIDE ELEVATION
(SCALE 1:100)

PROPOSED REAR ELEVATION
(SCALE 1:100)

PROPOSED SIDE ELEVATION
(SCALE 1:100)

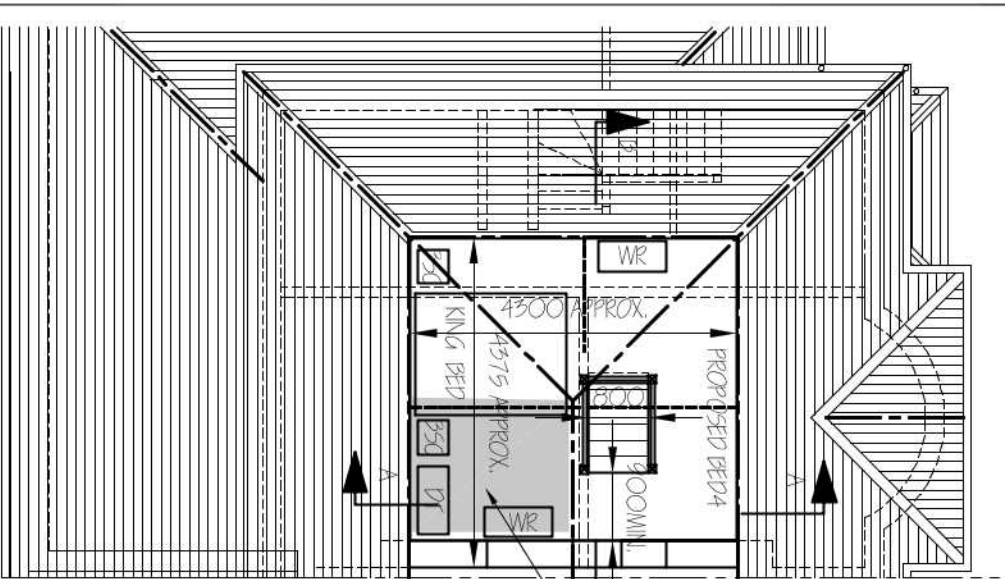


PROPOSED LOFT CONVERSION
FLOOR PLAN
(SCALE 1:100)

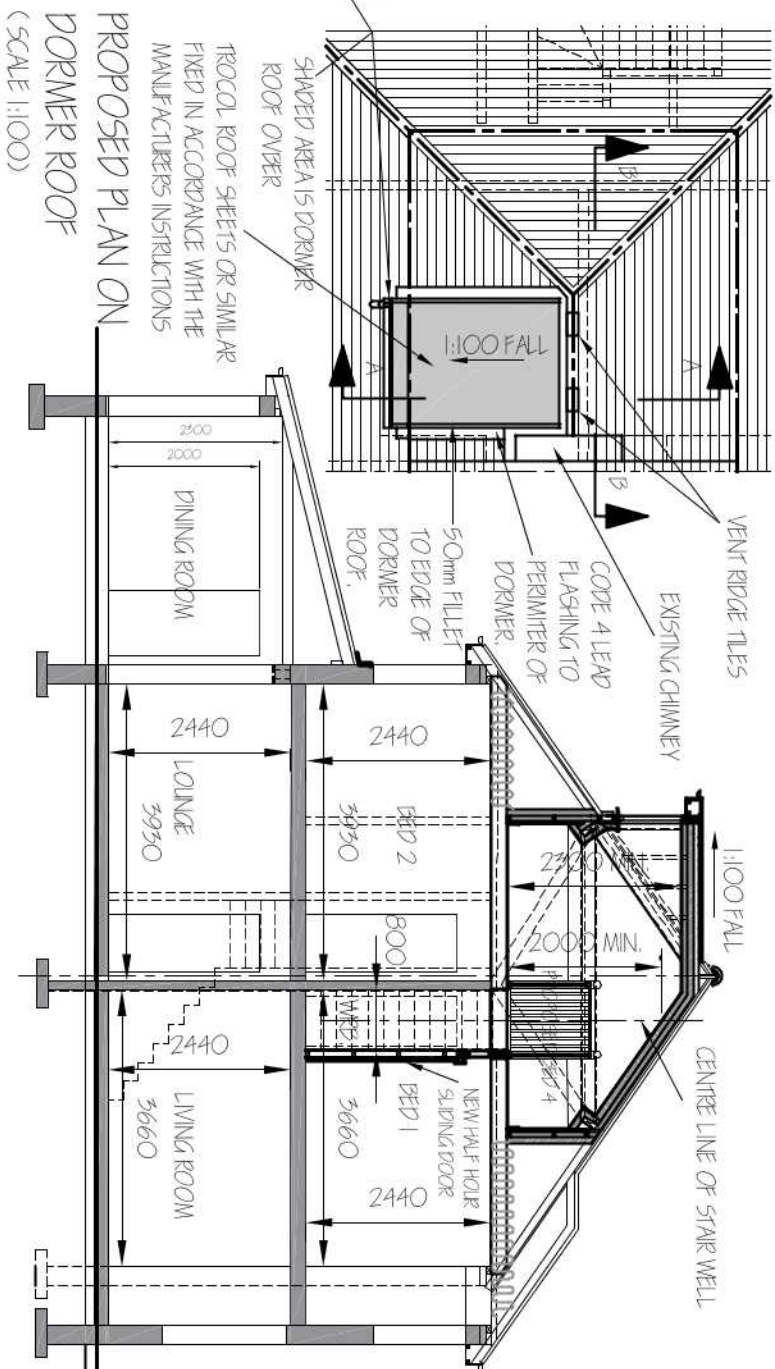

PROPOSED PLAN ON DORMER ROOF
(SCALE 1:100)

PROPOSED SECTION A-A
(SCALE 1:100)

NOTES:-
1. ALL DIMENSIONS ARE IN MILLIMETERS UNLESS STATED OTHERWISE.
2. DO NOT SCALE FROM THIS DRAWING.
3. FOR GENERAL NOTES REFER TO DRAWING No 05-MJ-02.
4. THIS DRAWING TO BE READ IN CONJUNCTION WITH ALL OTHER RELEVANT DRAWINGS.

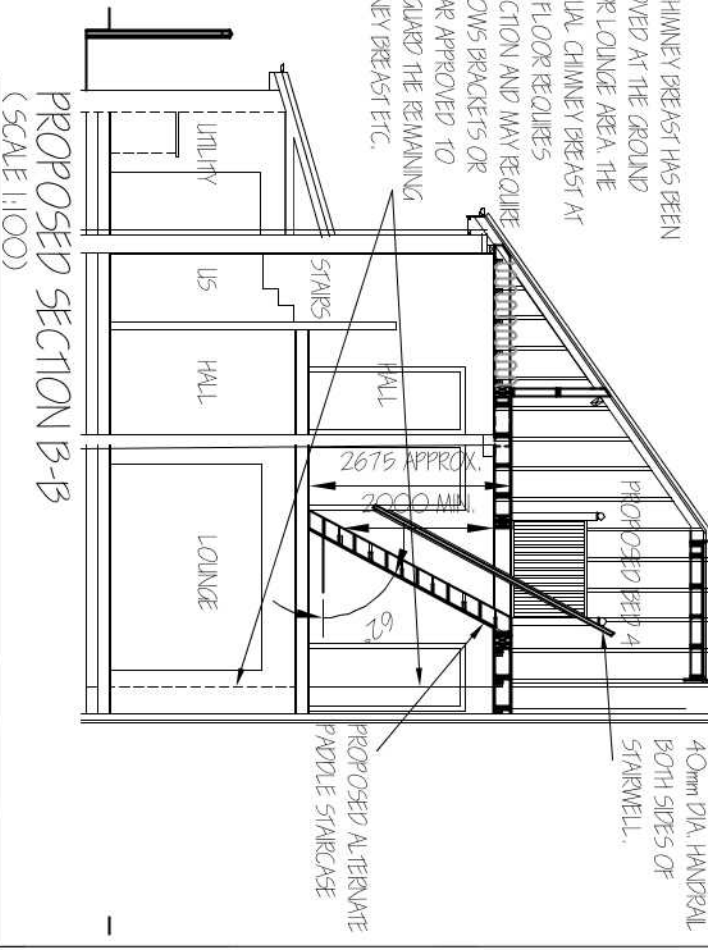

PROPOSED SECTION B-B
(SCALE 1:100)

04	PLANNING APPROVAL ISSUE	RNF	RNF	MAY 2020
03	PLANNING APPROVAL ISSUE	RNF	RNF	MAY 2020
02	APPROVAL ISSUE	RNF	RNF	MAR 2020
Rev	Description		By	Reviewed Date
Scale	SHOWN		Project	
Drawn	RNF		PROPOSED LOFT CONVERSION	
Date	10.02.20		Title	
Drawing Review	RNF		BED 4 LOFT DETAILS	
Design Review	RNF		DETAILS SH. 3 OF 7	
Drawing Number	05-MJ-03		Revision	04

Client	MAX JUDGE 5 CLAYTON WAY LUXBRIDGE L1B3 3AL
--------	---