





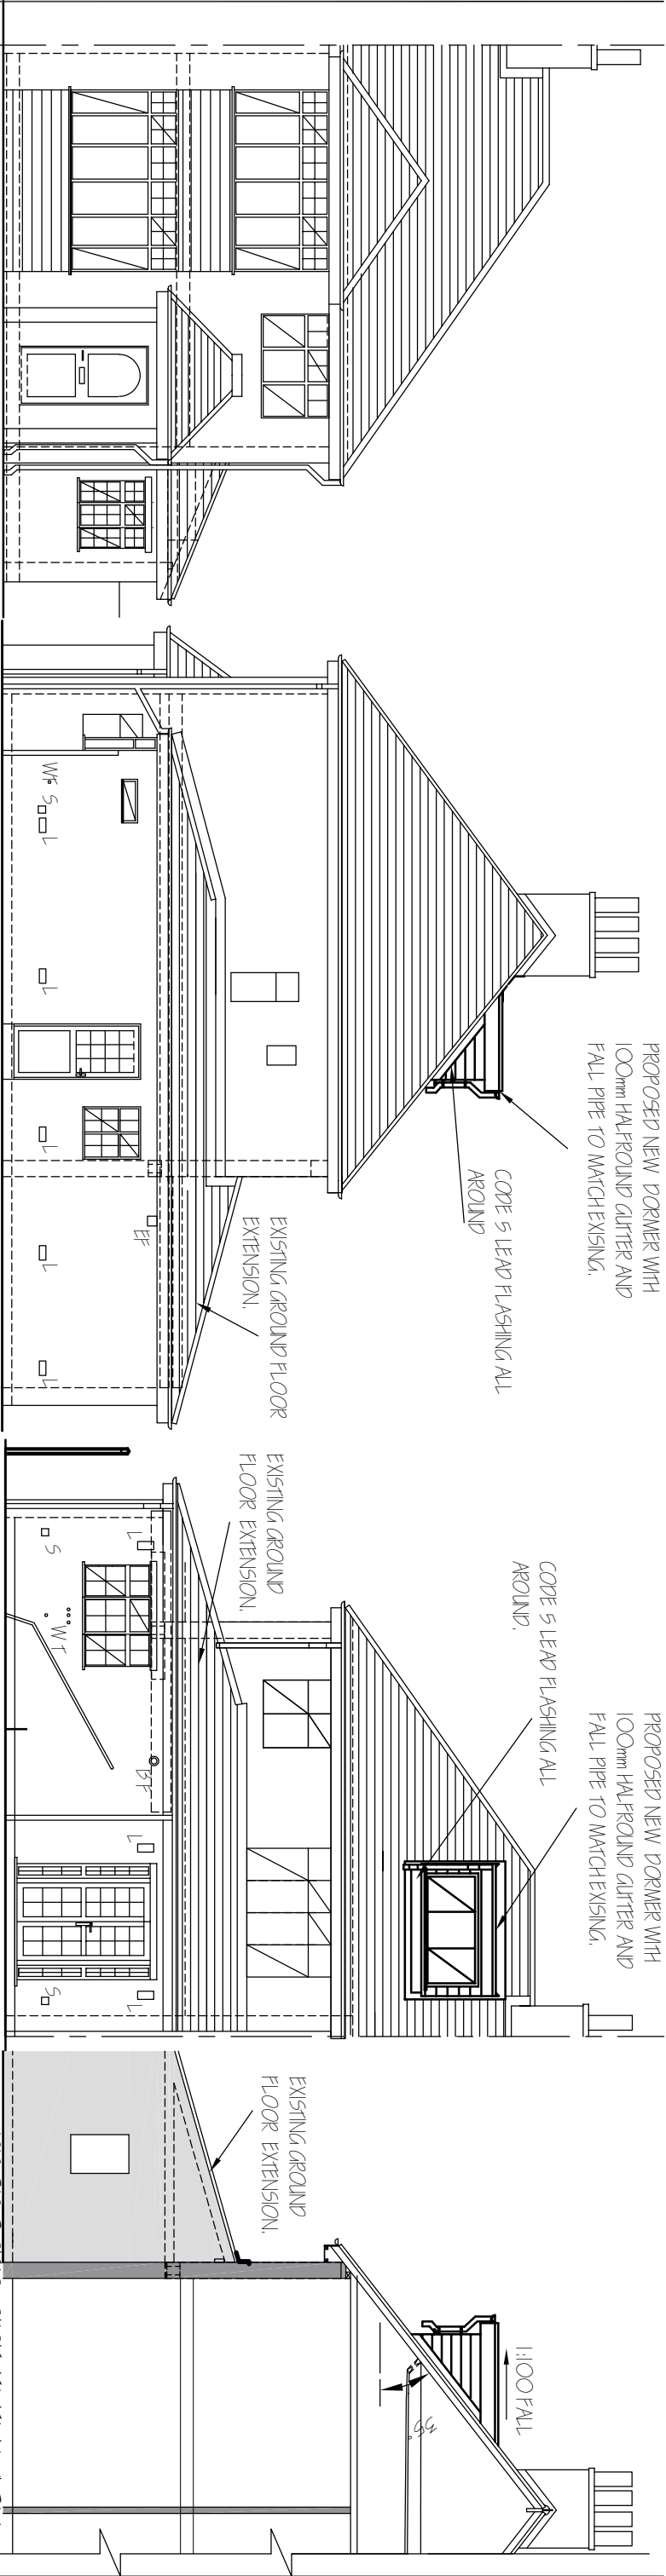


PROPOSED FRONT ELEVATION
(SCALE 1:100)

PROPOSED SIDE ELEVATION
(SCALE 1:100)

PROPOSED REAR ELEVATION
(SCALE 1:100)

PROPOSED SIDE ELEVATION
(SCALE 1:100)

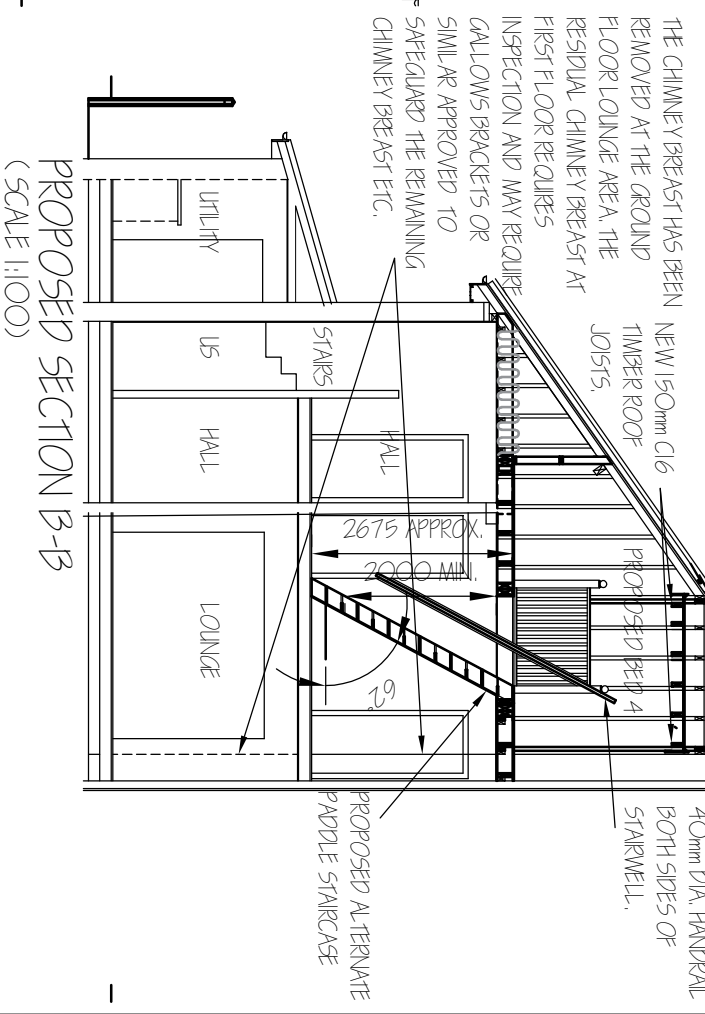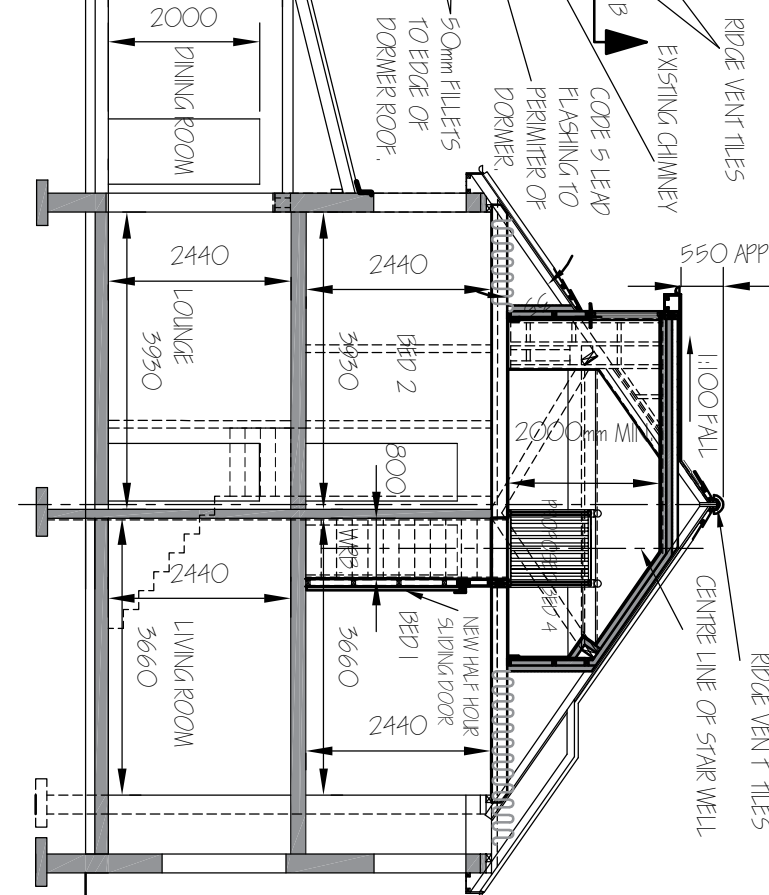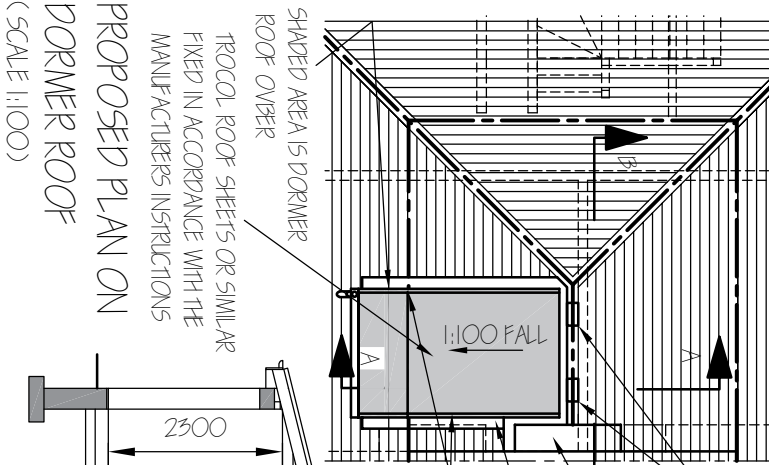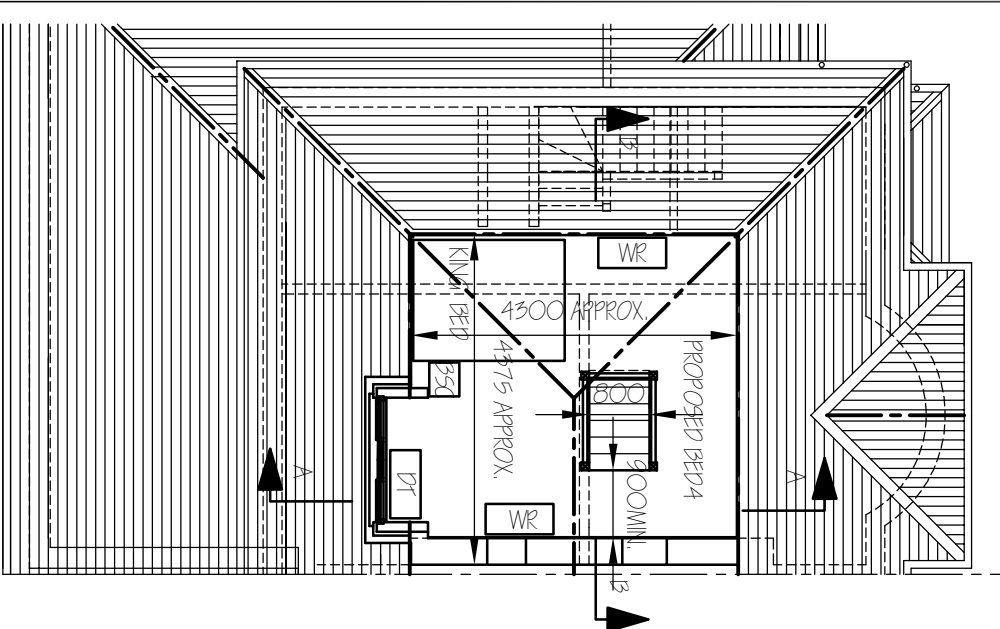

PROPOSED SECTION A-A
(SCALE 1:100)

PROPOSED SECTION B-B
(SCALE 1:100)

NOTES:-

1. ALL DIMENSIONS ARE IN MILLIMETRES UNLESS STATED OTHERWISE.
2. DO NOT SCALE FROM THIS DRAWING.
3. FOR GENERAL NOTES REFER TO DRAWING No 05-MJ-02.
4. THIS DRAWING TO BE READ IN CONJUNCTION WITH ALL OTHER RELEVANT DRAWINGS.

Client		Project	
MAX JUDGE 5 CLAYTON WAY LUXBRIDGE UB8 3AL		PROPOSED LOFT CONVERSION	
Scale	SHOWN	Title BED 4 LOFT DETAILS DETAILS SH. 3 OF 7	
Drawn	RNF		
Date	10.02.20		
Drawing Review	RNF		
Design Review	RNF		
Rev	Description	By	Reviewed Date
05	PLANNING APPROVAL ISSUE	RNF	RNF JULY 2020
04	PLANNING APPROVAL ISSUE	RNF	RNF MAY 2020
03	PLANNING APPROVAL ISSUE	RNF	RNF MAY 2020
Drawing Number		Revision	
05-MJ-03		05	