



Figured dimensions only are to be used. All dimensions to be checked on site. Differences between drawings and between drawings and specification or bills of quantities to be reported to JJR Designs Ltd
© This drawing is prepared for the application for:
1. Planning permission
2. Building Regulation Permission
on behalf of the applicant named below and for no other purpose.
The copyright of the drawing and designs remains JJR Designs Ltd.
All copies are only for information about the application, they may not be used for any other purpose without the express written permission of JJR Designs Ltd.



Revisions:

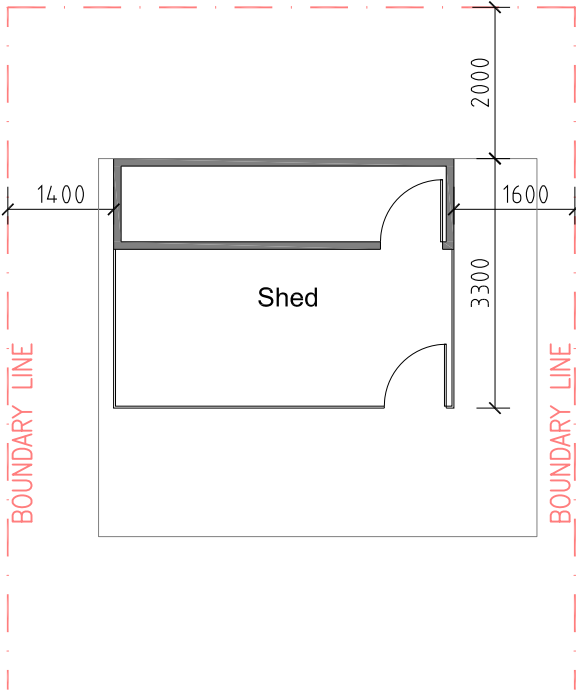


EXISTING FLOOR PLAN
Sc. 1:100

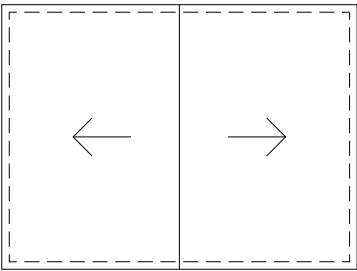


EXISTING ROOF PLAN
Sc. 1:100

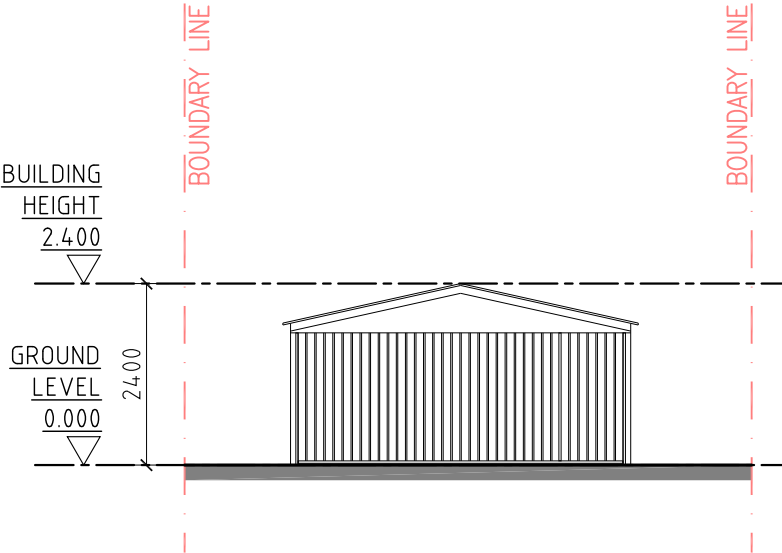 

EXISTING FRONT ELEVATION
Sc. 1:100

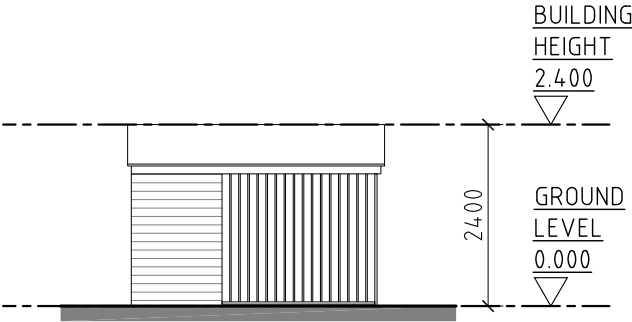

EXISTING SIDE ELEVATION
Sc. 1:100

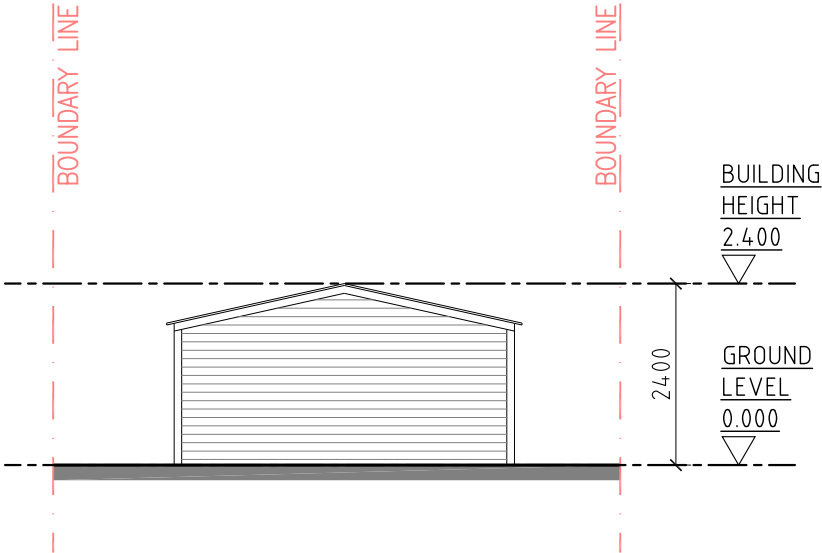

EXISTING REAR ELEVATION
Sc. 1:100



Suite 6a,
Church House,
94 Felpham Road
Felpham
West Sussex,
PO22 7PG
TEL: 01243 822081

Architectural
Services
Planning
Building Regs
On Site Supervision
Landscape Design

e-mail: Info@jjrdesigns.com

Client:

J. MARSH

Project:

139A SWAKELEYS ROAD
ICKENHAM
UB10 8DL

Drawing Title:

GARDEN SHED
EXISTING FLOOR PLANS, ELEVATIONS

Issue status:

Outline proposals ☐ Production information ☐ Scheme design ☐
Tender drawing ☐ Detail design ☐ Contract drawing ☐

Scale: 1:100 @A3	Drawn: I. Bruma	Checked: R.Stefanski	Date: 18.03.2022
Job No: 1544	Drawing No: PL 103	Revision:	