

APPLICATION FOR PLANNING PERMISSION




SITE LOCATION PLAN
AREA 2 HA
SCALE 1:1250 on A4
CENTRE COORDINATES: 509888, 181716



Supplied by Streetwise Maps Ltd
www.streetwise.net
Licence No: 100047474
19/03/2021 22:23

LOCATION PLAN
SCALE - 1 : 1250.

SITE PLAN
SCALE - 1 : 500.

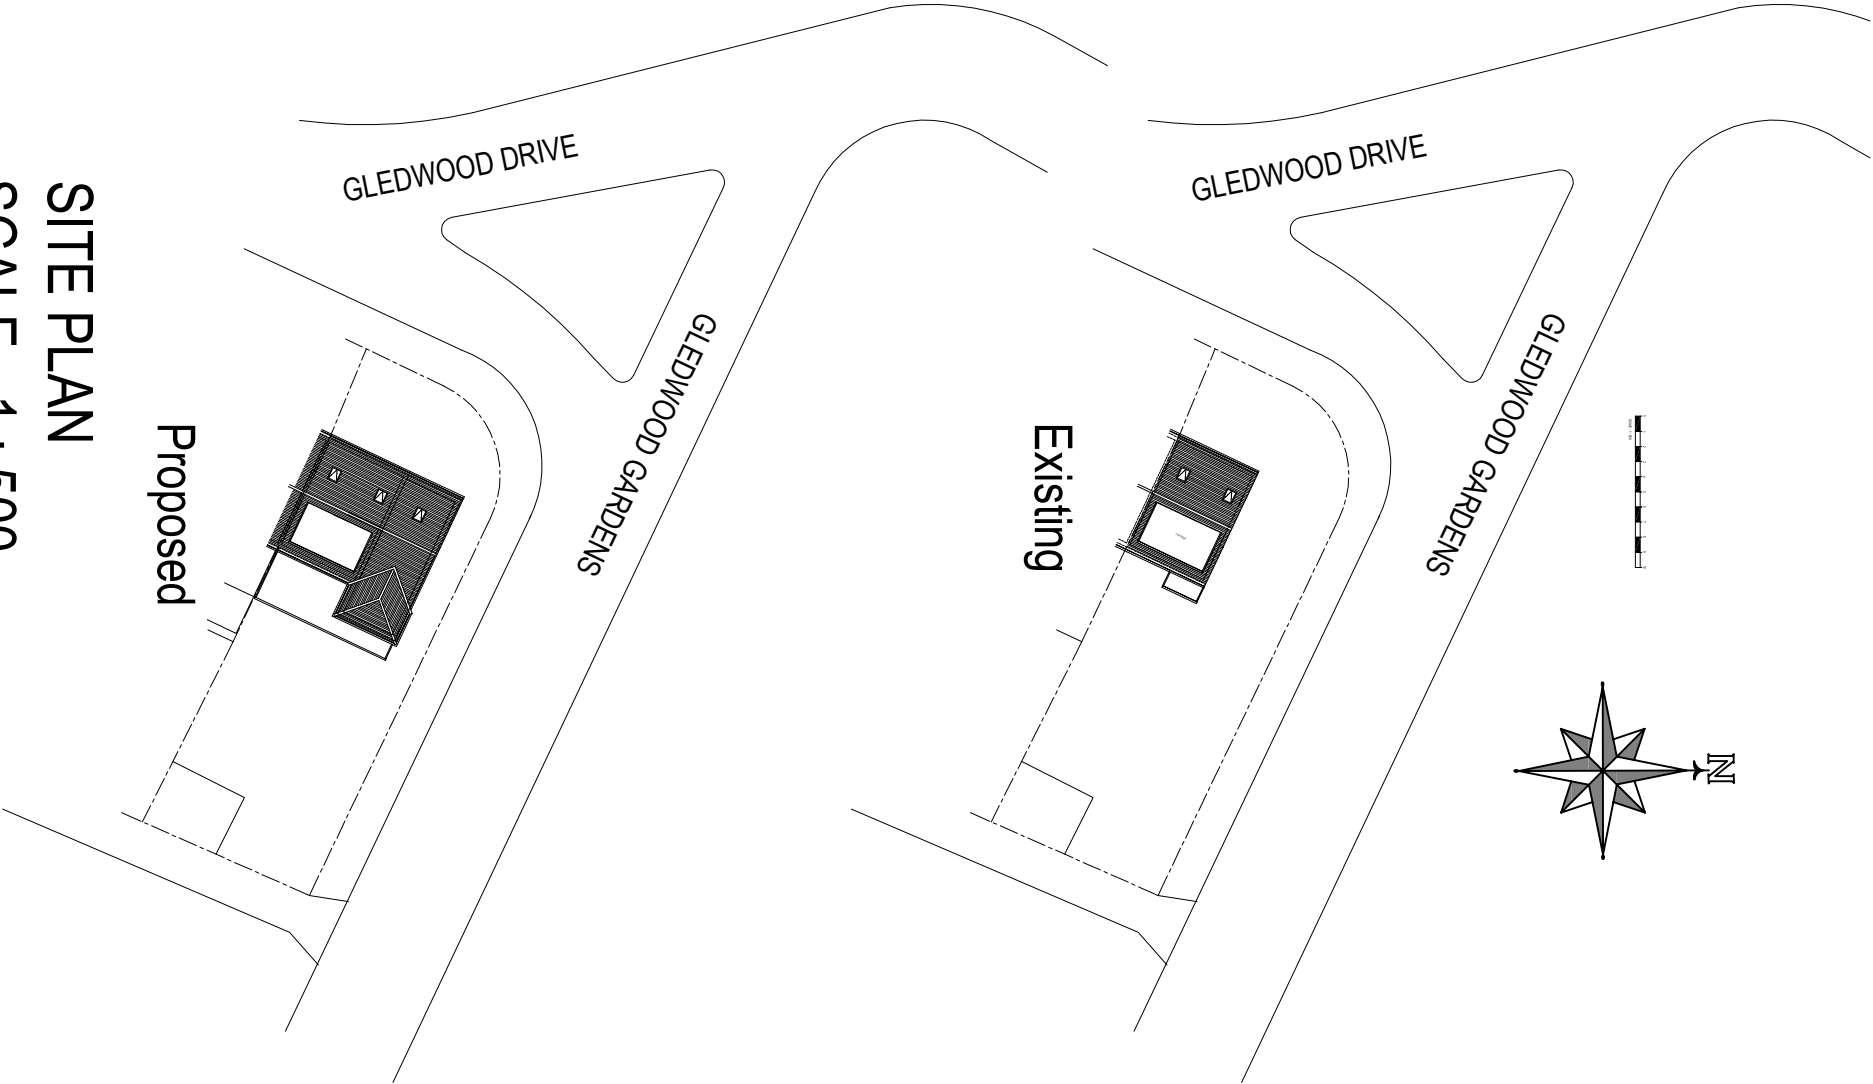

NOTES:	Client		Scale	Size	Drawing Title		
	G S BHARJ		1 : 1250. 1 : 500.	A3	LOCATION PLAN & SITE PLAN		
	Job Title		Drawn by		Drawing No.		
	44 GLEDWOOD DRIVE, HAYES, UB4 0AQ		GSK		1326		
		Date	MARCH 2021		1326		
NOT FOR CONSTRUCTION				P		01	