



NOTES;

ALL NEW EXTERNAL MATERIALS TO MATCH, AS CLOSE AS POSSIBLE, TO EXISTING EXTERNAL MATERIALS.

THE CLIENT IS RESPONSIBLE FOR PARTY WALL AGREEMENT OR ISSUES RELATING TO PARTY WALL

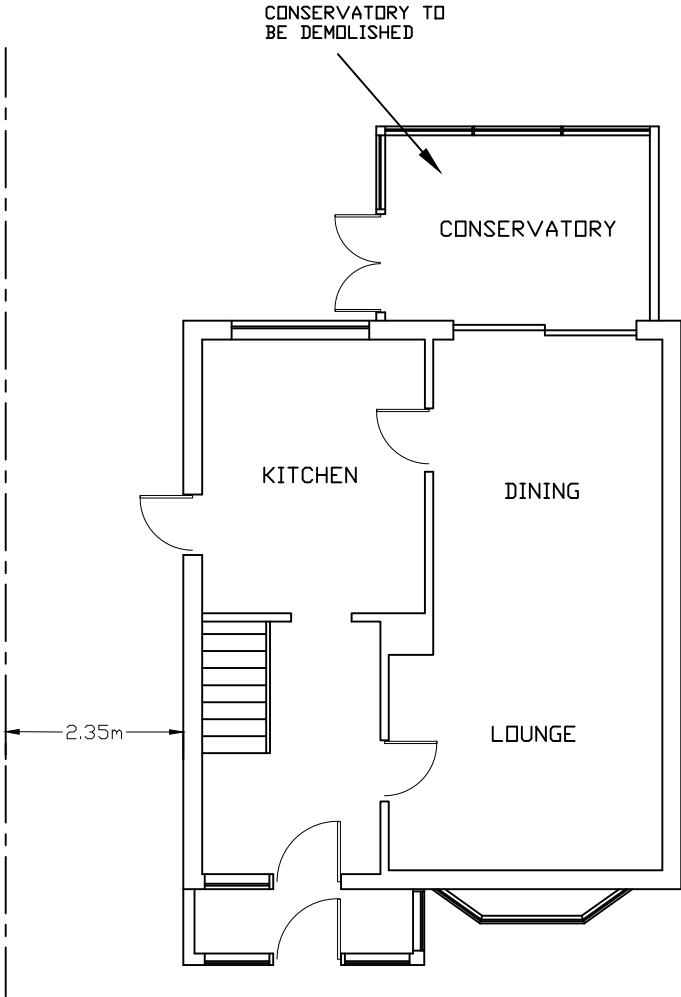

EXISTING GROUND FLOOR PLAN

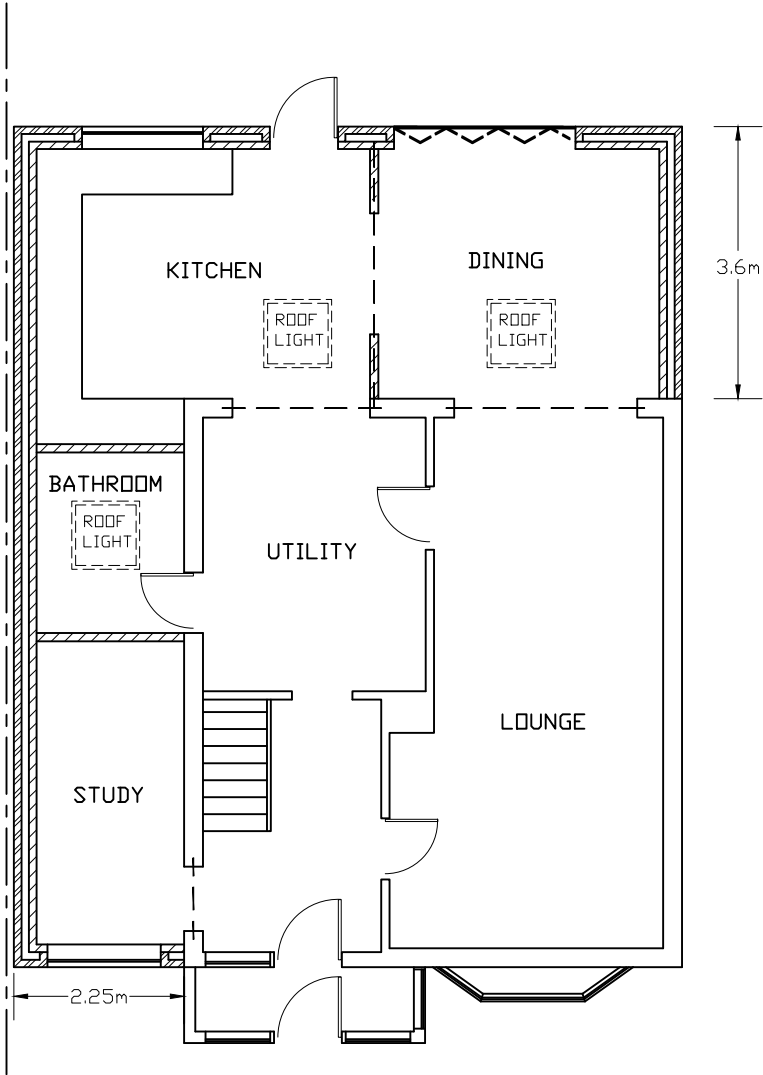

PROPOSED GROUND FLOOR PLAN

0123 Scale bar 1:50 0123456 Scale bar 1:100	DIMENSIONS TO BE VERIFIED ON SITE. DO NOT SCALE FROM THIS DRAWING. ANY AREAS INDICATED ON THIS DRAWING ARE FOR GUIDANCE ONLY AND NO RESPONSIBILITY IS TAKEN FOR THEIR ACCURACY.	Client	Job Title	Scale 1:100
		Drawing Title	PROPOSED SINGLE STOREY SIDE AND REAR EXTENSION AT: 28 RICHARDS CLOSE HAYES UB3 5EA	Date JANUARY 2018
		EXISTING & PROPOSED FLOOR PLANS		Drawing No. 28/RC/01