
 
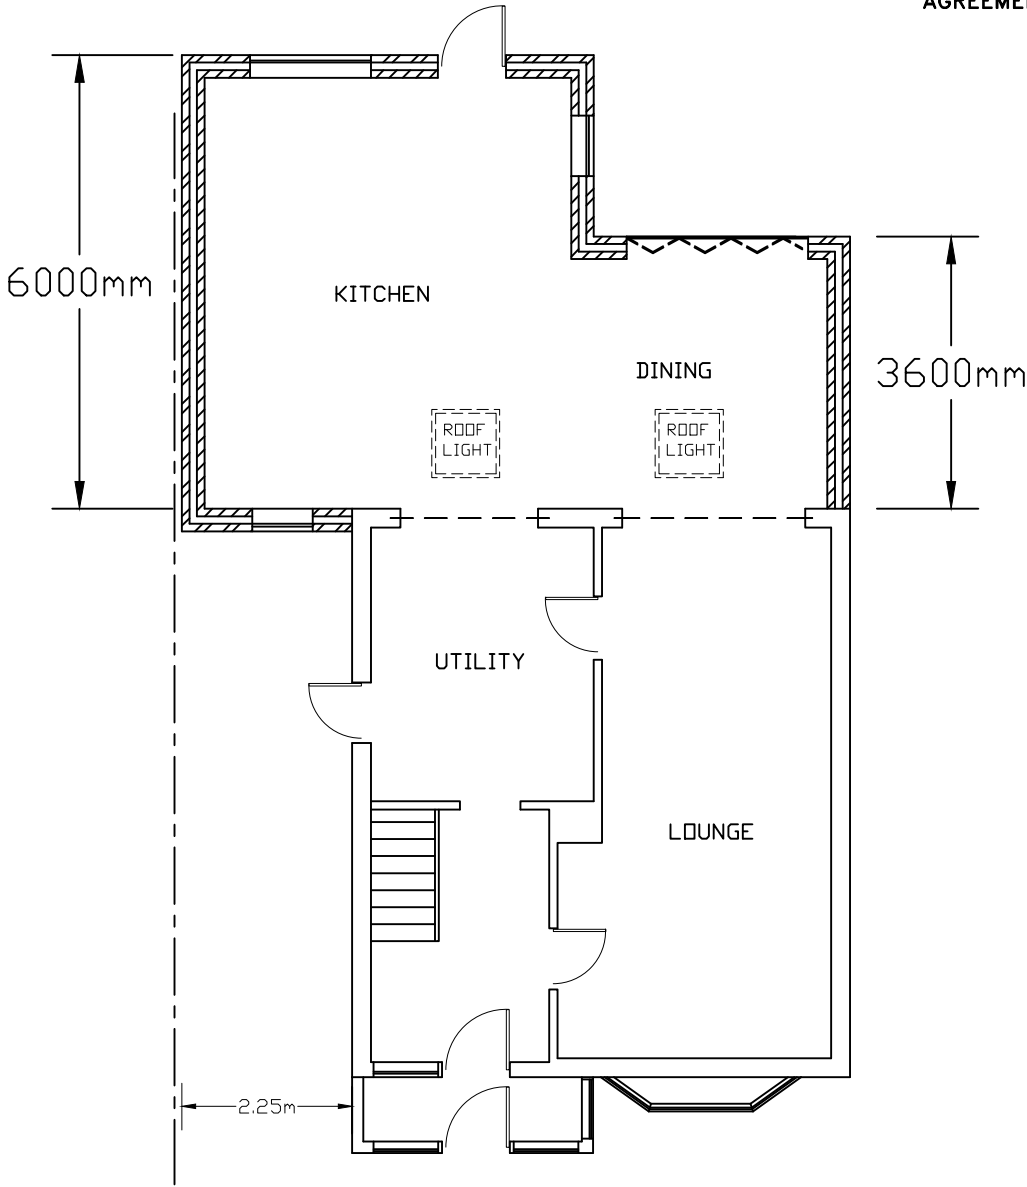



NOTES;

ALL NEW EXTERNAL MATERIALS TO MATCH, AS CLOSE AS POSSIBLE, TO EXISTING EXTERNAL MATERIALS.

THE CLIENT IS RESPONSIBLE FOR PARTY WALL AGREEMENT OR ISSUES RELATING TO PARTY WALL

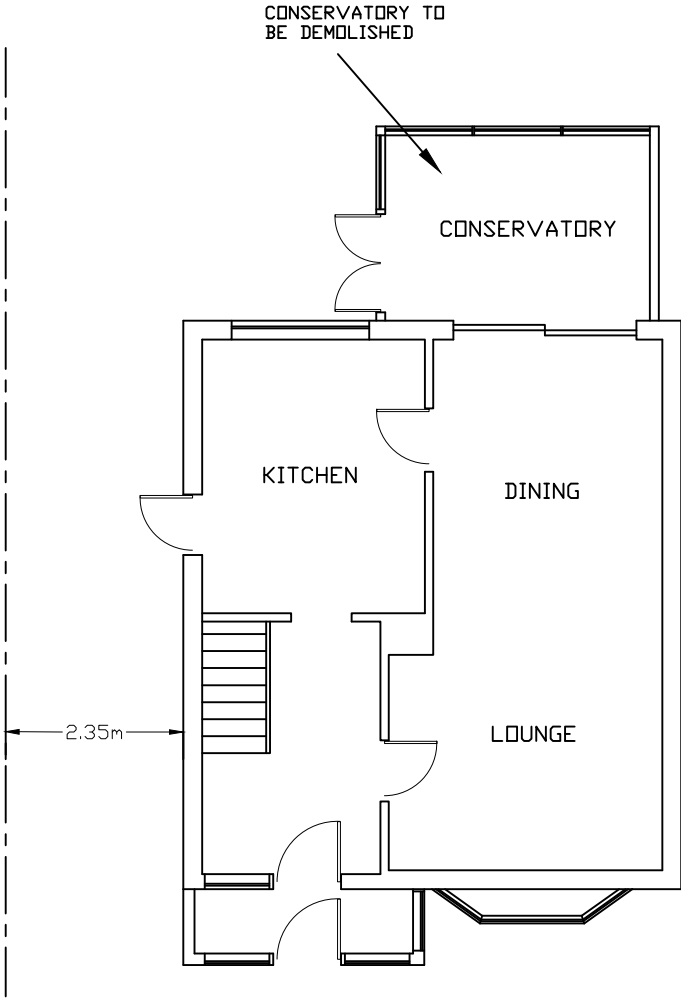

Scale bar 1:50

 

Scale bar 1:100

DIMENSIONS TO BE VERIFIED ON SITE.
DO NOT SCALE FROM THIS DRAWING.

ANY AREAS INDICATED ON THIS DRAWING ARE
FOR GUIDANCE ONLY AND NO RESPONSIBILITY
IS TAKEN FOR THEIR ACCURACY.

Client

Drawing Title

EXISTING & PROPOSED FLOOR PLANS

Job Title

PROPOSED SINGLE STOREY SIDE AND REAR
EXTENSION AT:
28 RICHARDS CLOSE
HAYES
UB3 5EA

Scale 1:100

Date JANUARY 2018

Drawing No.
28/RC/01