


EXISTING ROOF TILES

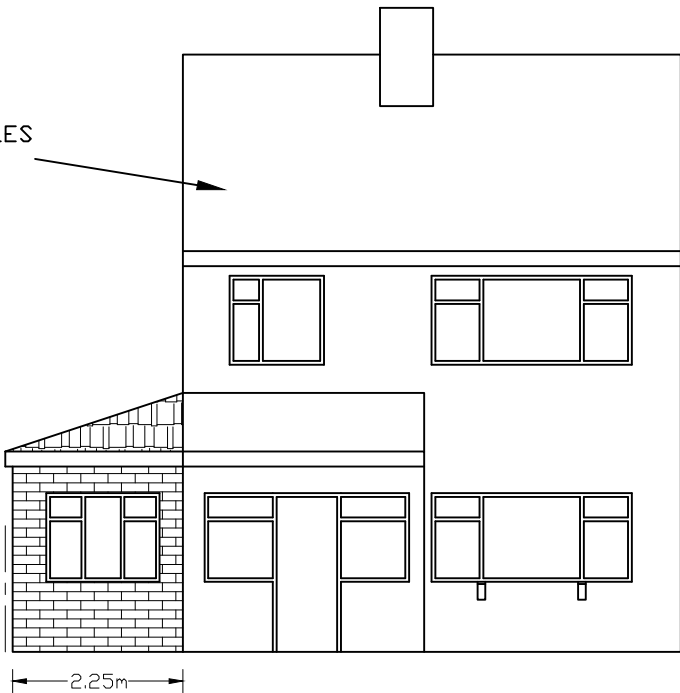


PROPOSED FRONT ELEVATION



PROPOSED REAR ELEVATION

EXISTING BRICKWORK

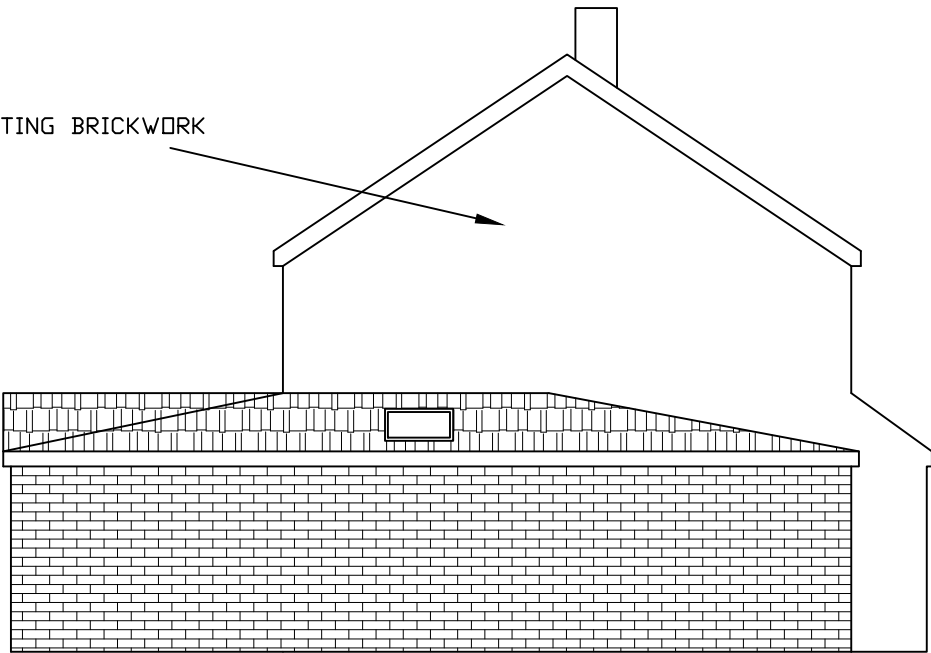

PROPOSED SIDE ELEVATIONS


NOTES;

ALL NEW EXTERNAL MATERIALS TO MATCH, AS CLOSE AS POSSIBLE, TO EXISTING EXTERNAL MATERIALS.


THE CLIENT IS RESPONSIBLE FOR PARTY WALL AGREEMENT OR ISSUES RELATING TO PARTY WALL

ROOF TILES TO MATCH EXISTING, AS CLOSE AS POSSIBLE

PROPOSED BRICKWORK TO MATCH EXISTING, AS CLOSE AS POSSIBLE

 

Scale bar 1:50

 

Scale bar 1:100

DIMENSIONS TO BE VERIFIED ON SITE.
DO NOT SCALE FROM THIS DRAWING.

ANY AREAS INDICATED ON THIS DRAWING ARE FOR GUIDANCE ONLY AND NO RESPONSIBILITY IS TAKEN FOR THEIR ACCURACY.

Client

Drawing Title

PROPOSED ELEVATIONS

Job Title

PROPOSED SINGLE STOREY SIDE AND REAR
EXTENSION AT:
28 RICHARDS CLOSE
HAYES
UB3 5EA

Scale 1:100

Date JANUARY 2018

Drawing No.
28/RC/03