




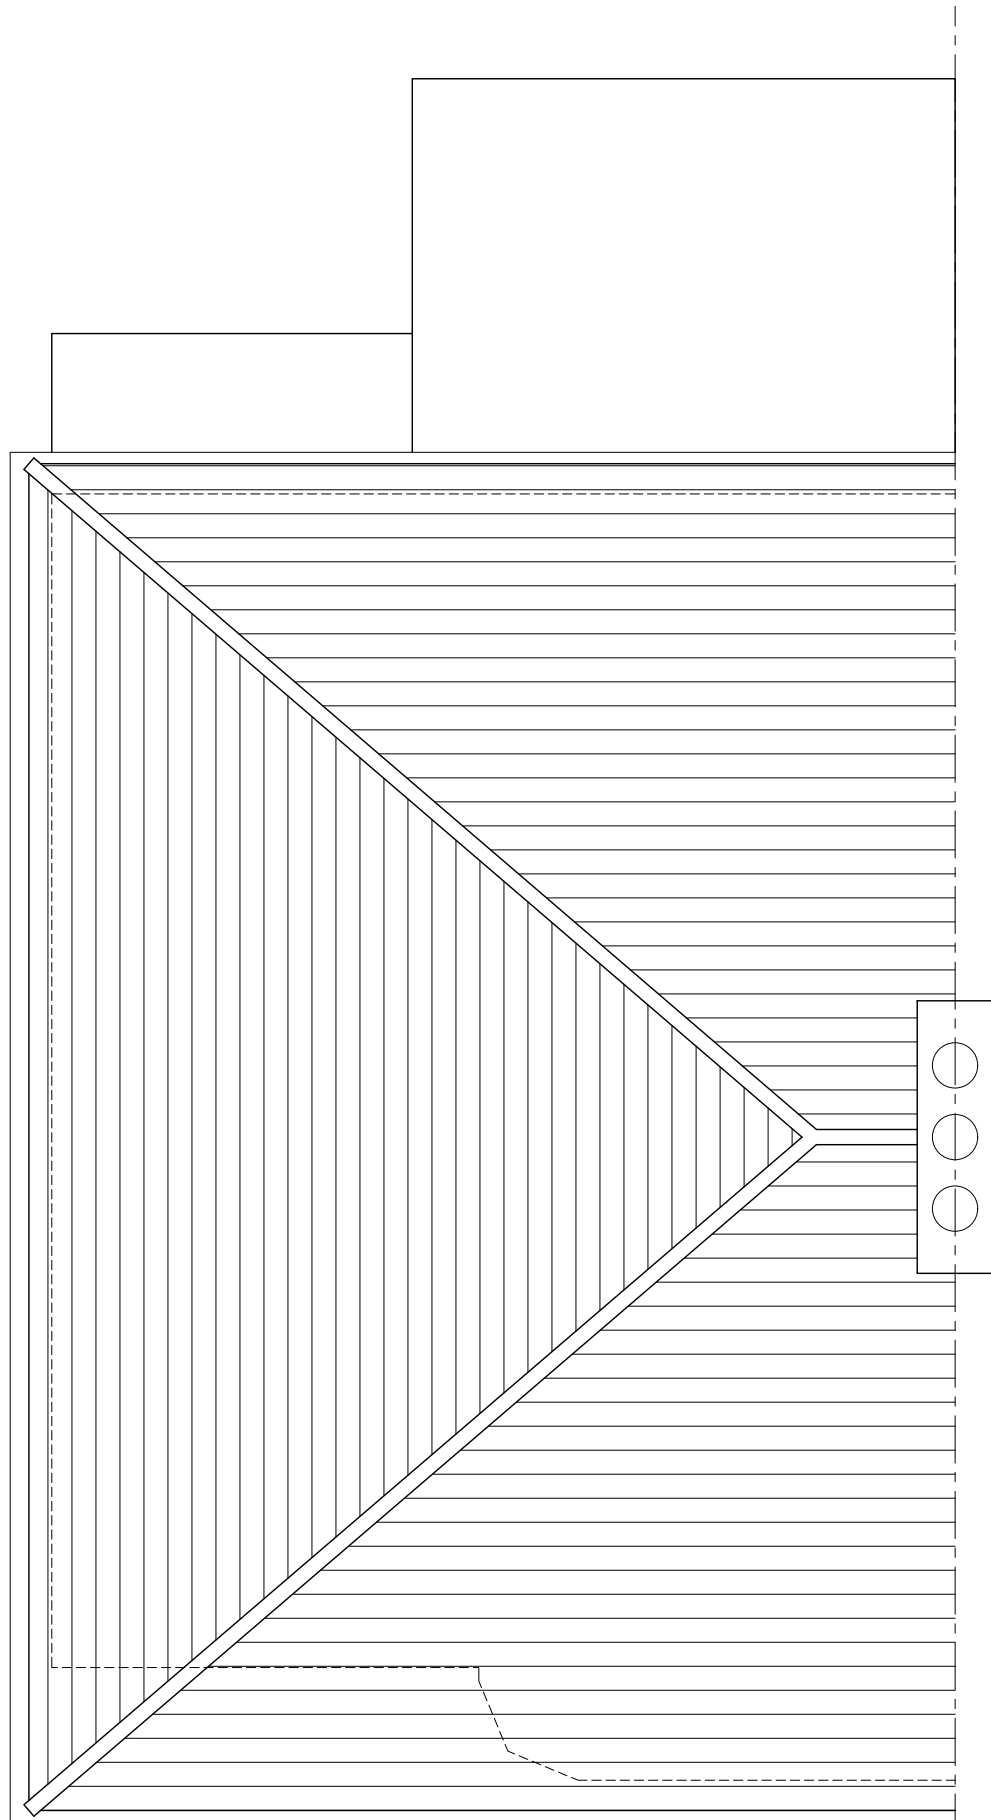

Existing Second Floor Plan
Scale 1:50 @ A3

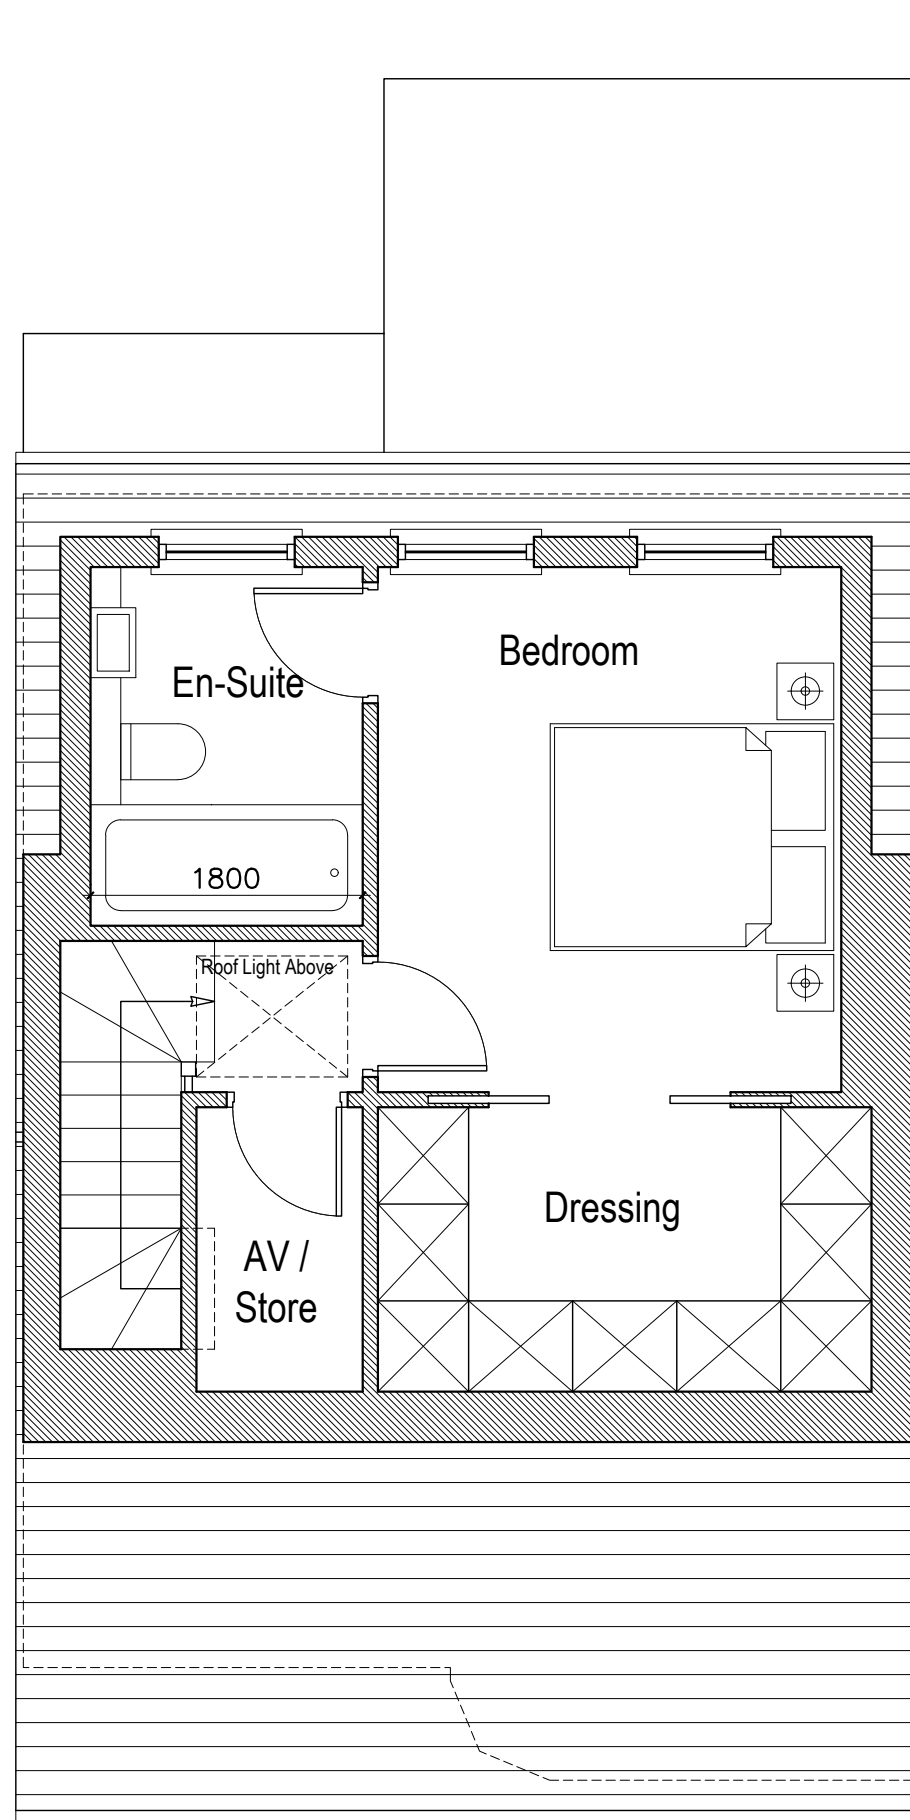

Proposed Second Floor Plan
Scale 1:50 @ A3

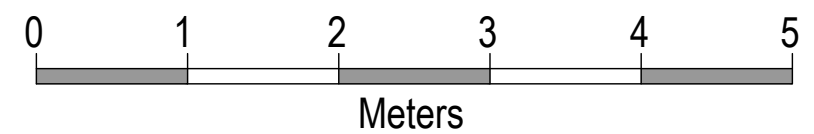


drawing stage			
Michael Eales			
49 North Western Avenue, Watford, Herts, WD25 0AG Tel: 07764498345 www.michaelseales.com design@michaelseales.com			
project title 6 St JAMES CLOSE EASTCOTE			
drawing title EXISTING AND PROPOSED GROUND FLOOR PLAN			
scale 1:50 @A3	job technician ME	drawn ME	checked
date 12.02.18	project no. 075	drawing no. 102	revision



Existing Rear Elevation
Scale 1:50 @ A3



Proposed Rear Elevation
Scale 1:50 @ A3

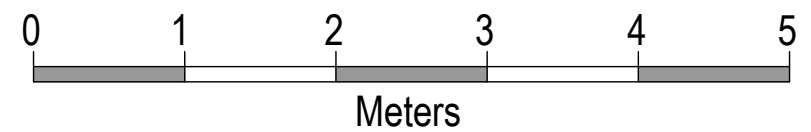

drawing stage			
Michael Eales			
49 North Western Avenue, Watford, Herts, W025 0AG Tel: 07764496345 www.michaelseales.com design@michaelseales.com			
project title 6 St JAMES CLOSE EASTCOTE			
drawing title EXISTING AND PROPOSED REAR ELEVATION			
scale 1:50 @A3	job technician ME	drawn ME	checked
date 12.02.18	project no. 075	drawing no. 110	revision




Existing Side Elevation

Scale 1:100 @ A3



Proposed Side Elevation

Scale 1:100 @ A3

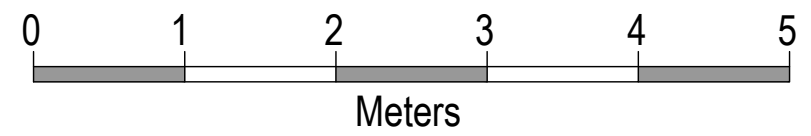

drawing stage			
Michael Eales			
49 North Western Avenue, Watford, Herts, WD25 0AG Tel: 07764496345 www.michaelaeales.com design@michaelaeales.com			
project title: 6 St JAMES CLOSE EASTCOTE			
drawing title: EXISTING AND PROPOSED REAR ELEVATION			
scale: 1:50 @A3	job technician ME	drawn ME	checked
date 12.02.18	project no. 075	drawing no. 110	revision