


All work to comply with
current building regulations
and codes of practice

Do not scale from drawings
all dimensions to be checked
on site before the start of
any work

Proposed External Finish
Materials to Match Existing
External Finish Materials

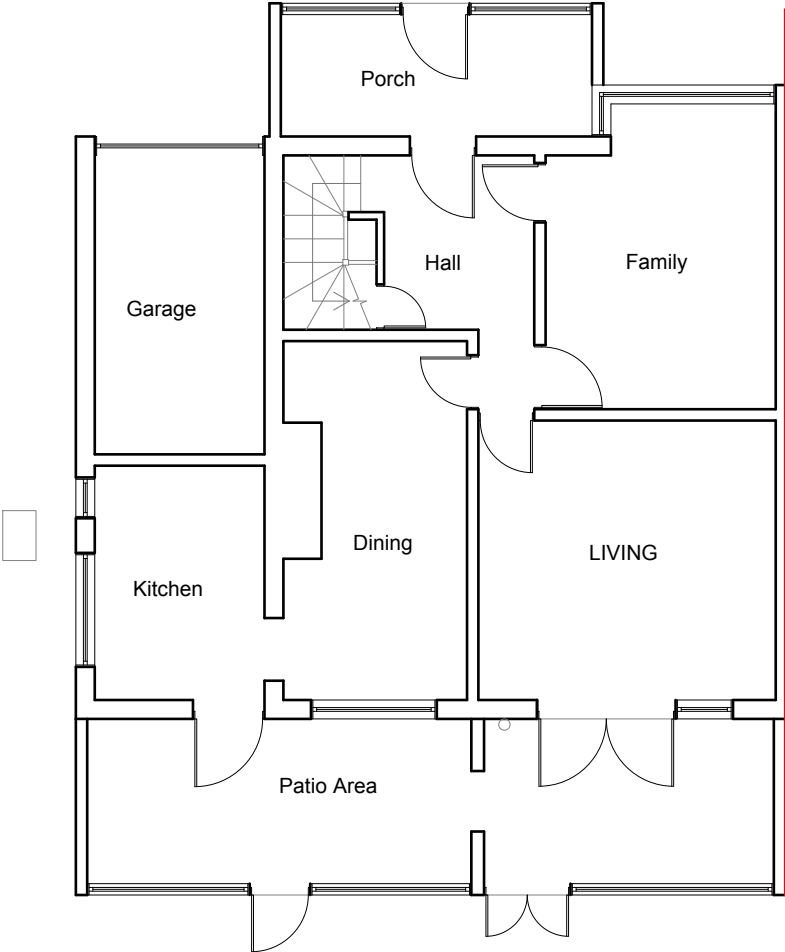

Existing Ground Floor Plan
Scale 1:100




Existing Front Elevation
Scale 1:100



Existing Side Elevation
Scale 1:100




Existing Rear Elevation
Scale 1:100

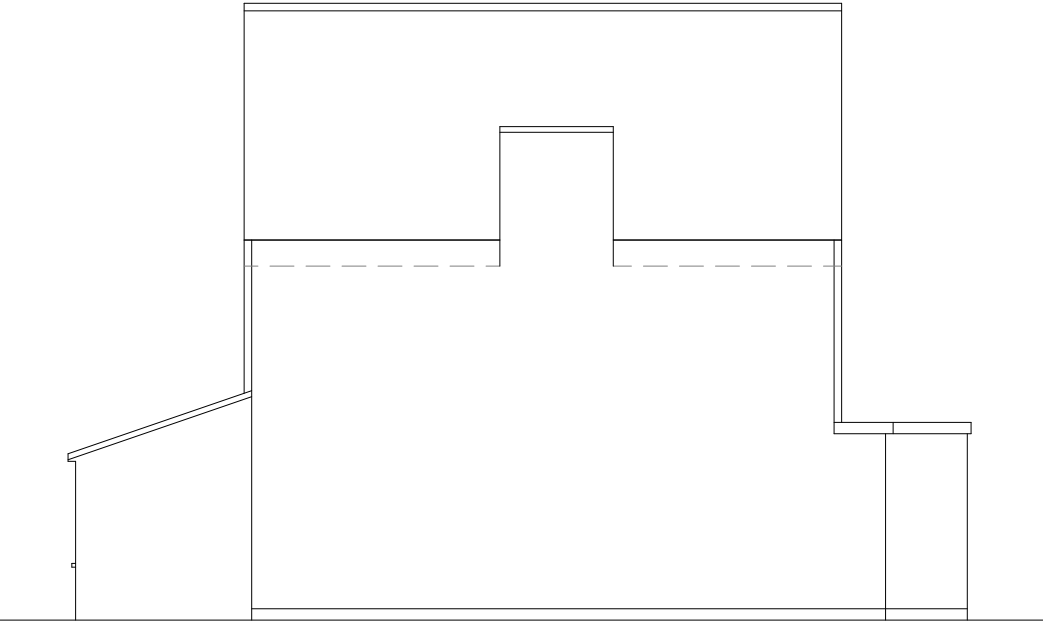



Existing Side Elevation
Scale 1:100


1:100

 


10 Meter

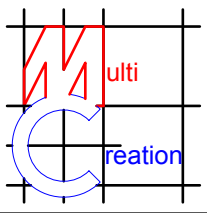	Project:	Title:	Scale: 1:100 @ A3
	22 Blossom Way	Existing	Date: 05 . 2018
	Uxbridge	Ground floor plan &	Drawing No.: 3293/EXT-01/MT
	UB10 9LN	Elevations	Revision
239 Western Road, Southall, Middx, UB2 5HS Tel: 020 8571 1369 info@multicreation.co.uk			

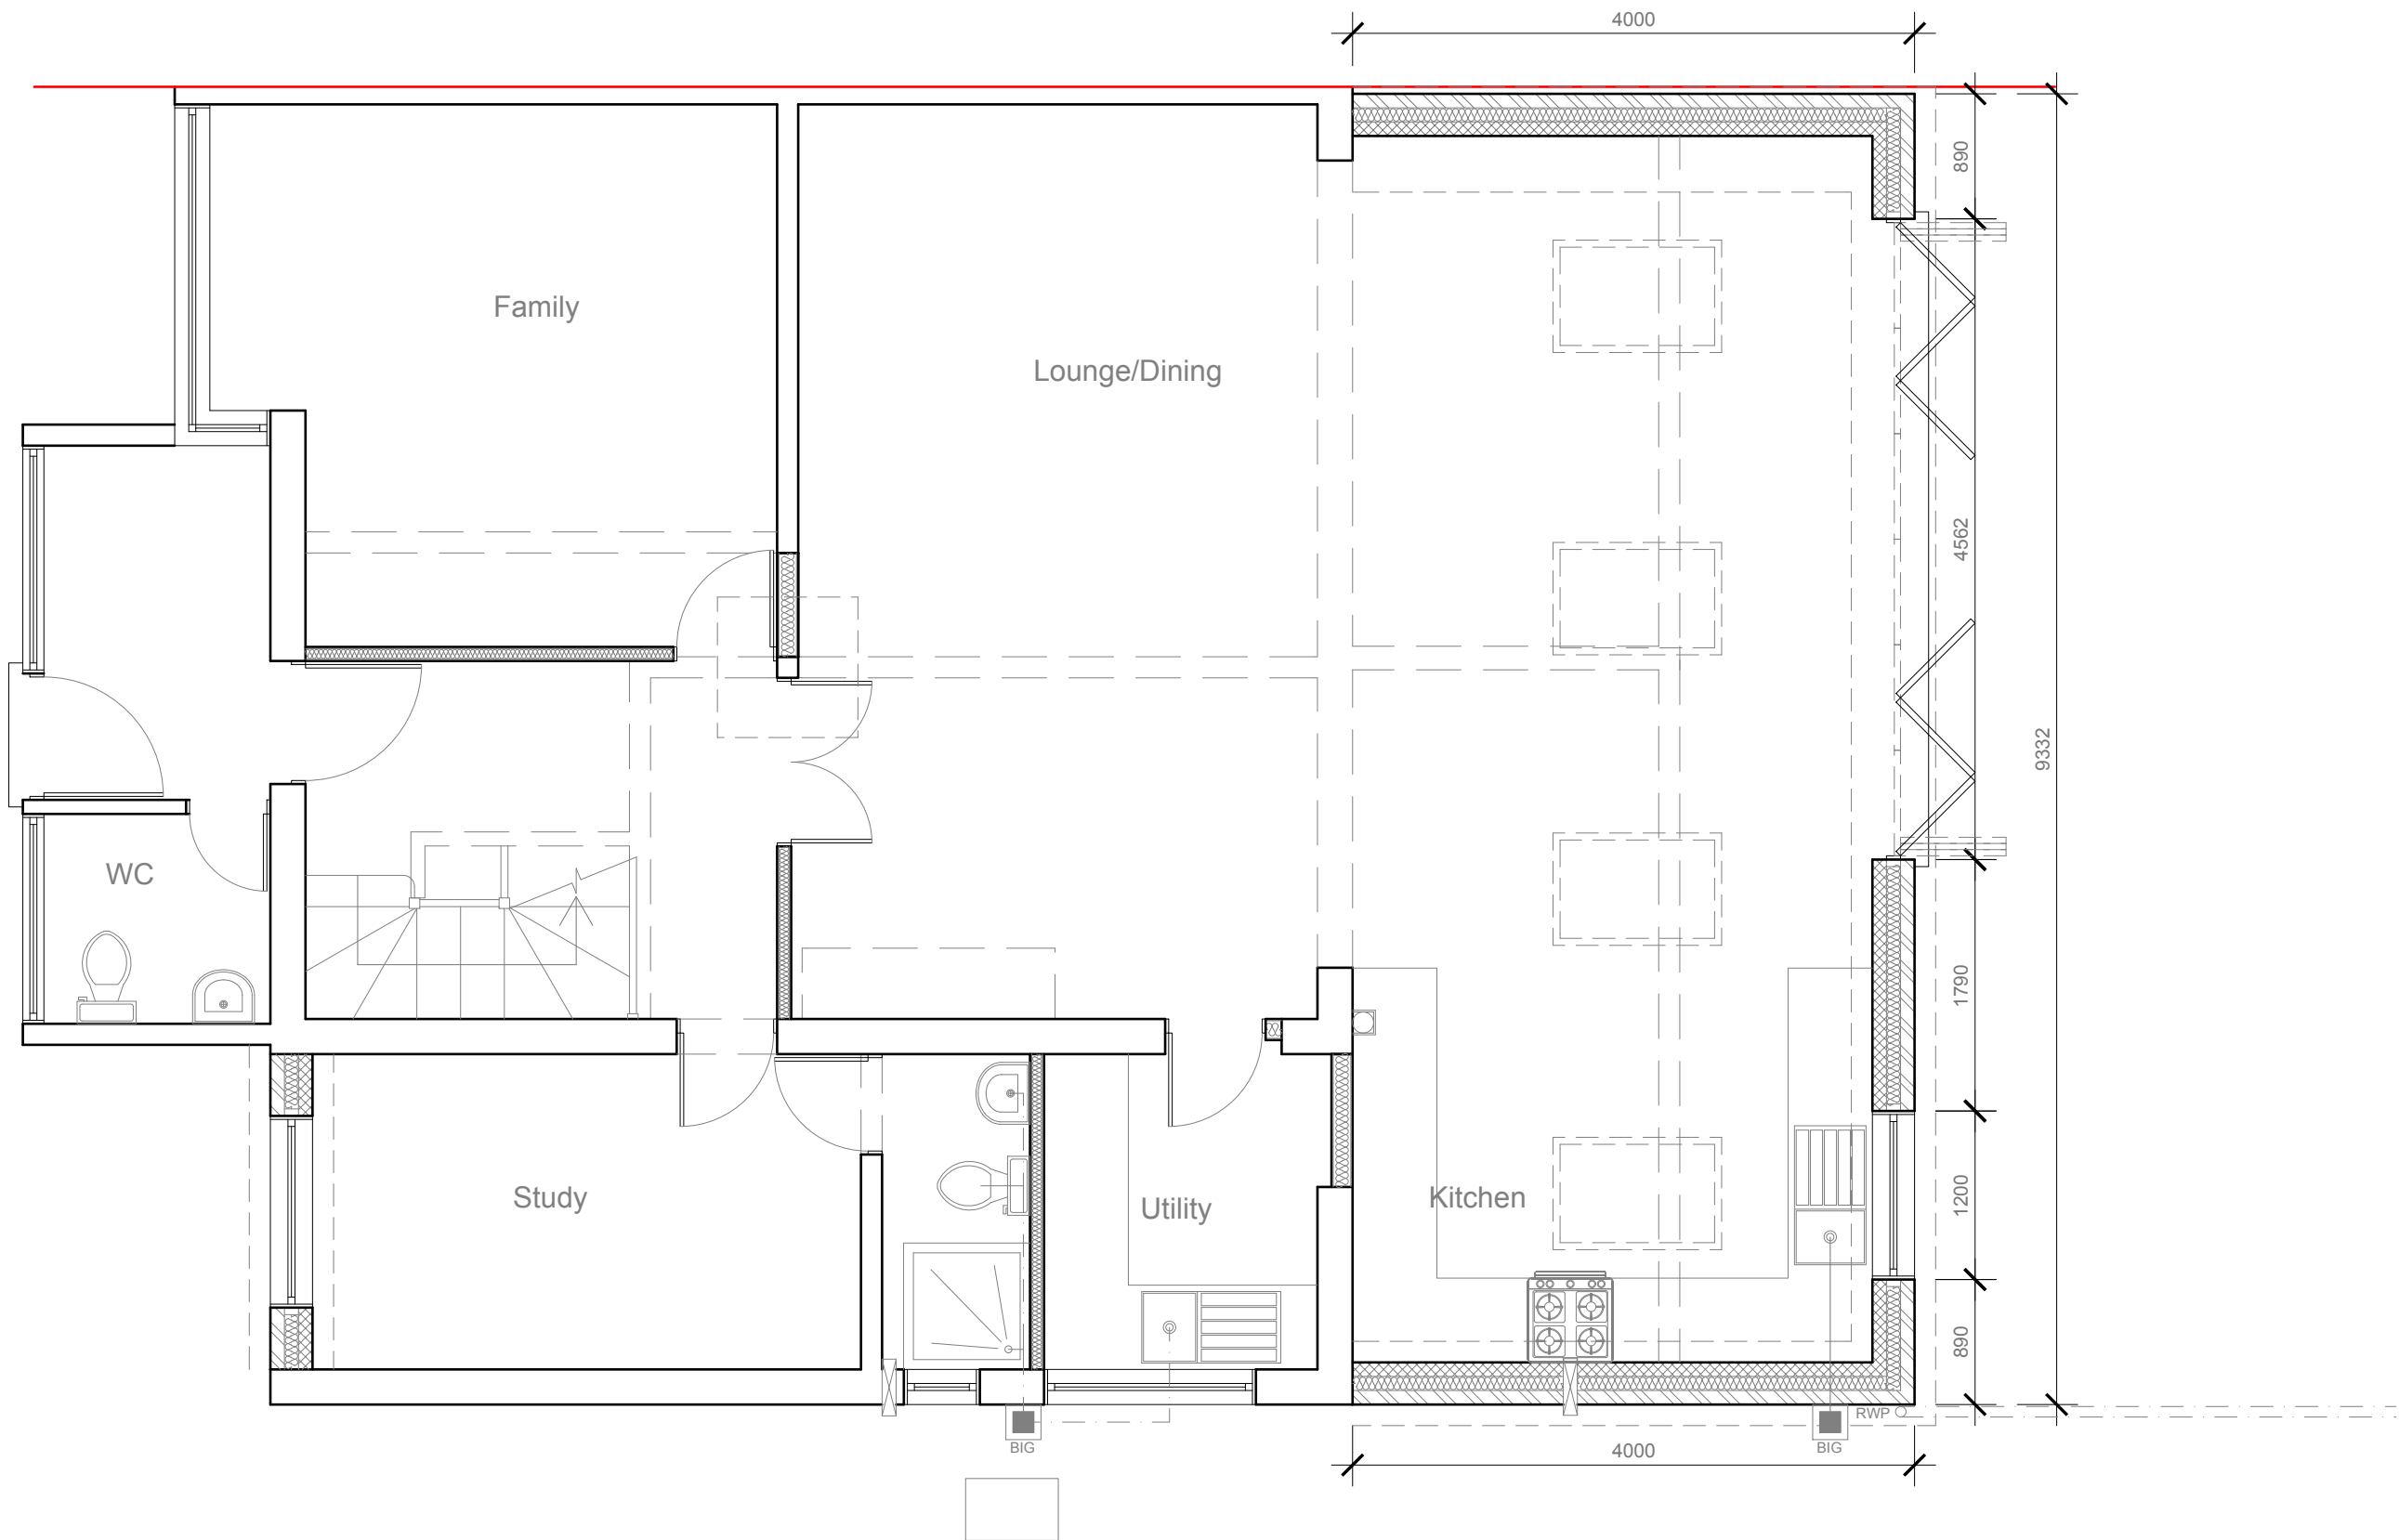

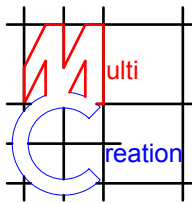	Project:	Title:	Scale: 1:50 @ A3
	22 Blossom Way	Proposed	Date: 05 . 2018
	Uxbridge	Ground floor plan	Drawing No.: 3293/EXT-02/MT
	UB10 9LN		Revision
239 Western Road, Southall, Middx, UB2 5HS Tel: 020 8571 1369 info@multicreation.co.uk			

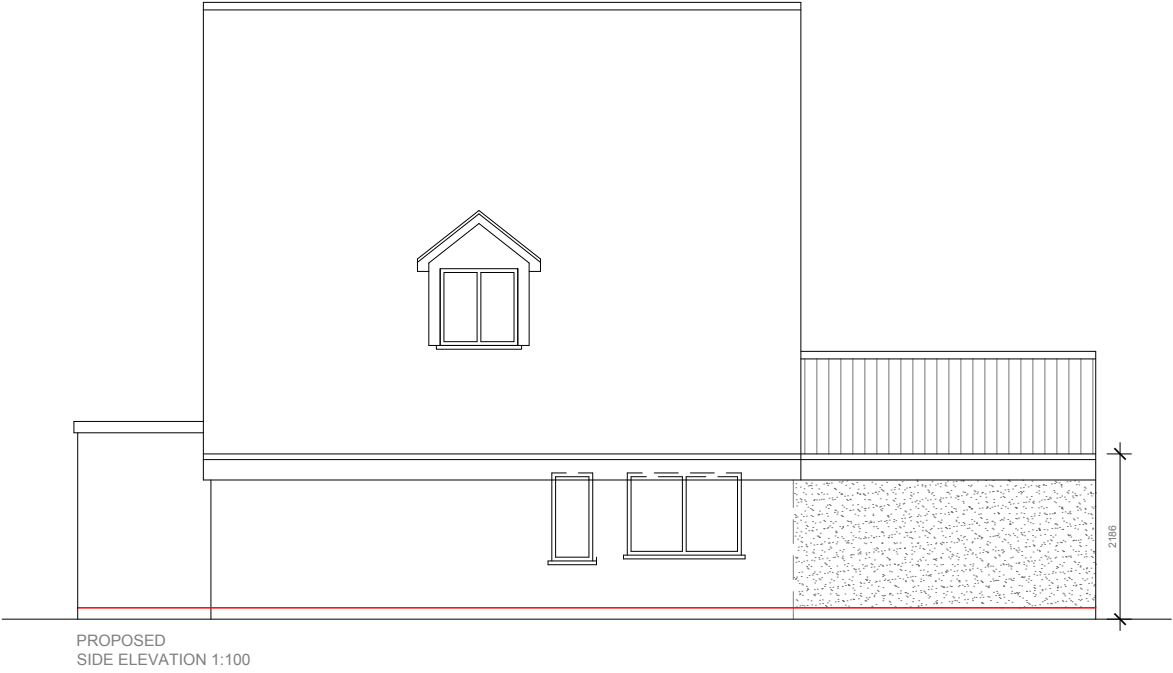

Roof pitch and tiles
to match existing

New windows and doors
to be double glazed
to match existing

External finish to be
rendered and painted
to match existing

DPC to be no less than
150mm above ground level




Roof pitch and tiles
to match existing

New windows and doors
to be double glazed
to match existing


External finish to be
rendered and painted
to match existing

DPC to be no less than
150mm above ground level

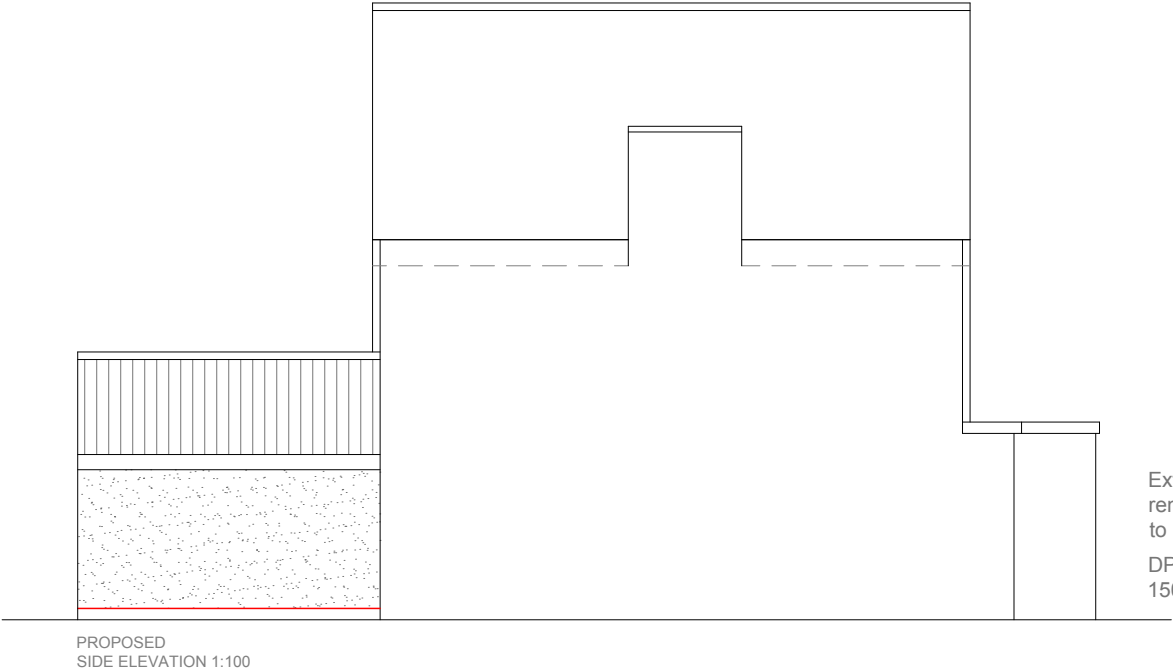

External finish to be
rendered and painted
to match existing

DPC to be no less than
150mm above ground level

 

	Project:	Title:	Scale: 1:100 @ A3
	22 Blossom Way	Proposed Elevations	Date: 05 . 2018
	Uxbridge		Drawing No.: 3293/EXT-03/MT
	UB10 9LN		Revision
			A
239 Western Road, Southall, Middx, UB2 5HS Tel: 020 8571 1369 info@multicreation.co.uk			