

HARD LANDSCAPE CONDITION DISCHARGE REPORT
UNION PARK


IN RESPECT TO CONDITIONS 7 & 27
PLANNING PERMISSION REFERENCE 1197/ APP/2015/4164

MARCH 2017







BLOCK PAVING TO PARKING BAYS

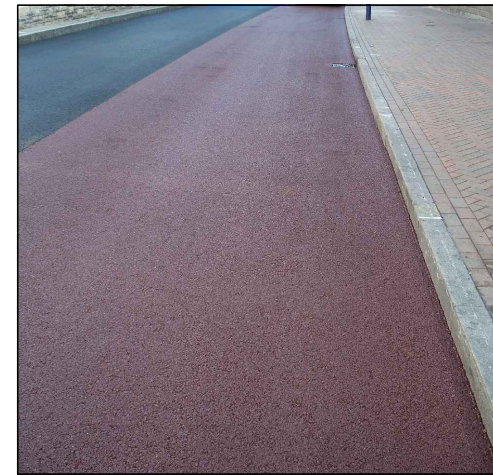

COLOURED TARMAC FOOTPATHS

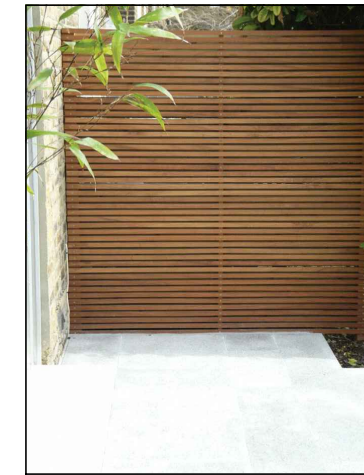

PRIVACY SCREENING BETWEEN
GROUND FLOOR TERRACES

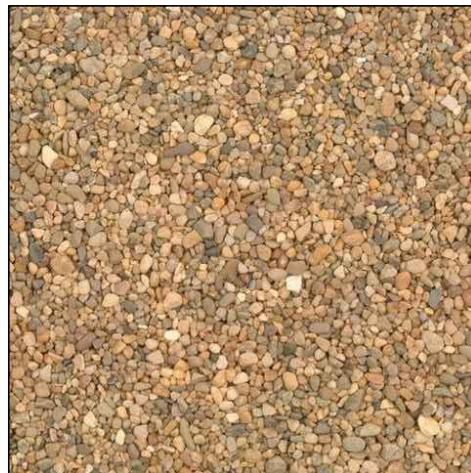


RESIN BOUND GRAVEL




RESIN BOUND GRAVEL FOOTPATH



BOW TOP FENCING BETWEEN BLOCKS A & B. TO BE 1.5 METRES HIGH

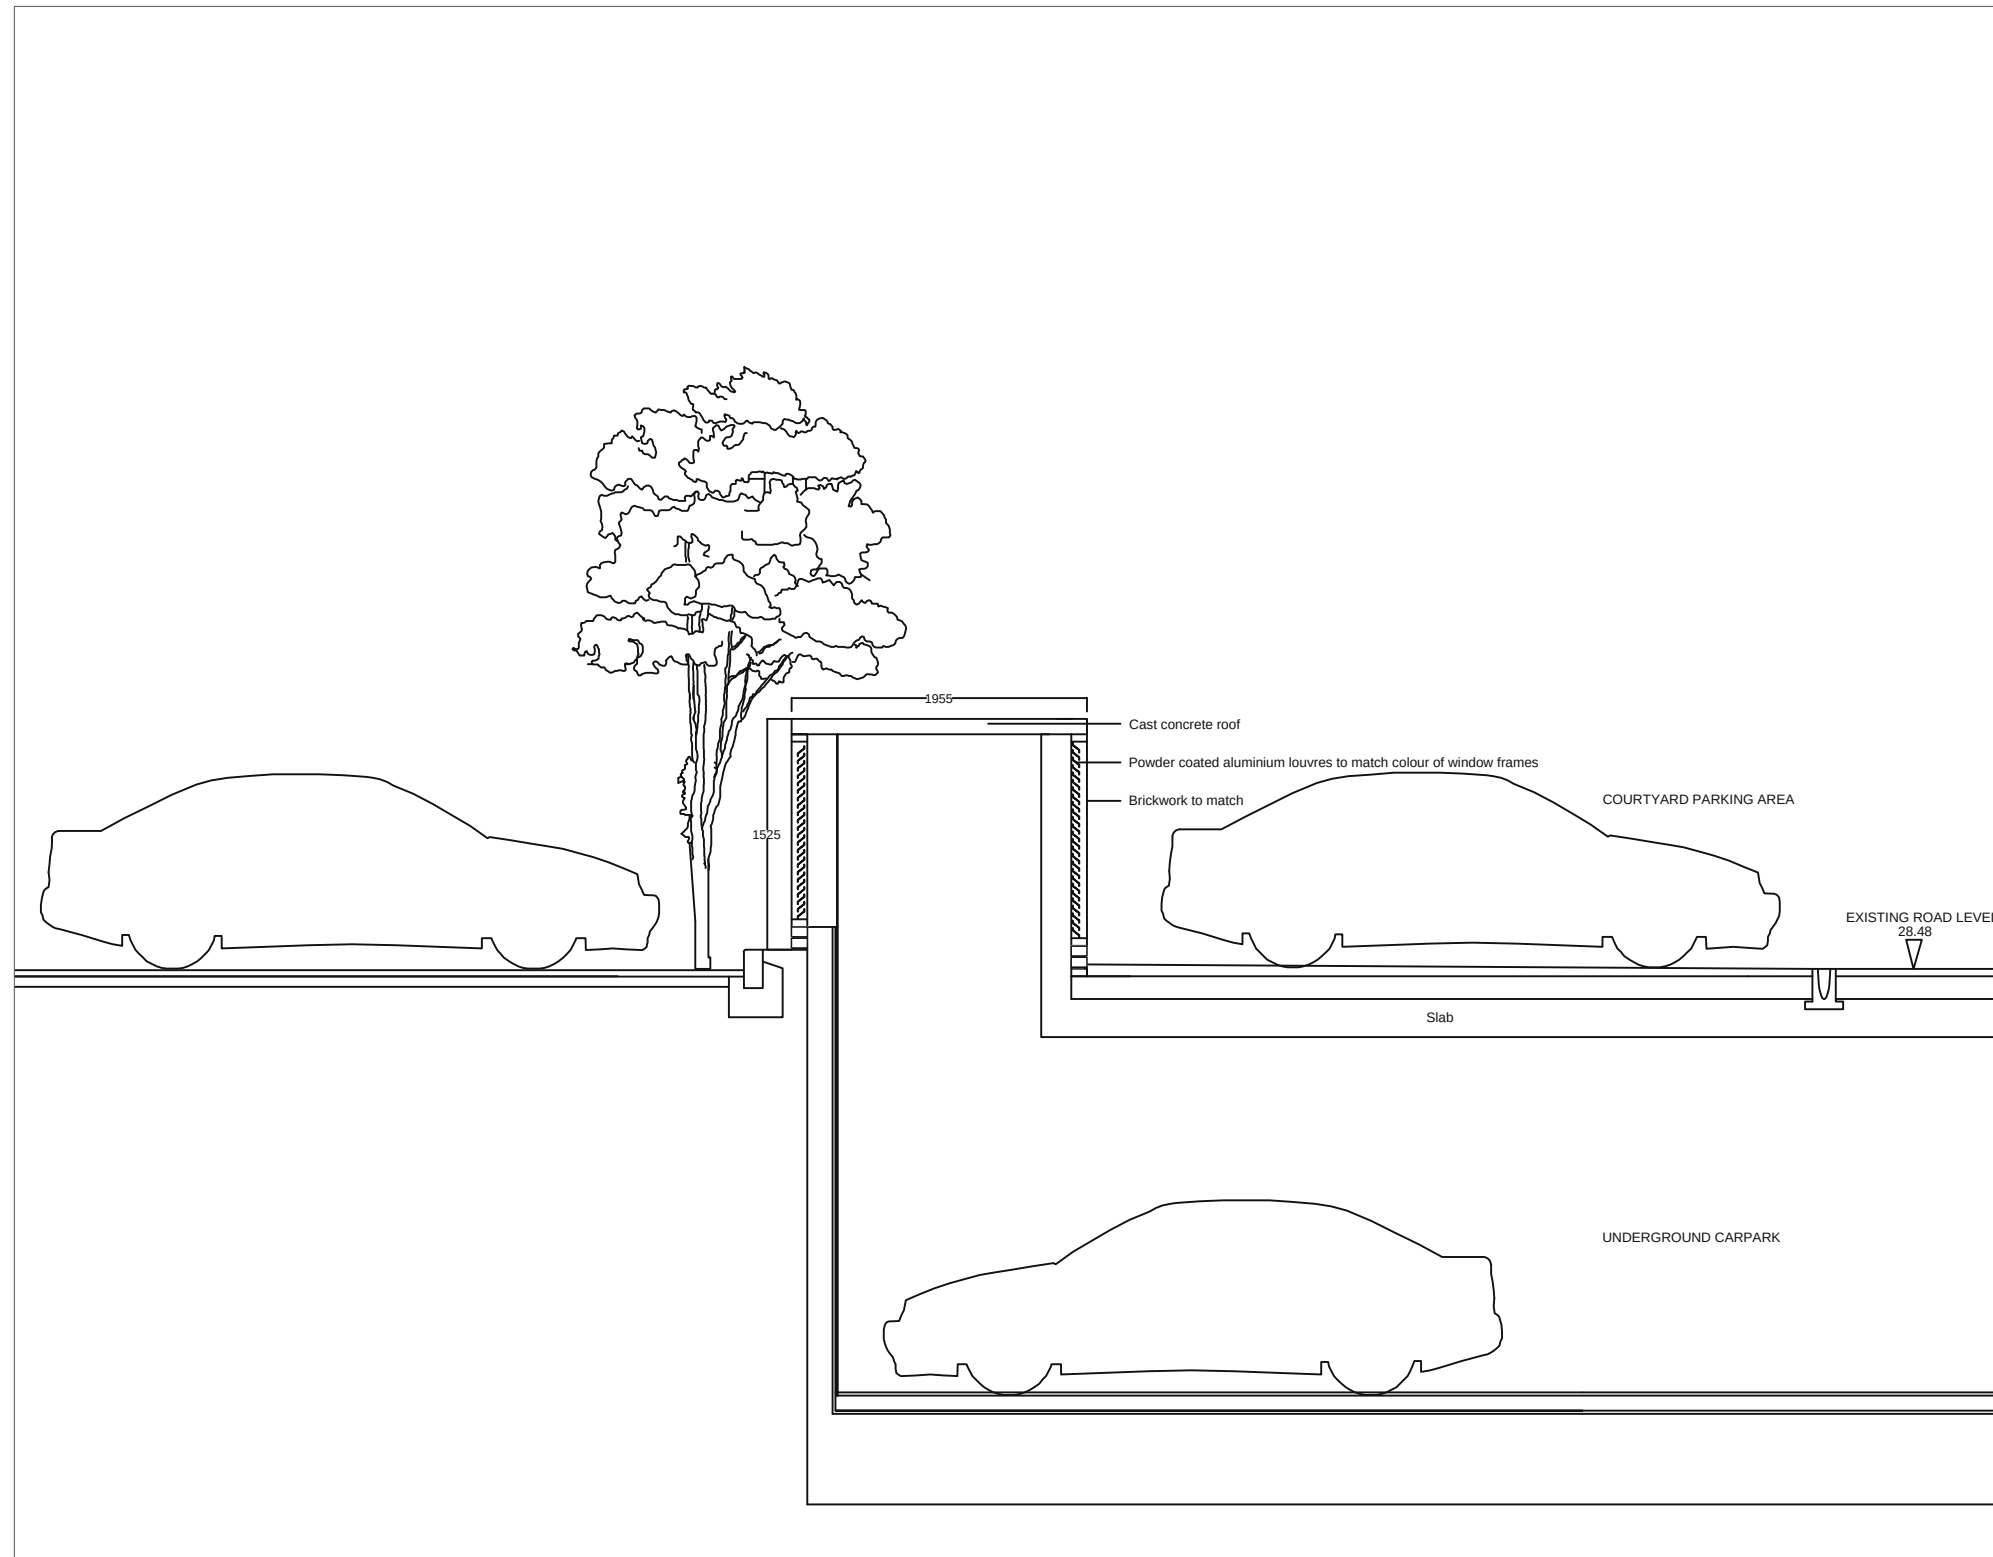

SECTION A-A' SCALE 1:50

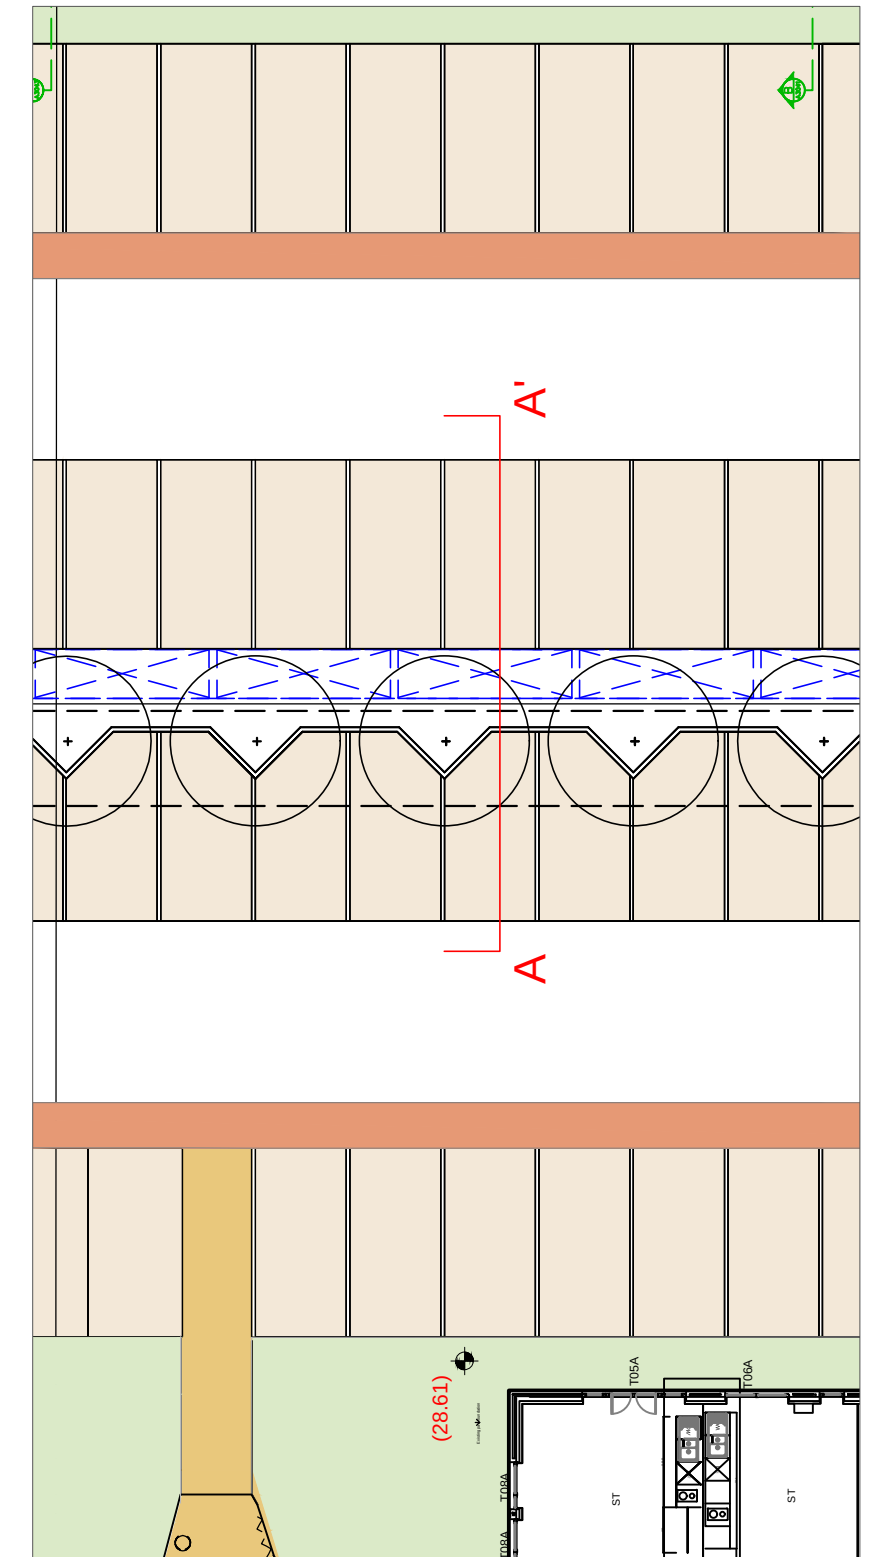


SITE PLAN SCALE 1:200





ELEVATION A-A' SCALE 1:200

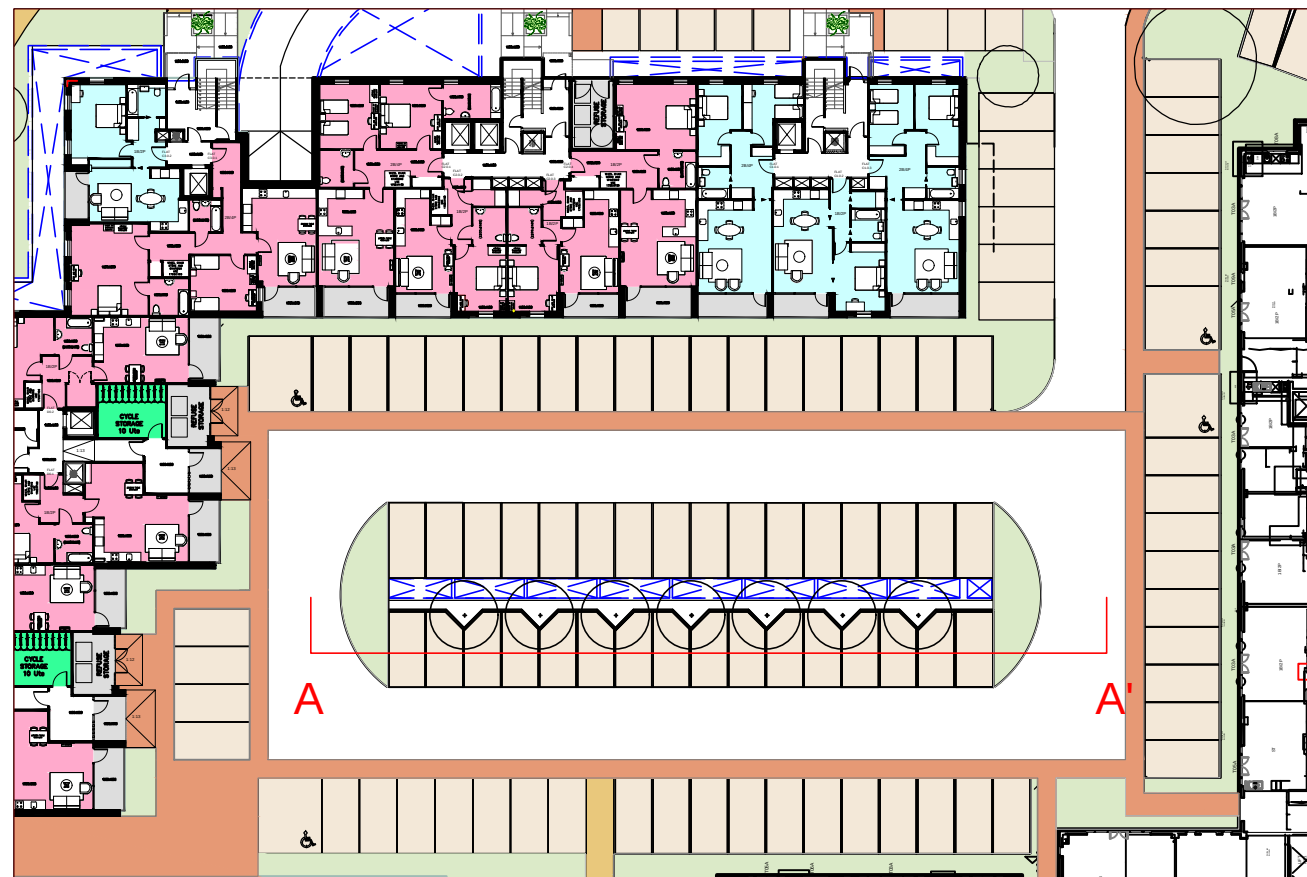

SITE PLAN SCALE 1:500

Note: See also drawing no. F003




PMP CONSTRUCTION LTD
QUALITY BUILDING SOLUTIONS

UNION PARK, PACKET BOAT LANE, UXBRIDGE UB8 2GH VENTILATION FOR UNDERGROUND CAR PARK


1 MARCH 2017

1:200 & 1:500 @ A3

F002 Rev0

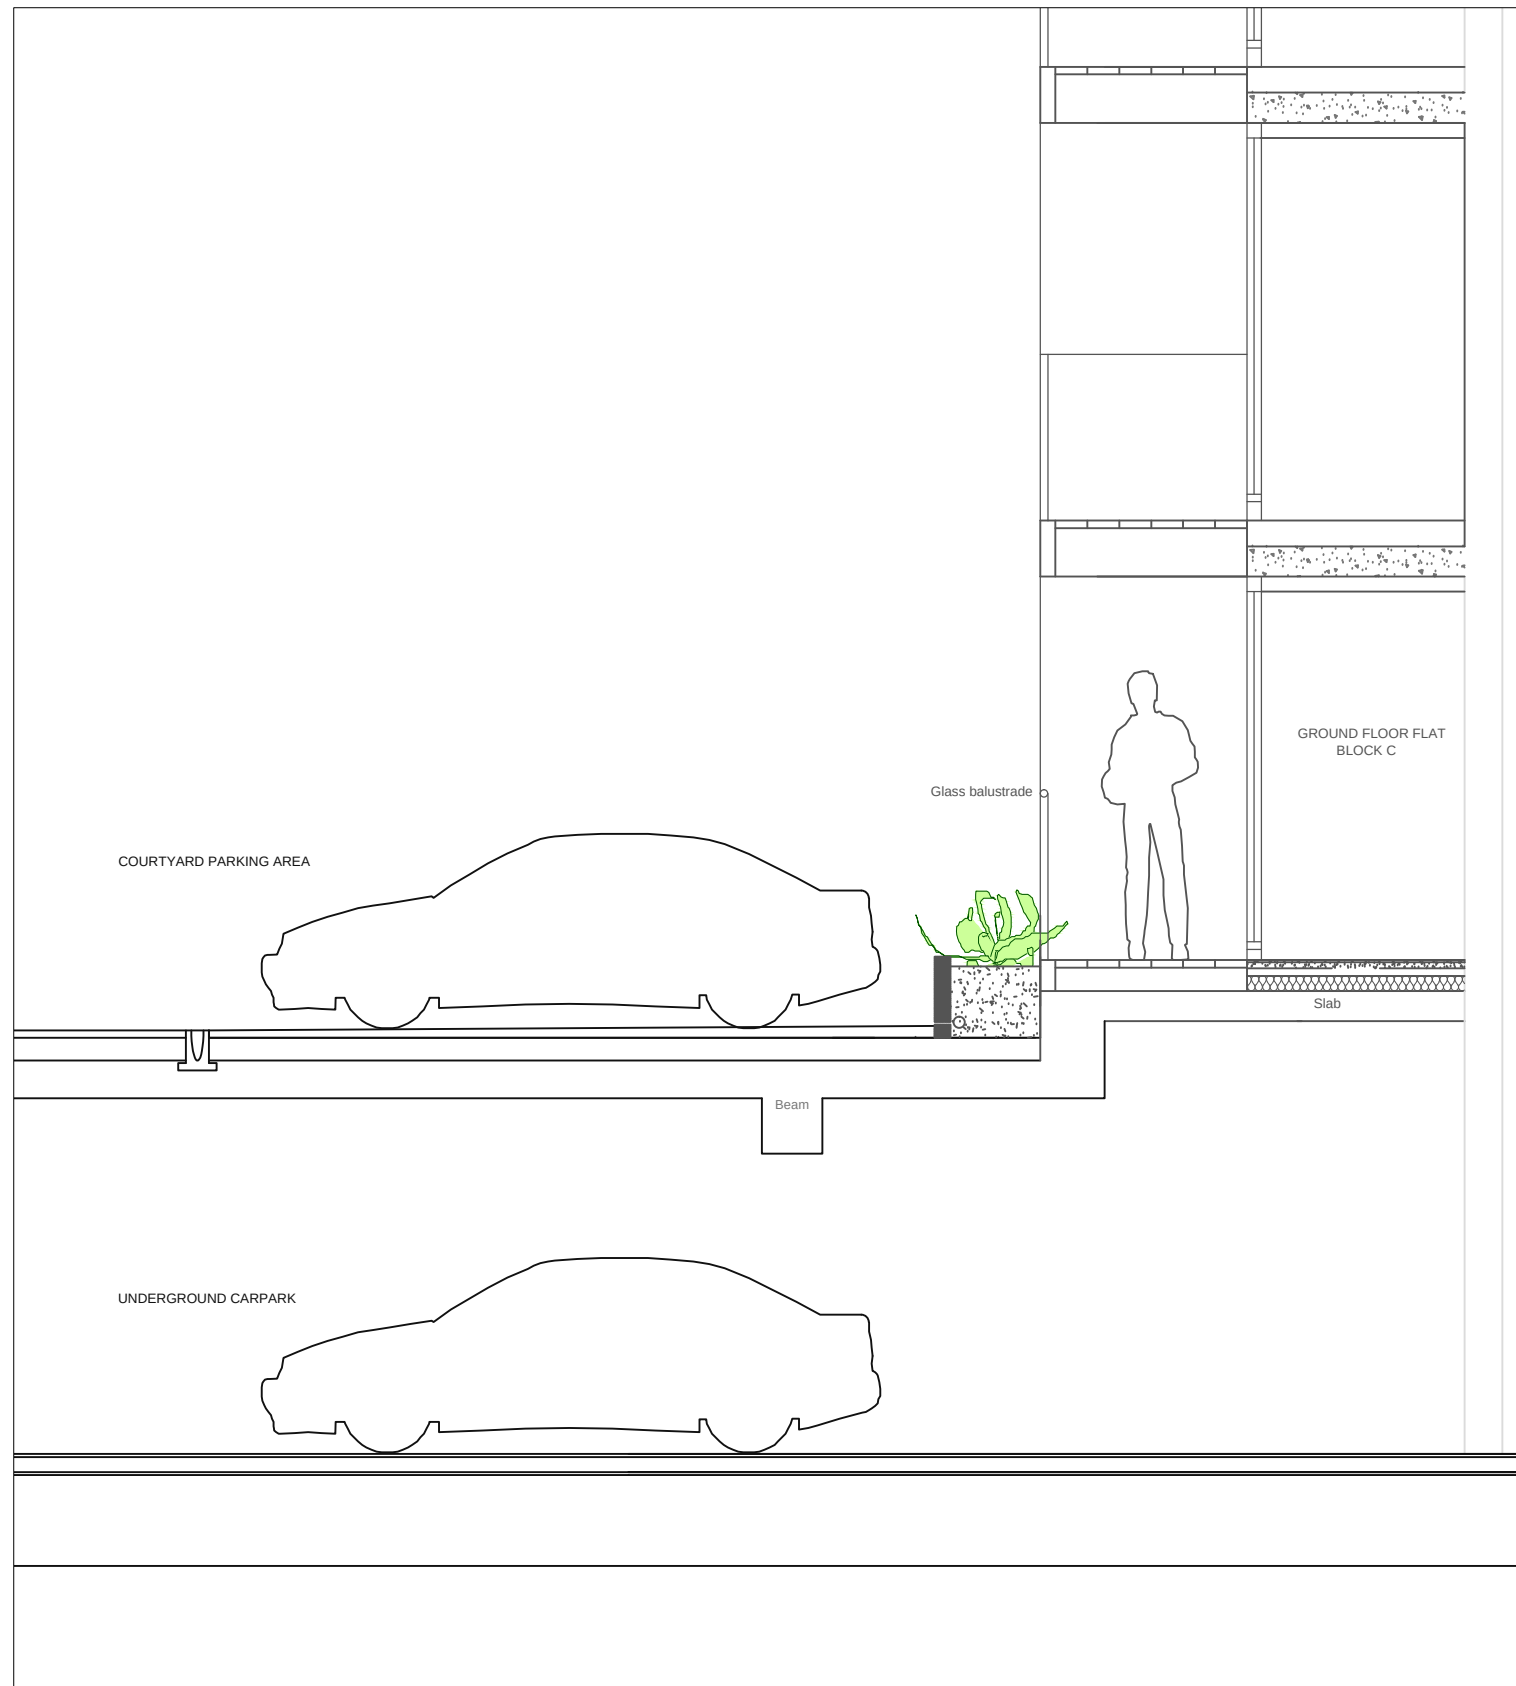


SECTION A-A' SCALE 1:50

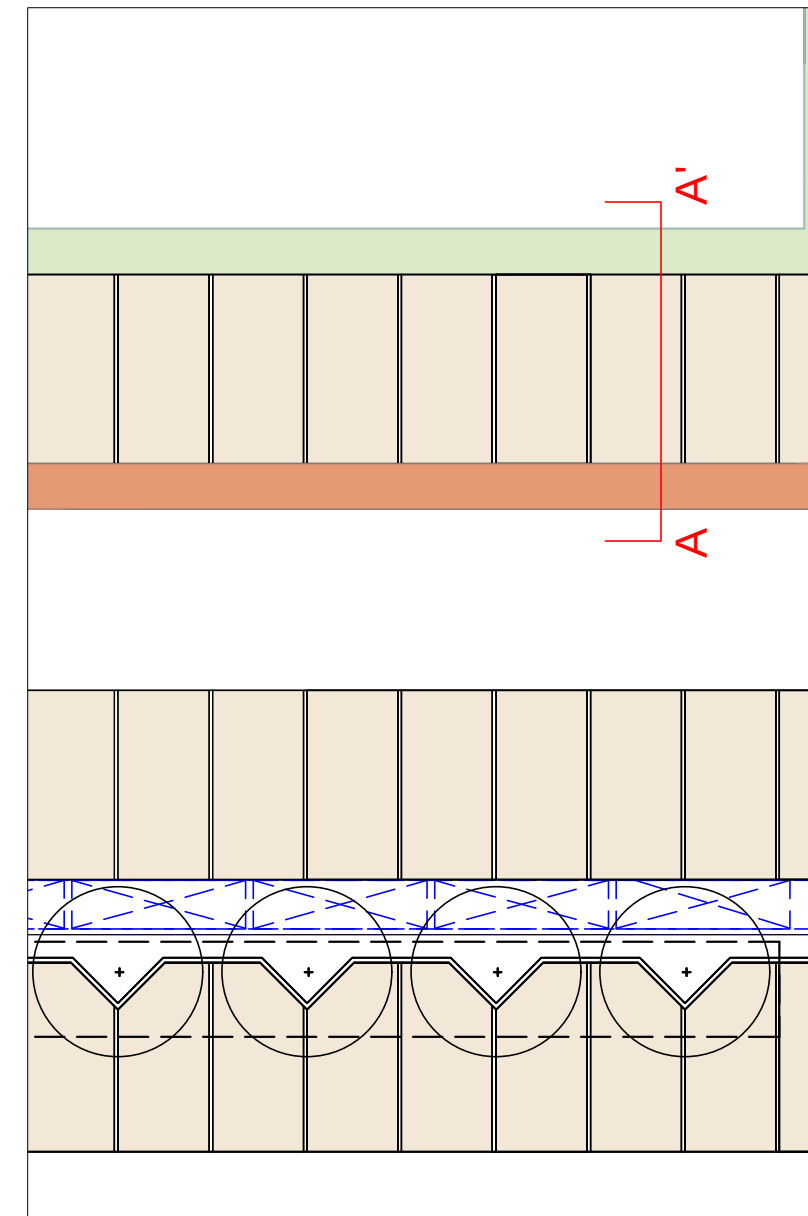


SITE PLAN SCALE 1:200



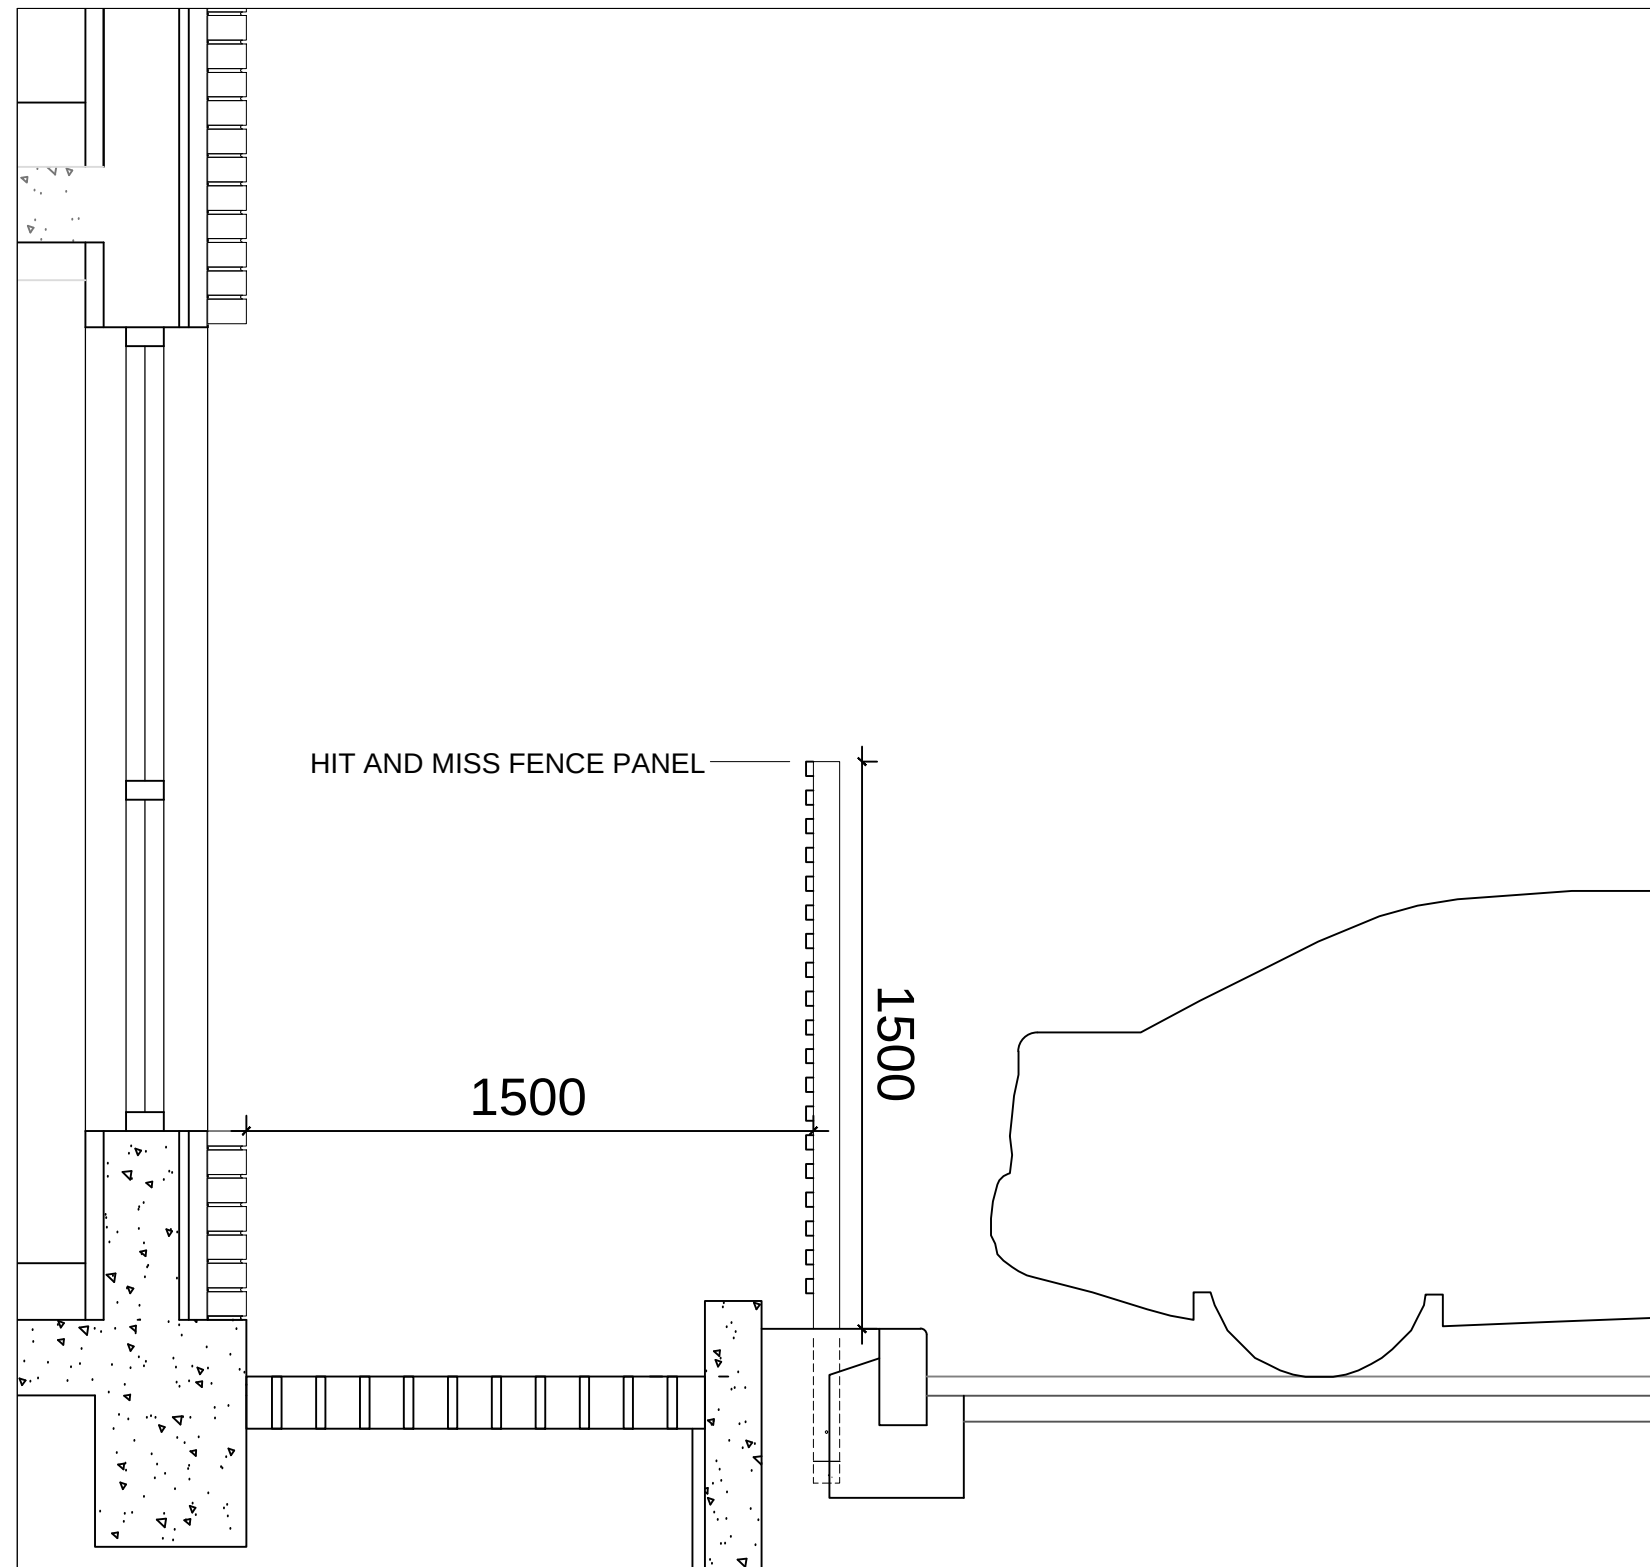

SECTION A-A' SCALE 1:20

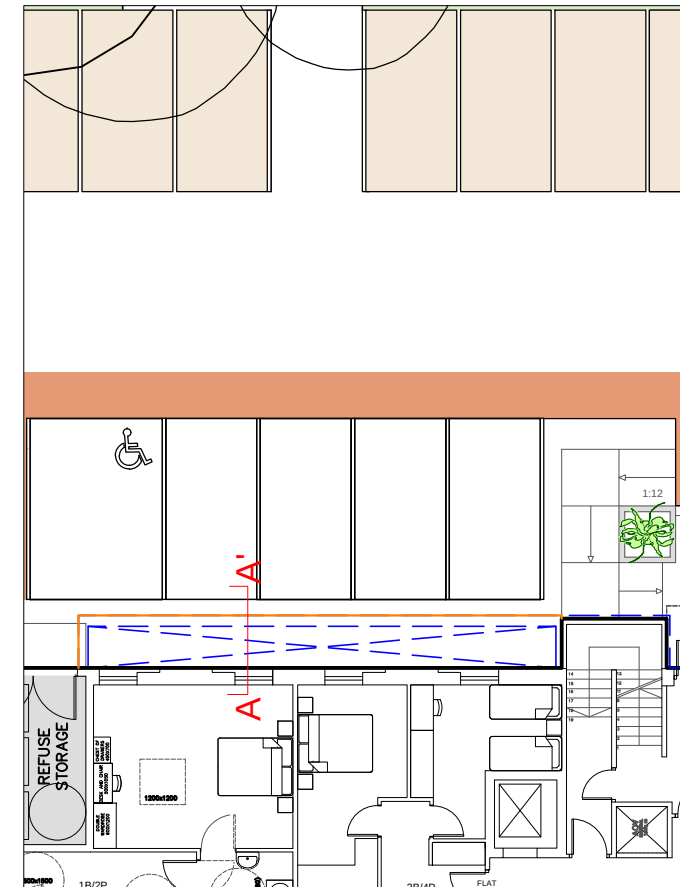


SITE PLAN SCALE 1:200



HIT AND MISS FENCE PANEL



REFUSE CHAMBER

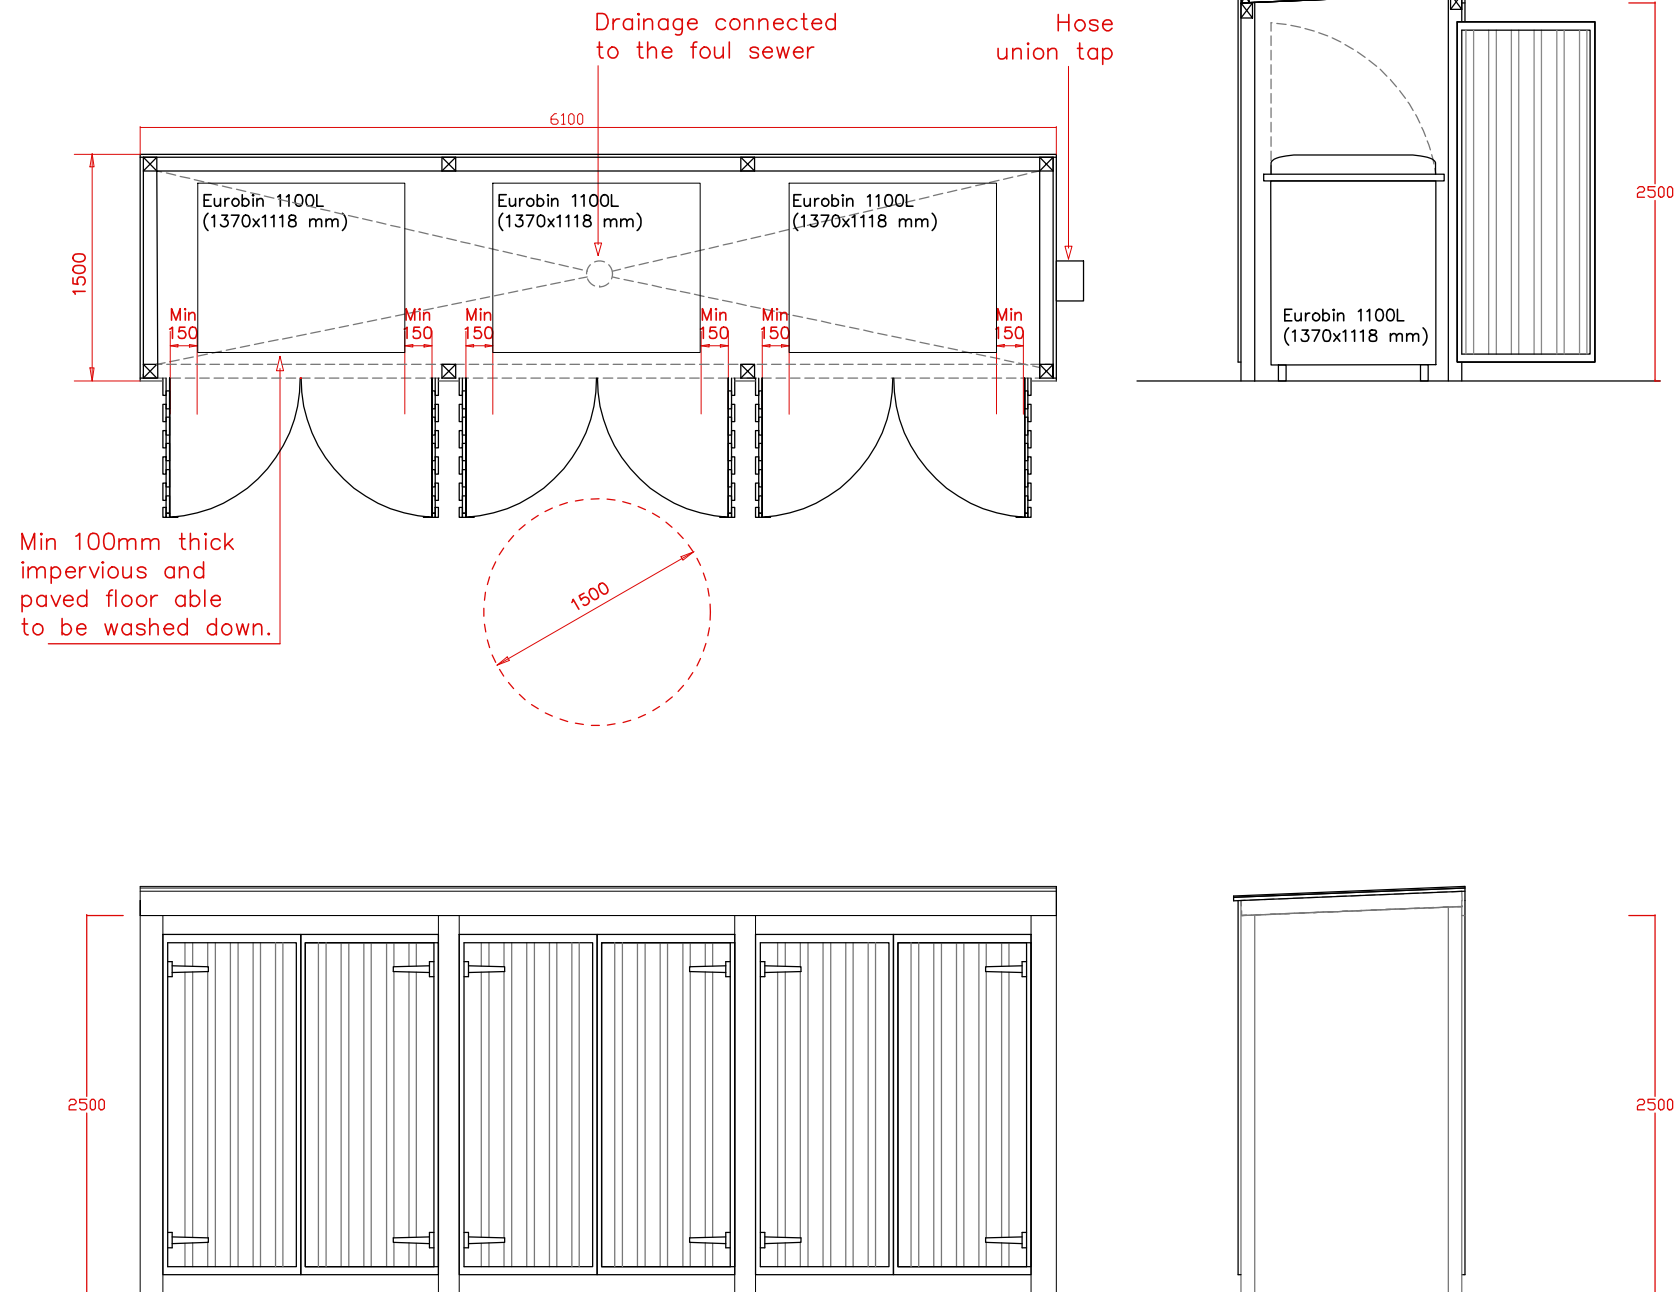

Note:

The collection should not have more than 10m from the point of storage to the collection vehicle (BS 5906 Standard)

Bin store locations as agreed on approved plan from Chassay + Last (ref: PBL-RE01 dated 1st December 2015)



Timber Refuse store:

Fully Tongue & Grooved Redwood Construction with preservative finish.

Doors to be made of Iroko or similar hardwood.

