




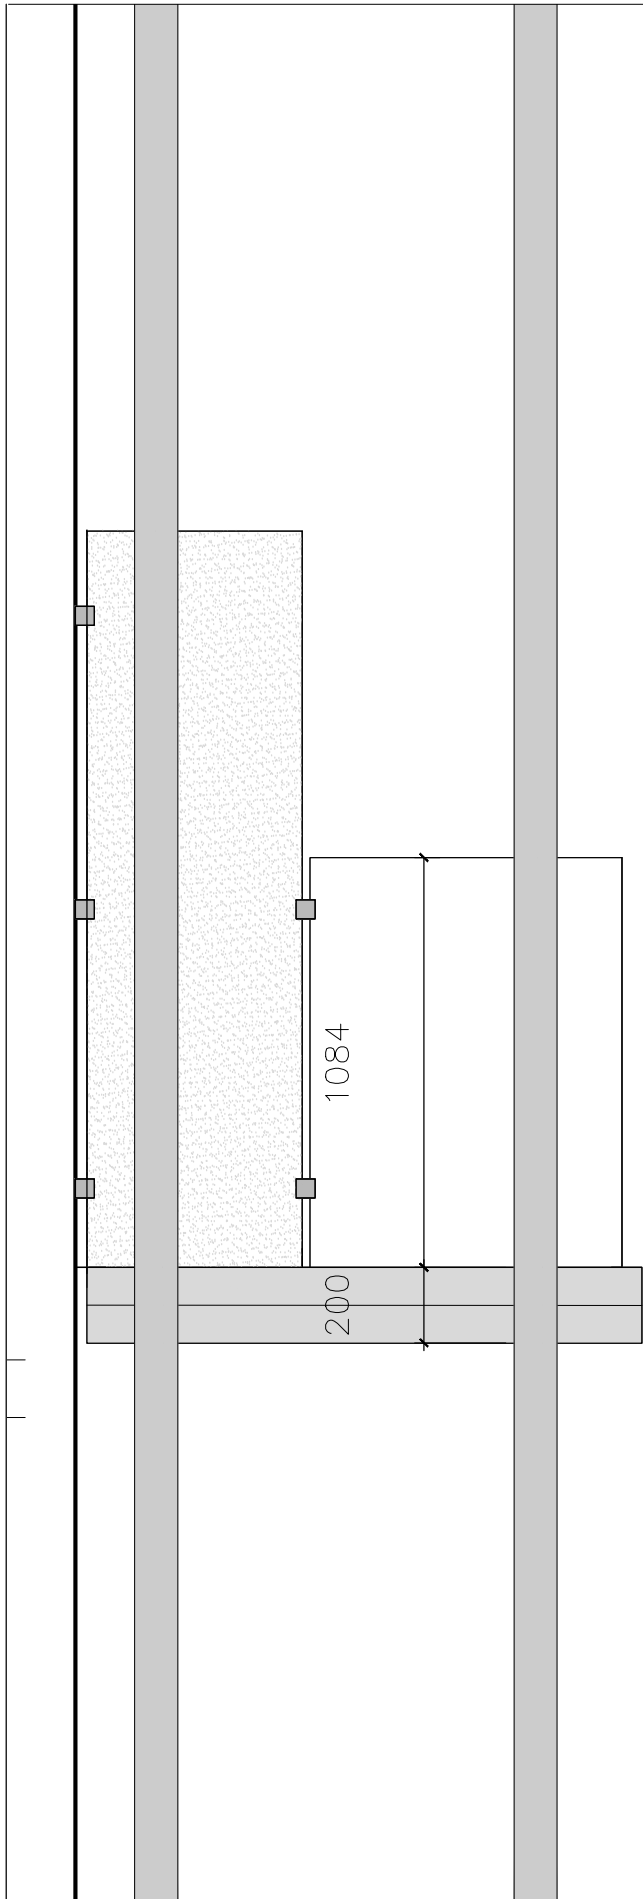

Partial Side Elevation
Scale 1:20

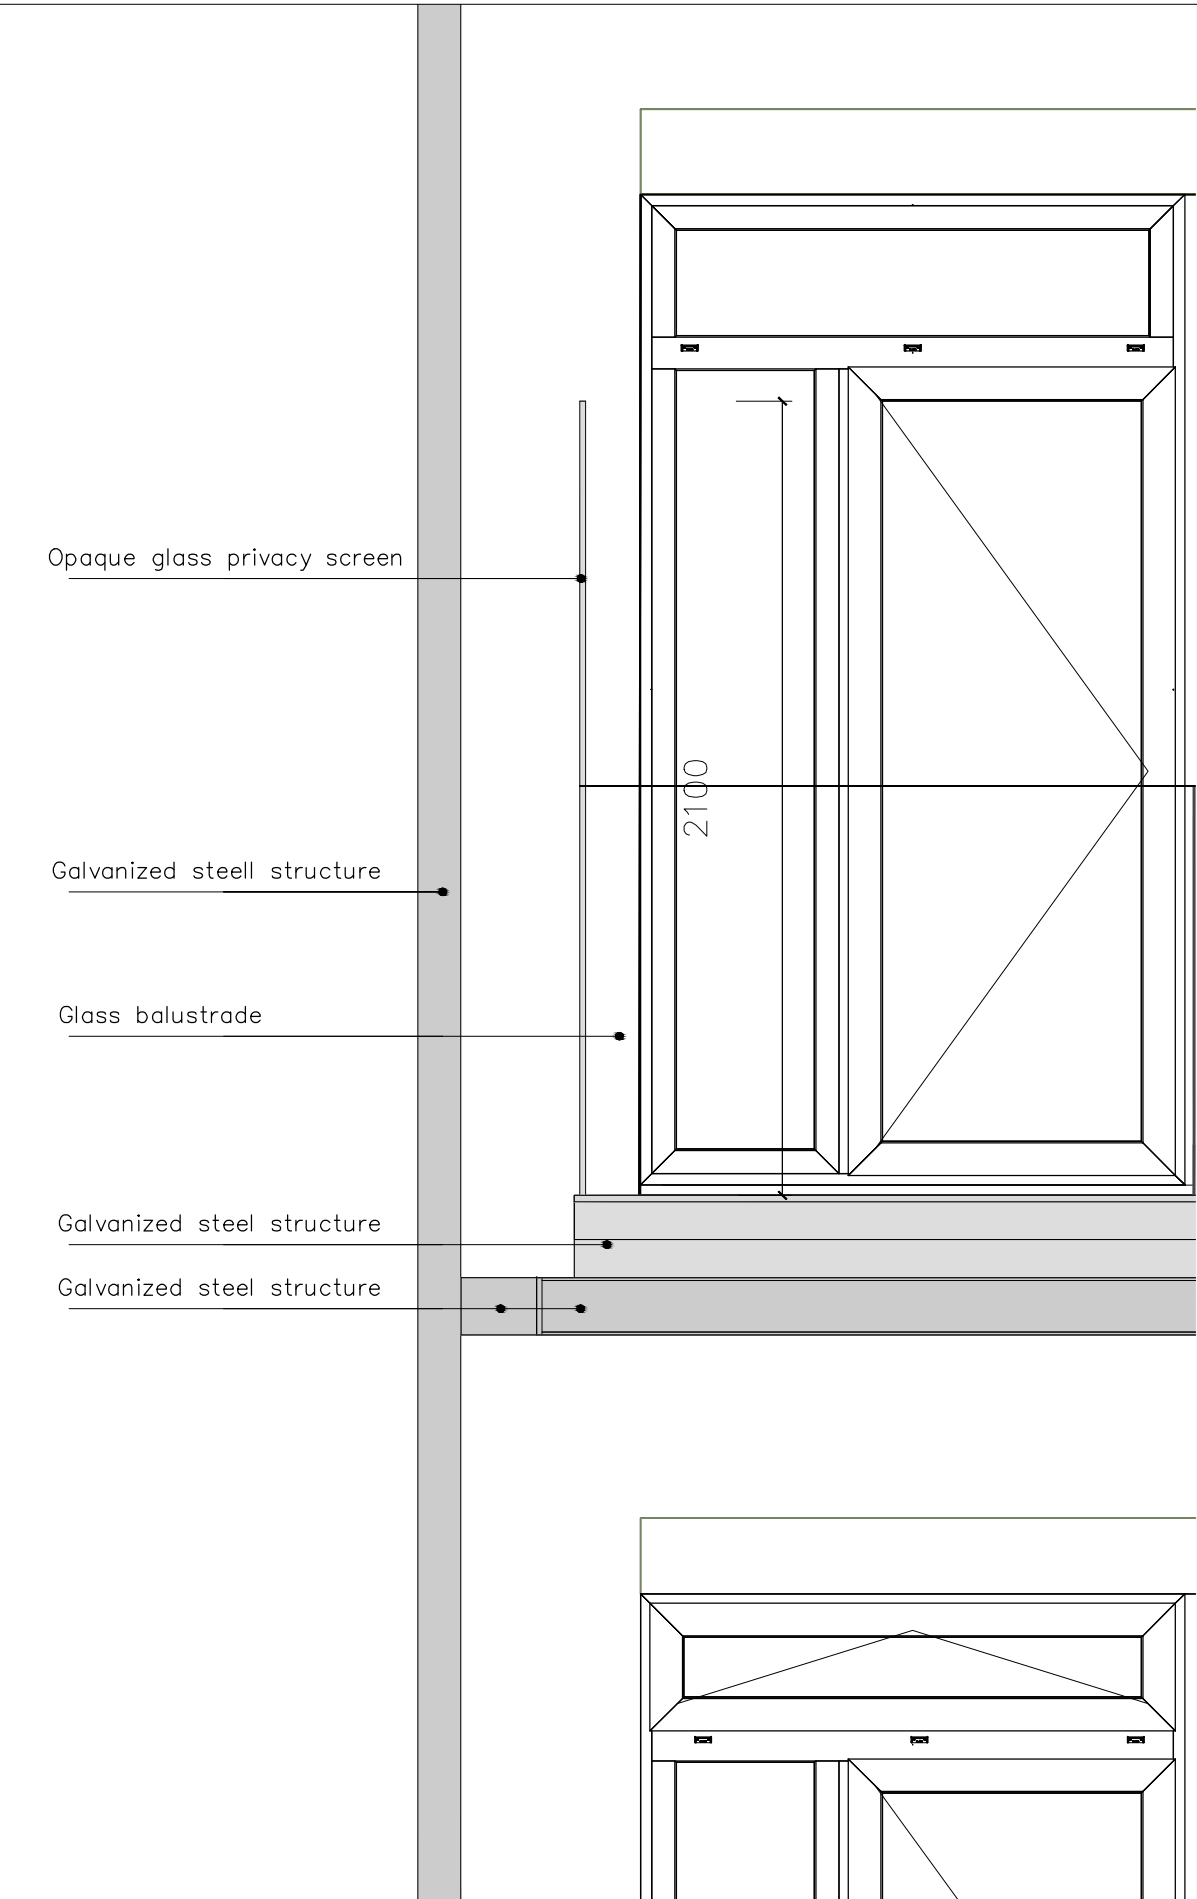

Partial Front Elevation
Scale 1:20

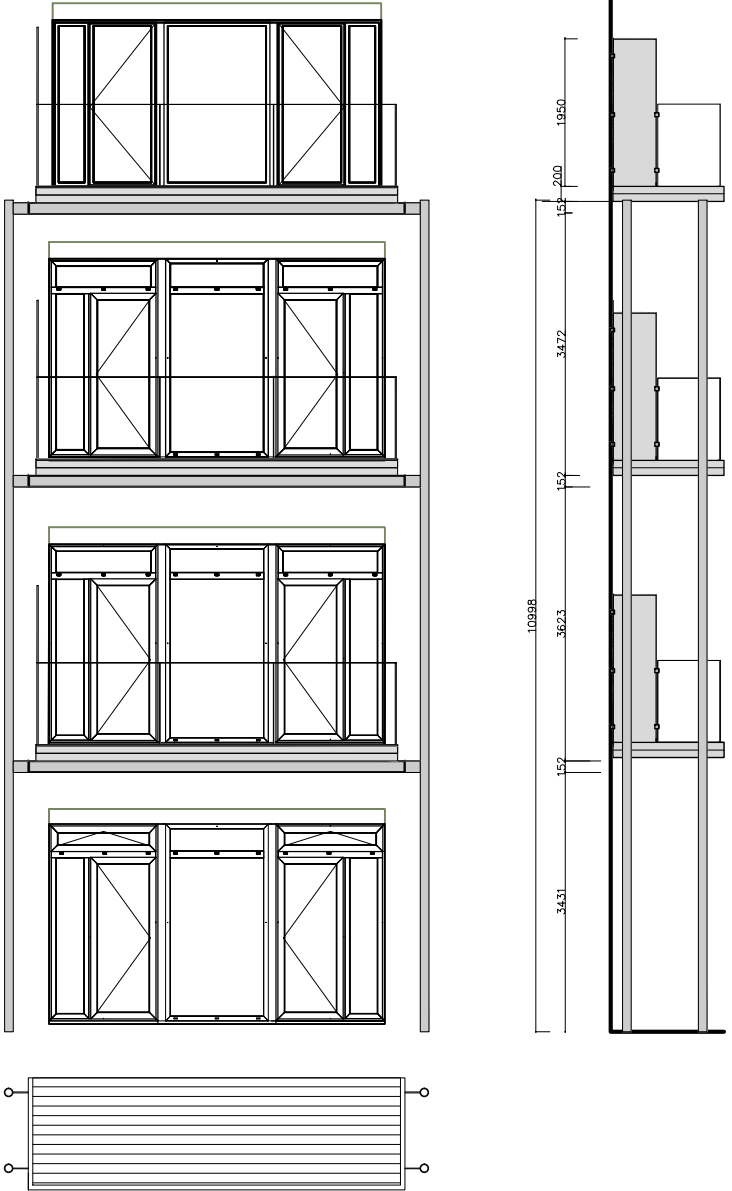

Partial Front Elevation
Scale 1:100

