

REVISIONS:



AGENT:
BB Planning
24 Pinders Farm Drive
Warrington
WA1 2GF
Tel - 0778898899
Email -
bbplanninginfo@gmail.com


CLIENT:
Mr Zahoor Iqbal

SITE:
Land adjacent to
No. 171 North Hyde Road
Hayes
Middlesex
UB3 4NS

PROJECT:
Erection of two storey
building comprising of
ground floor shop, two
bedroom flat at first floor
level and associated
parking

DRAWING TITLE:
Existing Layout Plans
and Elevations


DATE:
06/05/2015
SCALE:
1:100
DRAWING NUMBER:
171/UB34NS/003

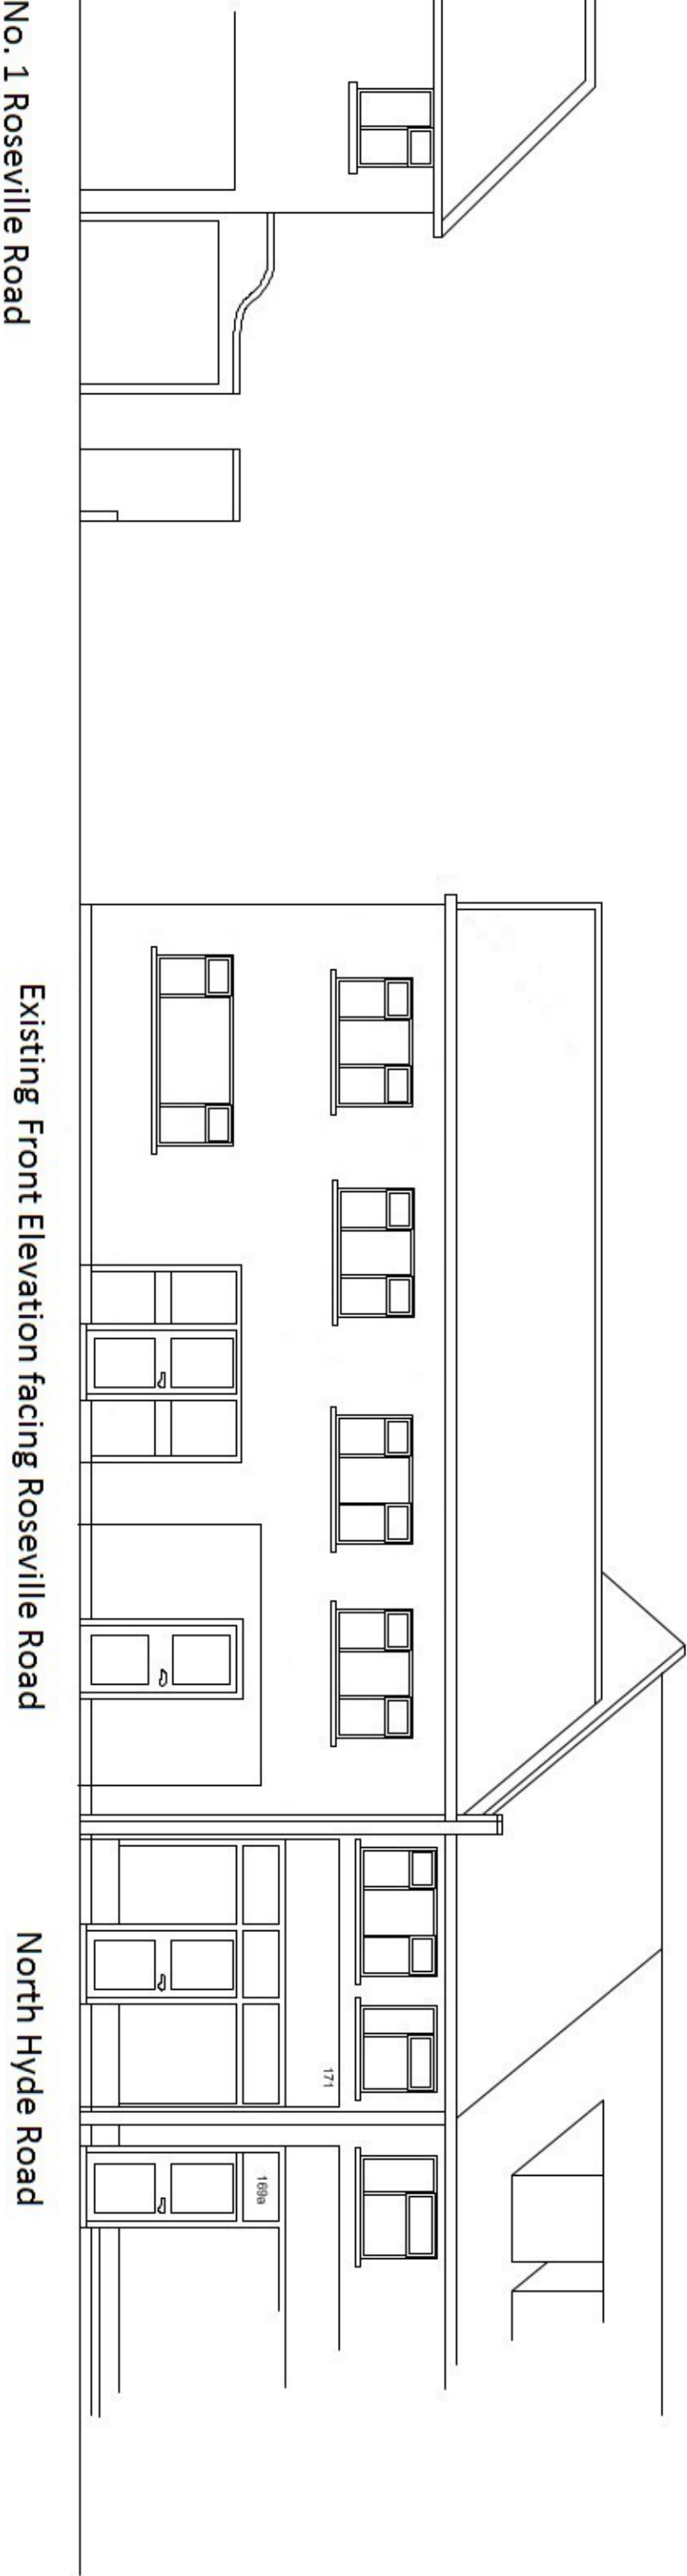

Existing Front Elevation facing Roseville Road


No. 1 Roseville Road

North Hyde Road

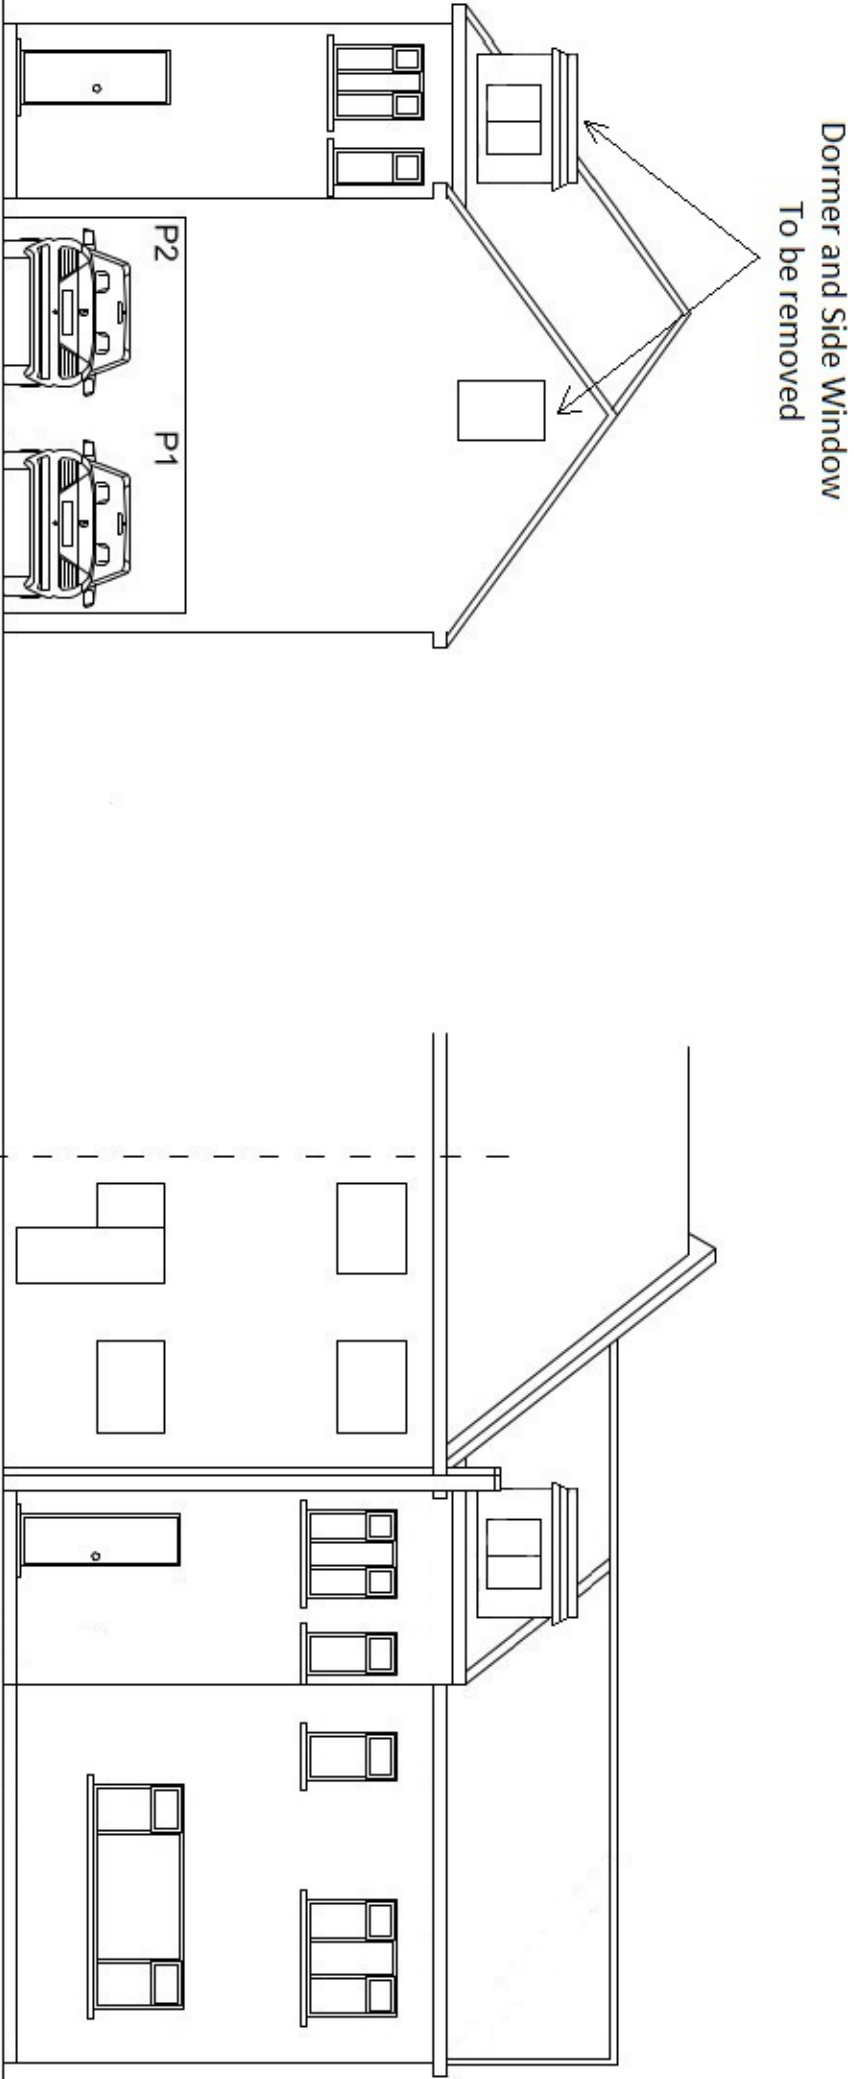


Existing Side Elevation with Undercover Parking


Existing Rear Elevation

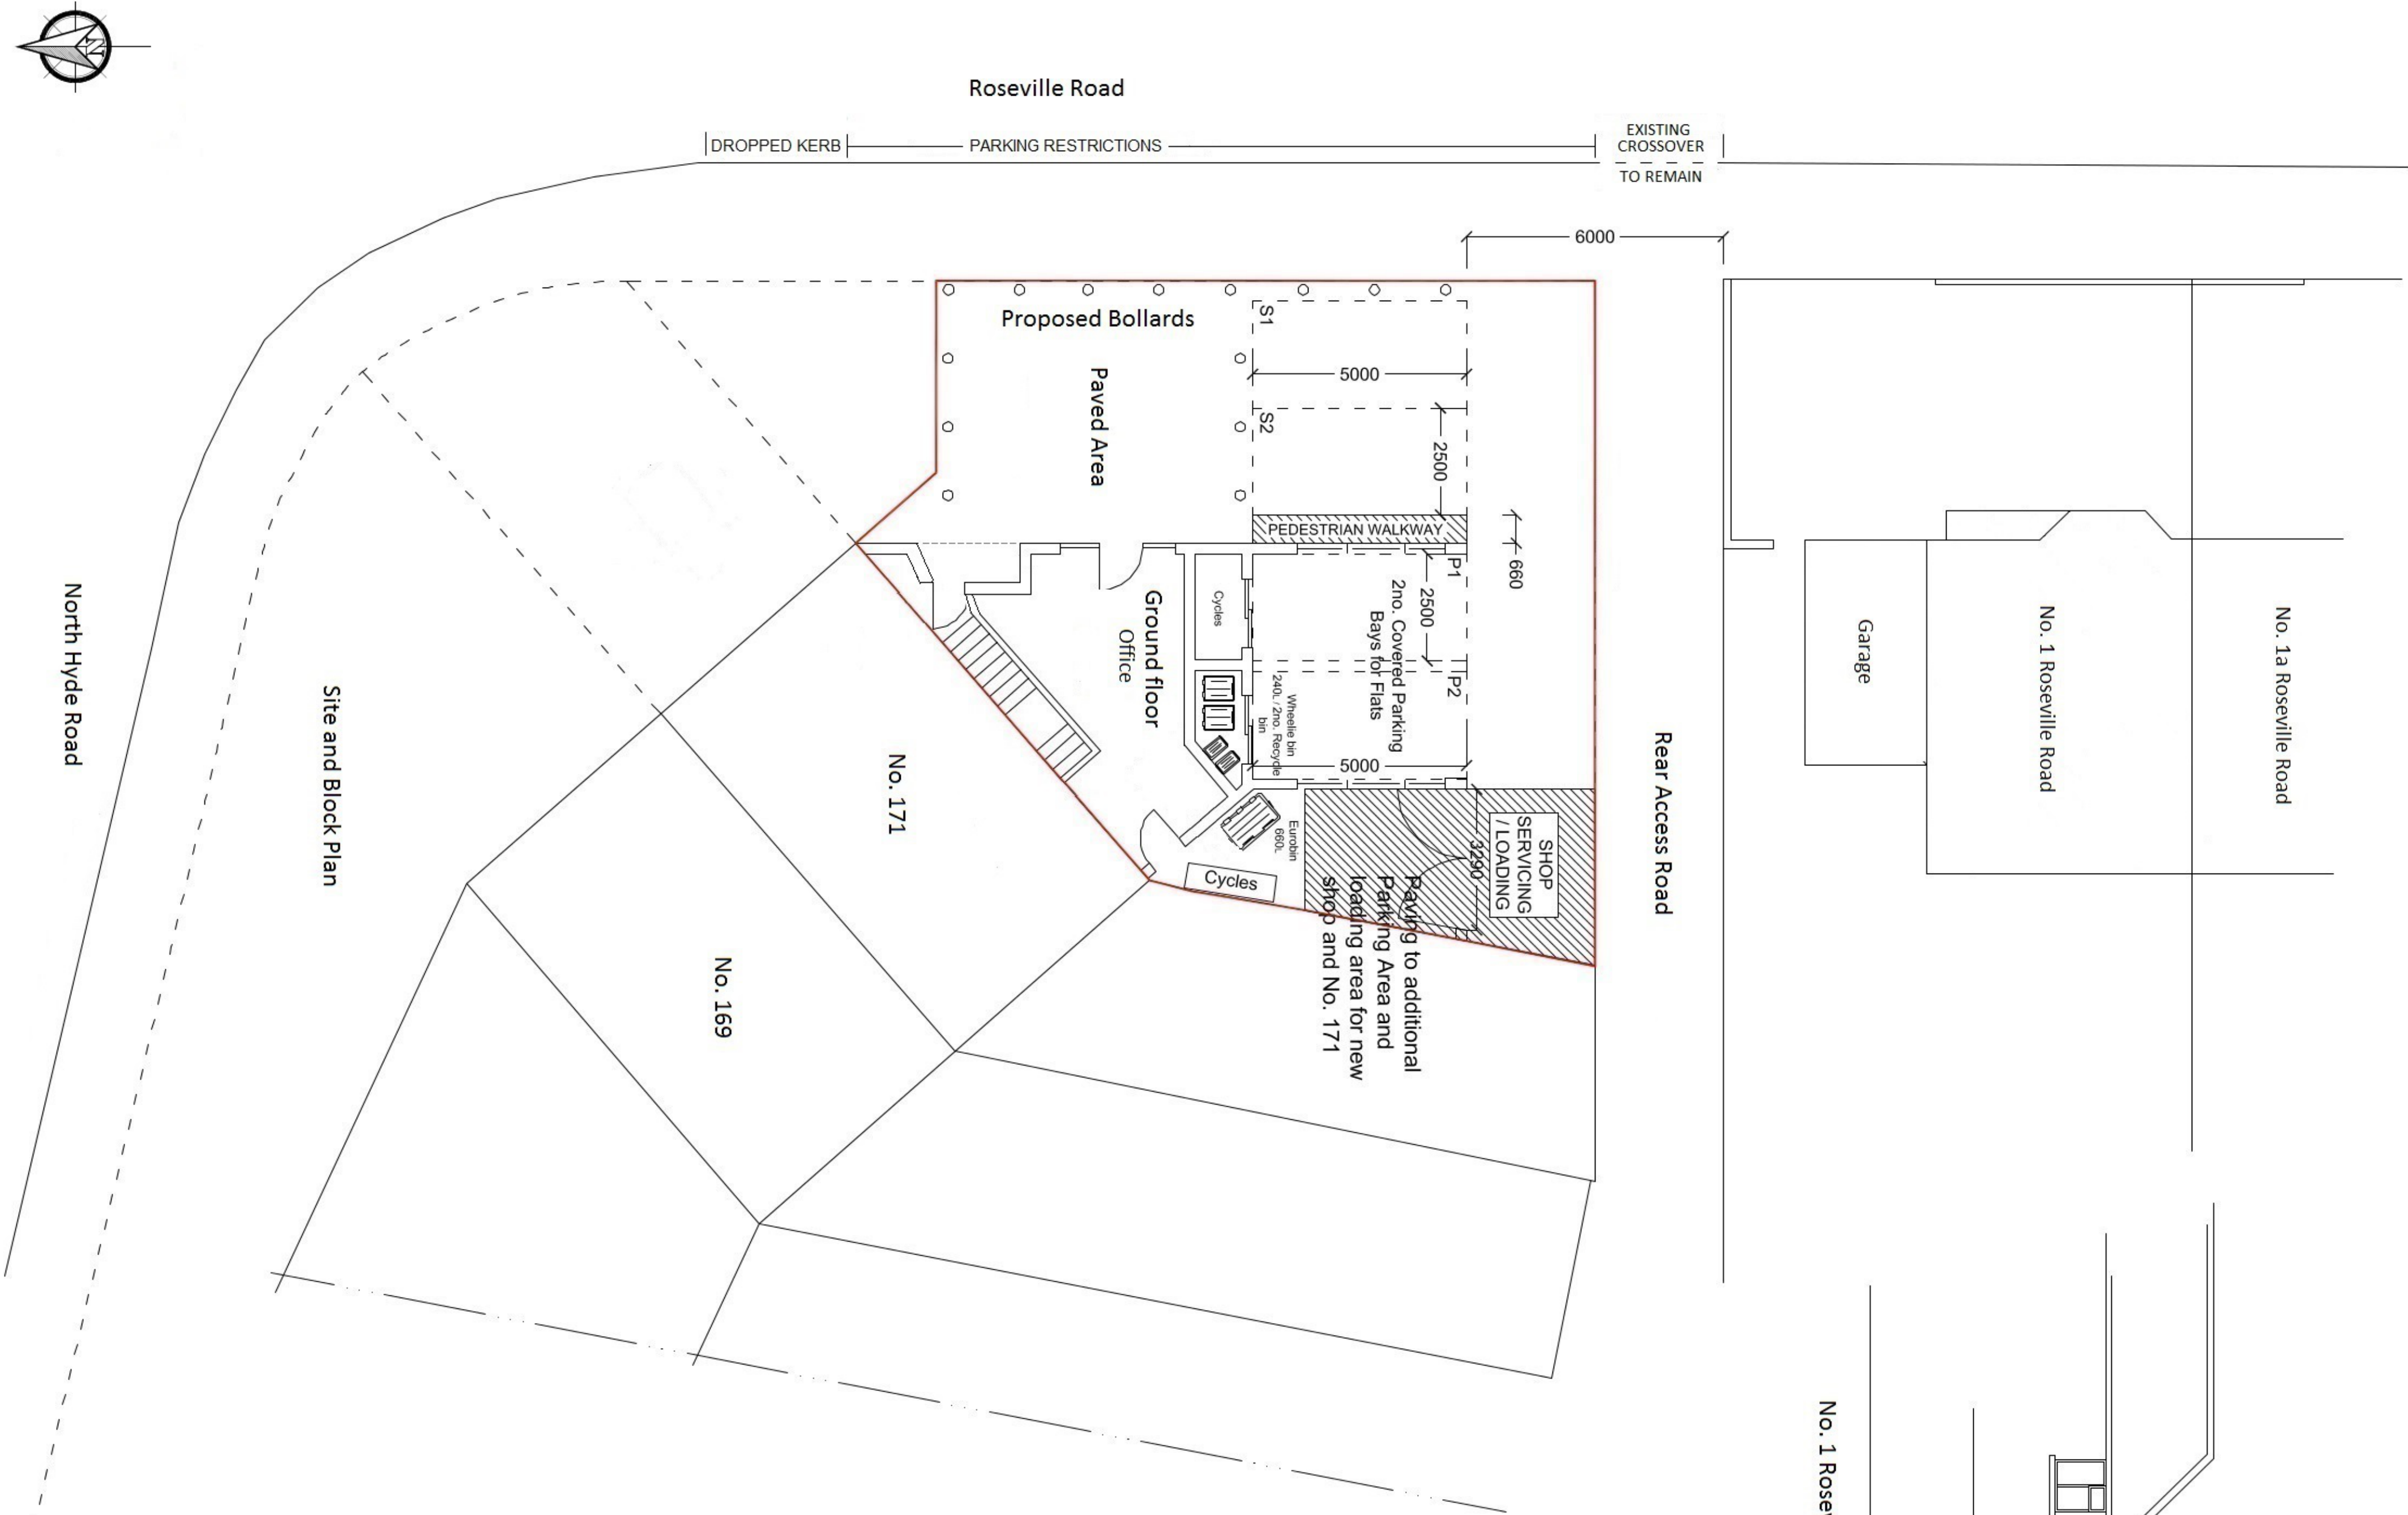

Site and Block Plan

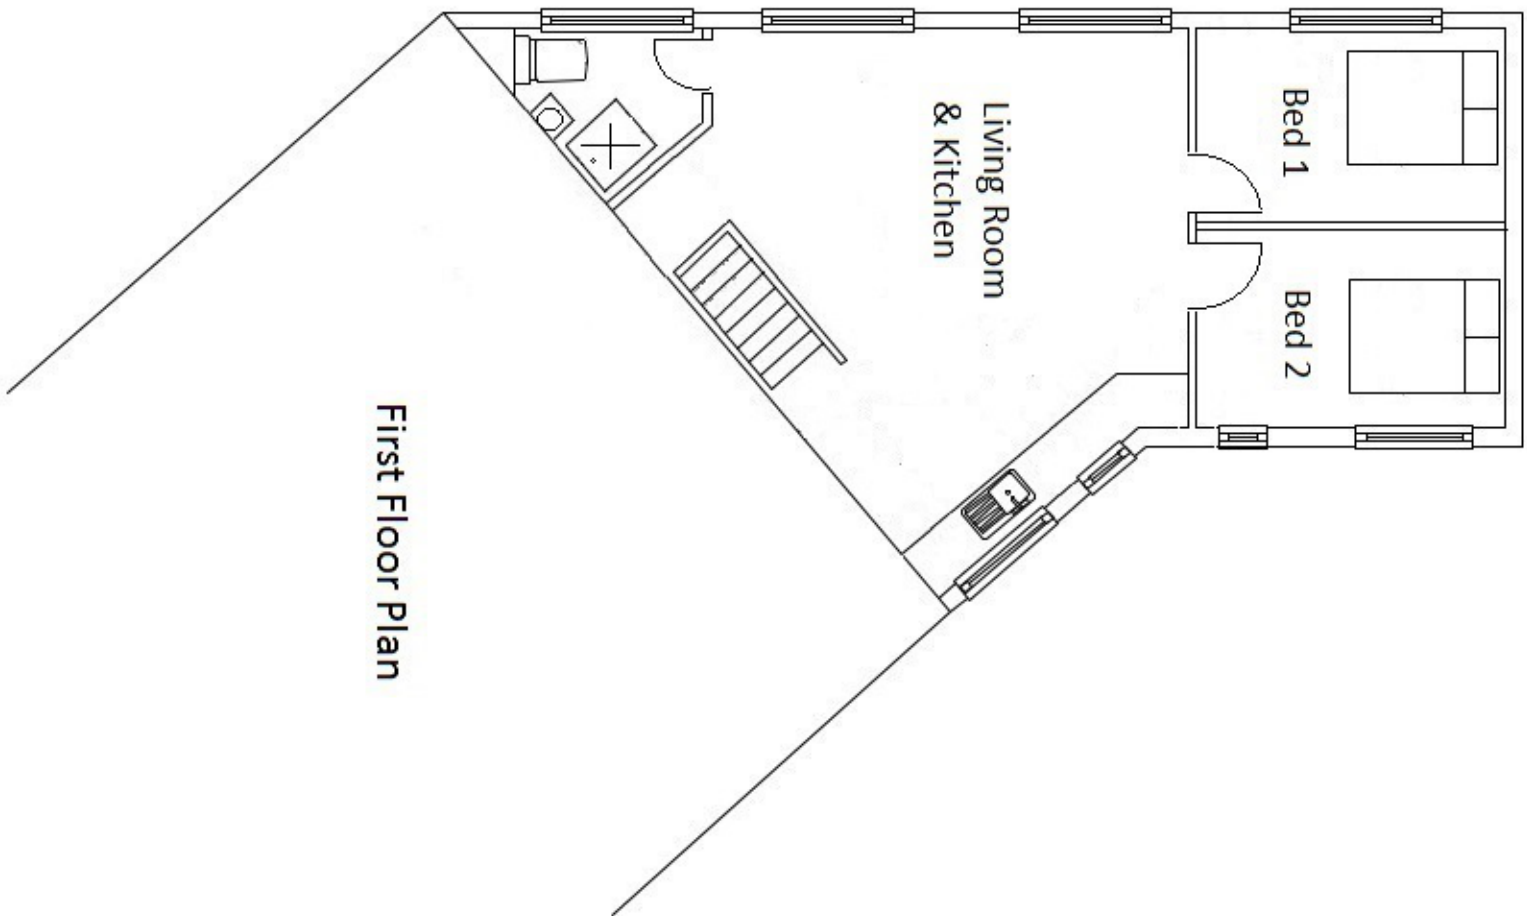

First Floor Plan

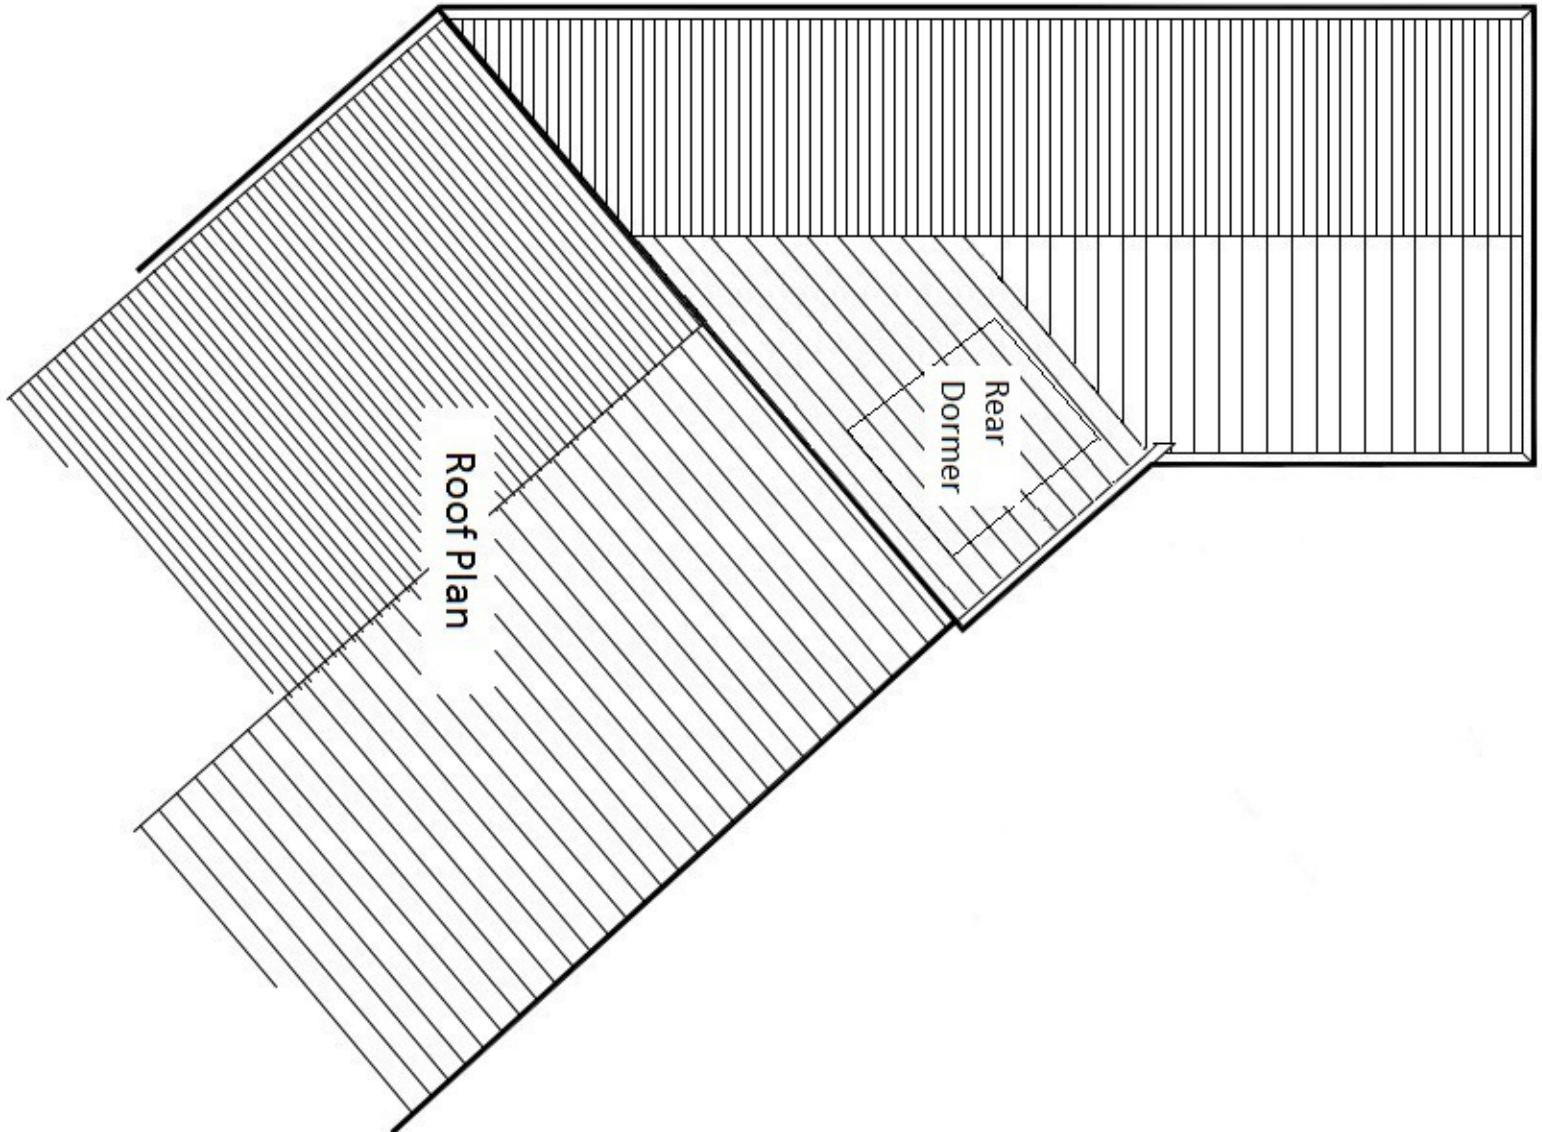

Roof Plan

