



REVISIONS:
A - 06/05/2015
Wall added to foot of staircase on ground floor
B - 11/05/2015
Bedrooms altered to one double and one single

AGENT:
BB Planning
24 Pinders Farm Drive
Warrington
WA1 2GF

Tel - 0778898899
Email -
bbplanninginfo@gmail.com

CLIENT:
Mr Zahoor Iqbal

SITE:
Land adjacent to
No. 171 North Hyde Road
Hayes
Middlesex
UB3 4NS


PROJECT:
Erection of two storey
building comprising of
ground floor shop, two
bedroom flat at first floor
level and associated
parking

DRAWING TITLE:
Proposed Layout Plans
and Elevations

DATE:
18/03/2015


SCALE:
1:100

DRAWING NUMBER:
171/UB34NS/001

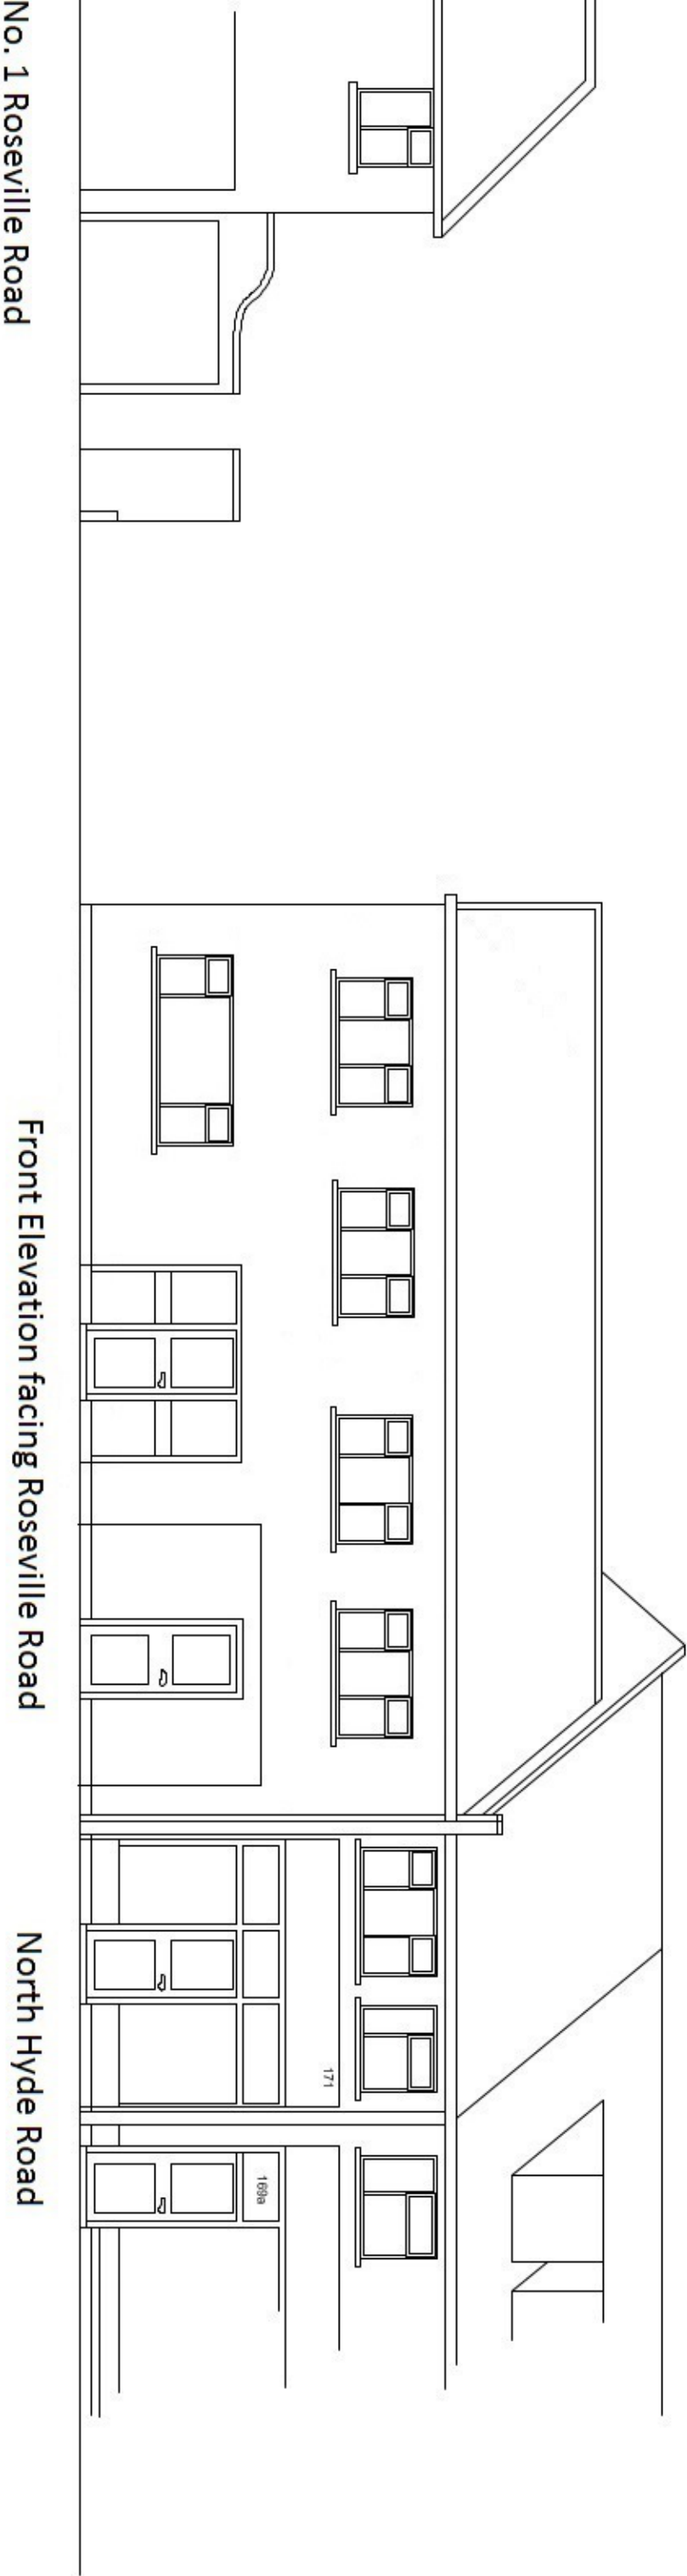


Front Elevation facing Roseville Road

North Hyde Road

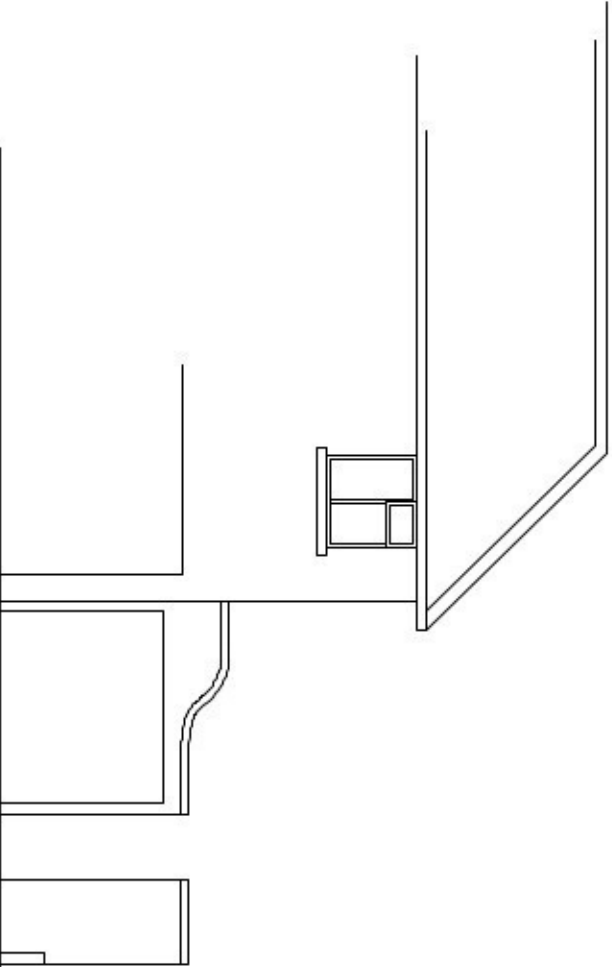


No. 1 Roseville Road

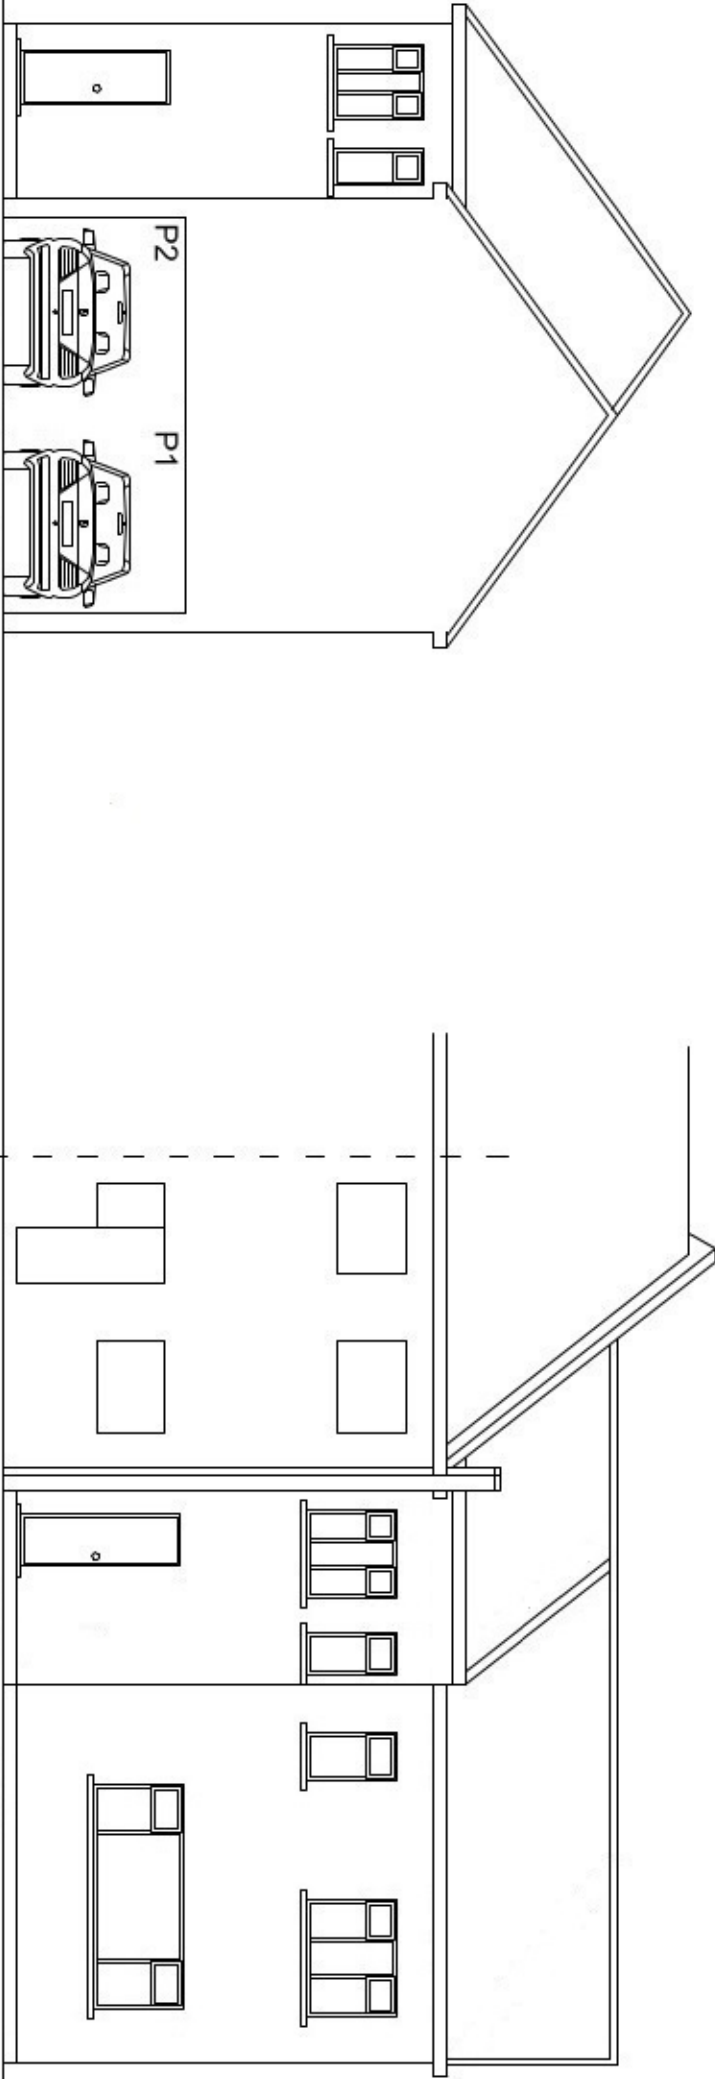


Rear Elevation


Side Elevation with Undercover Parking

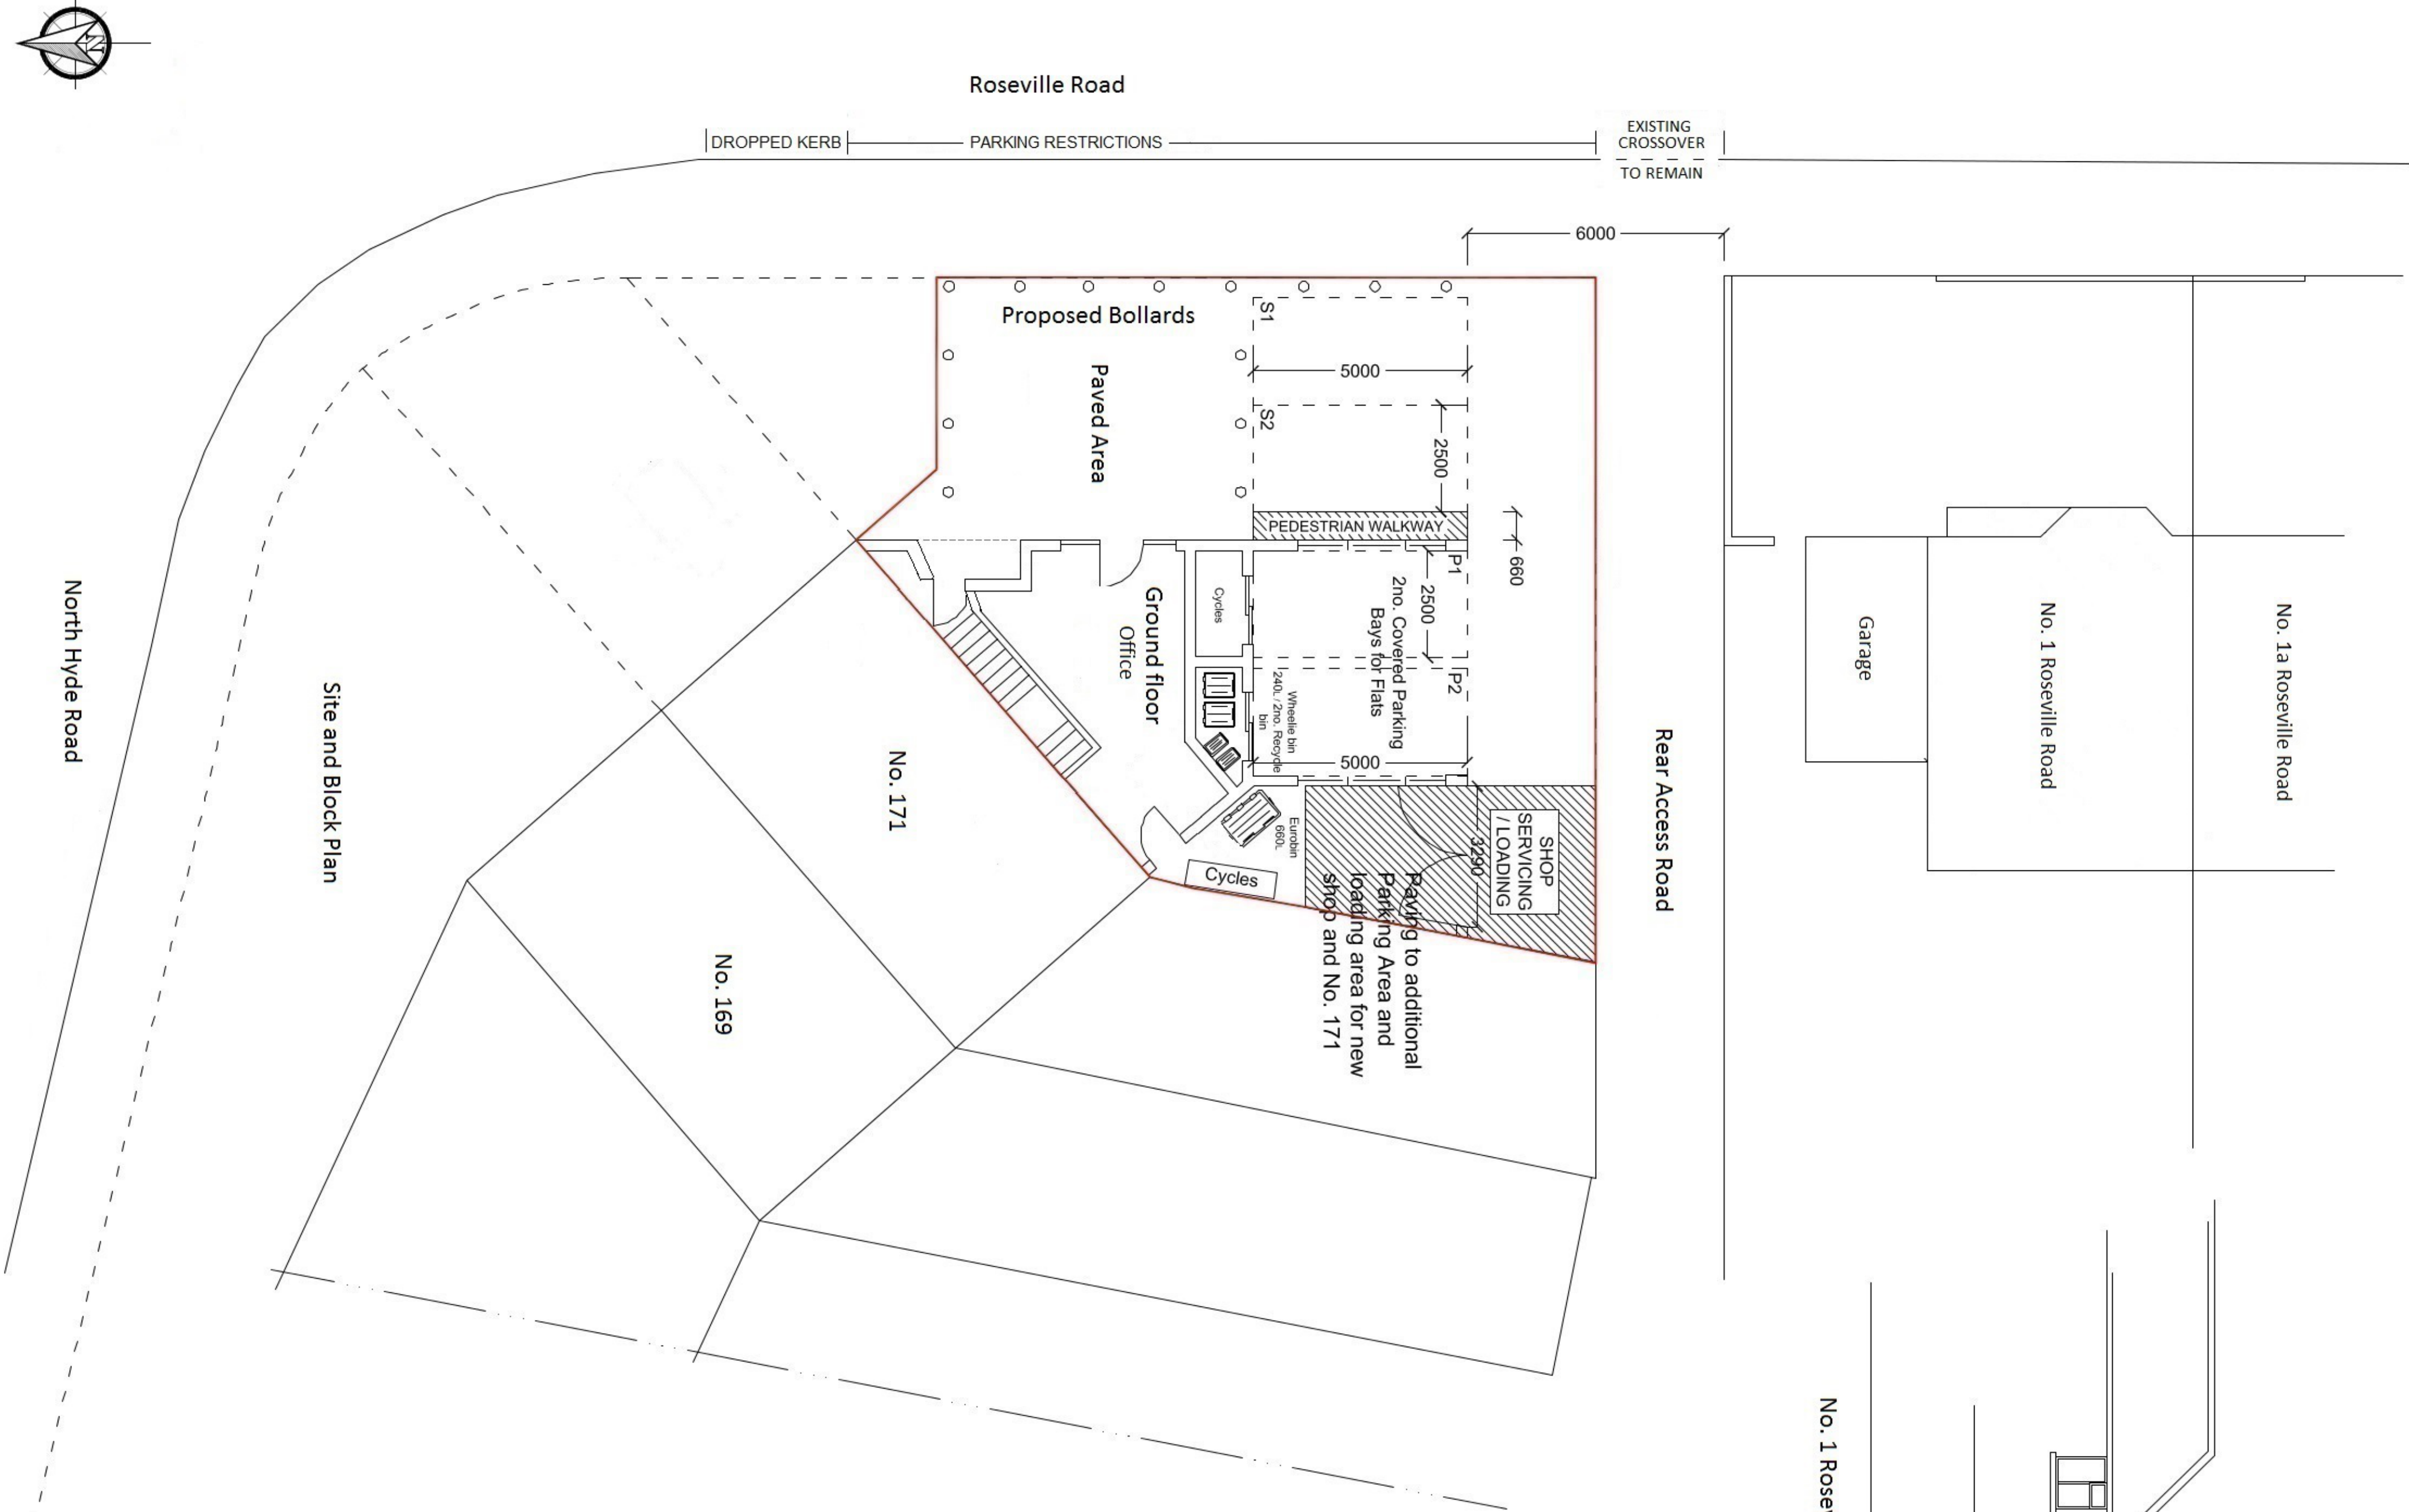

Site and Block Plan

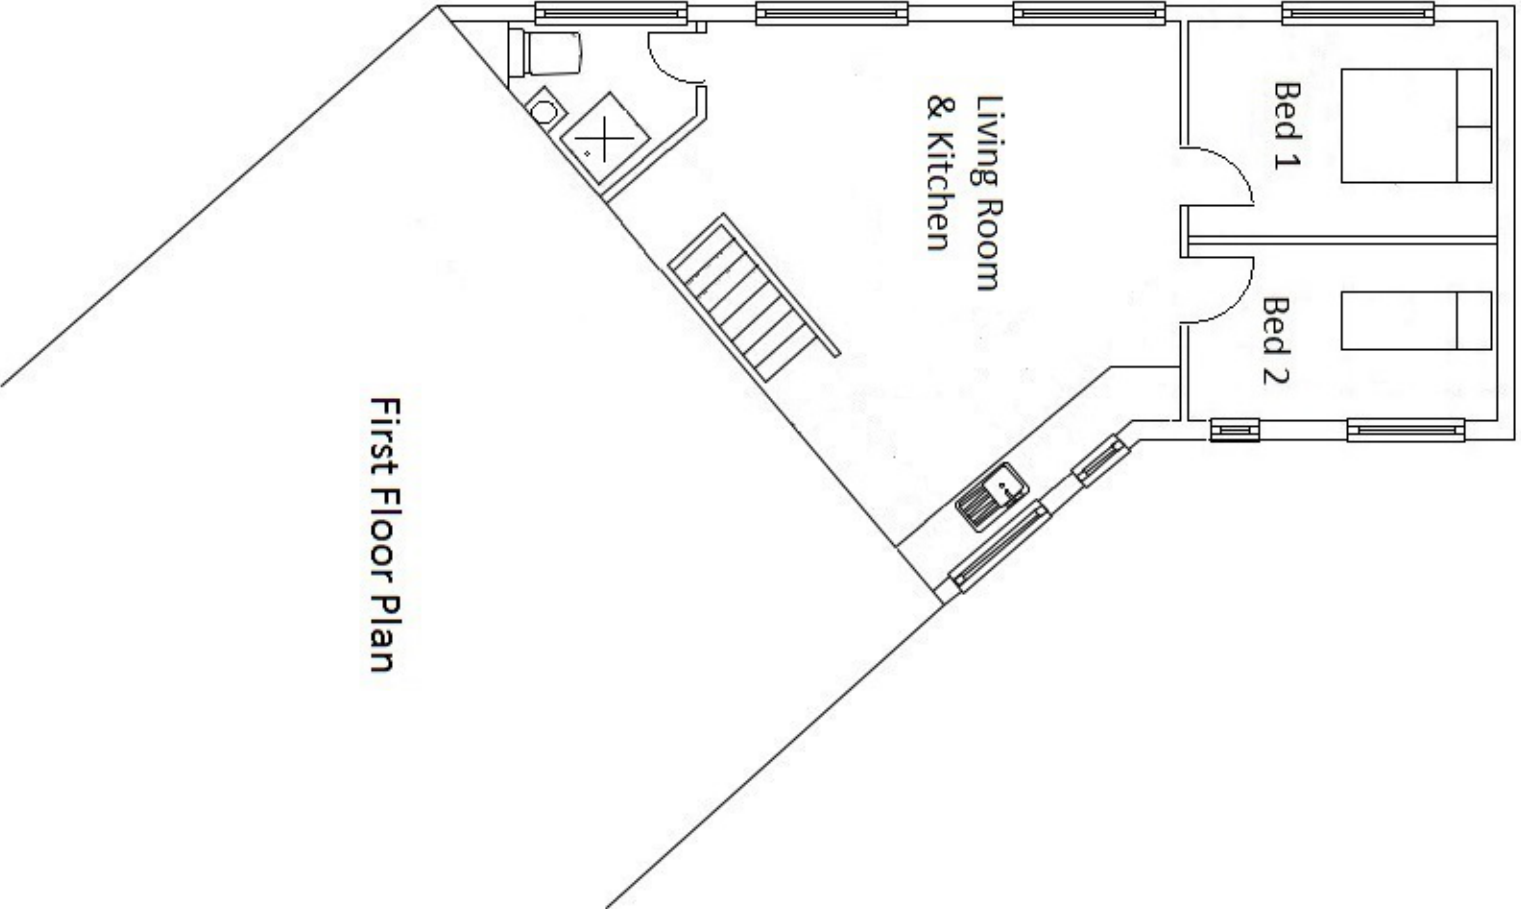

First Floor Plan

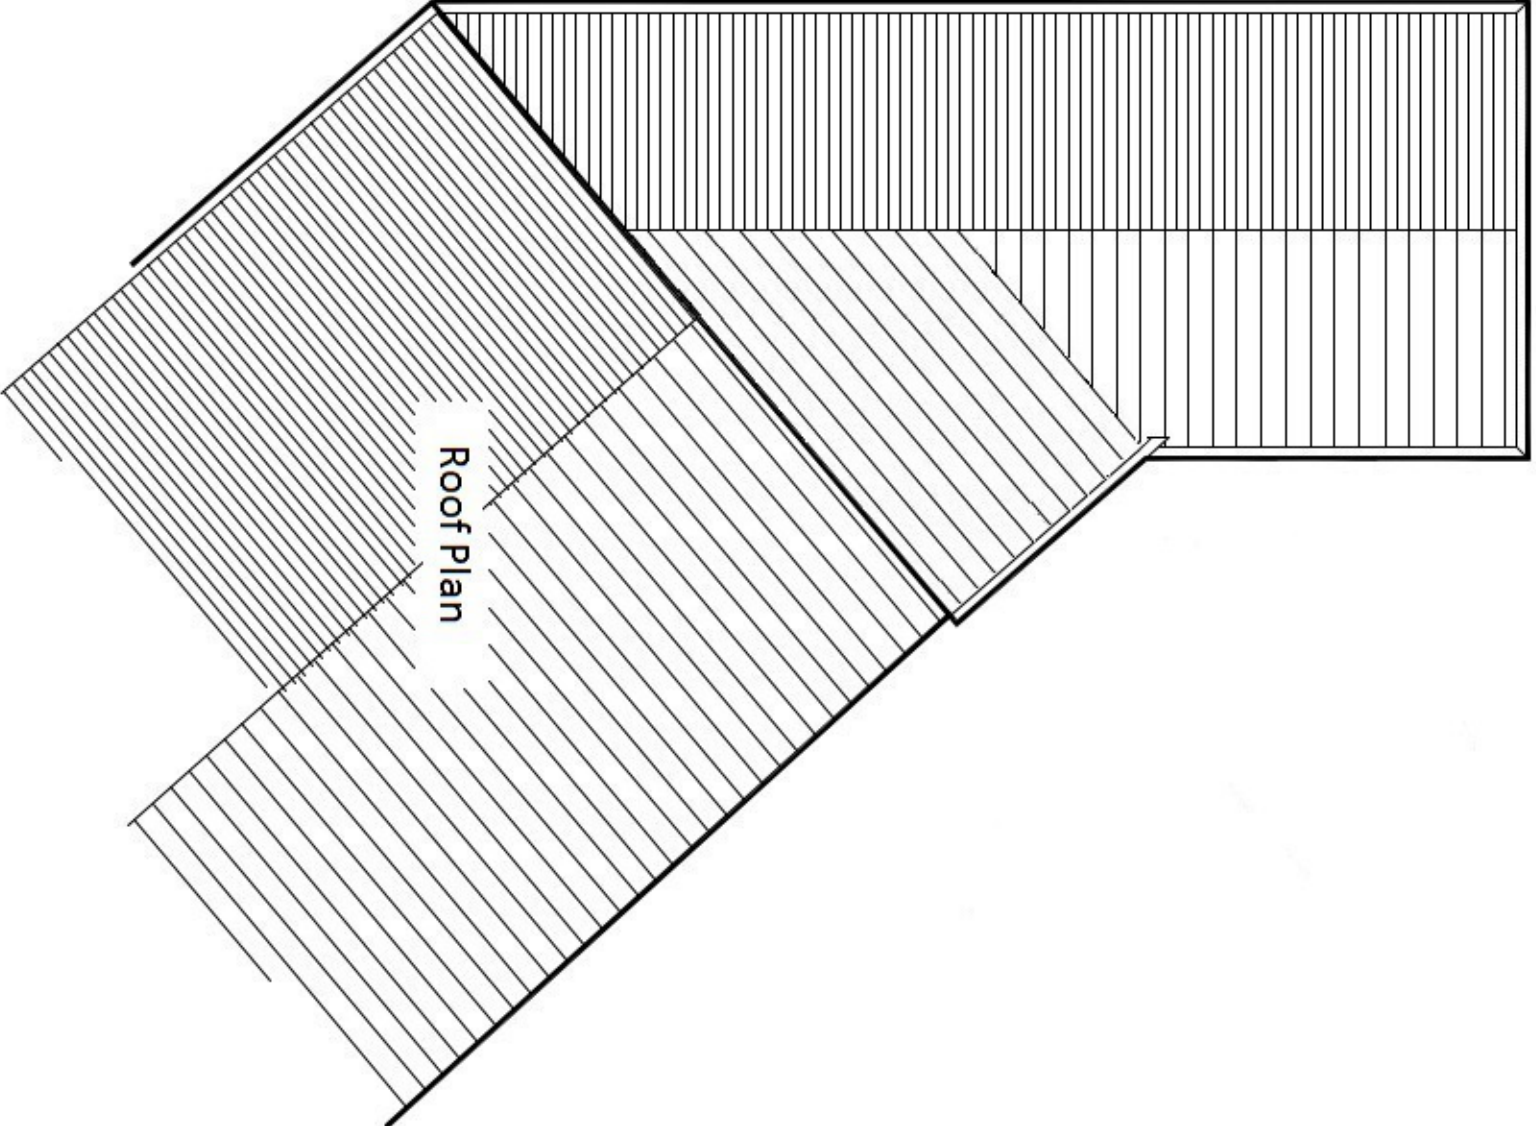

Roof Plan

