


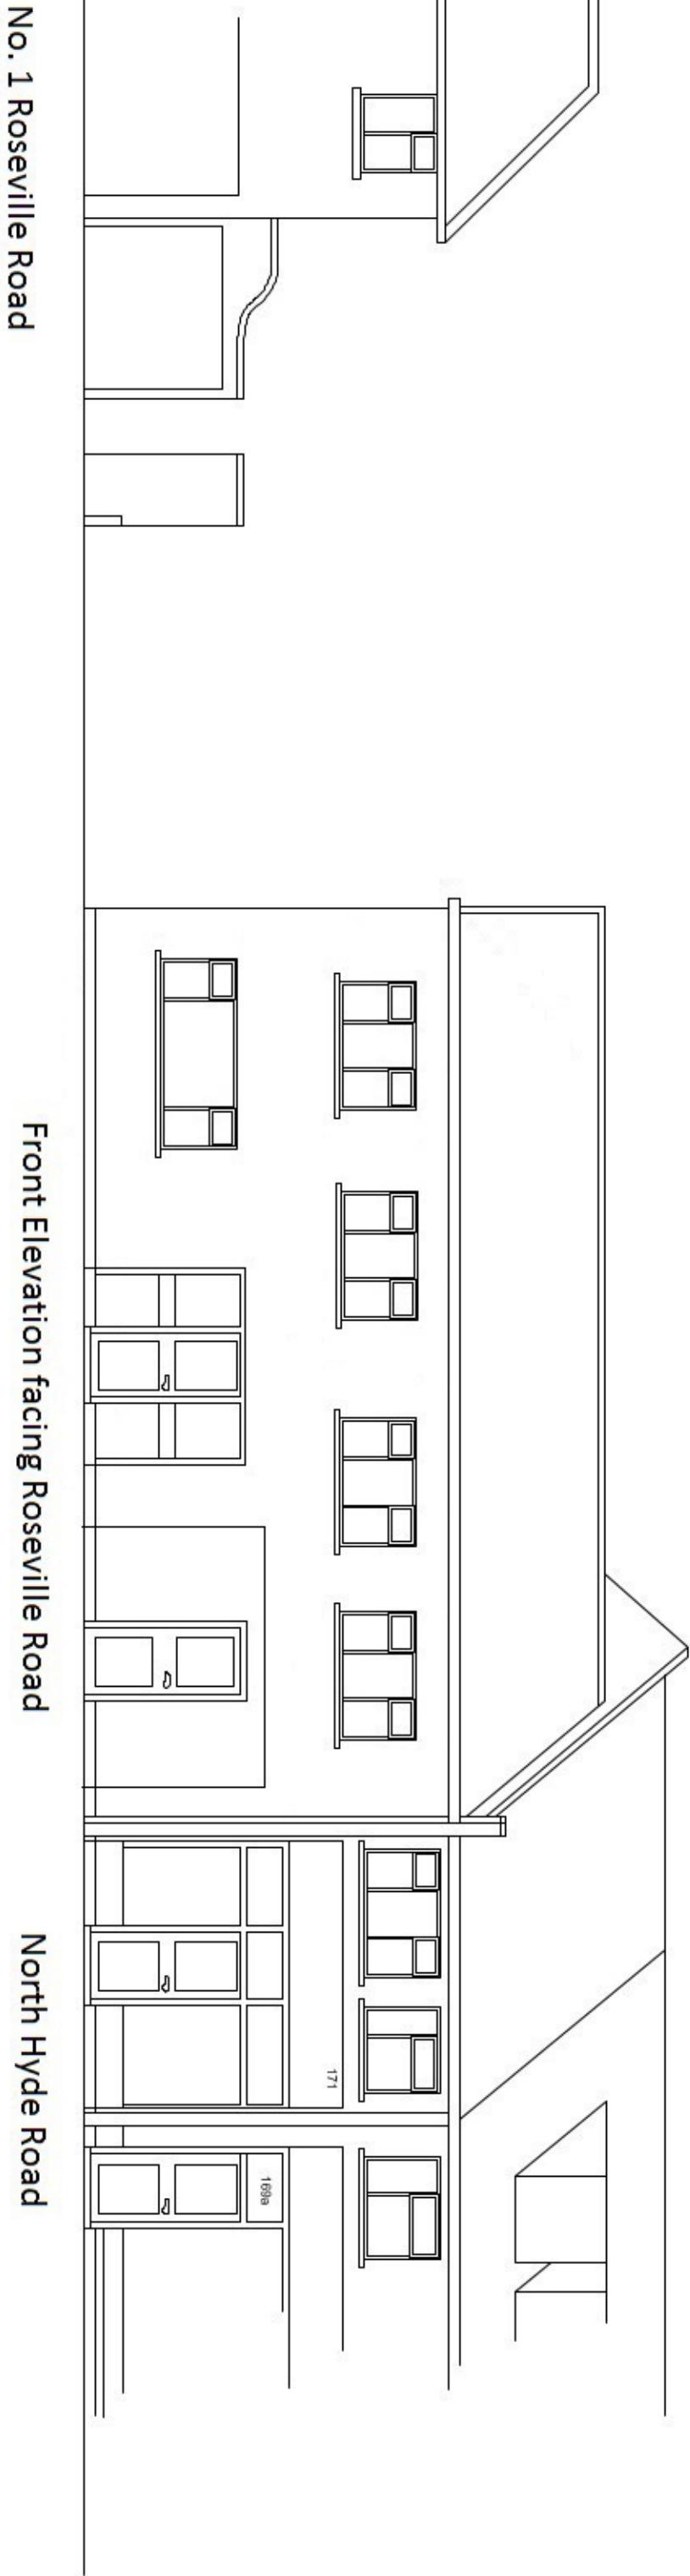

**REVISIONS:**  
A - 06/05/2015  
Wall added to foot of staircase on ground floor  
B - 11/05/2015  
Bedrooms altered to one double and one single



**AGENT:**  
BB Planning  
24 Pinders Farm Drive  
Warrington  
WA1 2GF

Tel - 0778898899  
Email -  
bbplanninginfo@gmail.com




**CLIENT:**  
Mr Zahoor Iqbal

**SITE:**  
Land adjacent to  
No. 171 North Hyde Road  
Hayes  
Middlesex  
UB3 4NS

**PROJECT:**  
Erection of two storey  
building comprising of  
ground floor shop, two  
bedroom flat at first floor  
level and associated  
parking


**DRAWING TITLE:**  
Proposed Layout Plans  
and Elevations

**DATE:**  
18/03/2015  
**SCALE:**  
1:100  
**DRAWING NUMBER:**  
171/UB34NS/001

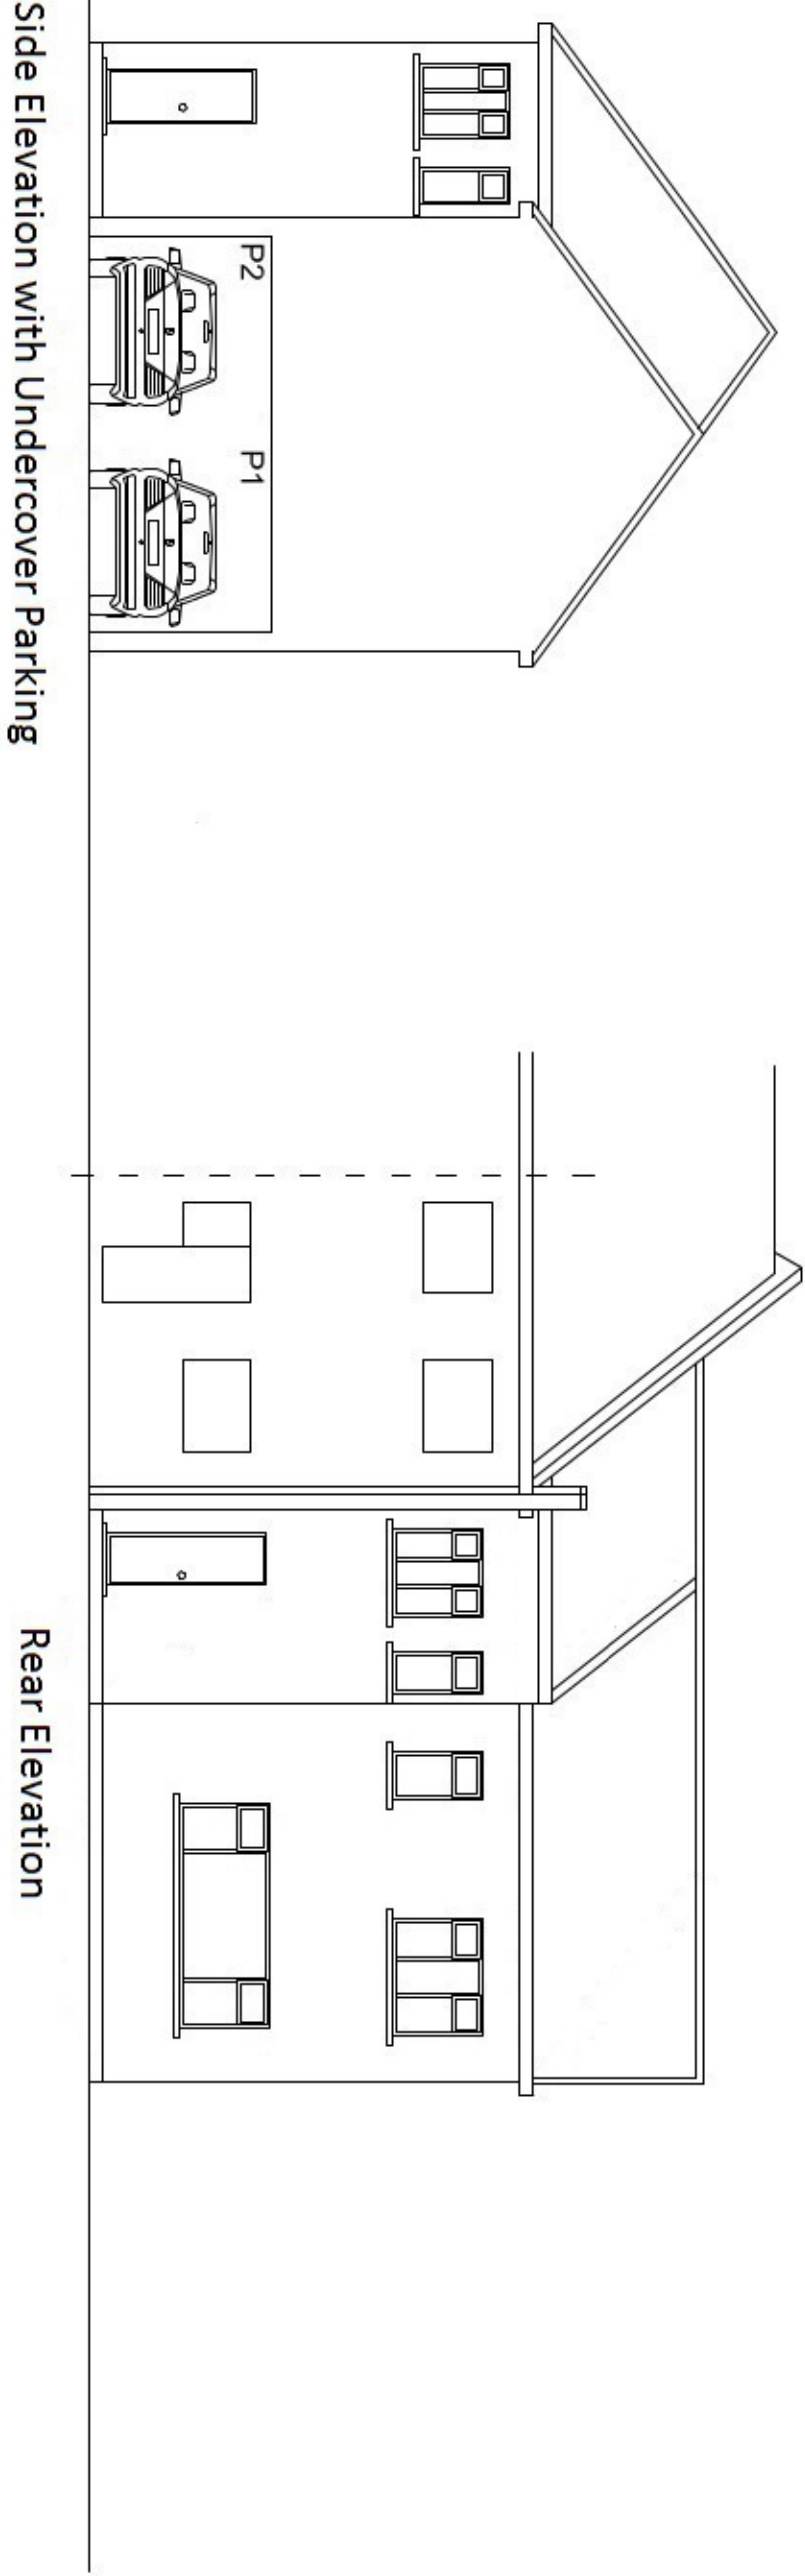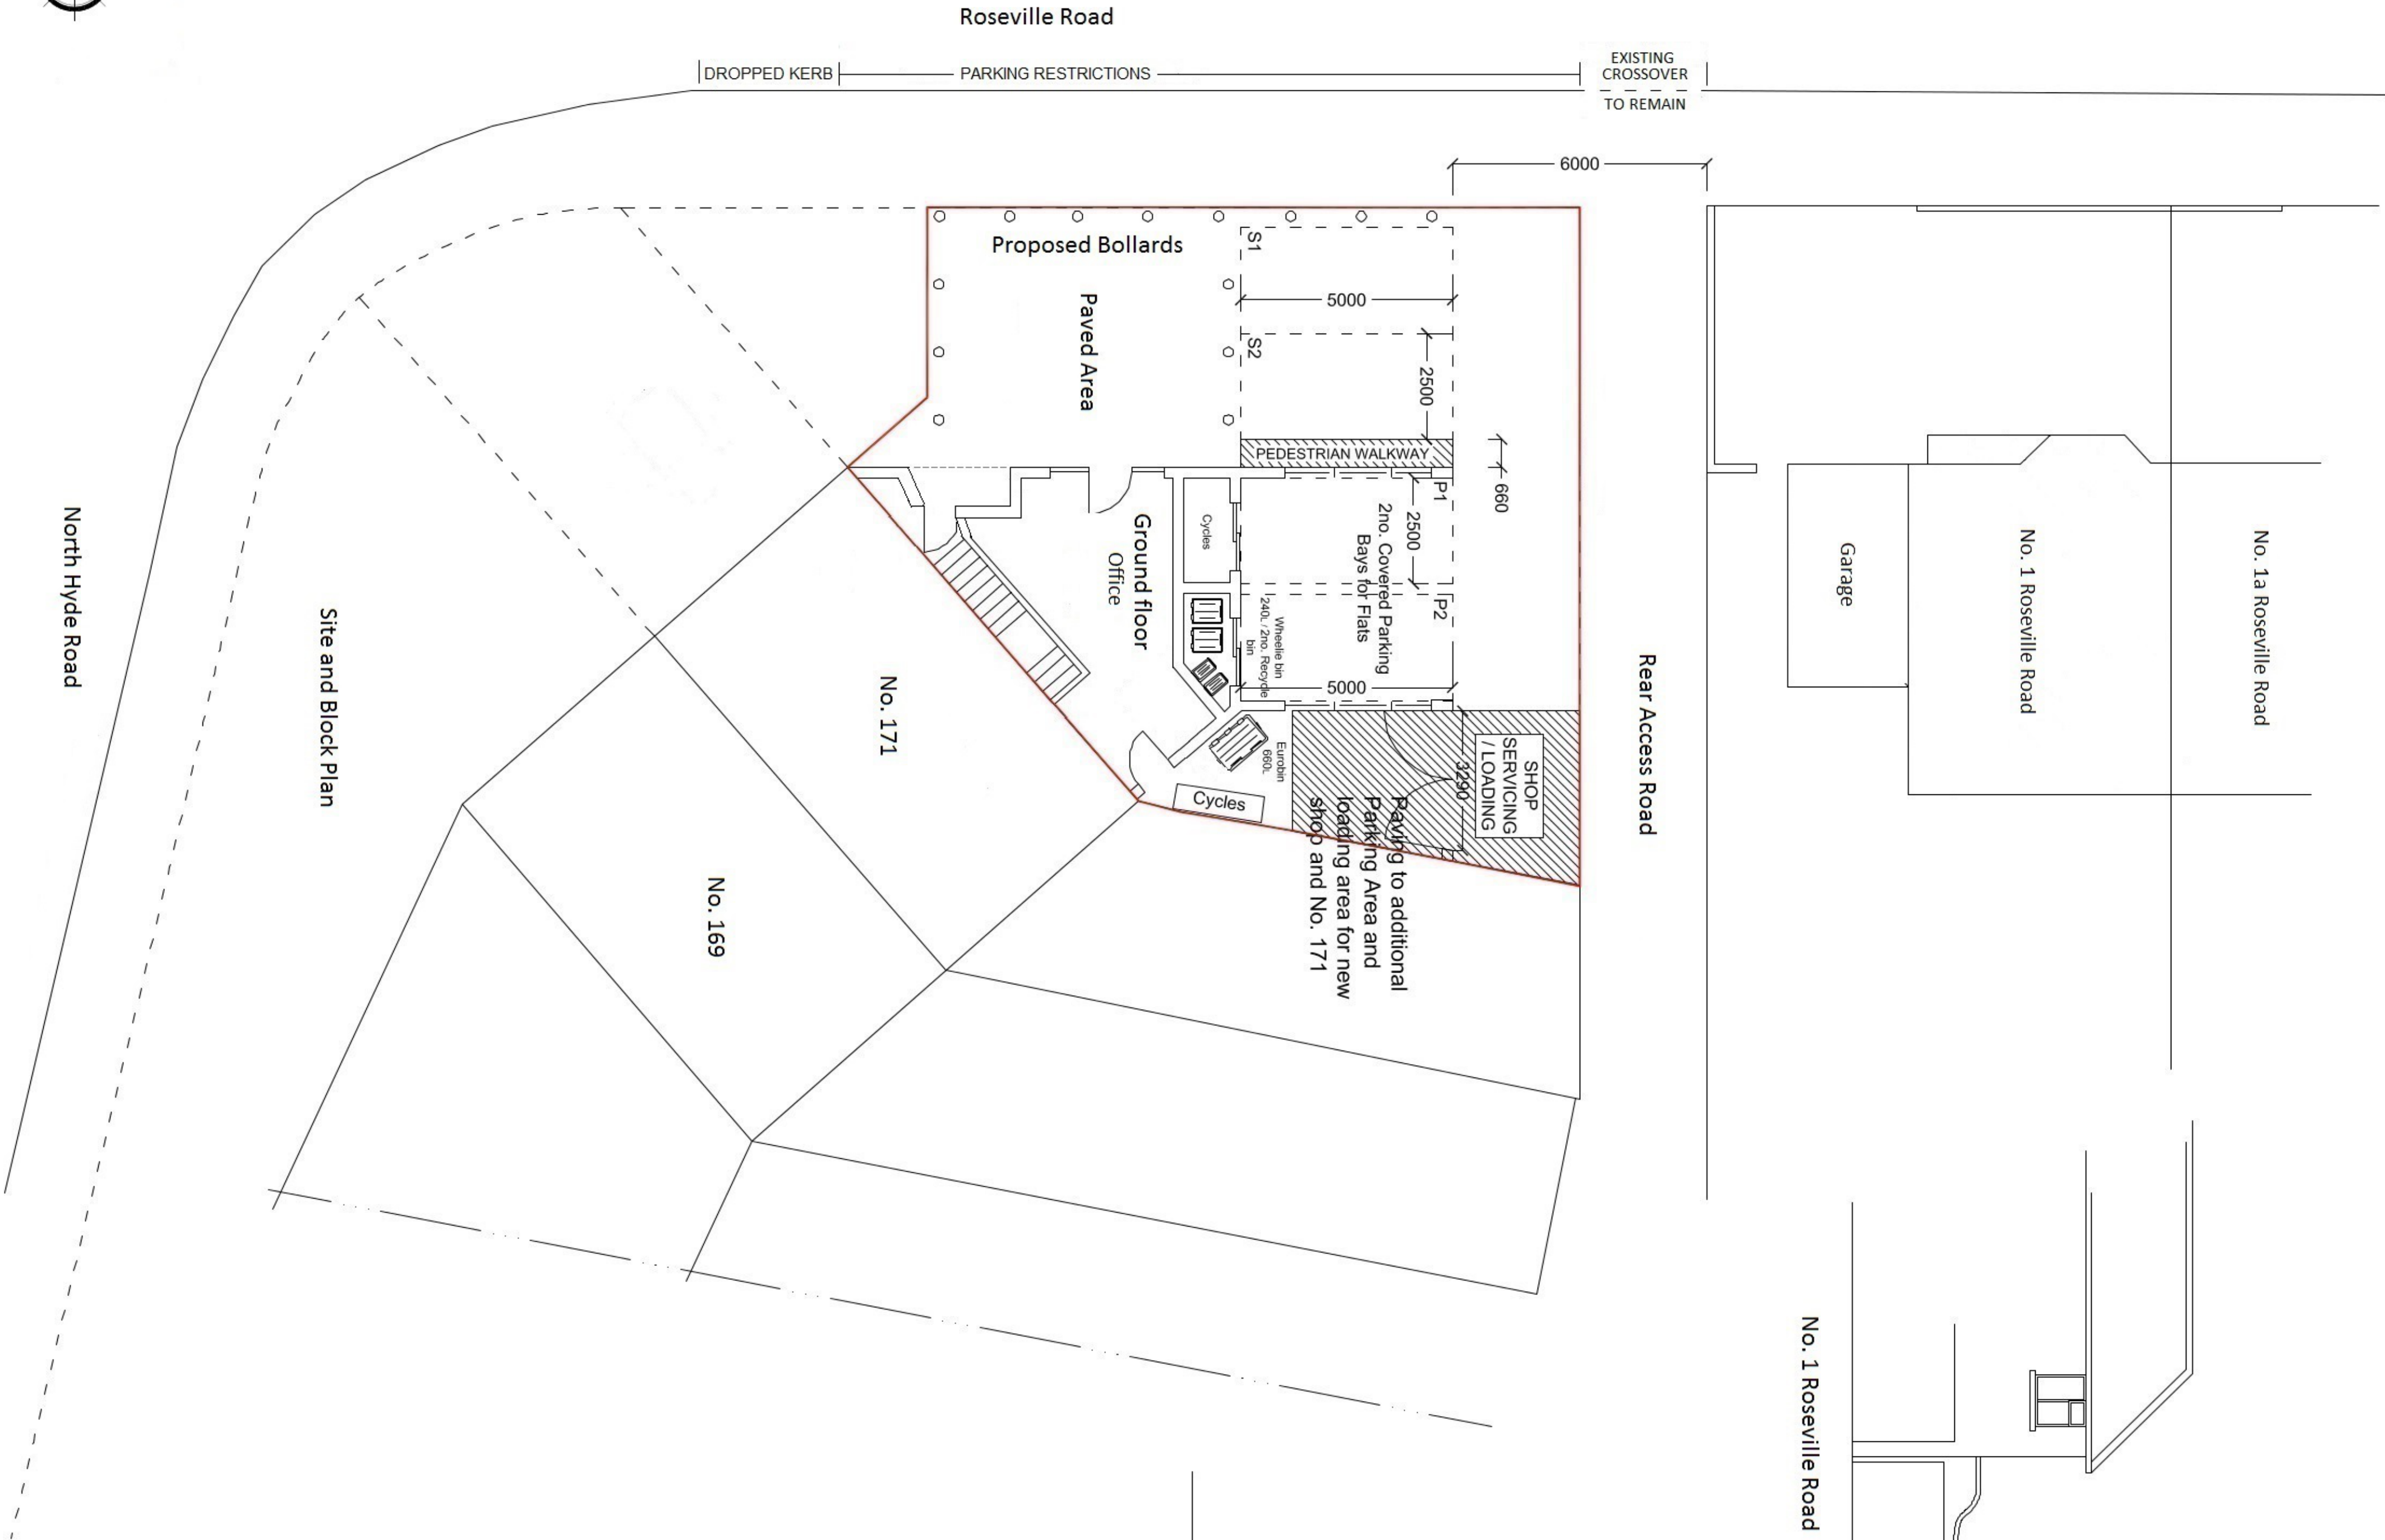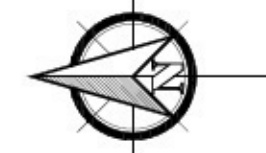


Side Elevation with Undercover Parking

Rear Elevation

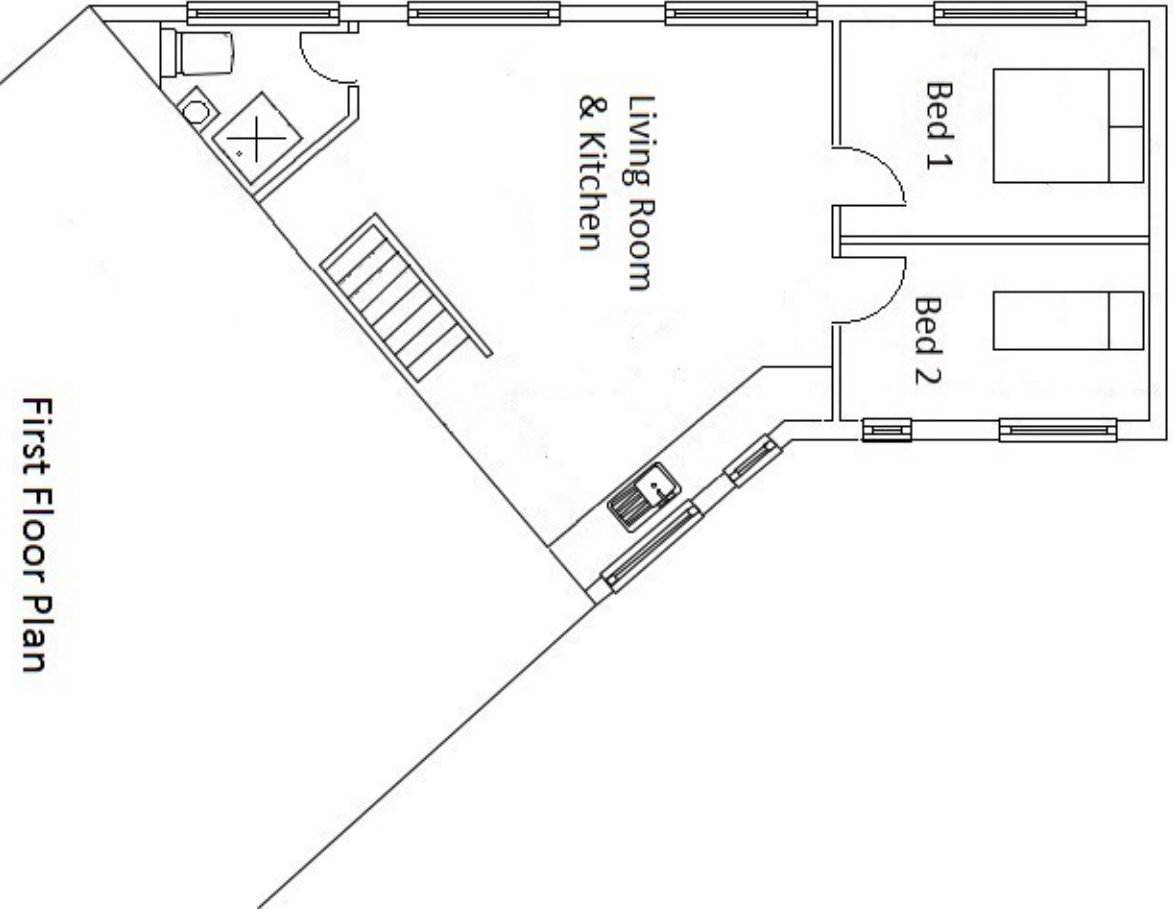

First Floor Plan

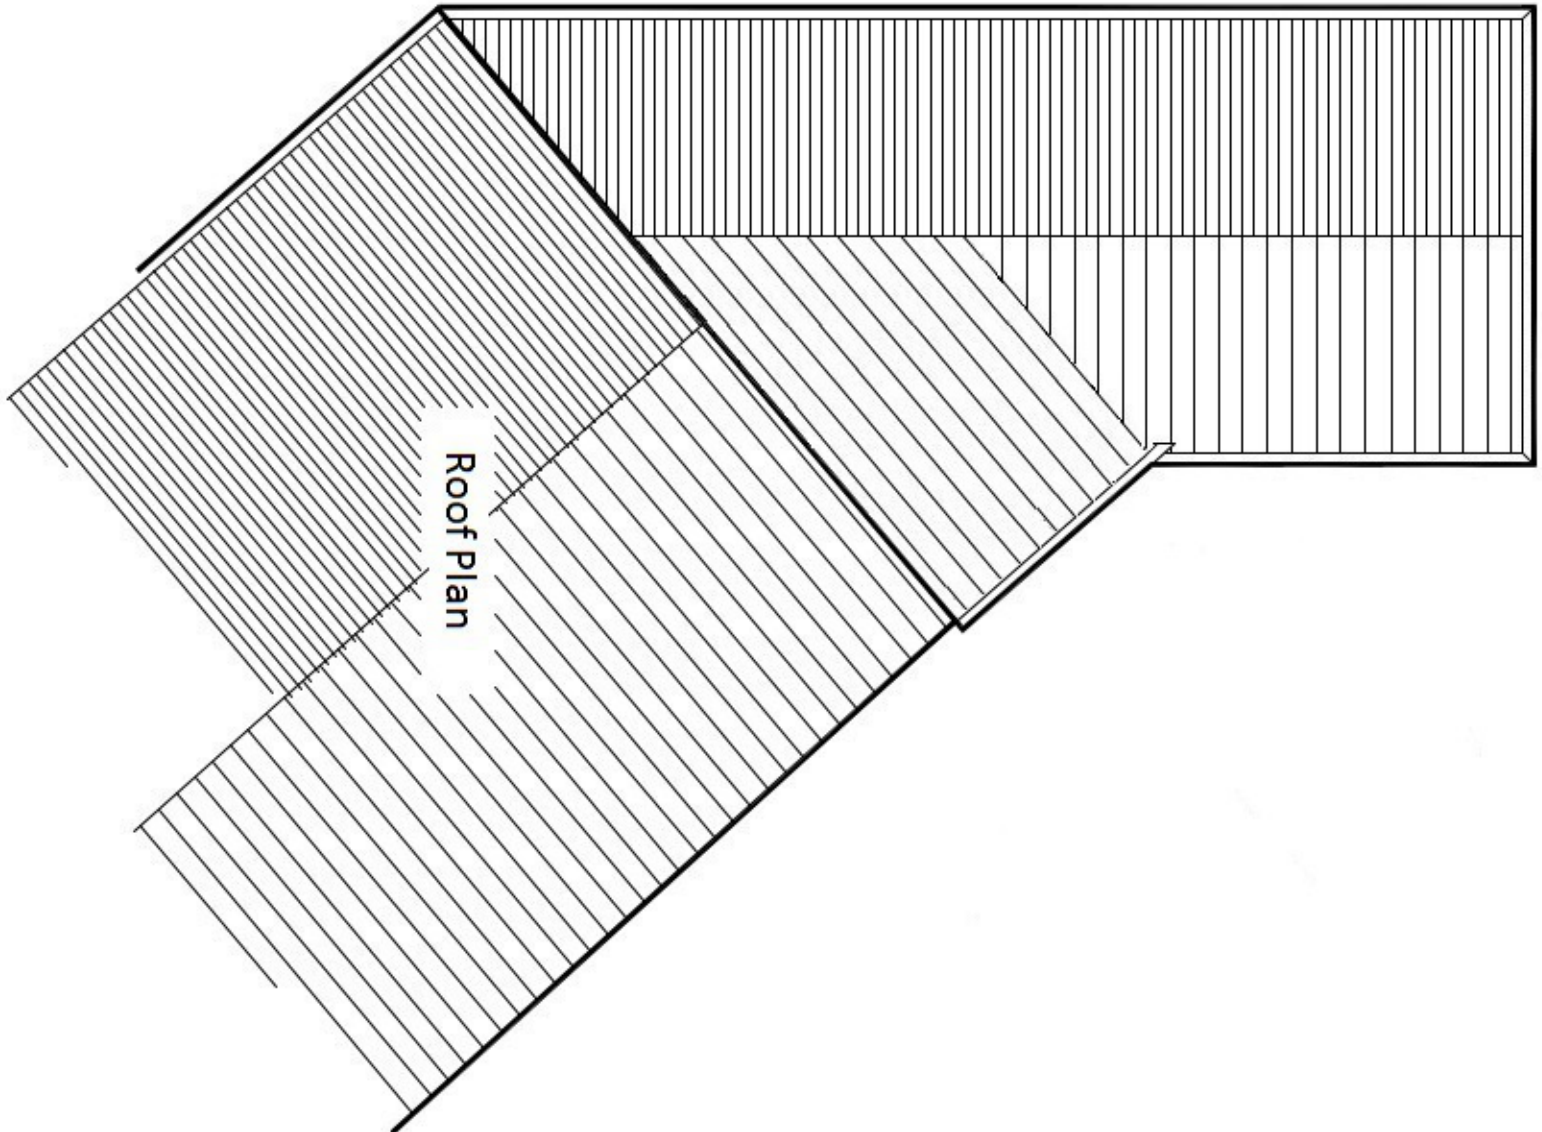

Roof Plan

