



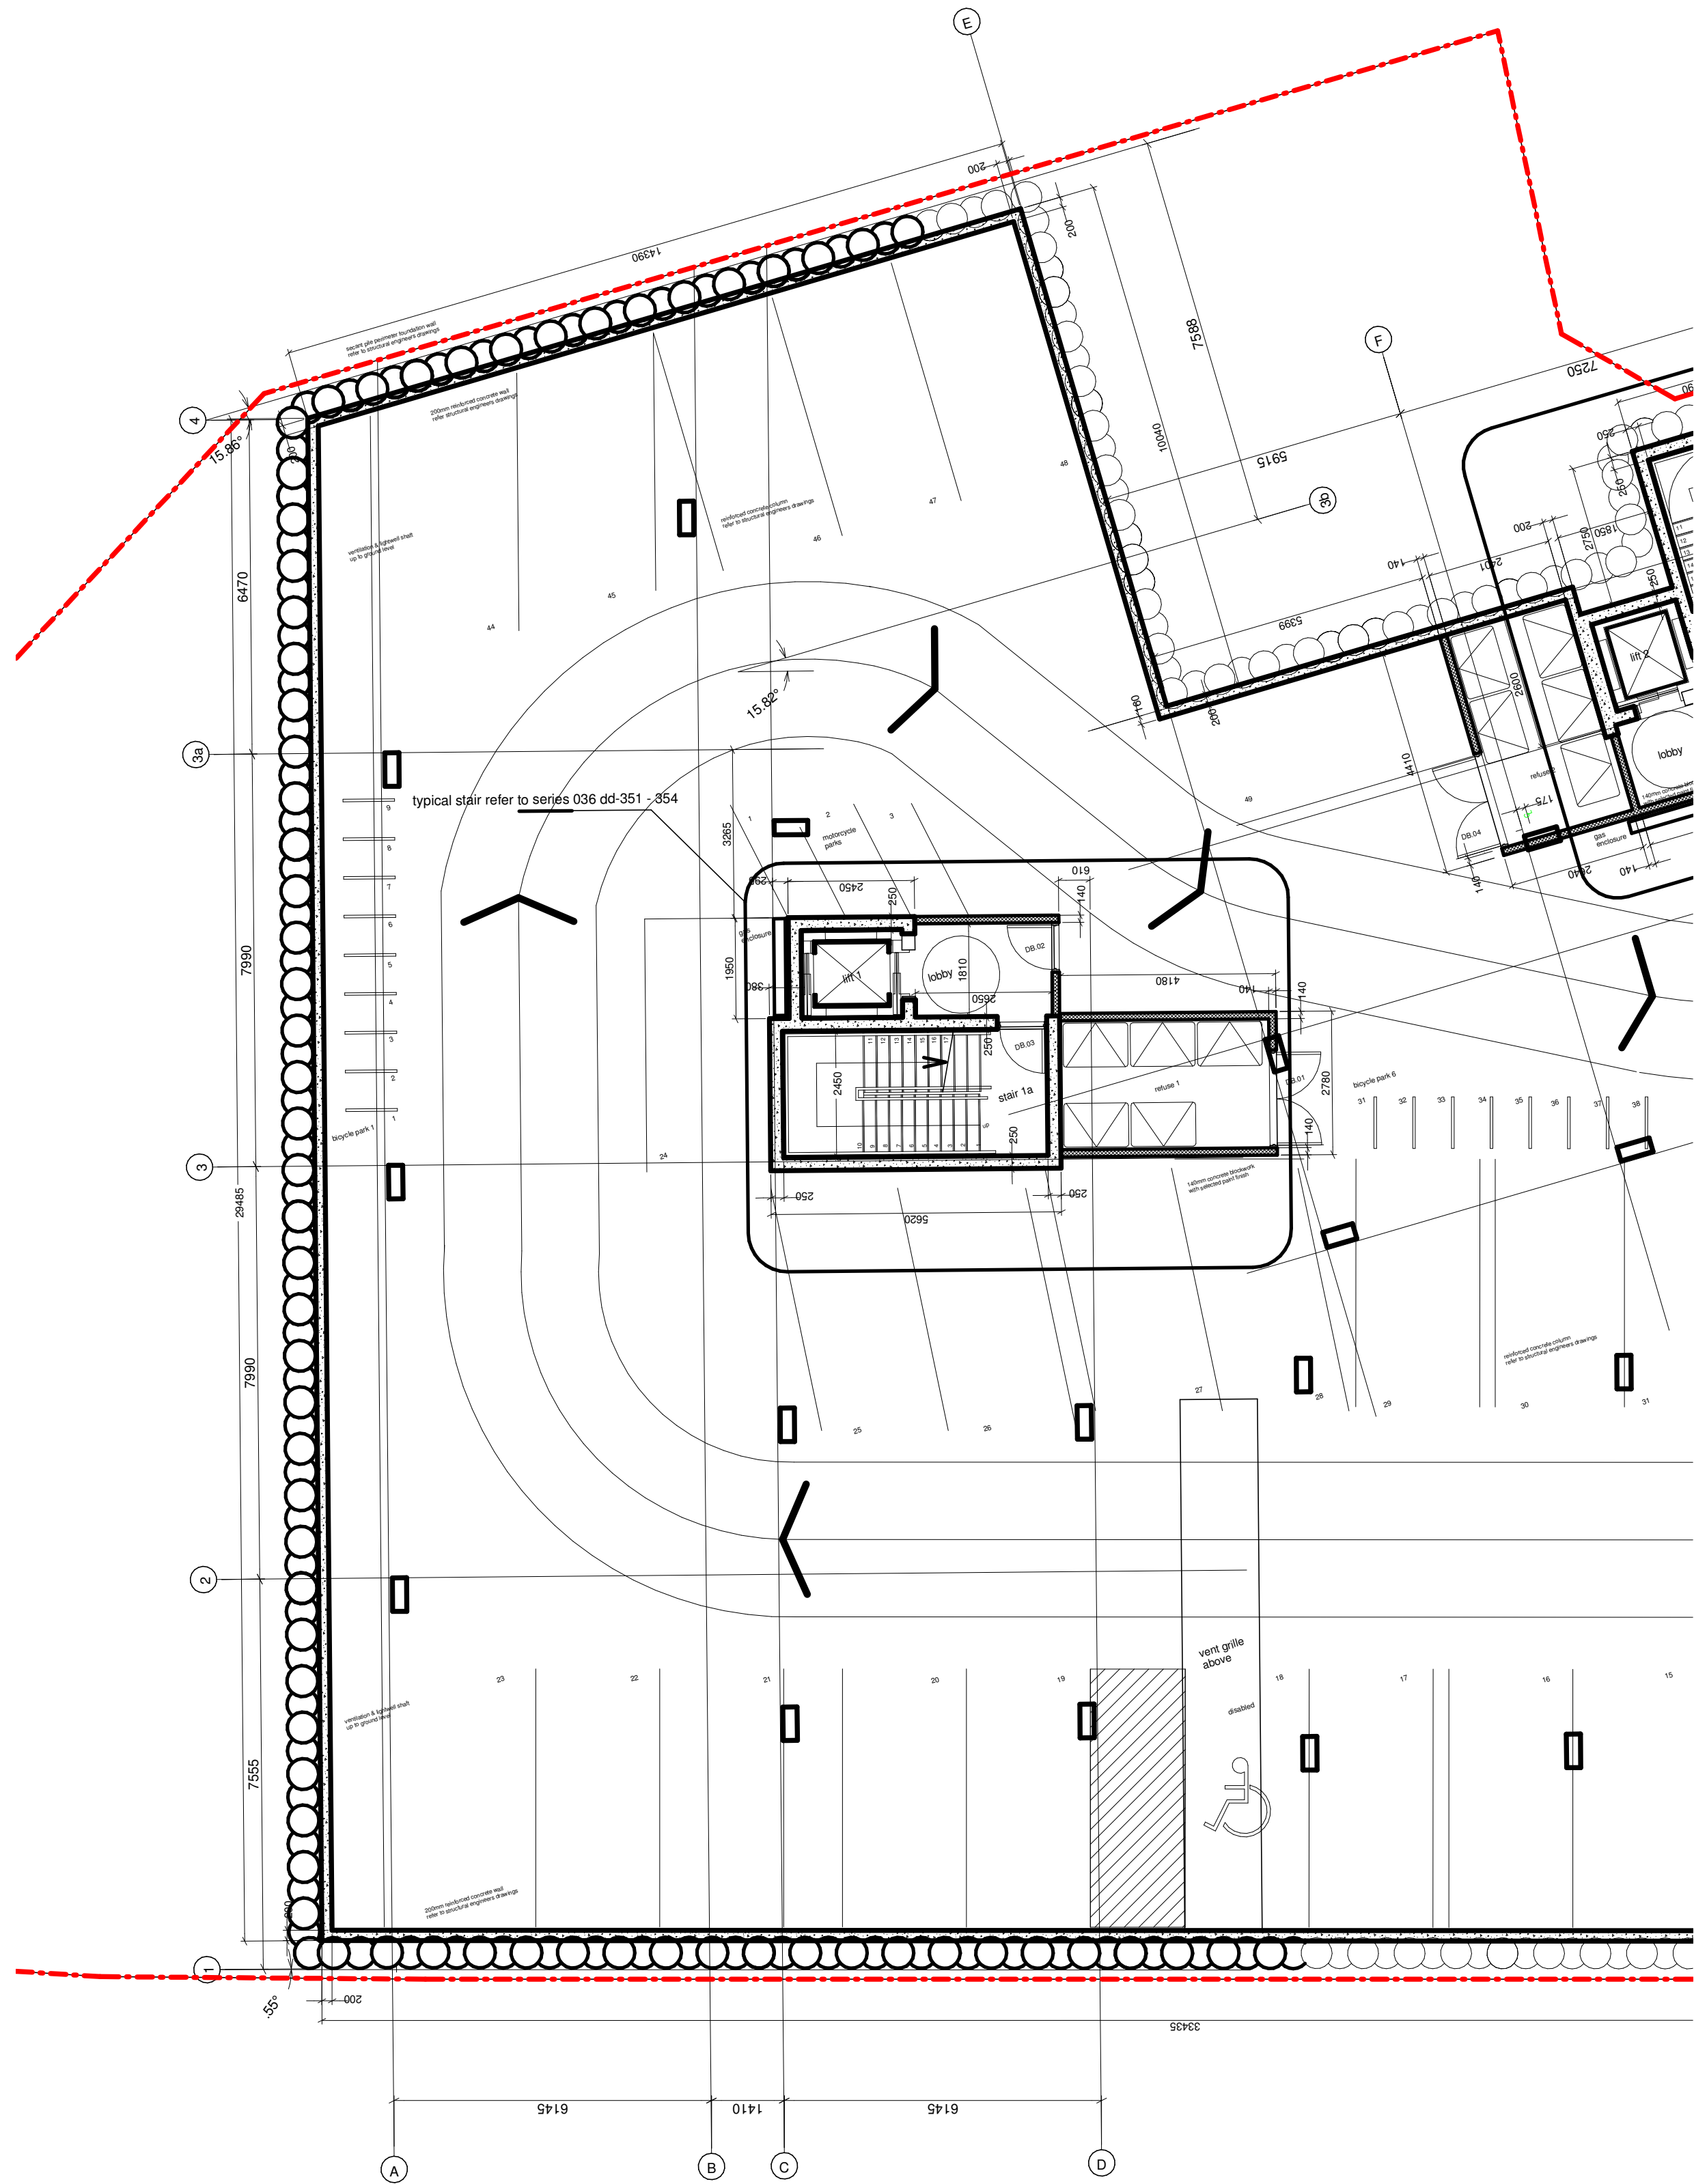

Existing Basement Floor - Pinner area


1 : 100

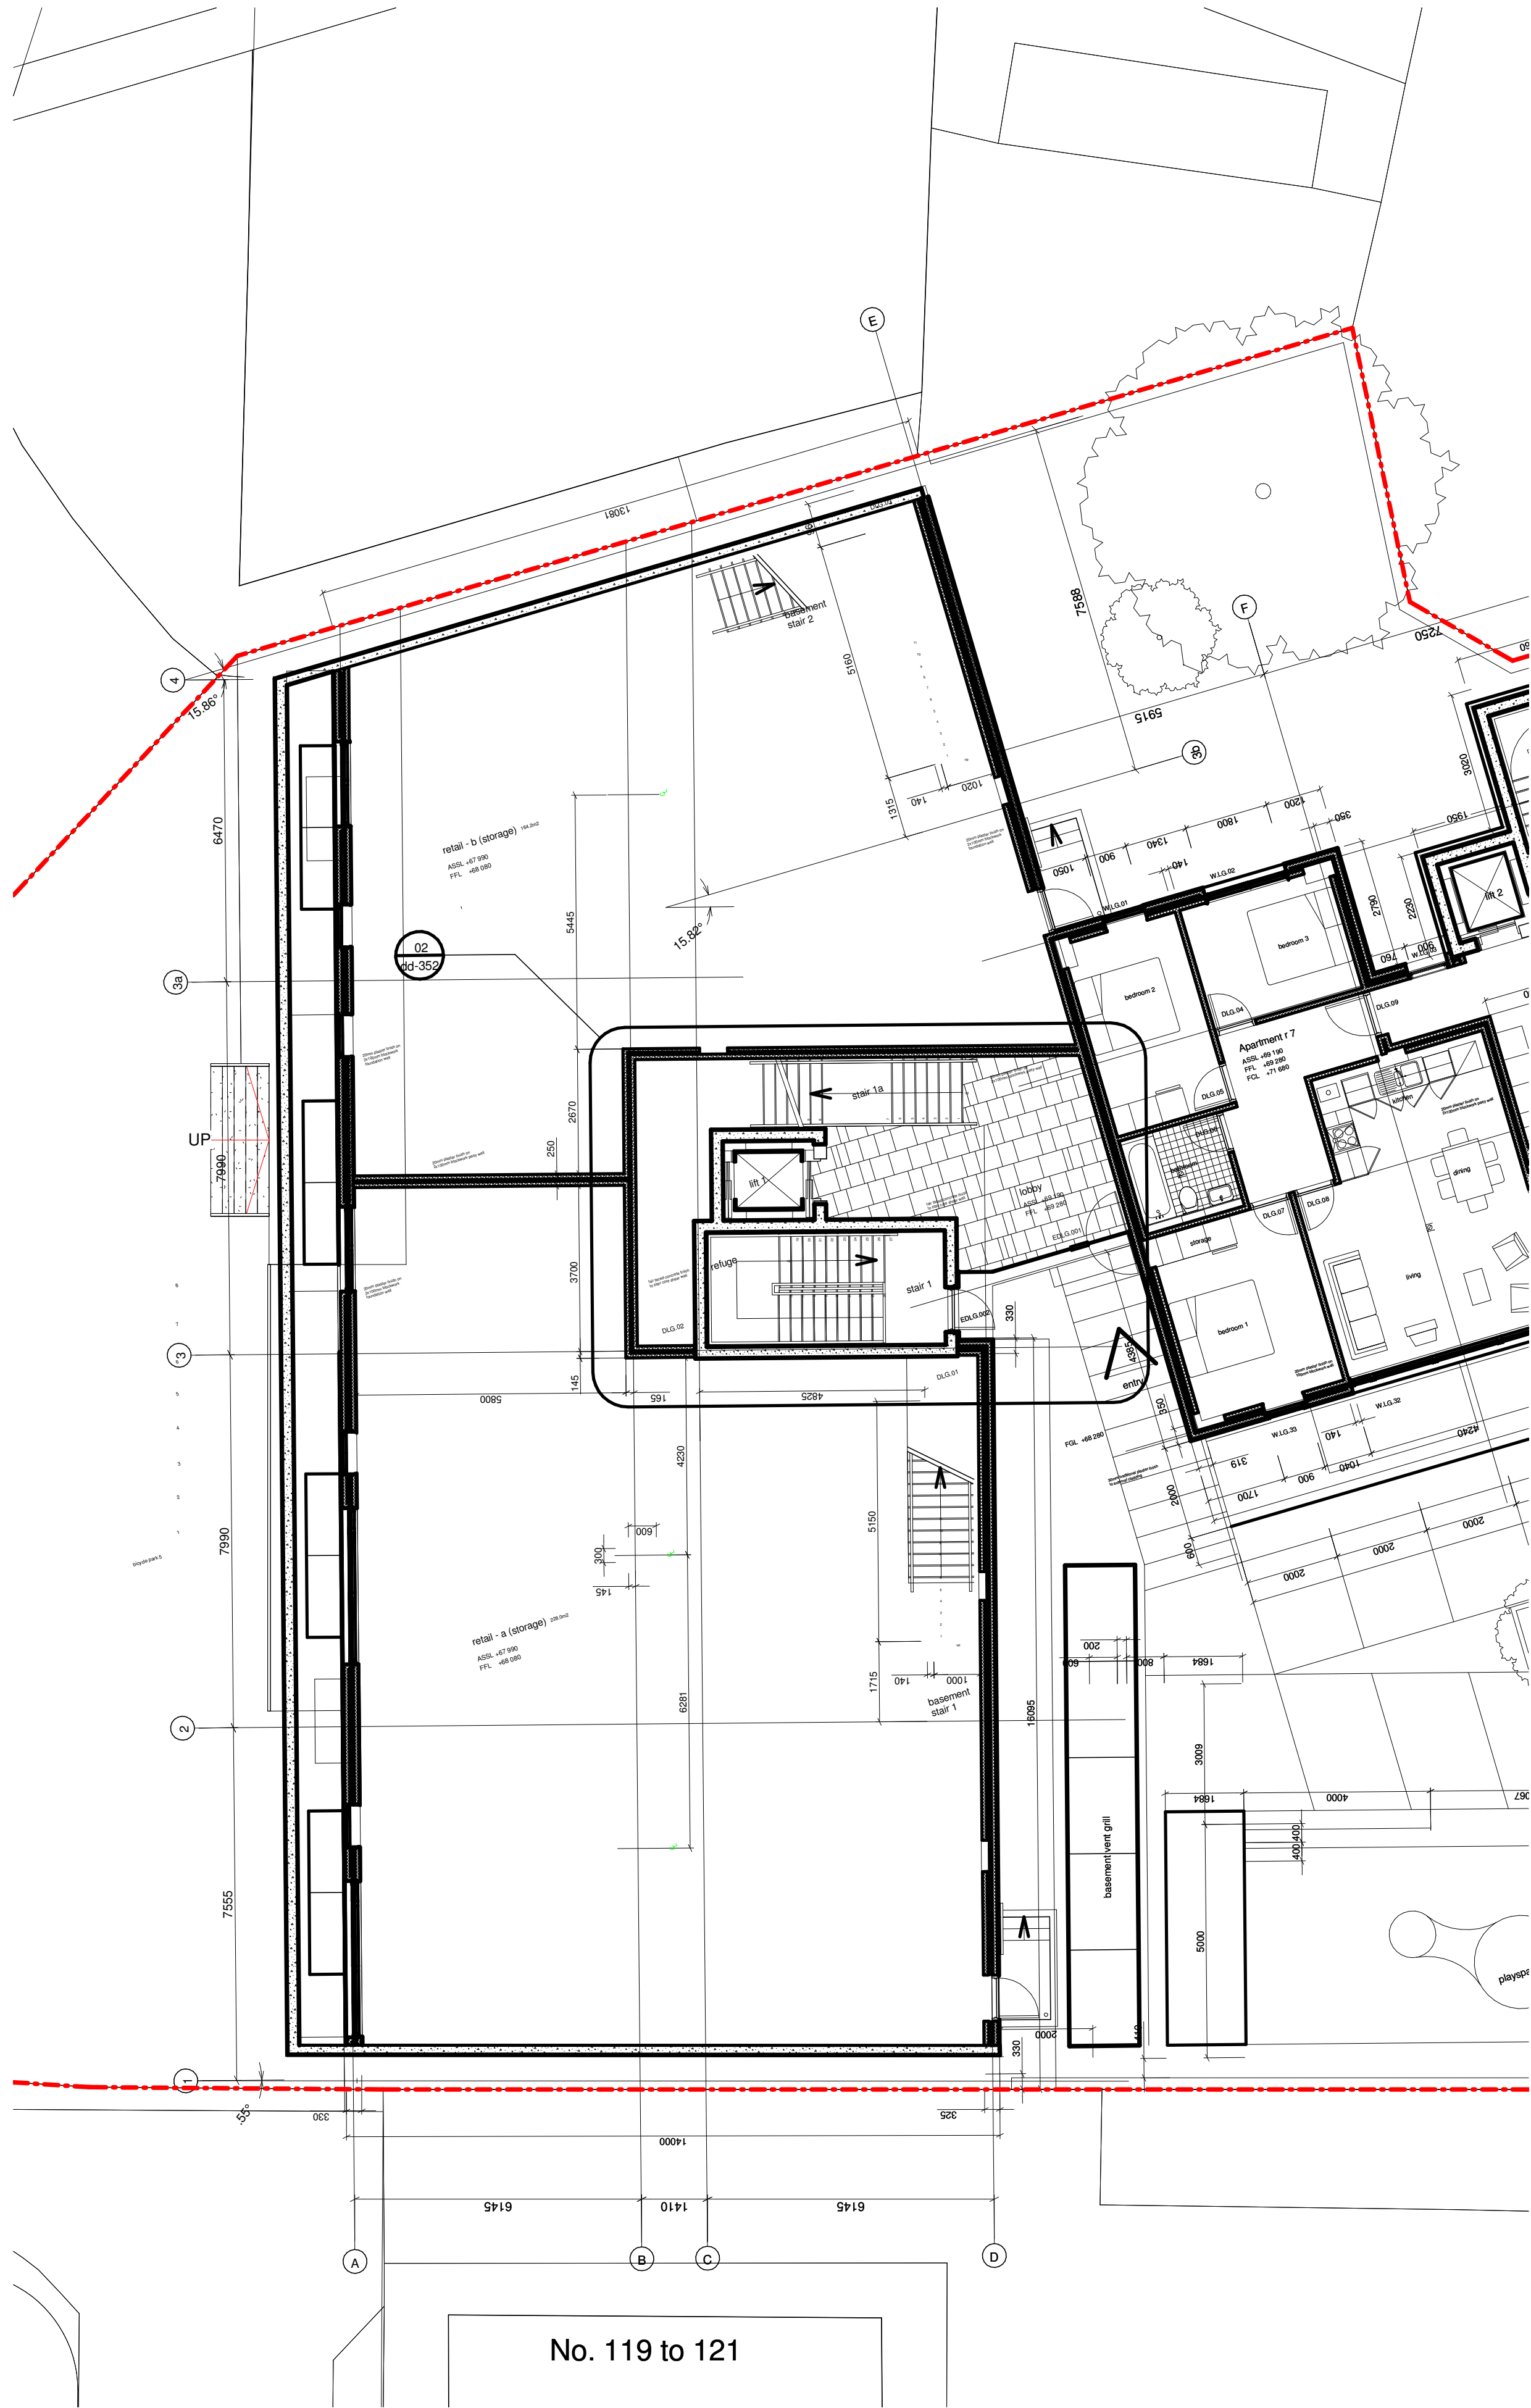


No. 119 to 121

Existing Lower Ground Floor - Pinner area

1 : 100

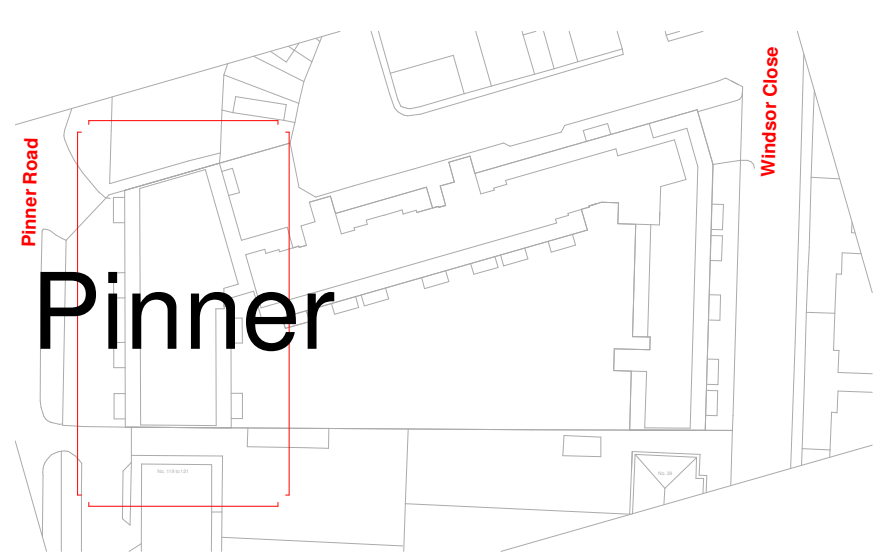

rev date revision description dm aud

 

AS 1:200
1:100
0 10 m

drawing status Planning

studio VArchitects

project No.117 Pinner Road, Northwood Hills HA6 1DA	drawn EC	checked KV	scale 1/100	project date DEC.20
dig no. 2010	job no. 2010	dig no. PL01	rev @A1	
Existing basement and lower ground floor plans				

224 wellendon broadway
harpenden
hertfordshire
AL5 2JL
T: 020 8203 9072
F: 020 8203 8210
e-mail: info@studiovarchitects.co.uk
website: www.studiovarchitects.co.uk