


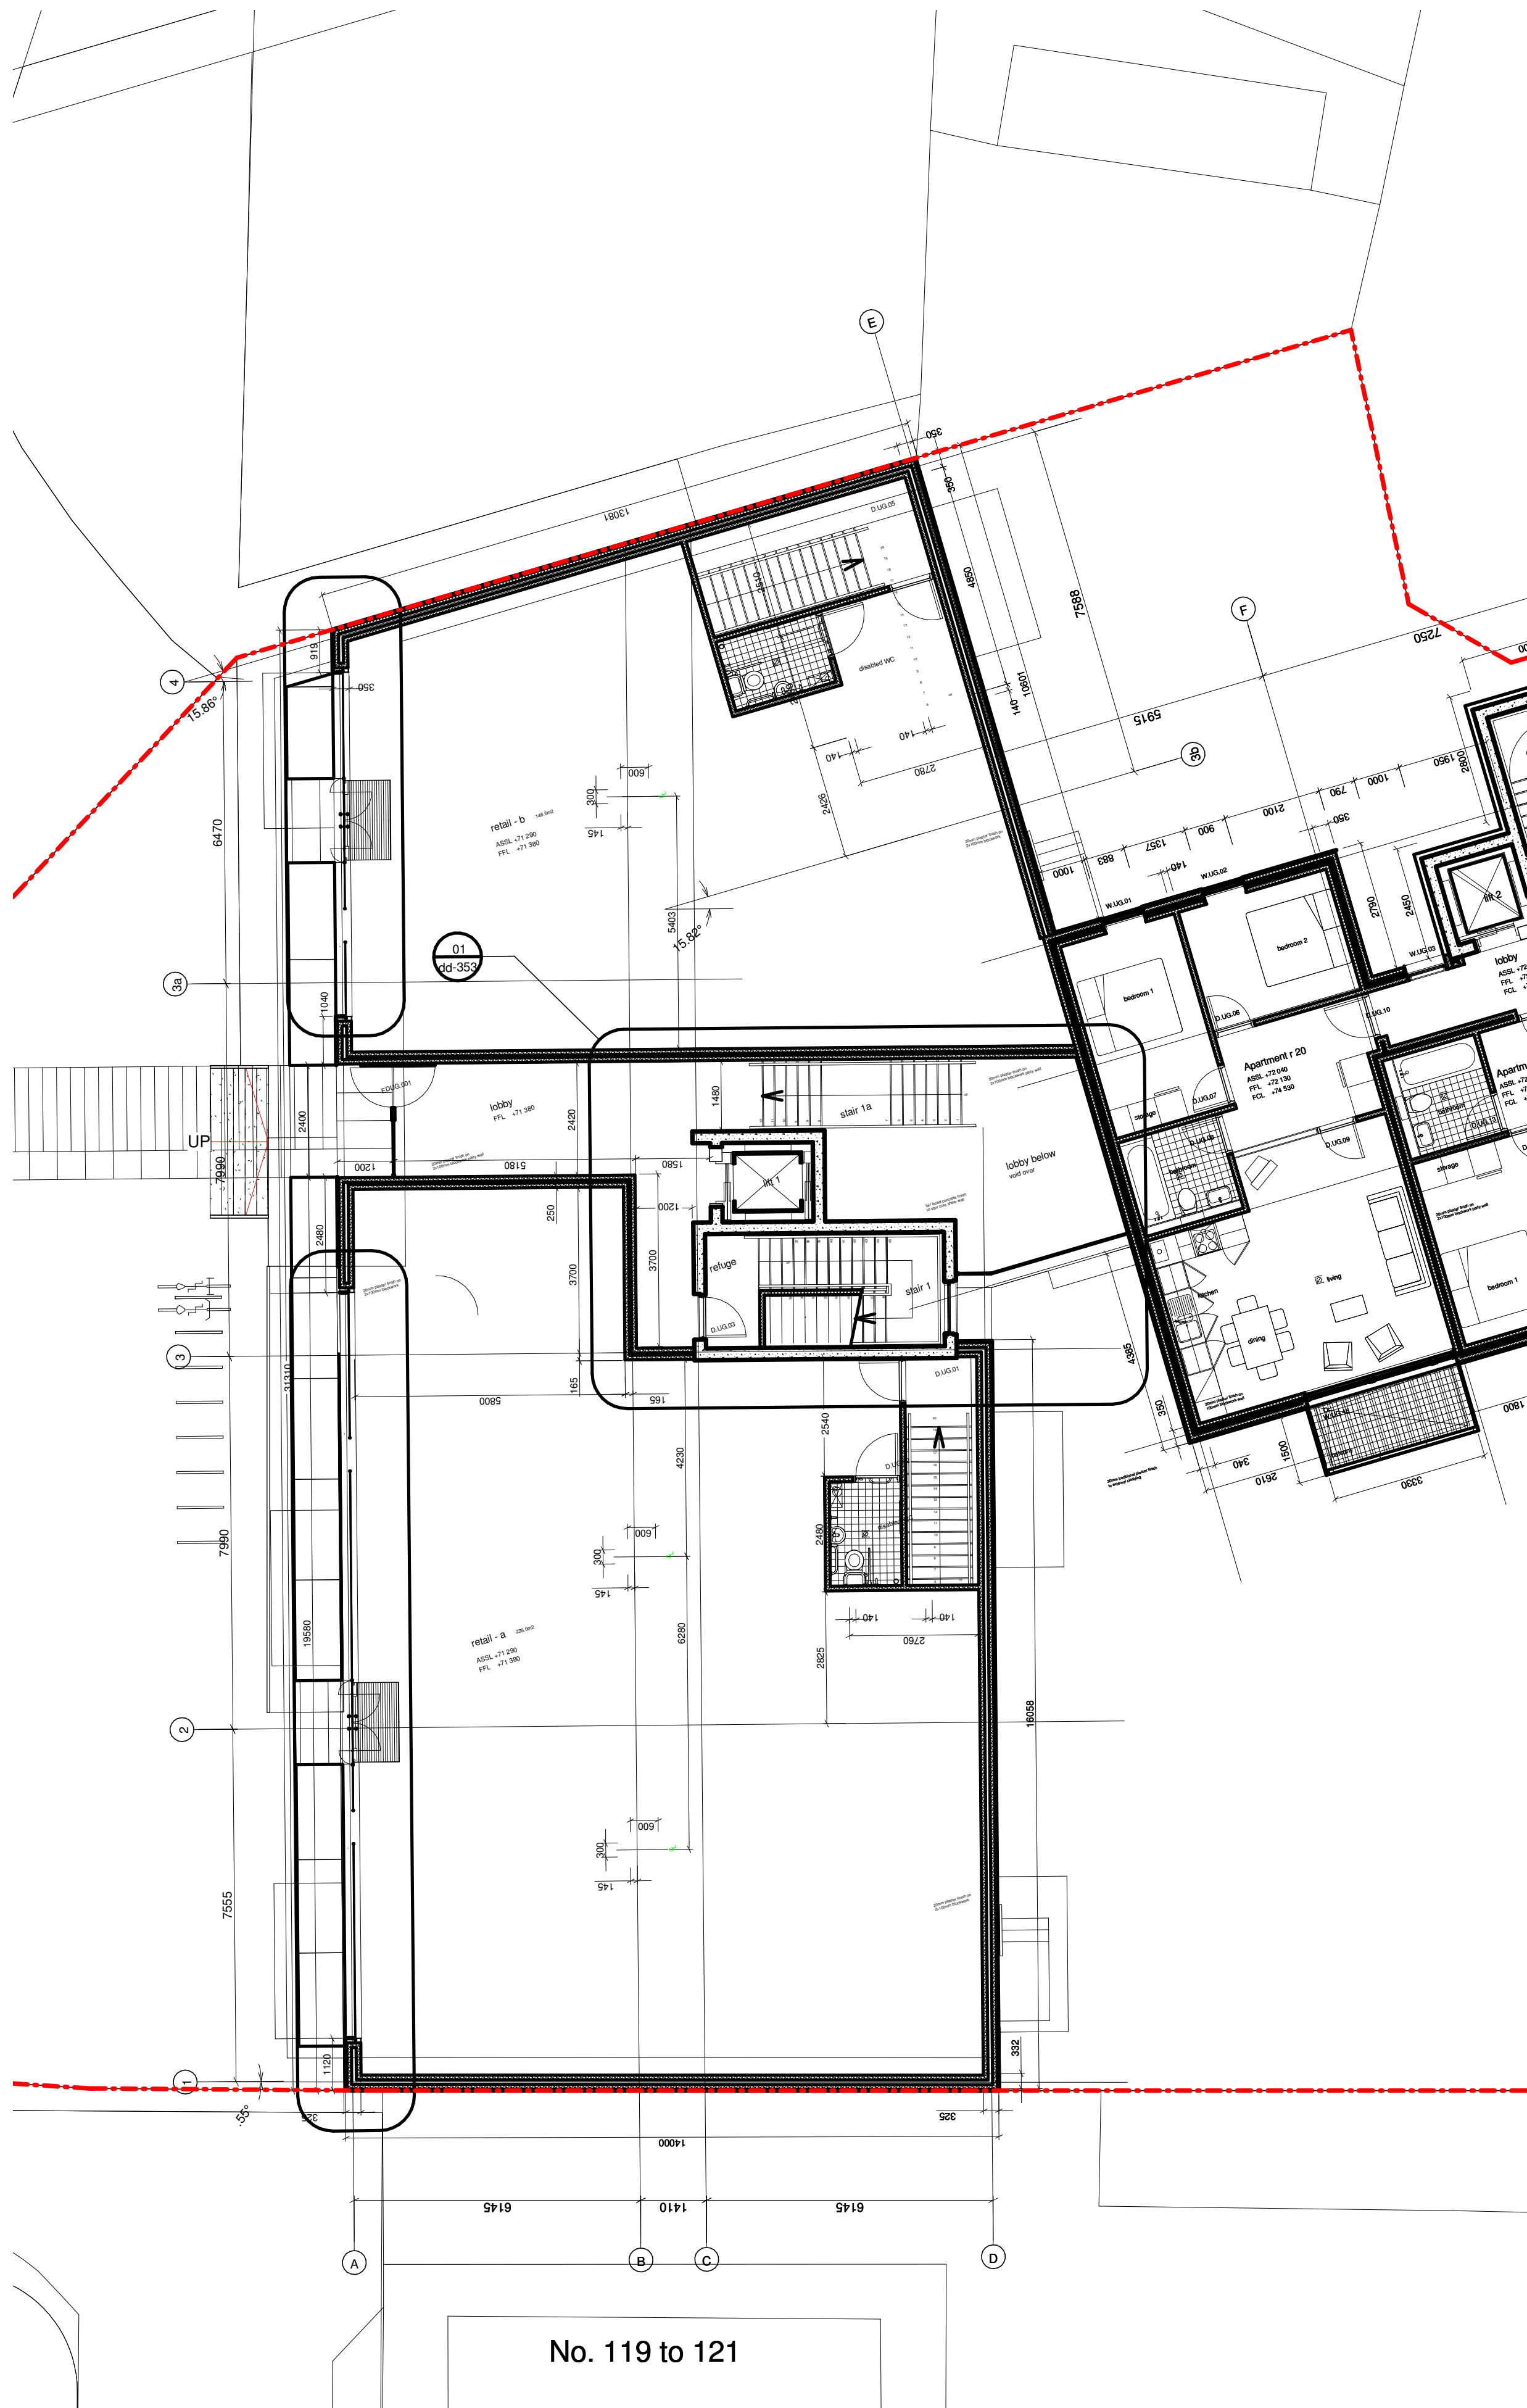


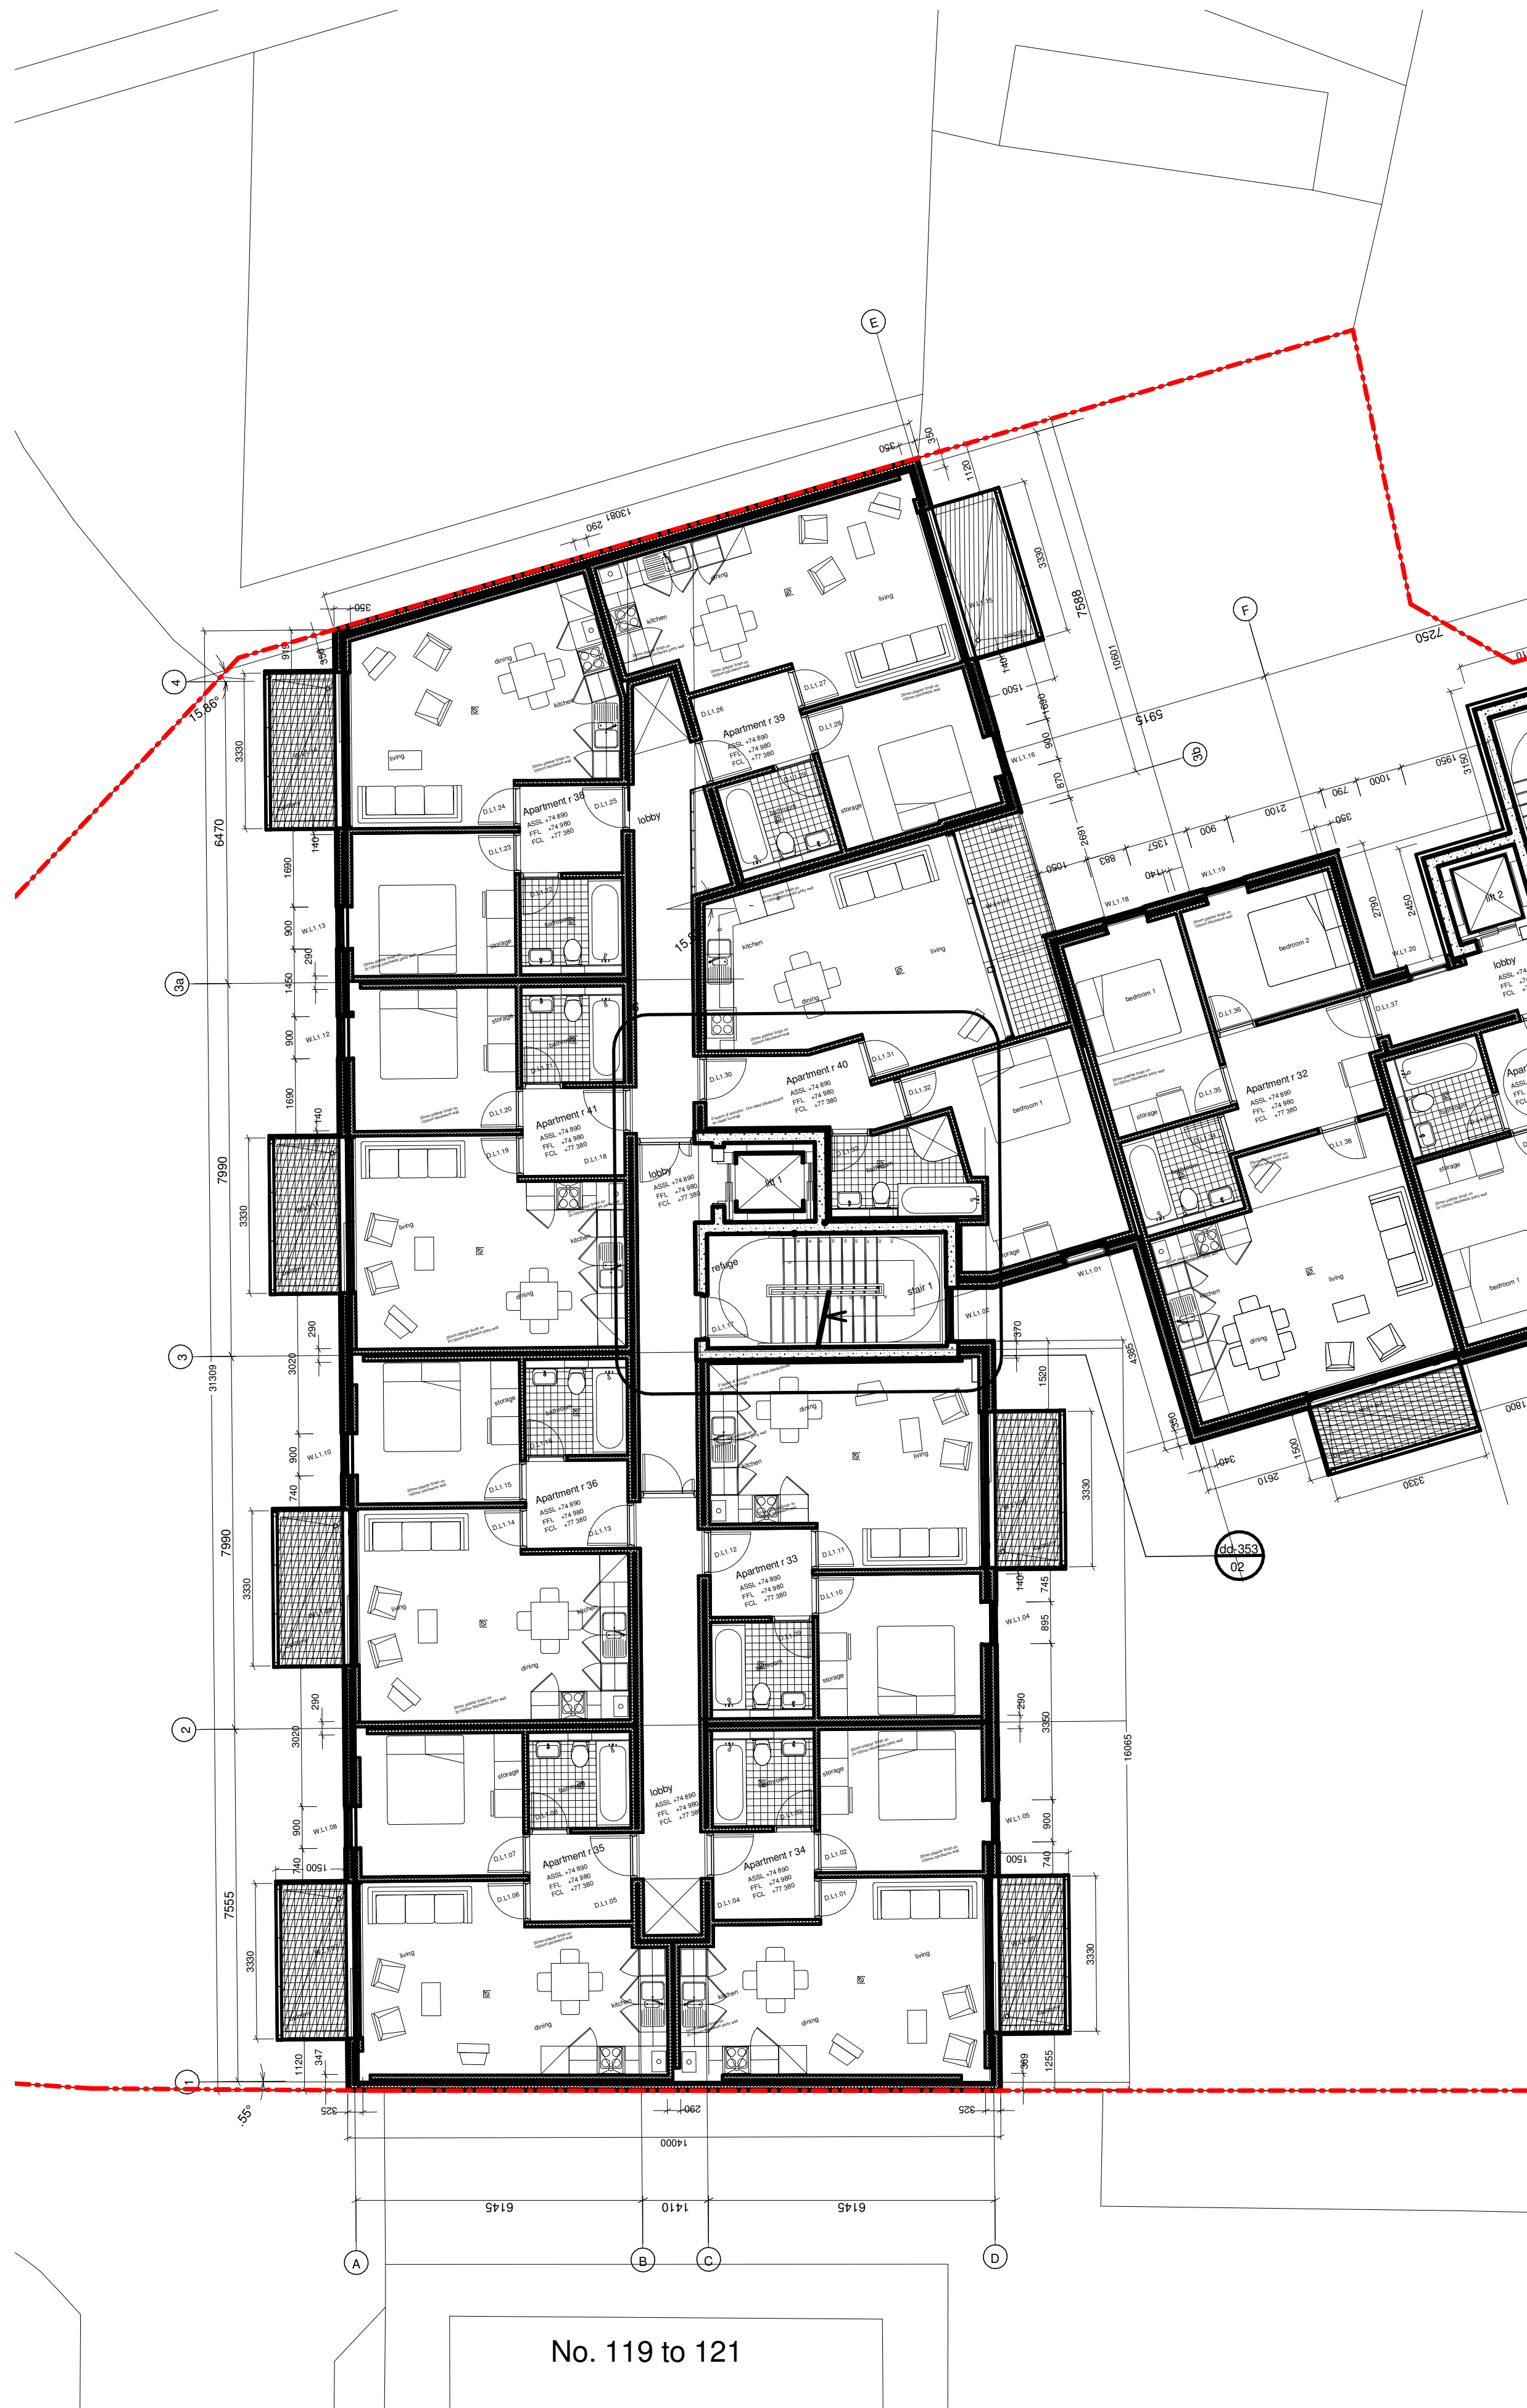

Existing Upper Ground Floor - Pinner area
1 : 100

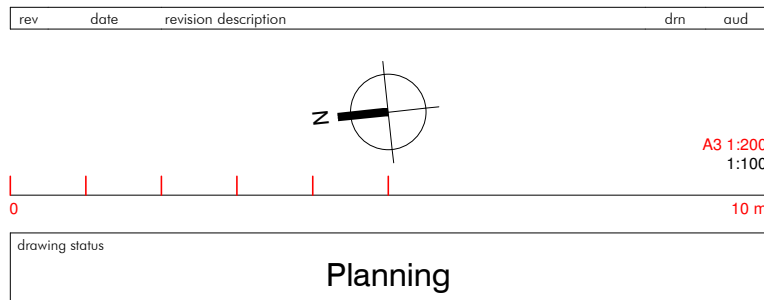

Existing First Floor - Pinner area
1 : 100

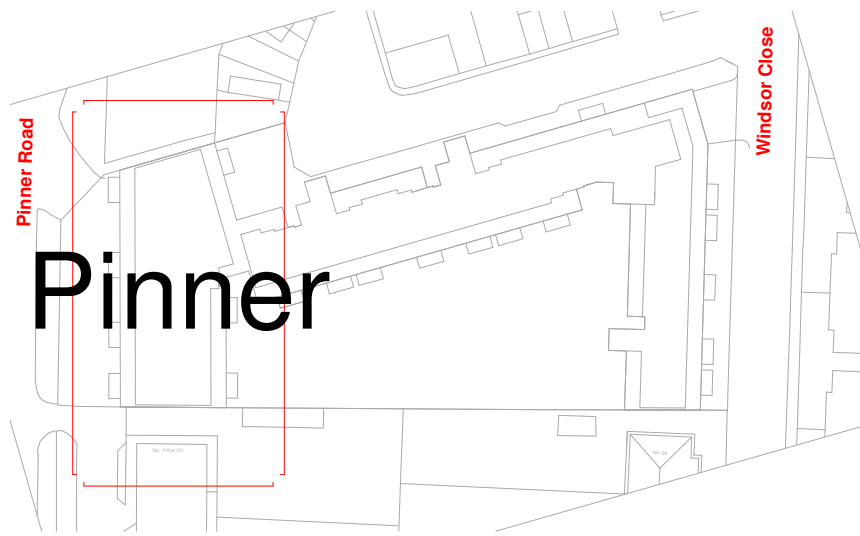

studio V Architects
224 well handon broadway
London NW9 7PL
T: 020 8203 9072
F: 020 8203 8210
e-mail: info@studiovarchitects.co.uk

project	drawn	checked	scale	project date
No.117 Pinner Road, Northwood Hills HA6 1DA	EC	KV	1/100	DEC.20
day title	job no.	dig no.	rev	
Existing upper ground and first floor plans	2010	PL02		