





Existing Second Floor - Pinner area

1 : 100

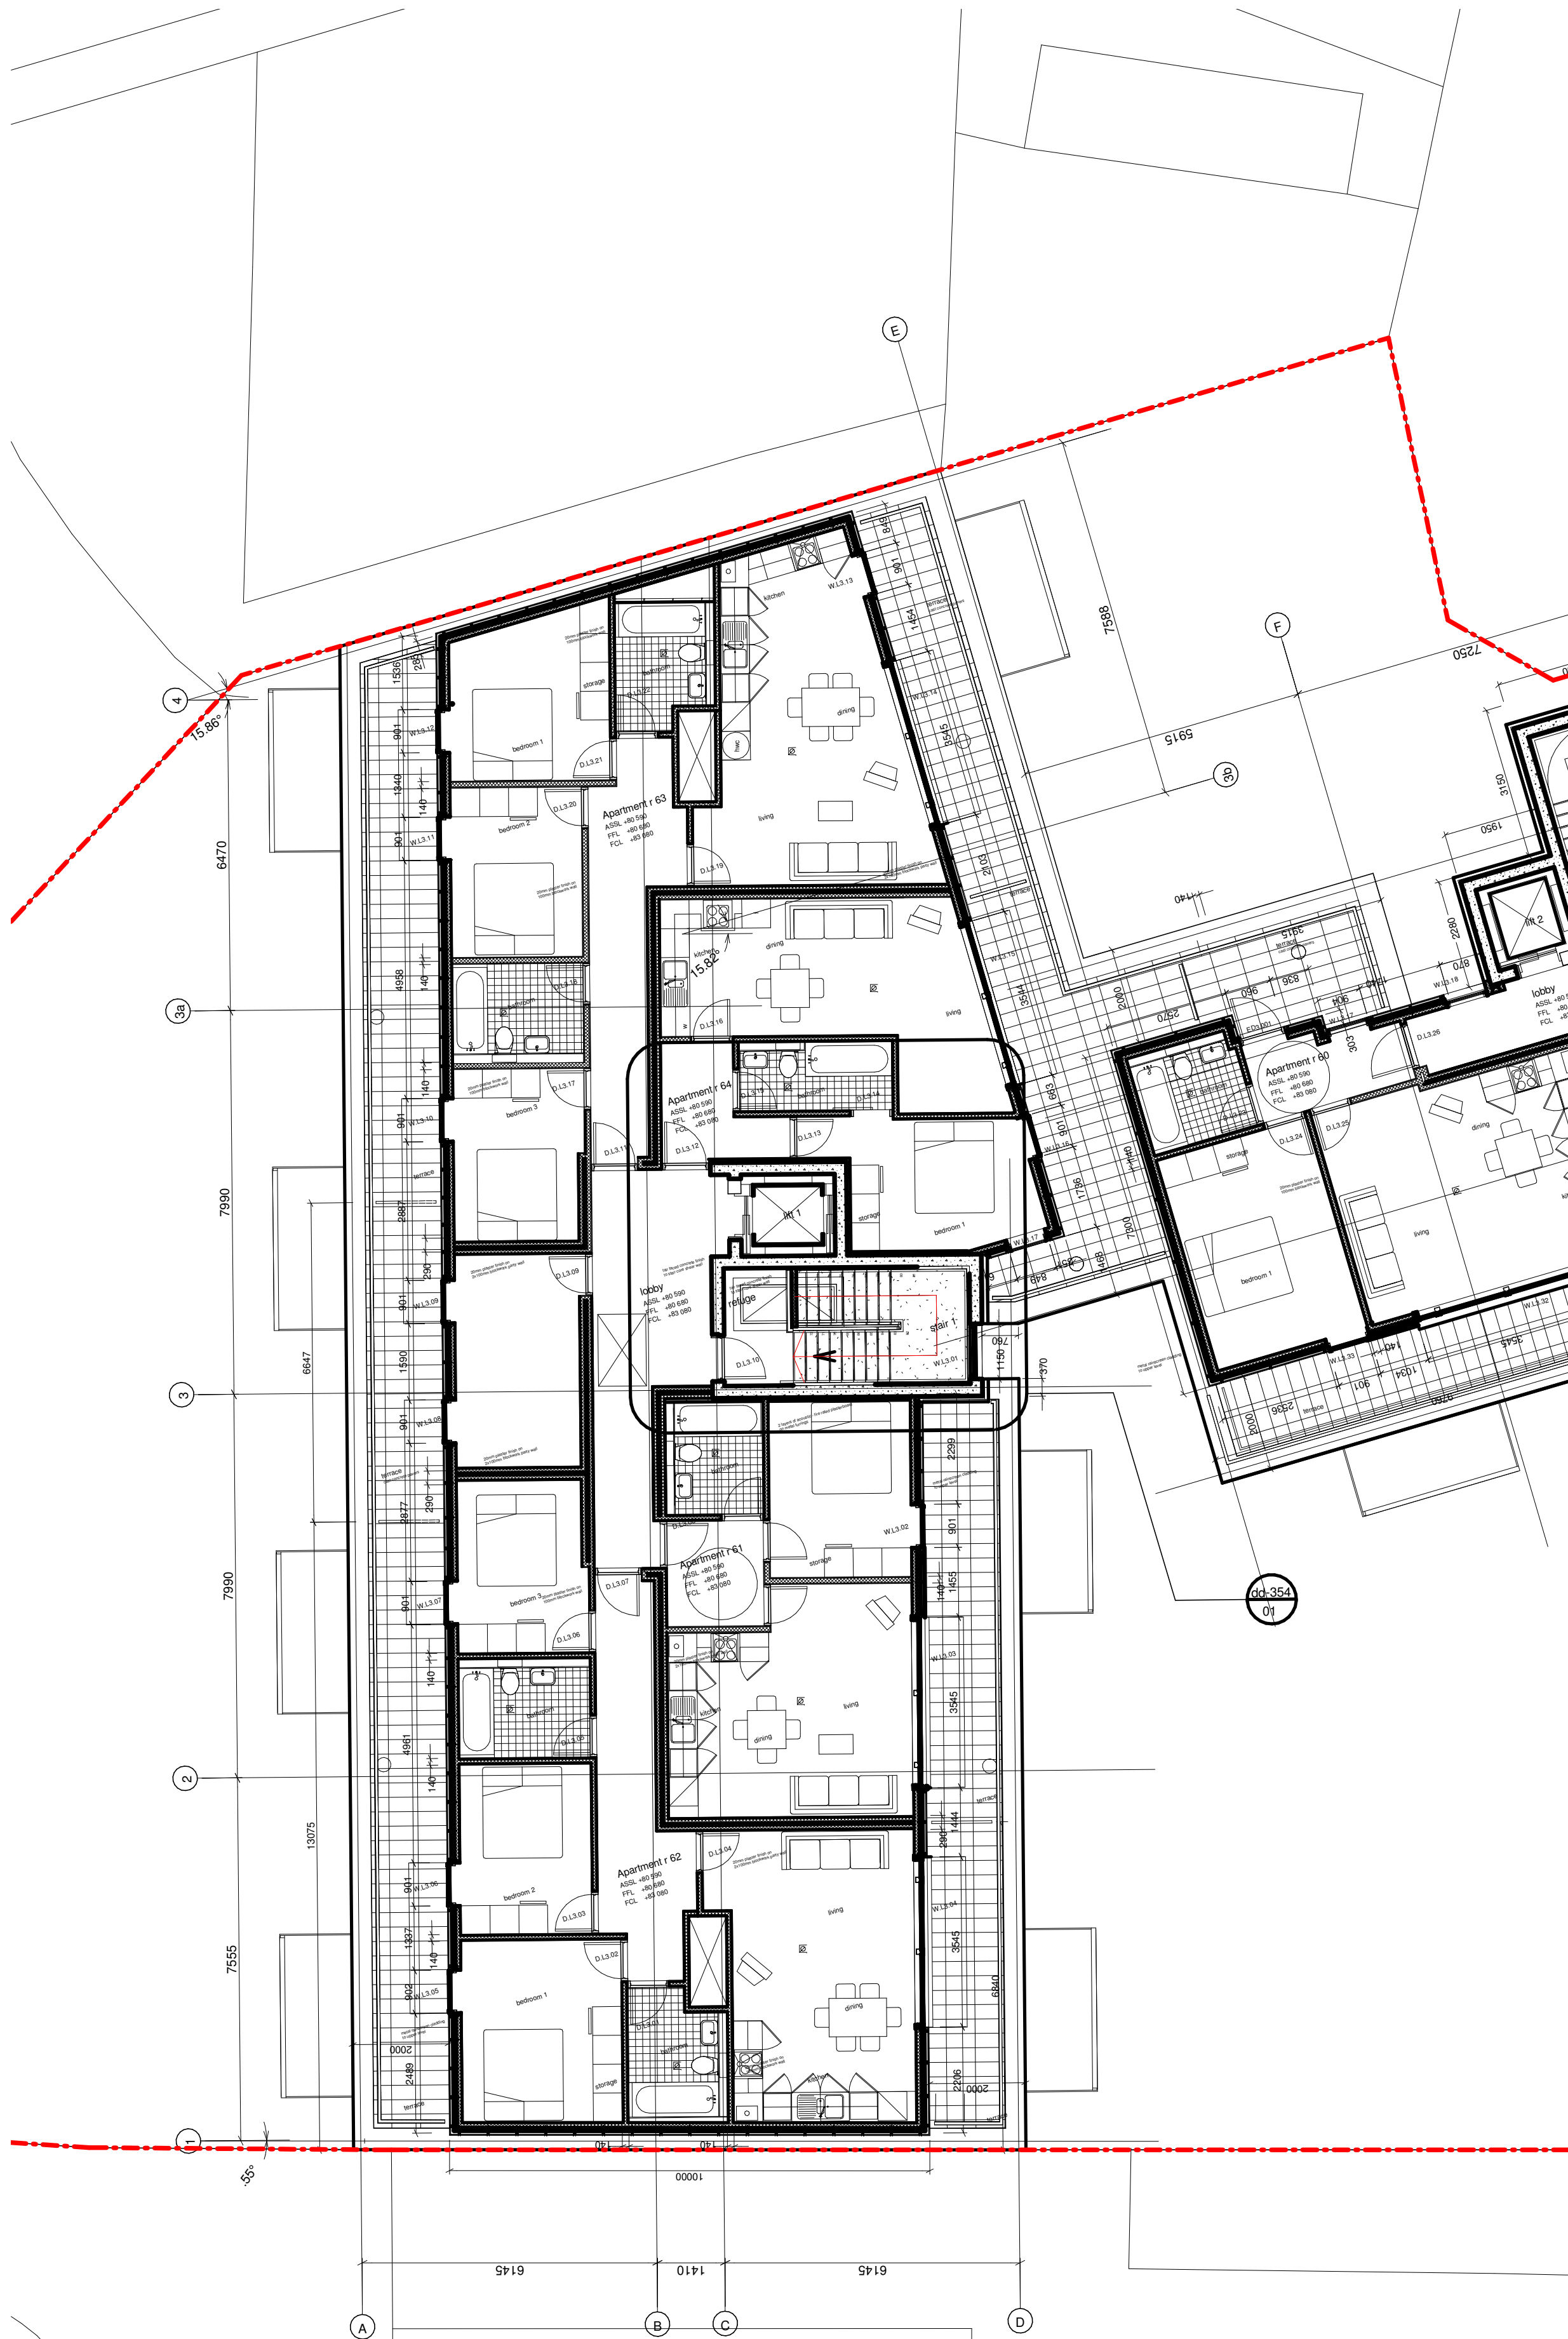


Existing Third Floor - Pinner area

1 : 100

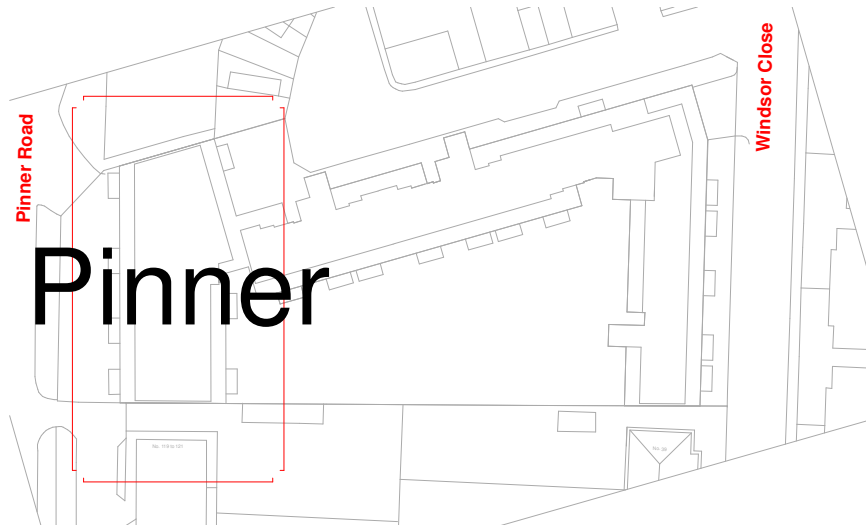

Pinner

rev	date	revision description	dm	aud
-----	------	----------------------	----	-----

 

AS 1:200
1:100
10 m

drawing status
Planning

studio VArchitects

project No.117 Pinner Road, Northwood Hills HA6 1DA	drawn EC	checked KV	scale 1/100	project date DEC.20
day title Existing second and third floor plans	job no. 2010	diag no. PL03	rev @A1	

224 well handon broadway
handout
London NW9 7PL
T: 020 8203 9072
F: 020 8203 8210
website: www.studiovarchitects.co.uk
e-mail: info@studiovarchitects.co.uk