

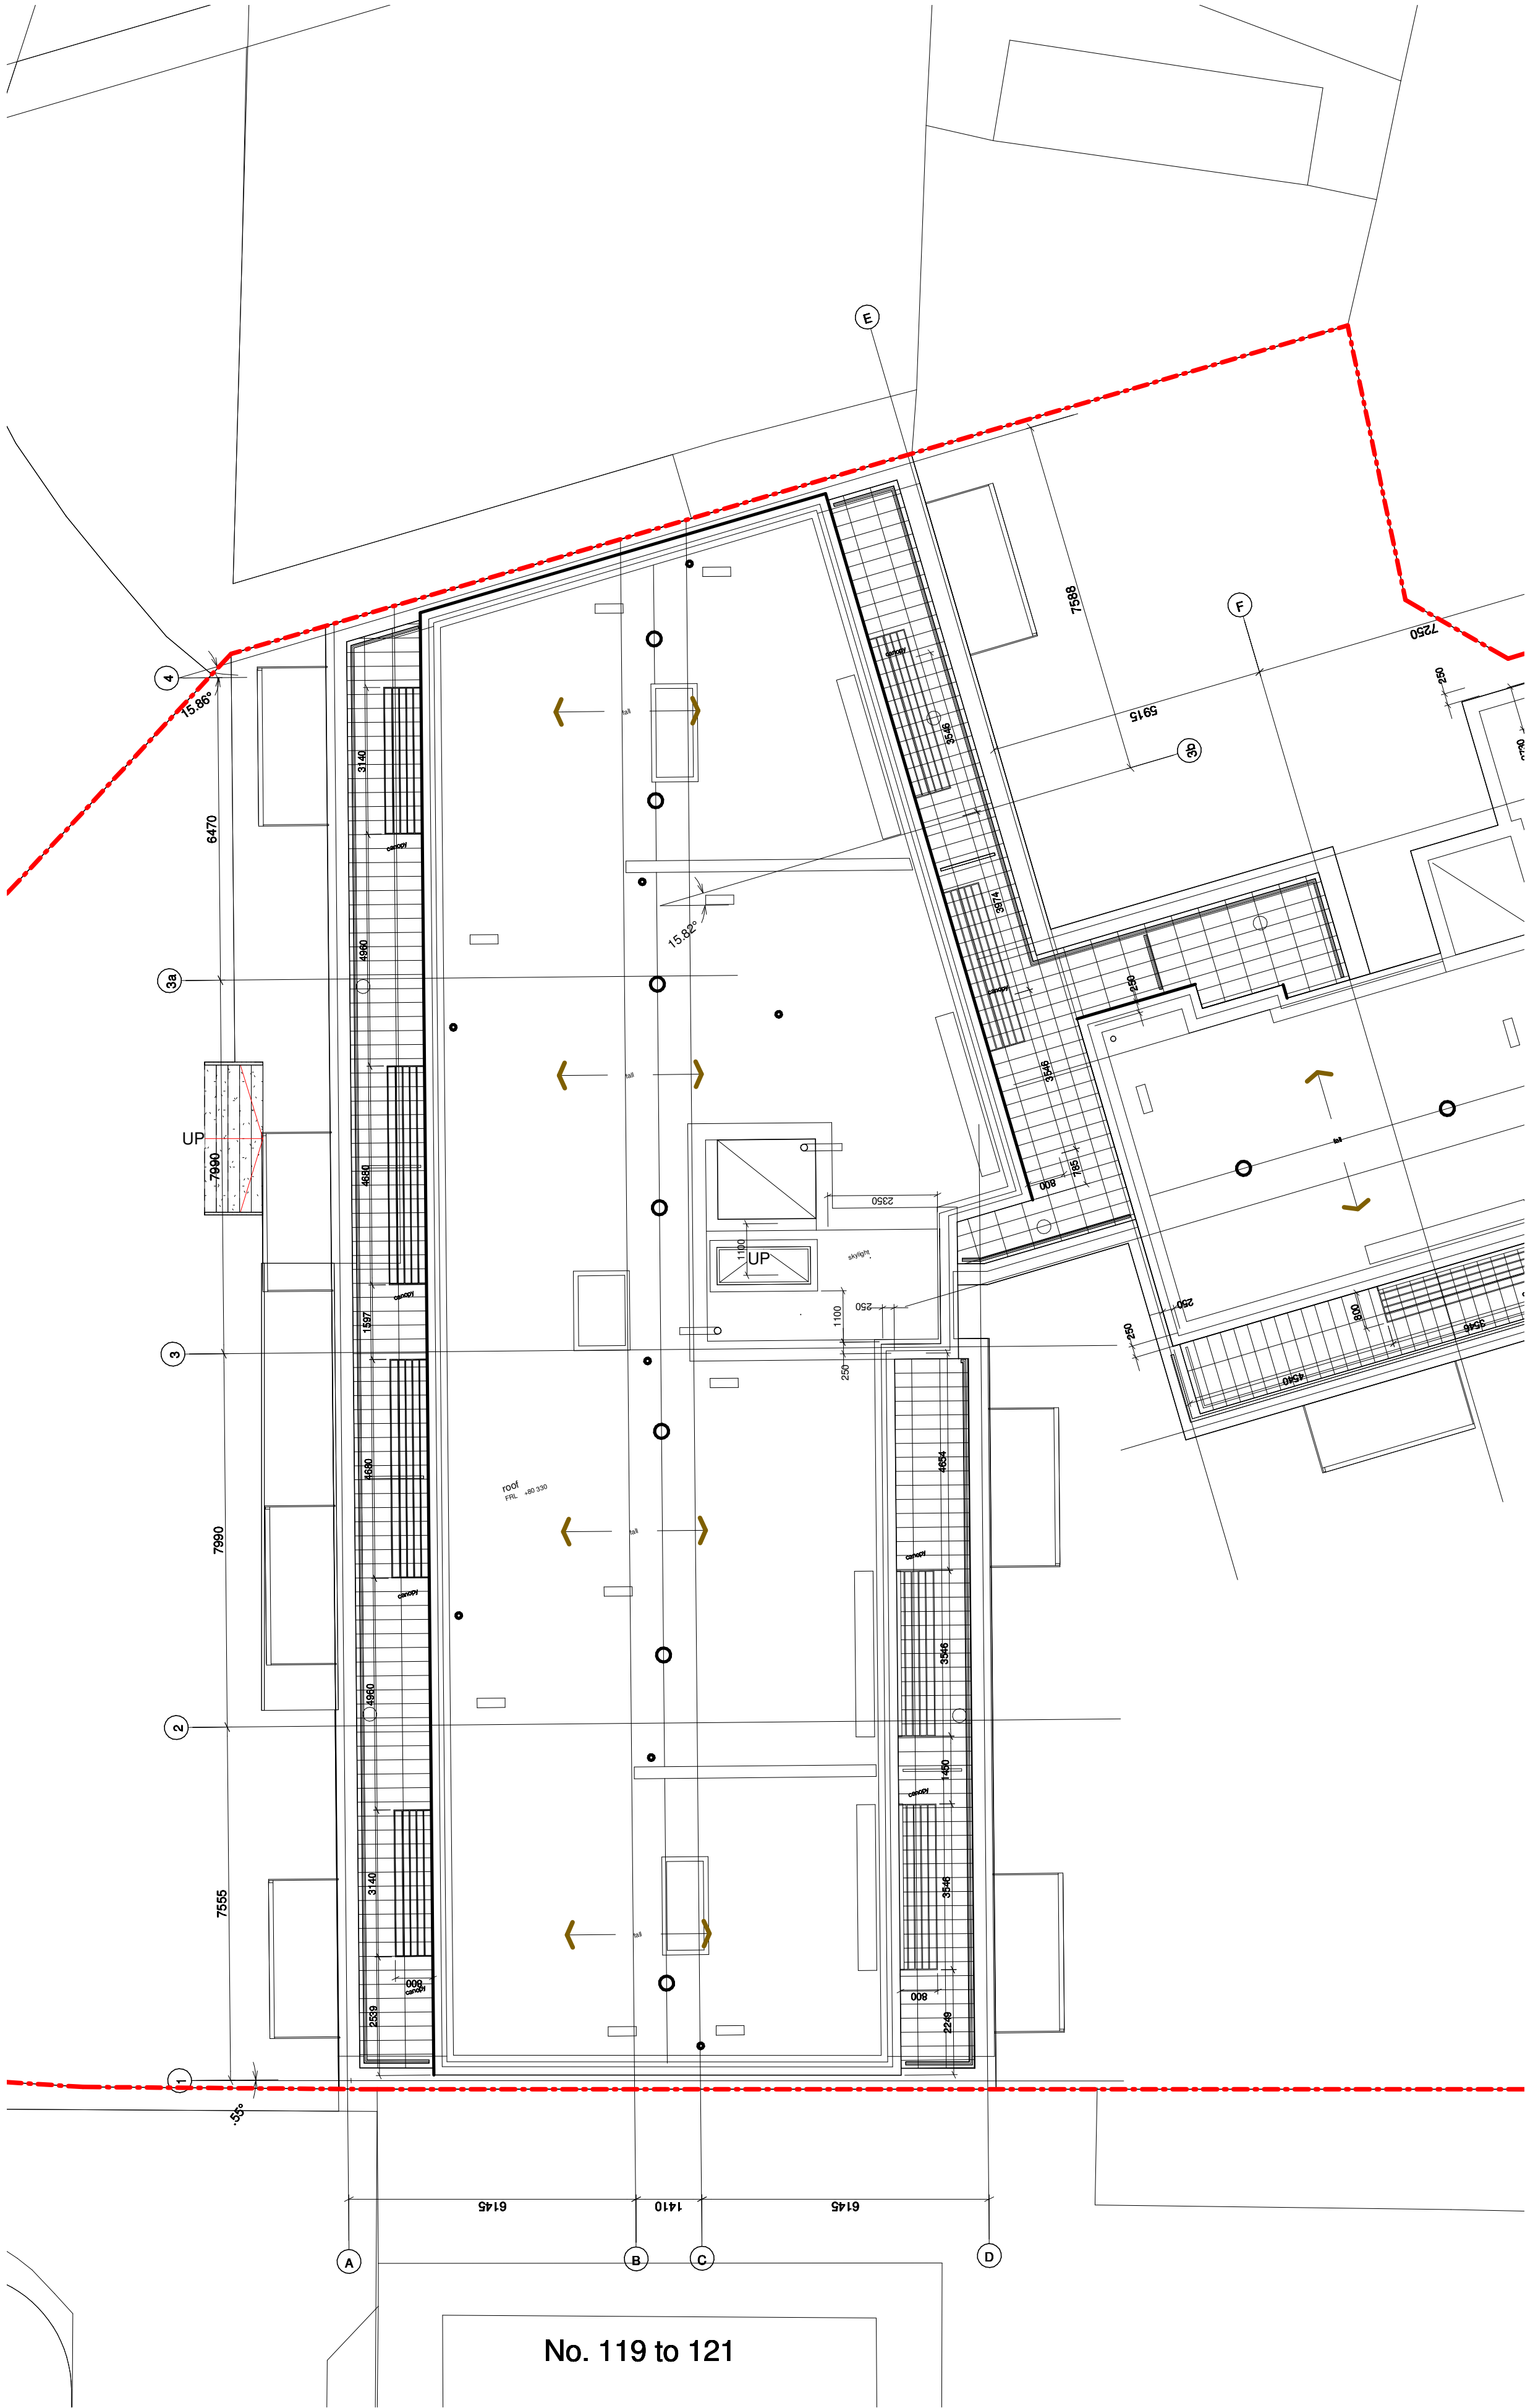


 

rev	date	revision description	dim	aud
-----	------	----------------------	-----	-----

 

drawing status	Planning
----------------	----------

studio VArchitects

224 wellendon broadway
handon
london nw9 7dt
t: 020 8203 9072
f: 020 8203 8210
website: www.studiovarchitects.co.uk
e-mail: info@studiovarchitects.co.uk

project	drawn	checked	scale	project date
No.117 Pinner Road, Northwood Hills HA6 1DA	EC	KV	1/100	DEC.20
dig title	job no.	dig no.	rev	
Existing Roof plan	2010	PL04		