

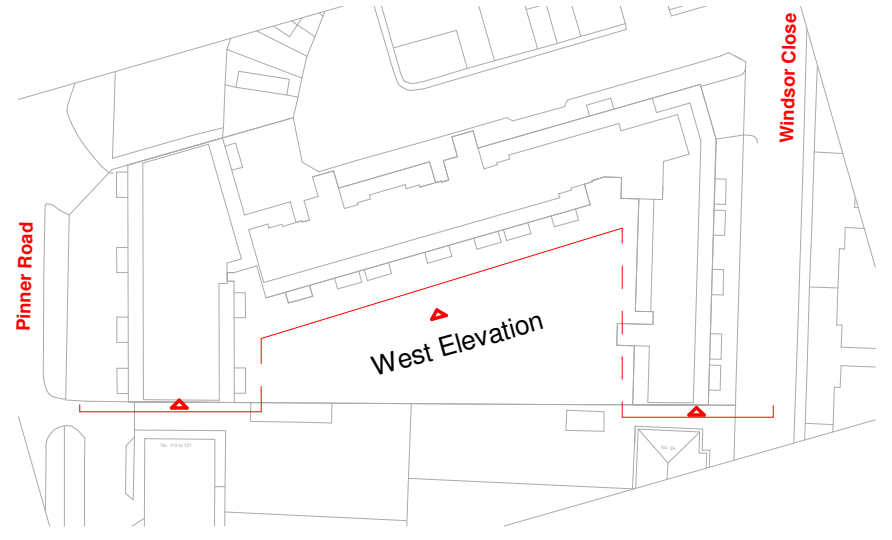


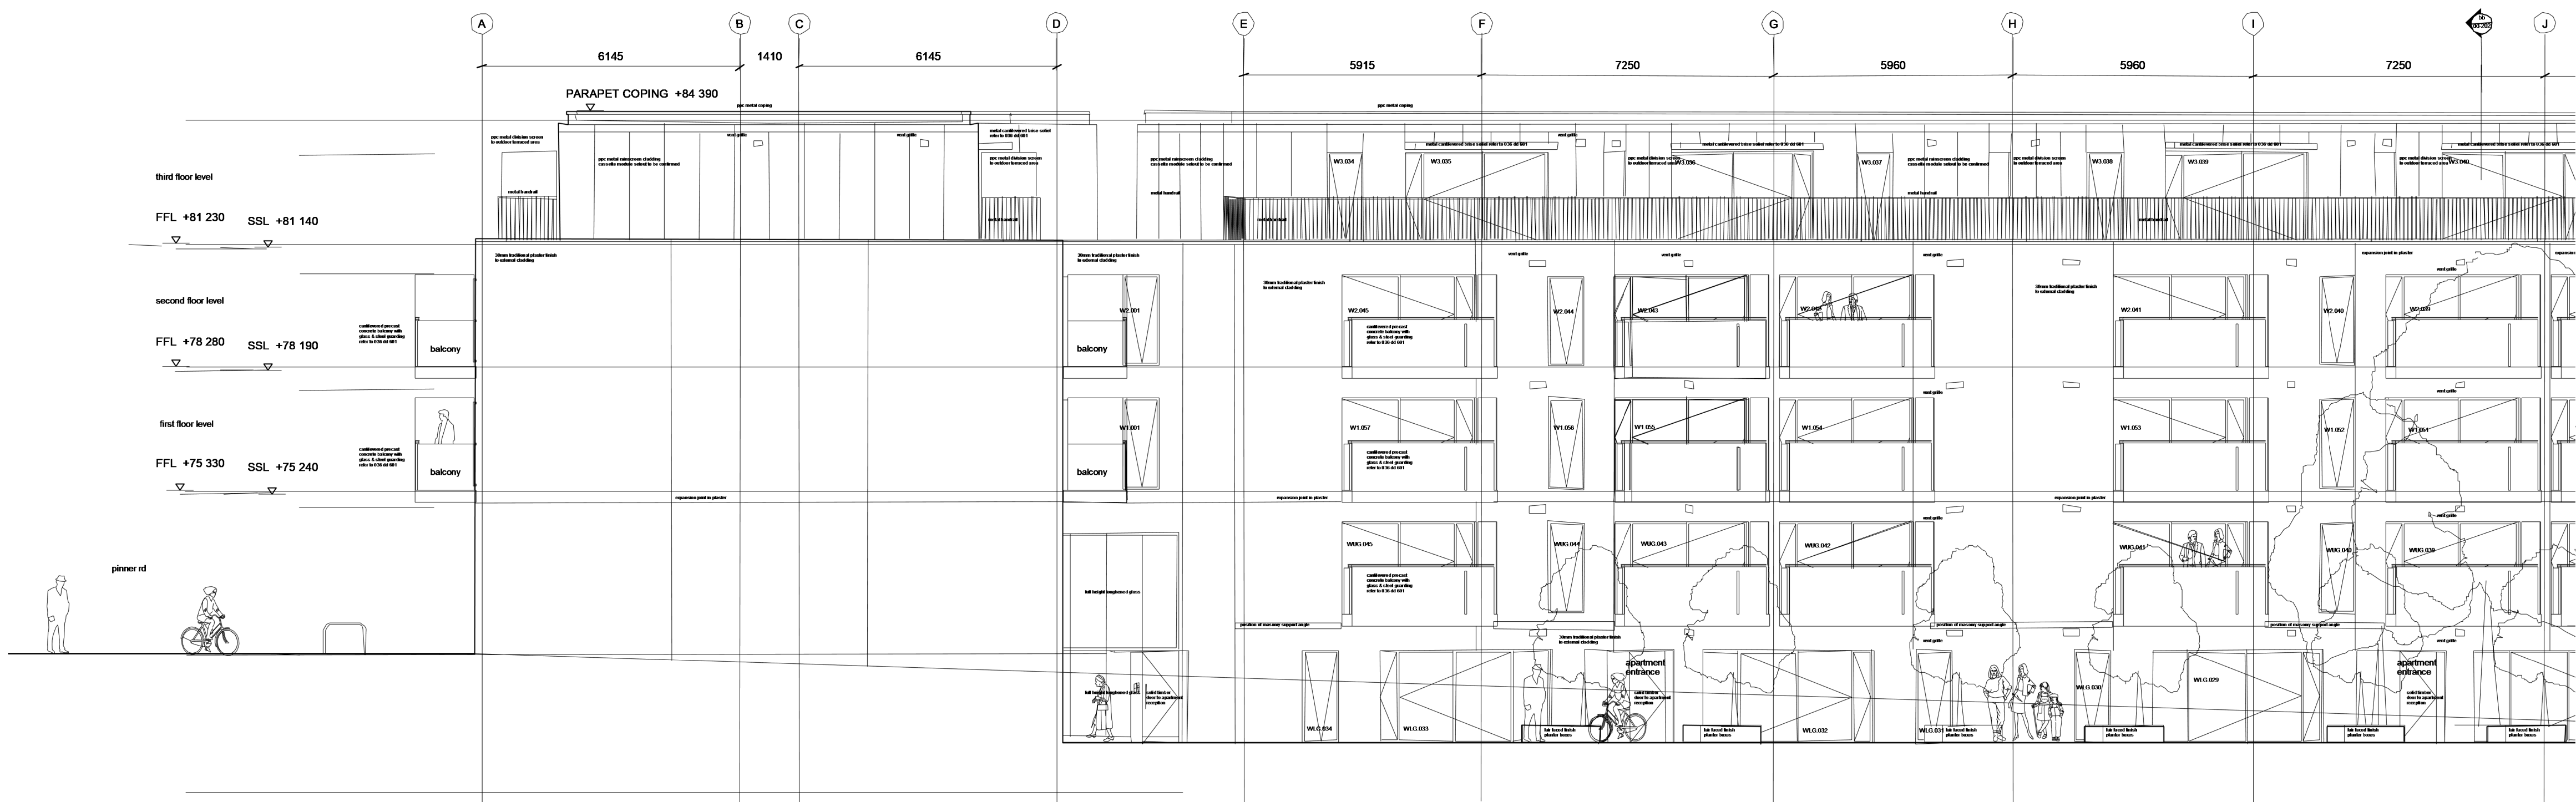

Existing elevation - West


1 : 100

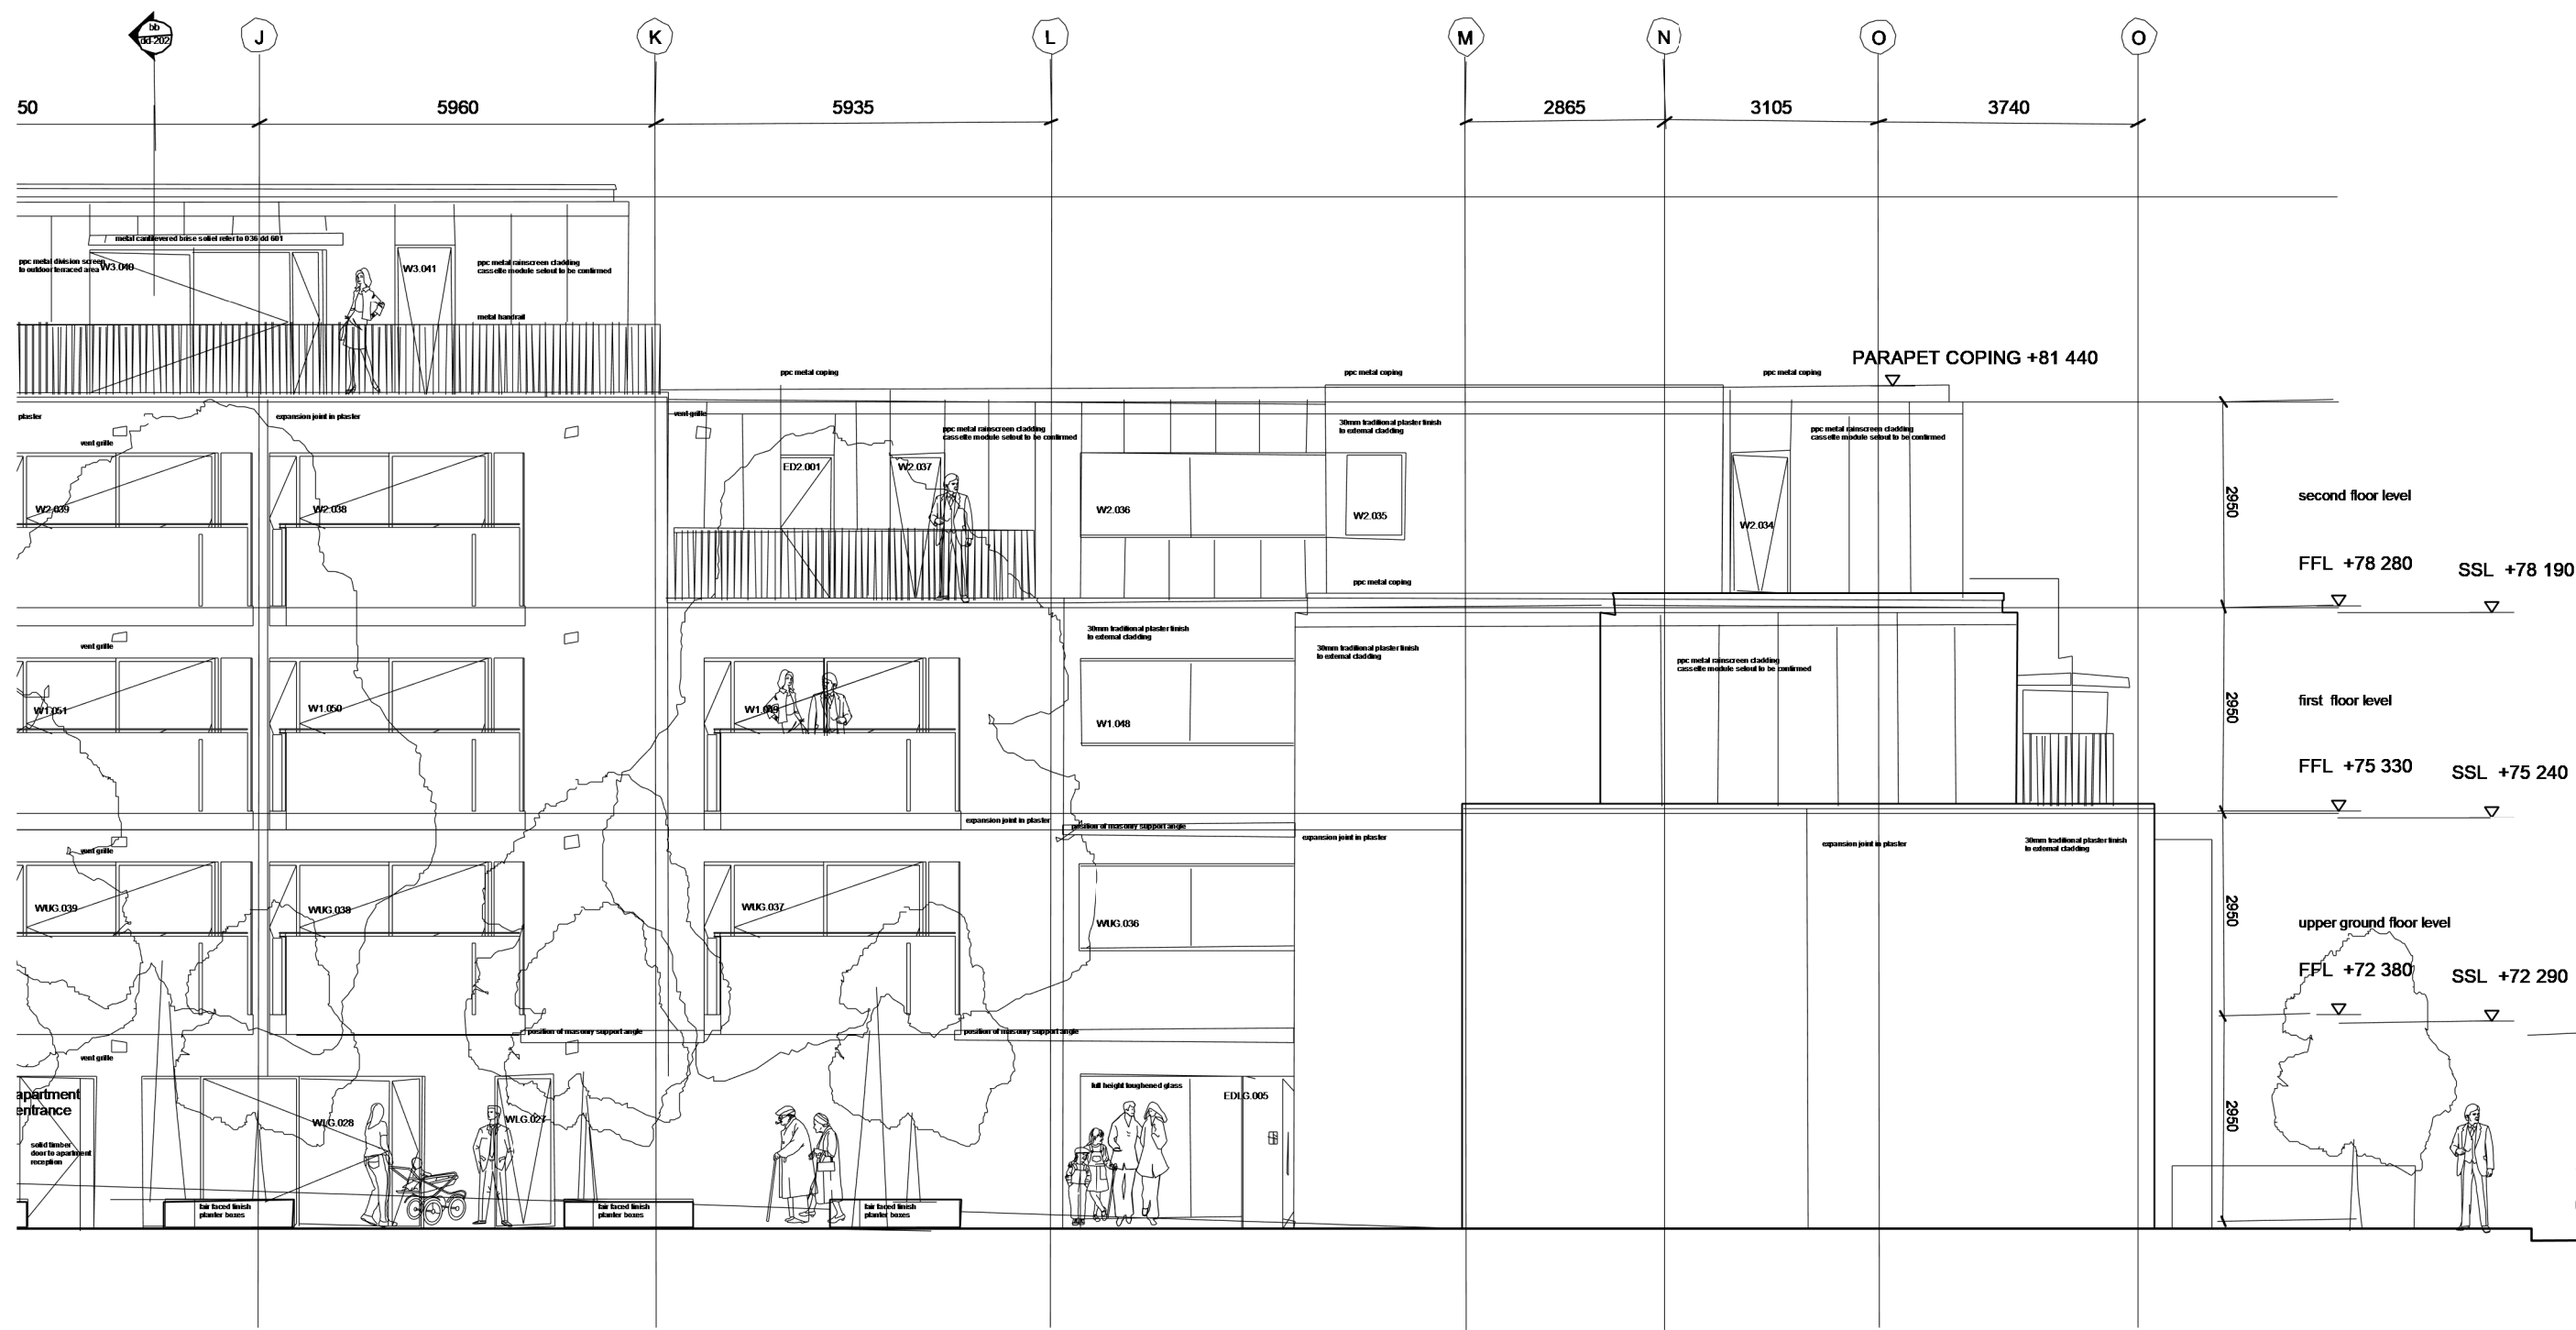

Existing elevation - West - Dependent 1

1 : 100

rev	date	revision description	dm	aud
-----	------	----------------------	----	-----

 

AS 1:200
1:100
0 10 m

drawing status
Planning

studio VArchitects
224 west handon broadway
handon
london nw9 7ad
T: 020 8203 9072
F: 020 8203 8210
website: www.studiovarchitects.co.uk
e-mail: info@studiovarchitects.co.uk

project	drawn	checked	scale	project date
No.117 Pinner Road, Northwood Hills HA6 1DA	EC	KV	1/100	DEC.20
drawn	checked	scale	project date	
Existing West elevation	2010	PL05	@A1	rev