

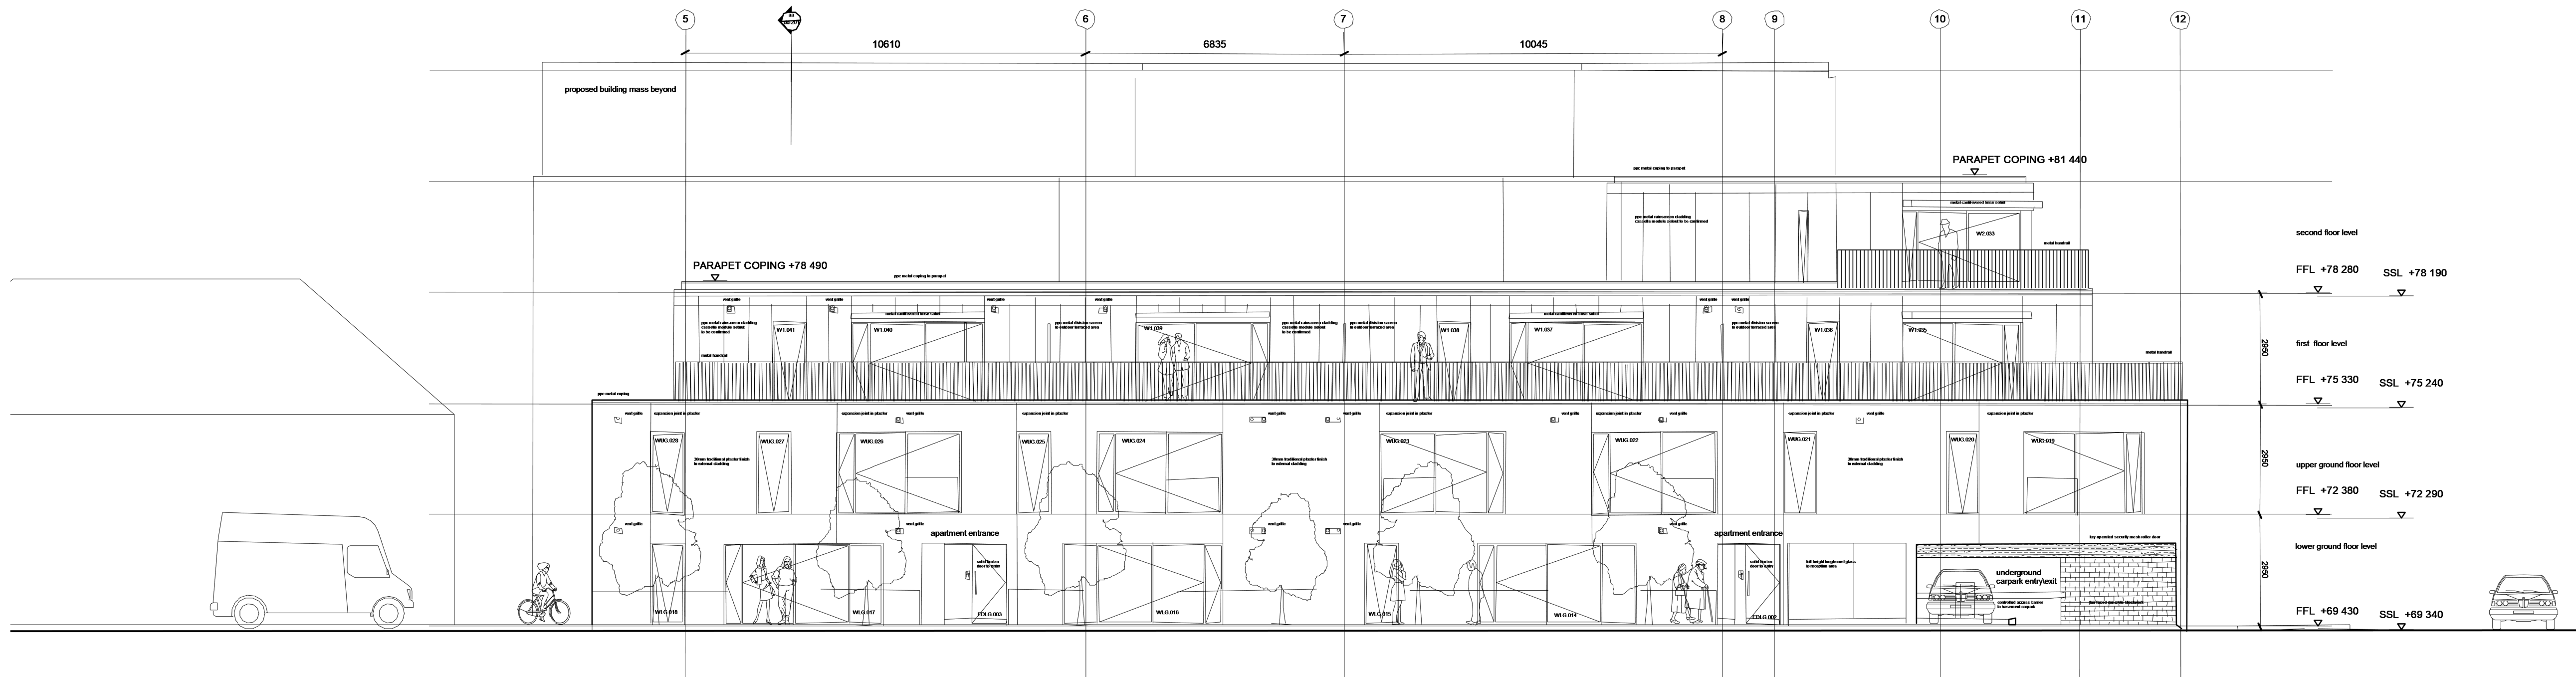


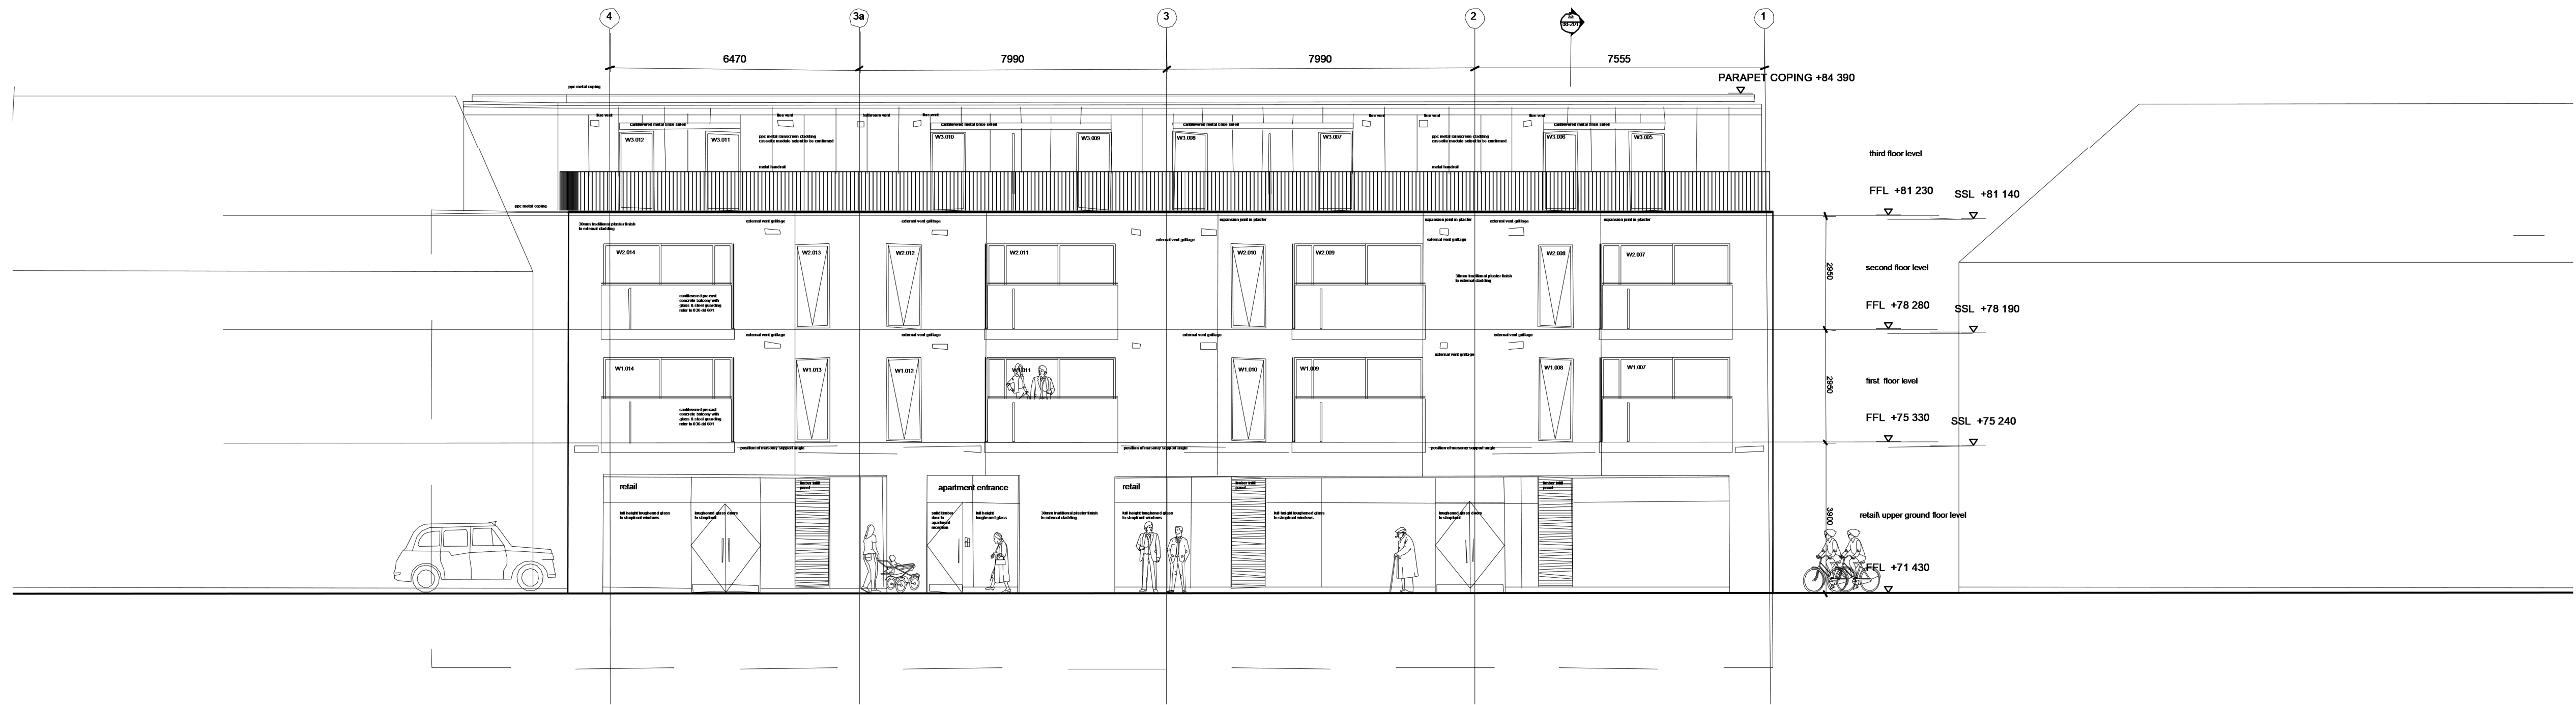

Existing elevation - South


1 : 100

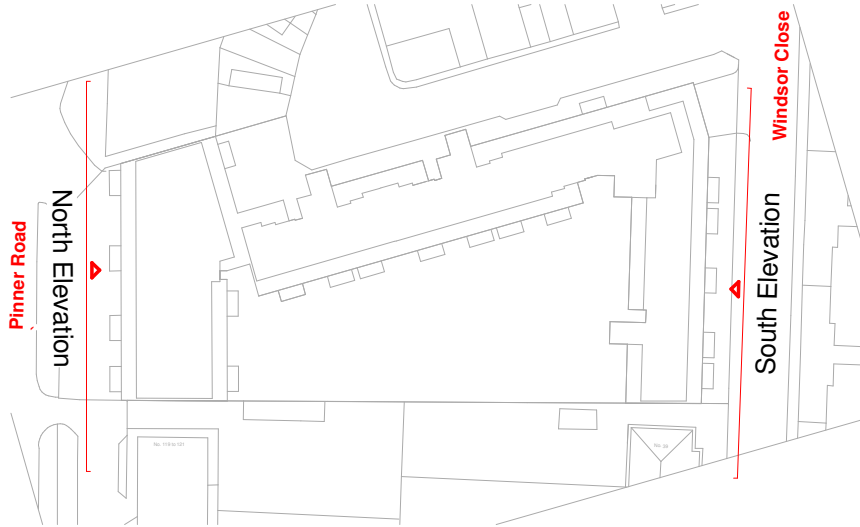

Existing elevation - North

1 : 100

rev	date	revision description	dm	aud
-----	------	----------------------	----	-----

 

drawing status

Planning

project	No.117 Pinner Road, Northwood Hills HA6 1DA	drawn	EC	checked	KV	scale	1/100	project date	DEC.20
drawn by	Existing North and South elevations	job no.	2010	drawn by	PL06	rev	@A1		