


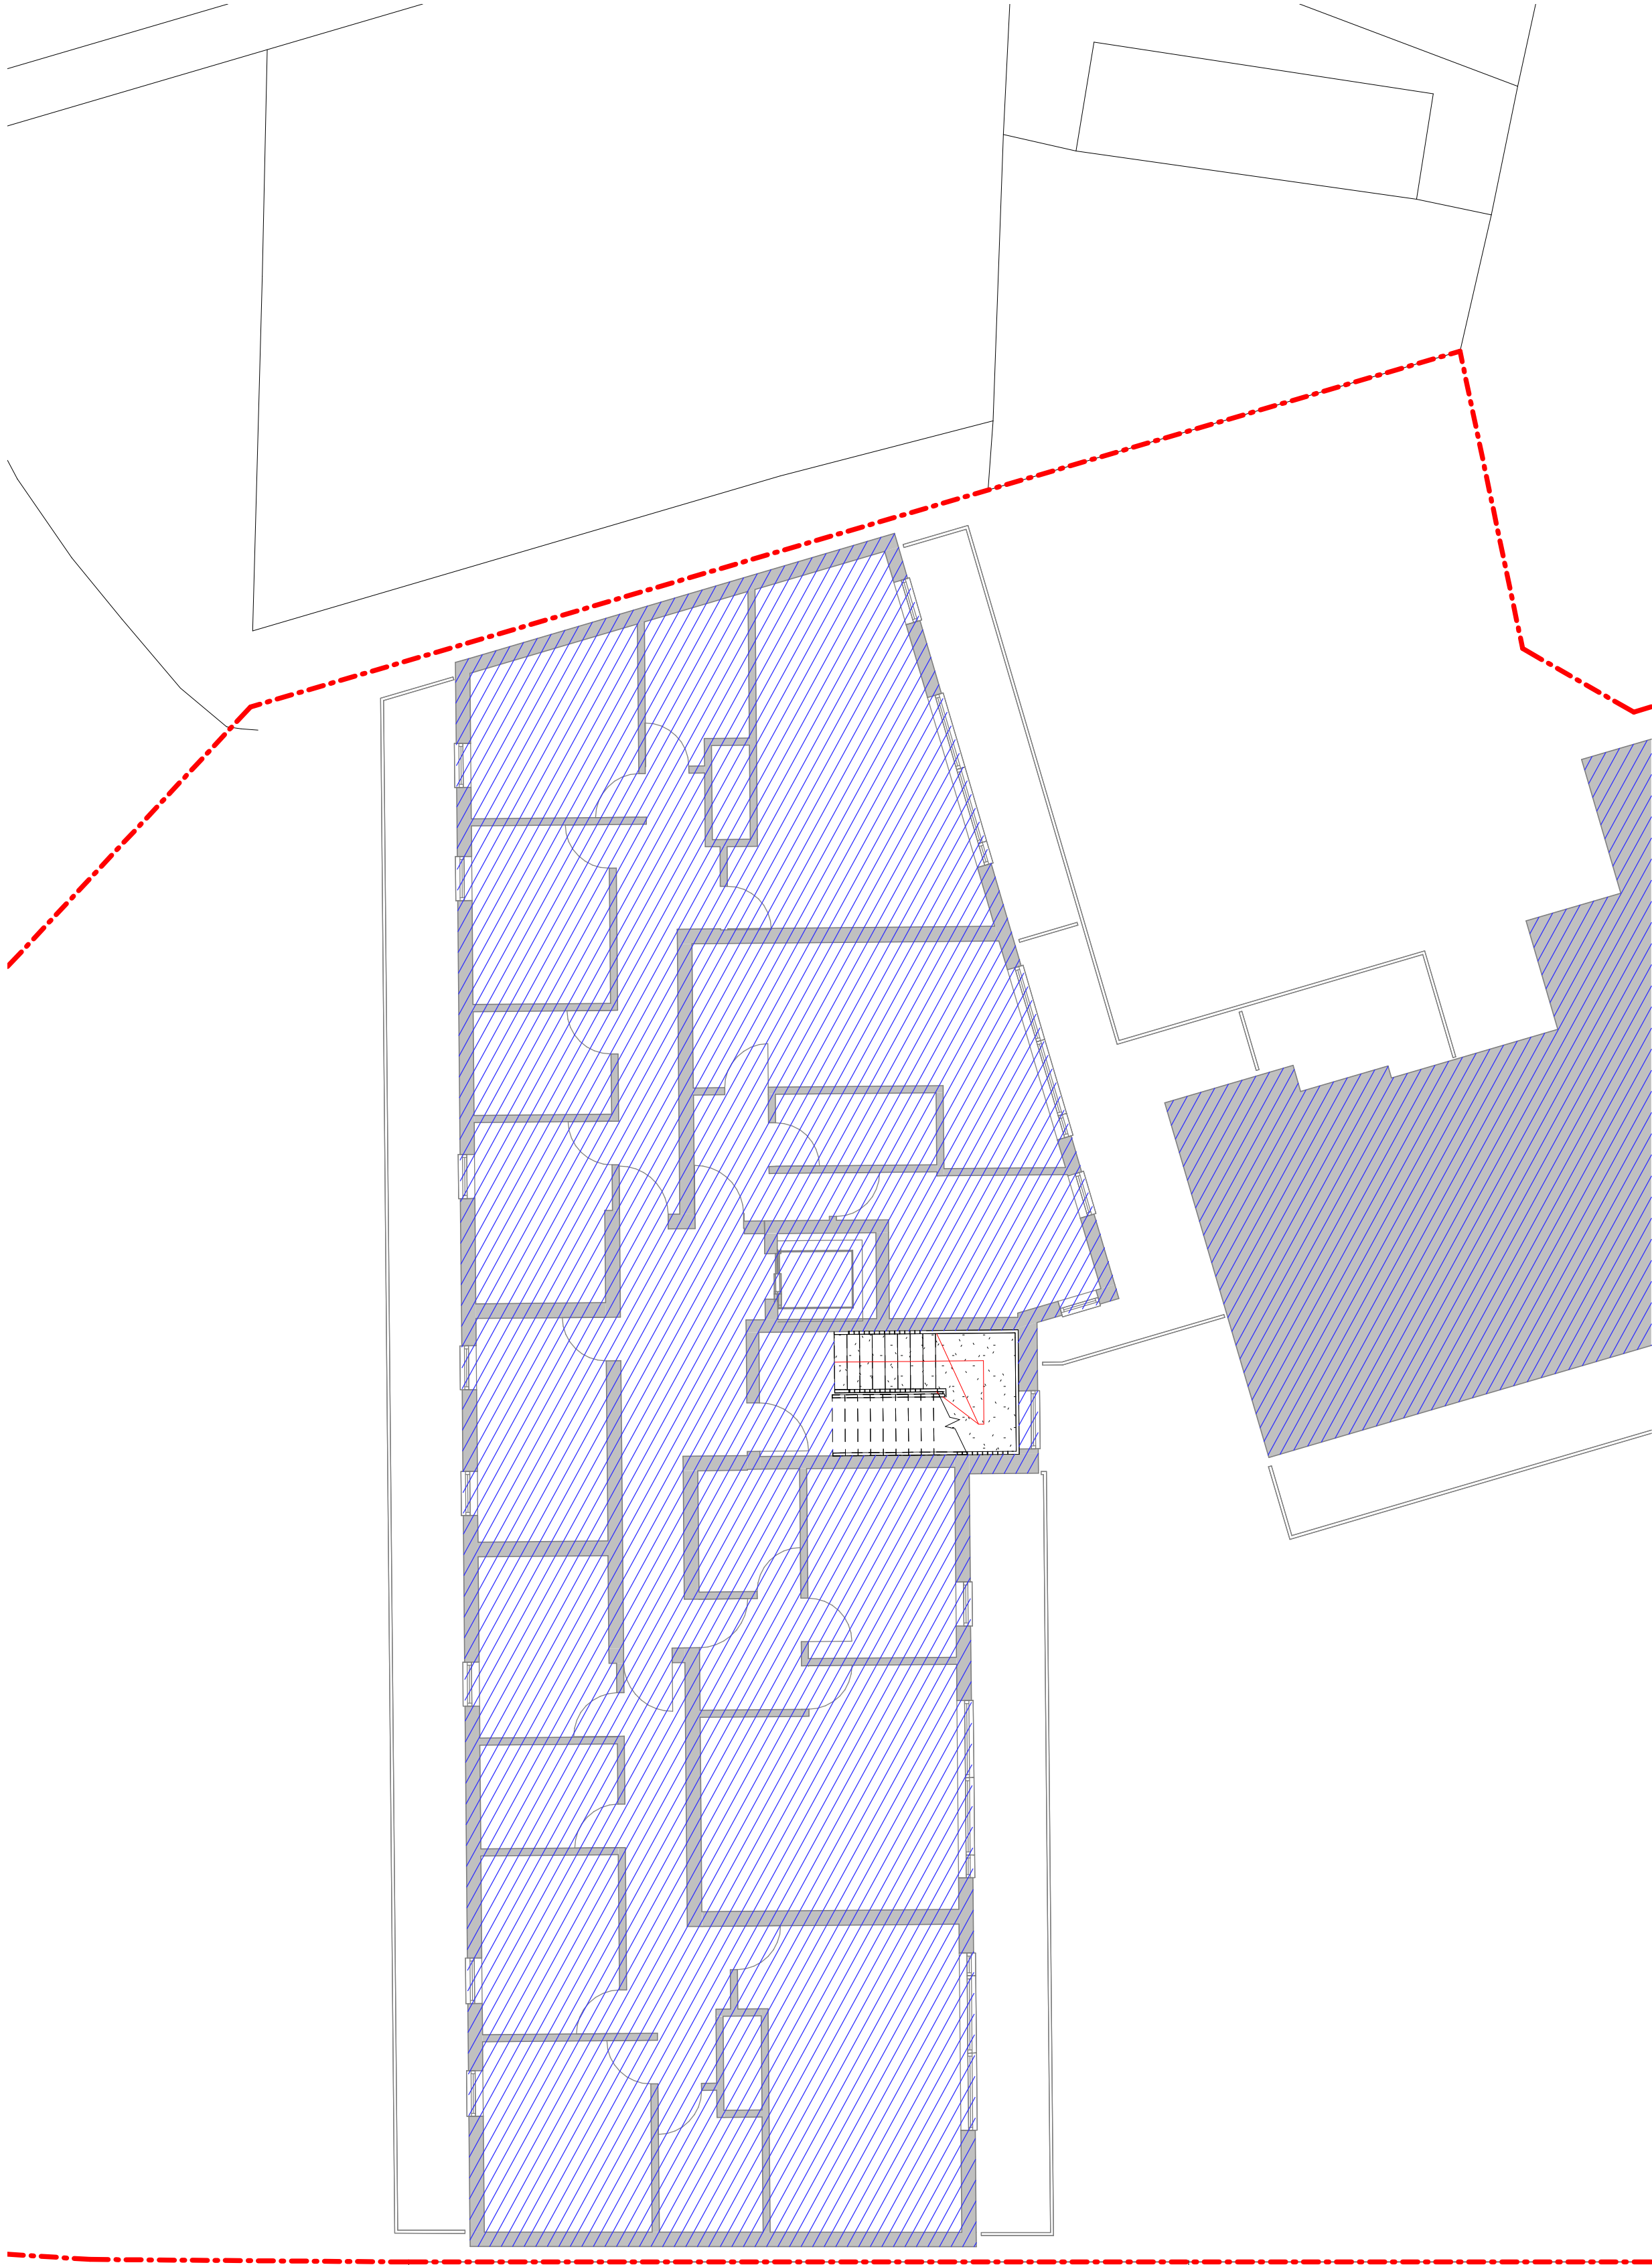

Proposed Third Floor - Pinner area

1 : 100




Proposed Fourth floor - Pinner area

1 : 100

Legend
Existing Building
Boundary Line

NOTES
1. This drawing is copyright of Studio V Architects Ltd
2. Use figured dimensions only

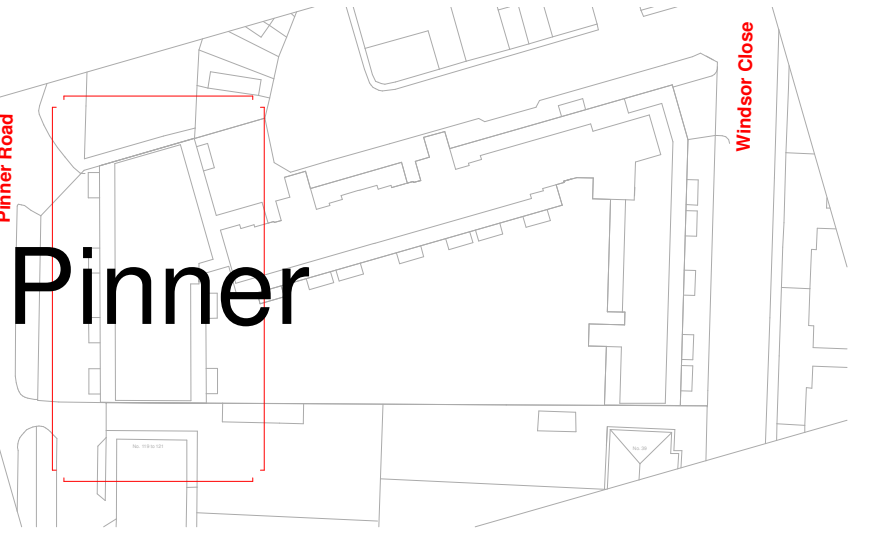

Area Schedule Fourth Floor (GIA)

Flat Number	Area	Level
Flat 01	87.5 m ²	Proposed Fourth floor FFL2
Flat 02	89.6 m ²	Proposed Fourth floor FFL2
Flat 03	44.7 m ²	Proposed Fourth floor FFL2
Flat 04	44.3 m ²	Proposed Fourth floor FFL2

Room Schedule Flat 01

Name	Area	Level
Kitchen/Living Room	24.0 m ²	Proposed Fourth floor - Pinner Side
Hallway	11.6 m ²	Proposed Fourth floor - Pinner Side
Bedroom 02	9.6 m ²	Proposed Fourth floor - Pinner Side
Bedroom 01	12.5 m ²	Proposed Fourth floor - Pinner Side
Bedroom 03	11.7 m ²	Proposed Fourth floor - Pinner Side
Bathroom 02	5.3 m ²	Proposed Fourth floor - Pinner Side
Bathroom 01	5.0 m ²	Proposed Fourth floor - Pinner Side
Shower room	4.0 m ²	Proposed Fourth floor - Pinner Side

Room Schedule Flat 02

Name	Area	Level
Bathroom 01	5.0 m ²	Proposed Fourth floor - Pinner Side
Bathroom 02	5.4 m ²	Proposed Fourth floor - Pinner Side
Bedroom 01	12.6 m ²	Proposed Fourth floor - Pinner Side
Bedroom 02	8.7 m ²	Proposed Fourth floor - Pinner Side
Bedroom 03	11.5 m ²	Proposed Fourth floor - Pinner Side
Hallway	11.7 m ²	Proposed Fourth floor - Pinner Side
Kitchen/Living Room	26.9 m ²	Proposed Fourth floor - Pinner Side
Shower room	4.0 m ²	Proposed Fourth floor - Pinner Side


Room Schedule Flat 03

Name	Area	Level
Bathroom	5.2 m ²	Proposed Fourth floor - Pinner Side
Hallway	4.4 m ²	Proposed Fourth floor - Pinner Side
Studio	34.1 m ²	Proposed Fourth floor - Pinner Side

Room Schedule Flat 04

Name	Area	Level
Bathroom	4.8 m ²	Proposed Fourth floor - Pinner Side
Hallway	4.4 m ²	Proposed Fourth floor - Pinner Side
Studio	33.8 m ²	Proposed Fourth floor - Pinner Side

rev	date	revision description	dm	qud
-----	------	----------------------	----	-----

 

drawing status	Planning
----------------	----------

studio VArchitects
224 well hendon broadway
london nw9 7el
T: 020 8203 9072
F: 020 8203 8210
website: www.studiovarchitects.co.uk
e-mail: info@studiovarchitects.co.uk

project	drawn	checked	scale	project date
No.117 Pinner Road, Northwood Hills HA6 1DA	EC	KV	1/100	DEC.20
dig file	job no.	dig no.	@A1	rev
Proposed Third and Fourth Floor Plans	2010	PL09		