


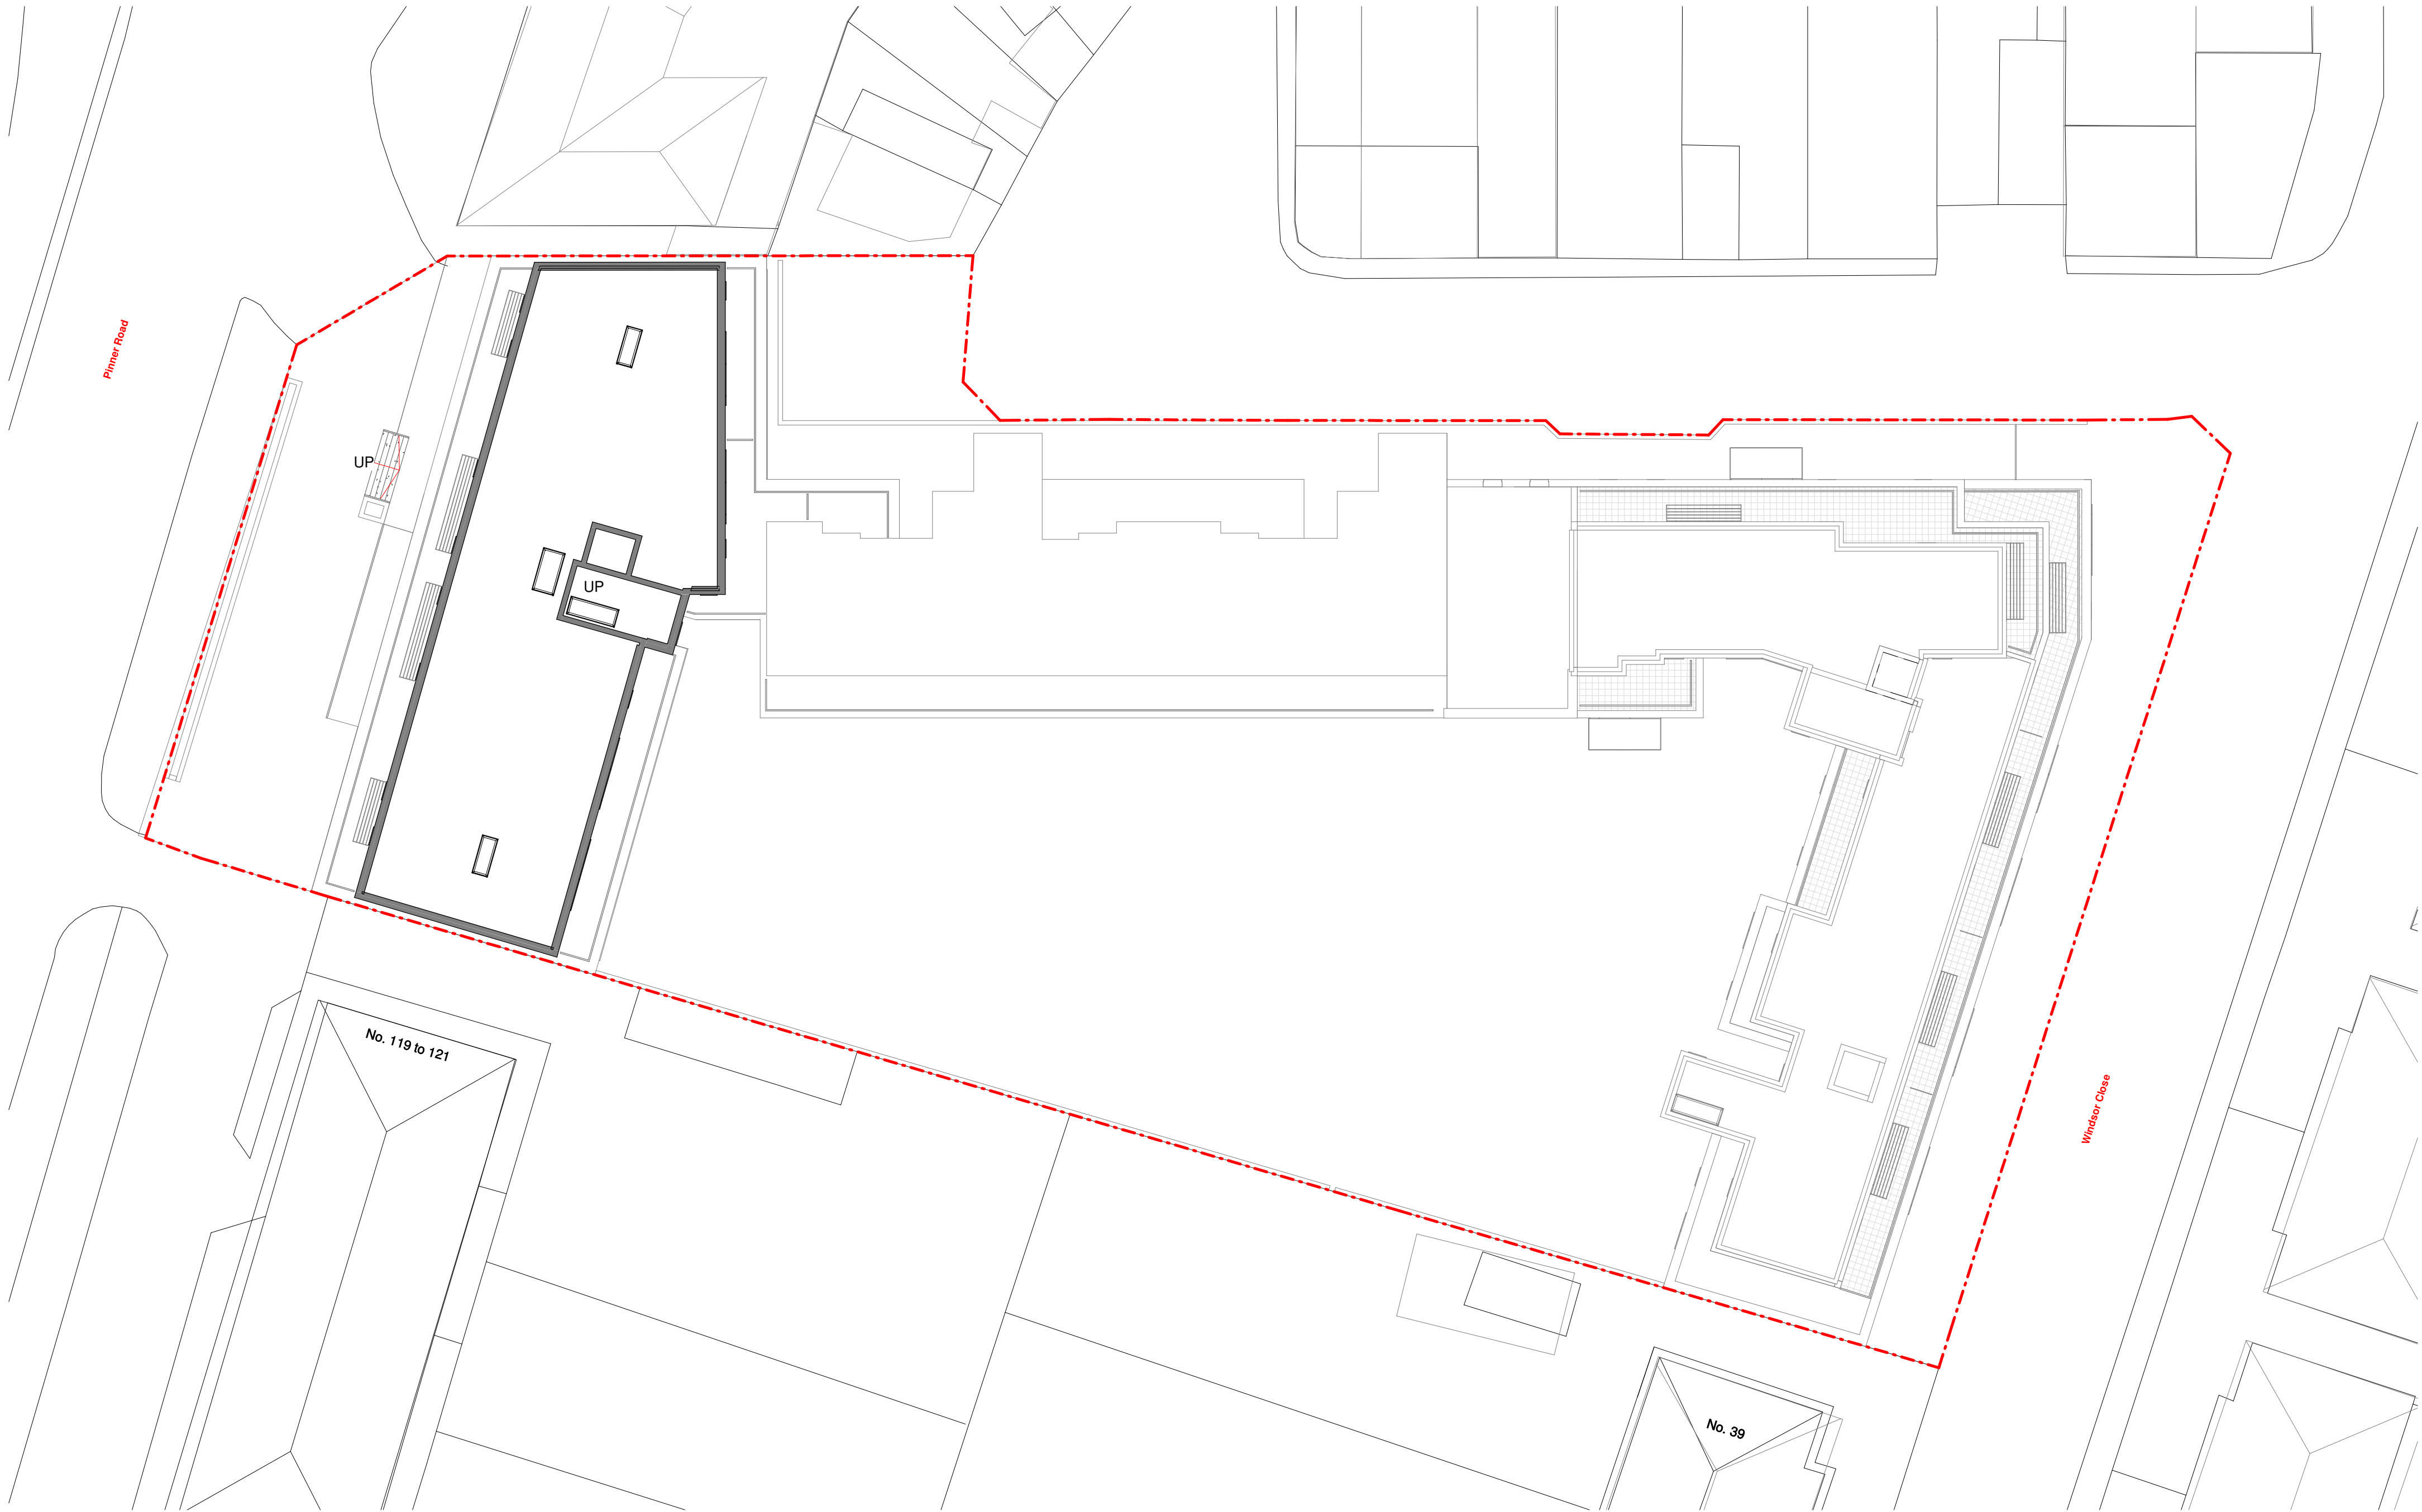



Proposed Site Plan

1 : 200

Legend

Boundary Line - - - - -

rev	date	revision description	des	aud
-----	------	----------------------	-----	-----

  

drawing status	Planning
----------------	----------

studio **V**Architects
224 west hendon broadway
hendon
london nw9 7dt
T: 020 8203 9072
F: 020 8203 8210
website: www.studiovarchitects.co.uk
e-mail: info@studiovarchitects.co.uk

project	No.117 Pinner Road, Northwood Hills HA6 1DA	drawn	EC	checked	KV	scale	1/100 @A1	project date	DEC.20
dig title	Proposed Site Plan	job no.	2010	dig no.	PL14	rev			