



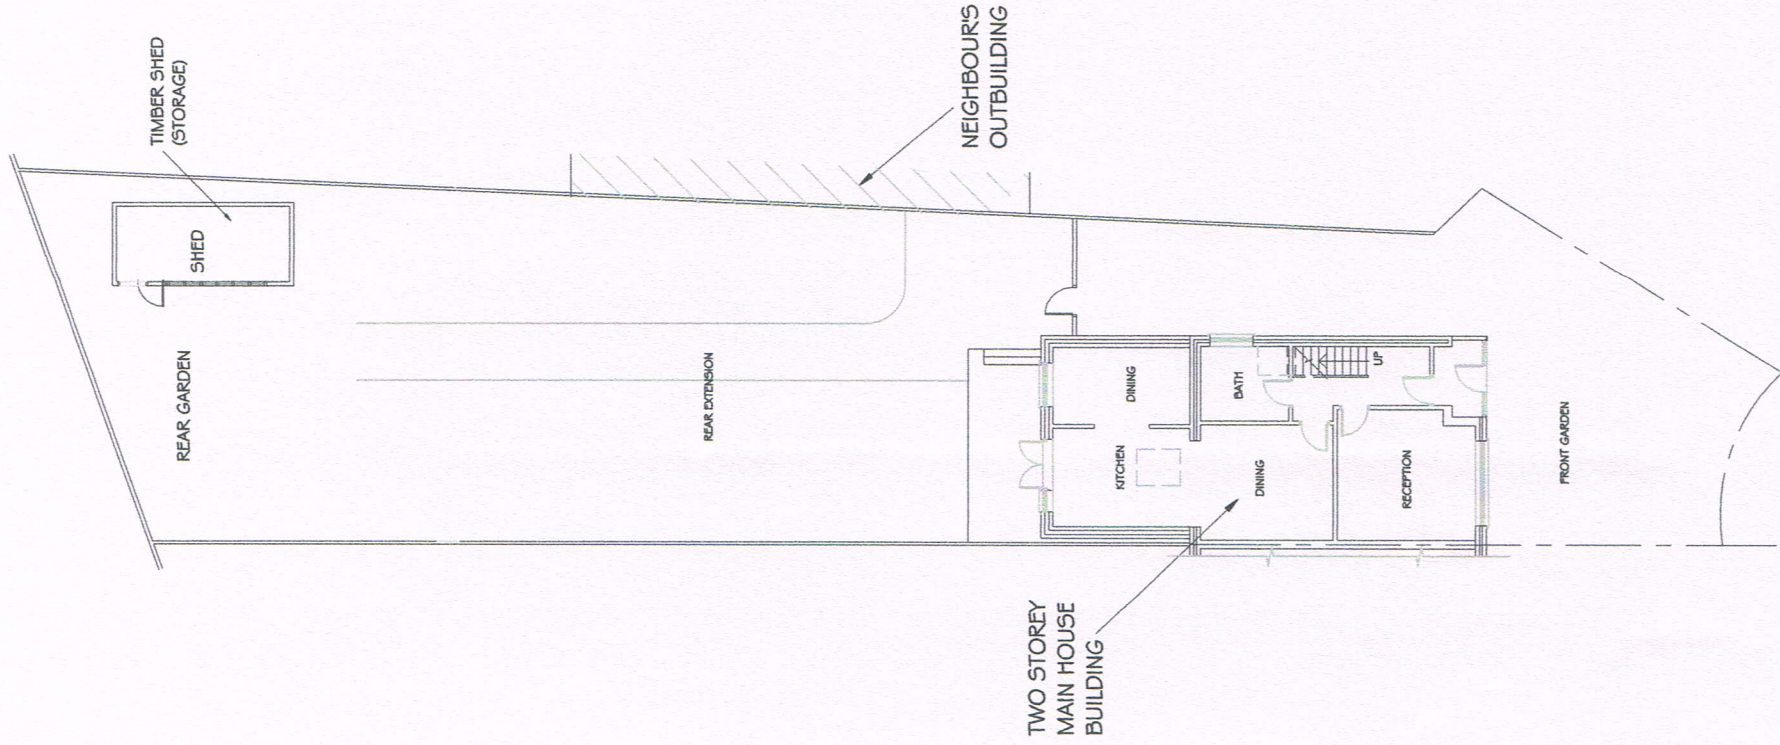


EXISTING SITEPLAN

SCALE 1 : 200

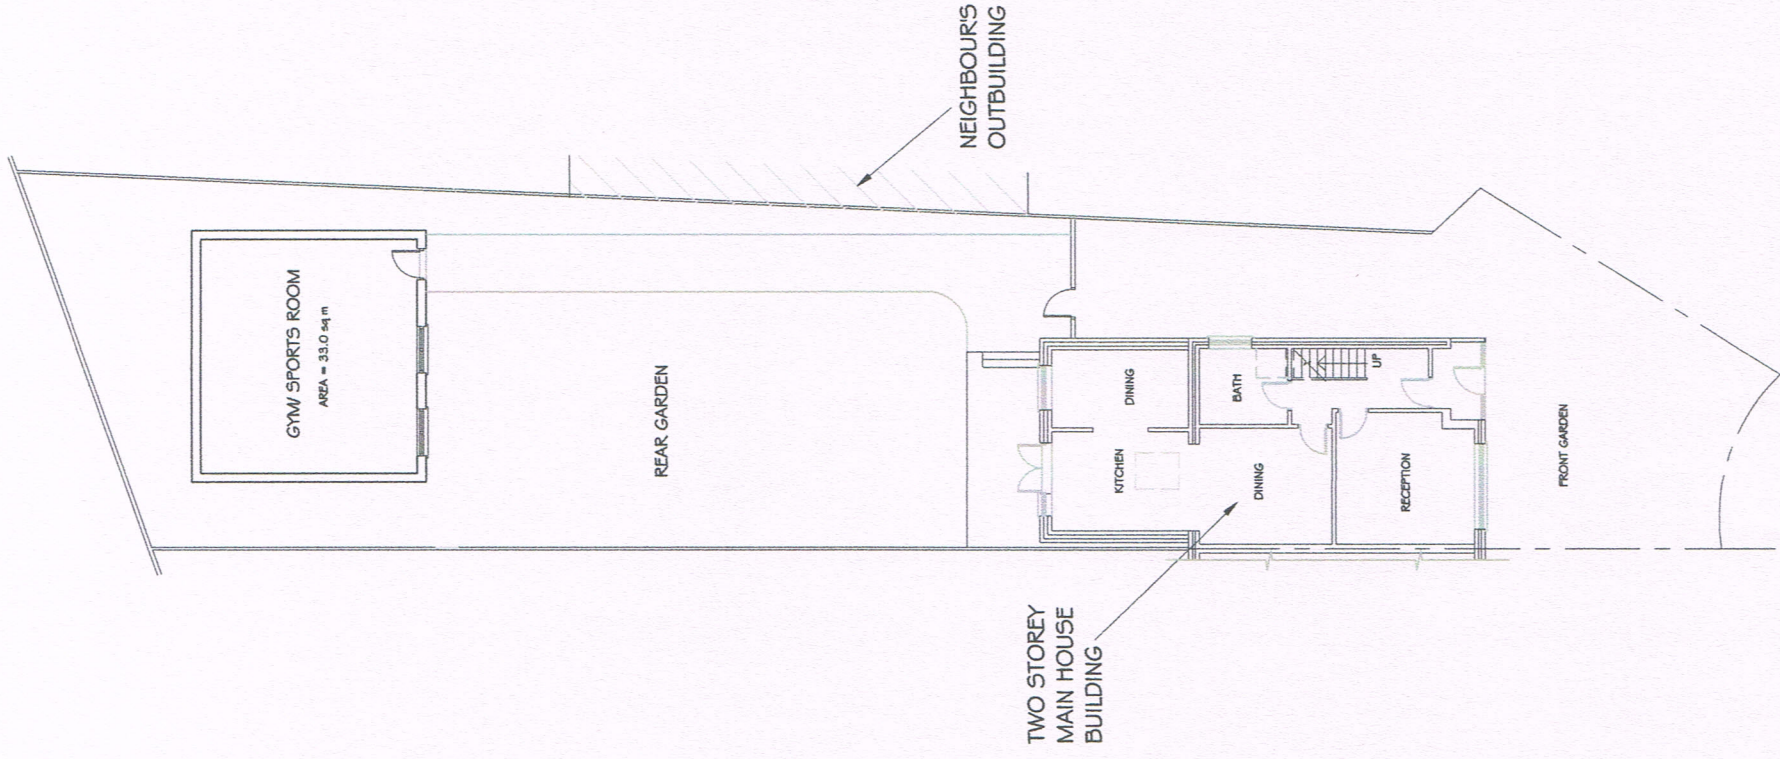

PROPOSED SITEPLAN


SCALE 1 : 200

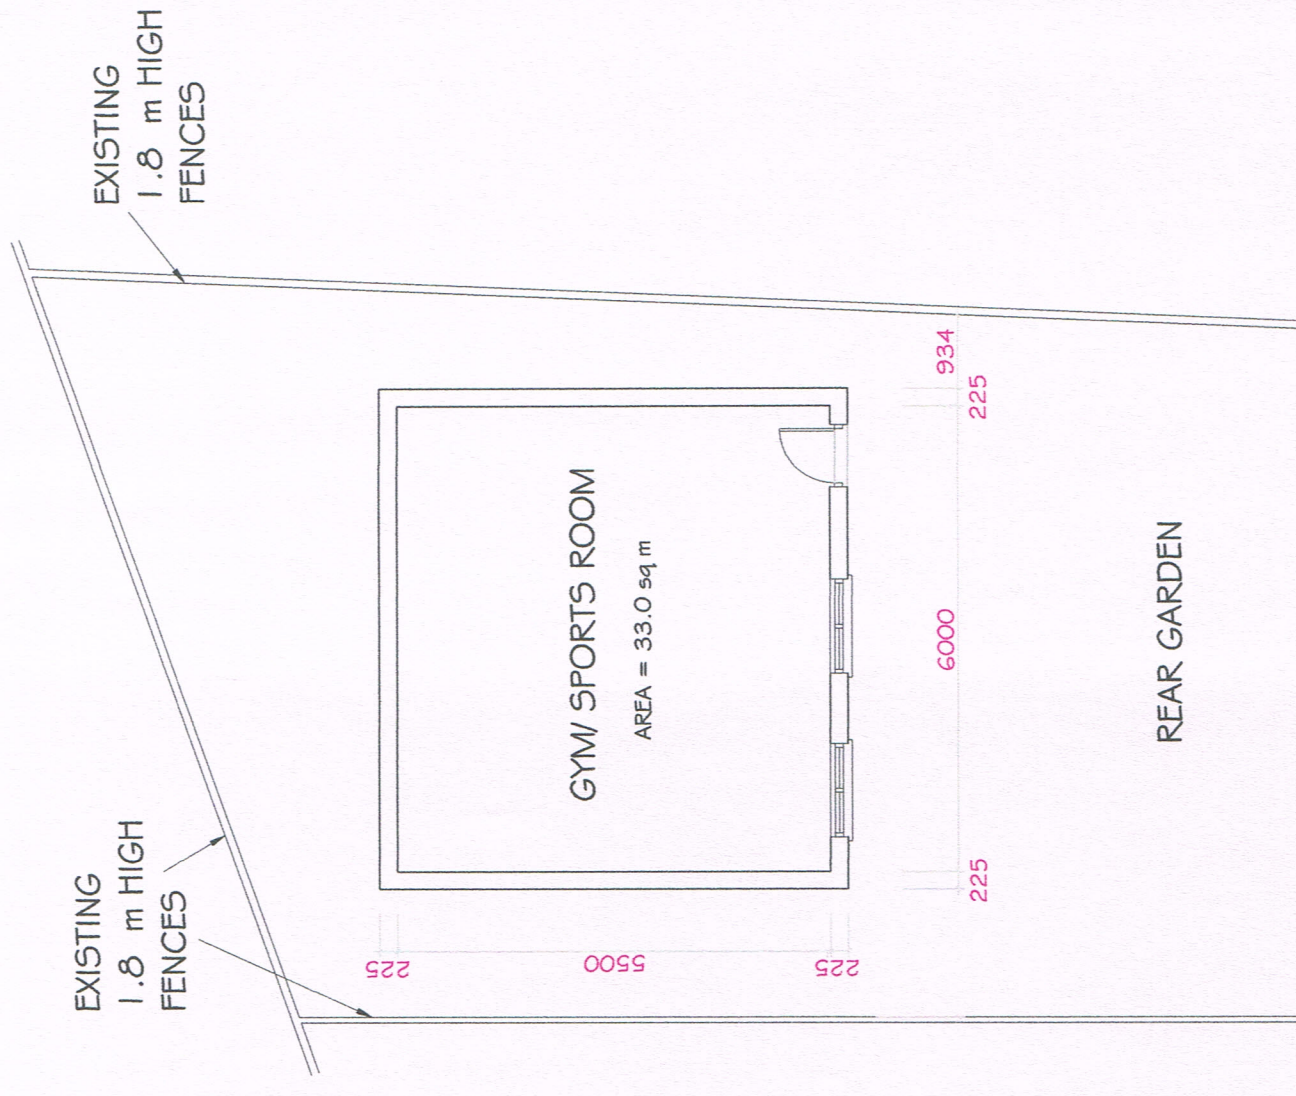

PROPOSED OUTBUILDING PLAN

SCALE 1 : 100


SCALE 1 : 100

 


LEVEN WAY

LEVEN WAY


	Job	59 Leven Way, Hayes, UB3 2SS Outbuilding at Rear Garden			Date	Revisions
	Client	Mr Abdul Rauf Qadiri				04/10/2021 / Outbuilding Site Reduced
	Drawing	Proposed Ground F Plan, Siteplan and Elevation				
	Drawn	S Emran	Checked		Dwg. No.	Scale
					June 2021	1 : 100 @ a3
						626/01A

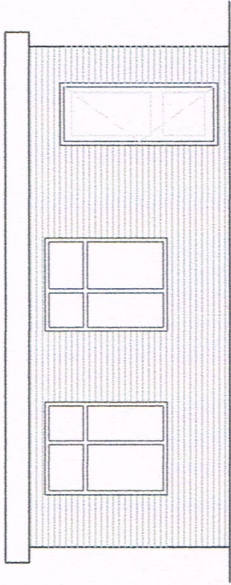


PROPOSED FRONT ELEVATION
SCALE 1 : 100

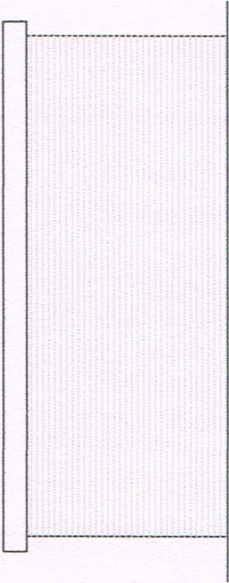


PROPOSED REAR ELEVATION
SCALE 1 : 100

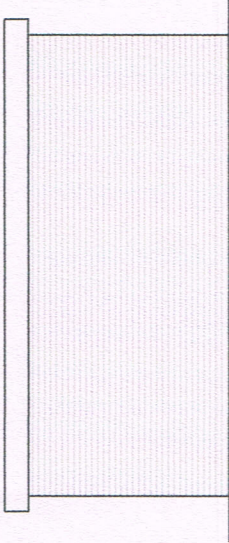

PROPOSED SIDE ELEVATION
SCALE 1 : 100

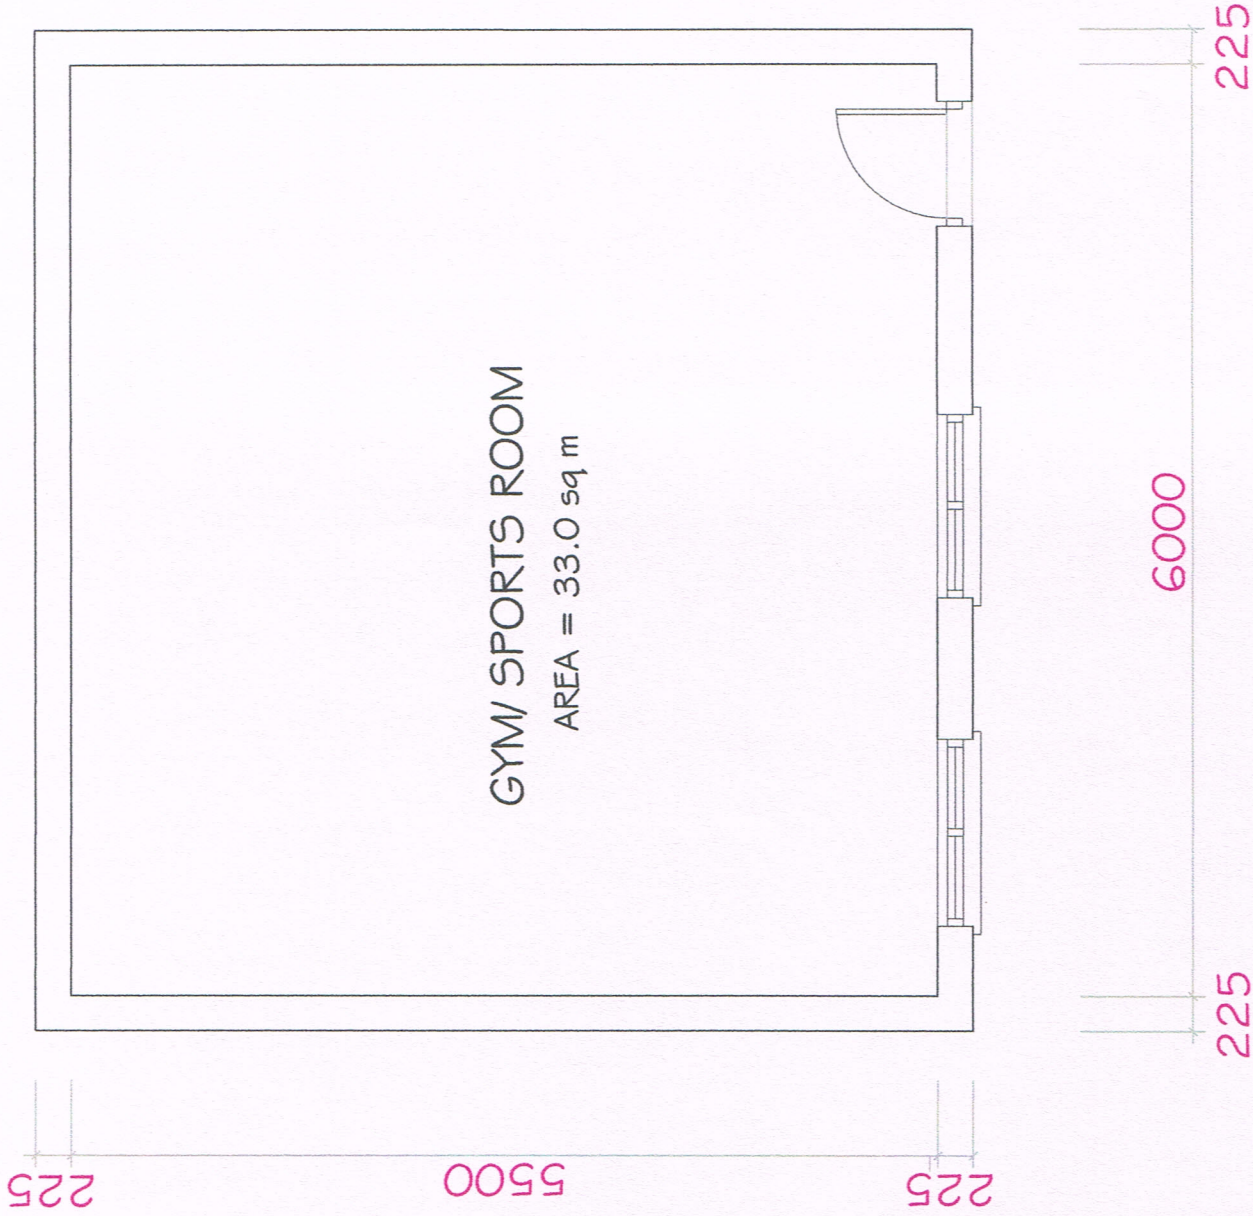

OUTBUILDING'S FLOOR PLAN
SCALE 1 : 50

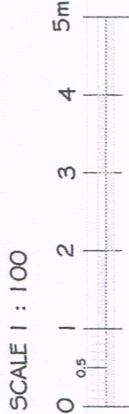

	Job	59 Leven Way, Hayes, UB3 2SS Outbuilding at Rear Garden			Date	4/10/2021	Revisions	Outbuilding size reduced
	Client	Mr Abdul Rauf Qadiri						
	Drawn	S Emran			Drawing	Proposed Ground Floor Plan and Elevations		
	Checked				Date	June 2021	Scale	1 : 100 @ a3
					Dwg. No.	626/02A		