

Site Address:



Title:


Scale: 1:50, 1:100

Paper Size:	A3
-------------	----



[illegible]

Drawn By:	VP
Job Ref:	21093D
Date:	Sep 2021
Drawing No.	PL - 01

  


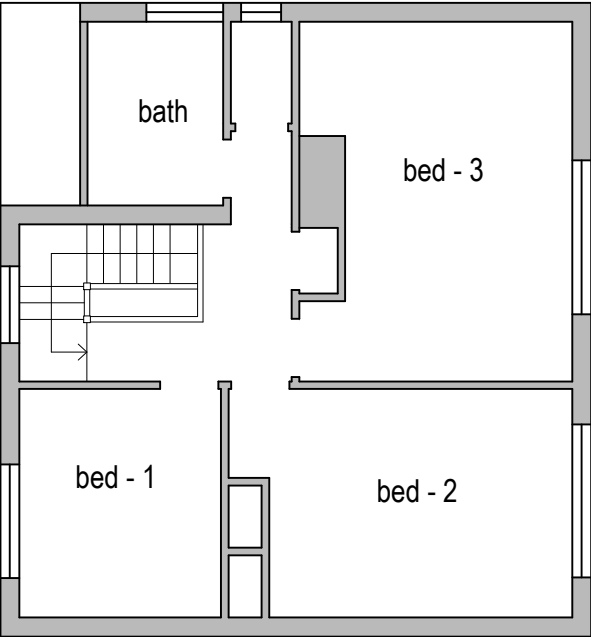

Existing First Floor Plan

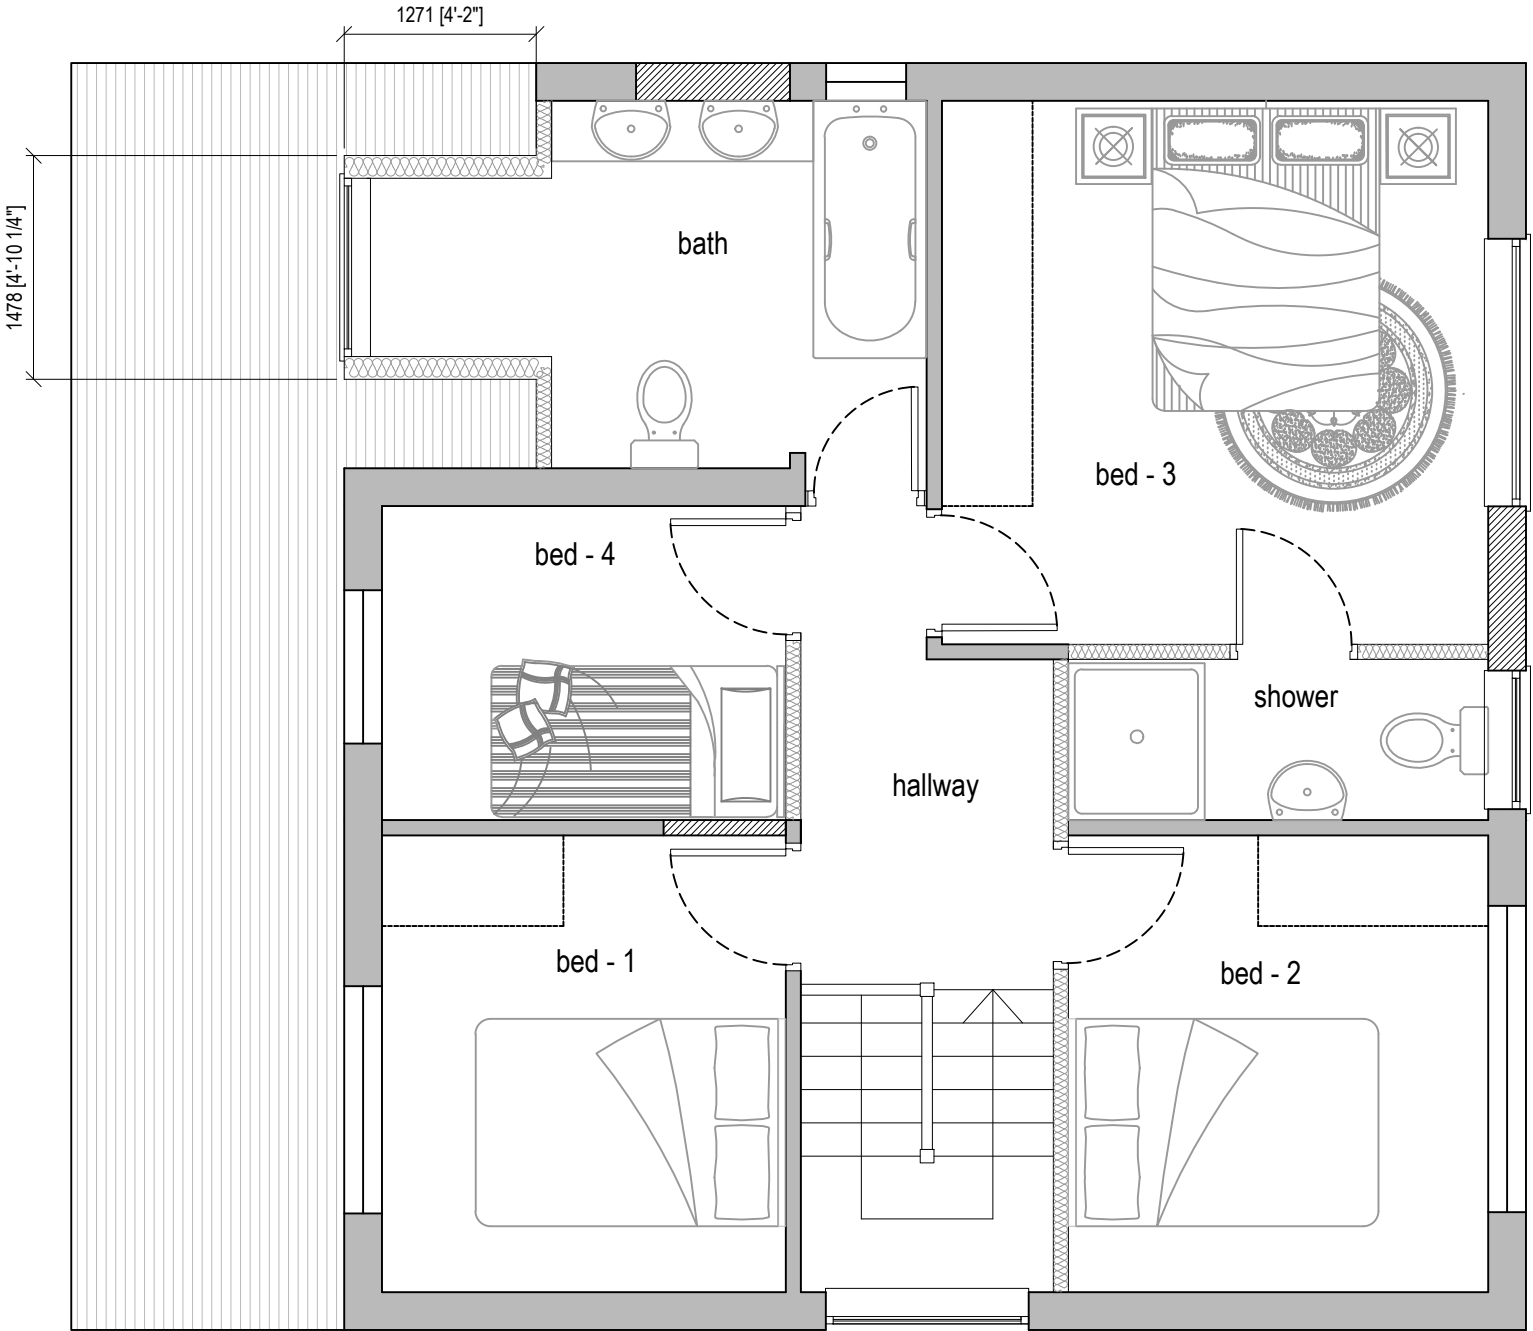 

Proposed First Floor Plan

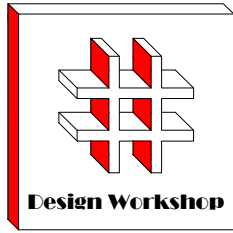

Dimensions to be verified on site
DO NOT SCALE FROM THIS DRAWING.
Any areas indicated on this drawing are for guidance only. No responsibility is taken for their accuracy.

This drawing is the property of **Design Workshop Consultant Ltd**. Copyright is reserved by them and the drawing is issued on the condition that it is not copied, reproduced, retained or disclosed to any unauthorized person, either wholly or in part without the consent in writing of **Design Workshop Consultant Ltd**.

Site Address:

132, Northwood Way
Northwood
HA6 1RE

Title:


Existing & Proposed First Floor Plans

Scale: 1:50, 1:100

Paper Size: A3

Rev	Date	Comments
A	04/02/22	Amendments to the roof as per the planning officer's comments.

Drawn By: VP
Job Ref: 21093D
Date: Feb 2022
Drawing No. PL - 02 Rev A

 

Site Address:

Title:



Existing Elevations


Scale: 1:100

Paper Size: A3

Rev	Date	Comments

Drawn By:	VP
Job Ref:	21093D
Date:	Sep 2021
Drawing No.	PL - 03

  

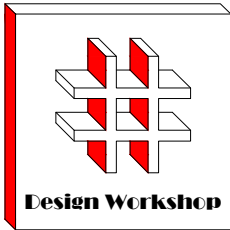

Dimensions to be verified on site
DO NOT SCALE FROM THIS DRAWING.
Any areas indicated on this drawing are for guidance only. No responsibility is taken for their accuracy.

This drawing is the property of **Design Workshop Consultant Ltd**. Copyright is reserved by them and the drawing is issued on the condition that it is not copied, reproduced, retained or disclosed to any unauthorized person, either wholly or in part without the consent in writing of **Design Workshop Consultant Ltd**.

Site Address:

132, Northwood Way
Northwood
HA6 1RE

Title:



Proposed Elevations

Scale: 1:100


Paper Size: A3

Rev	Date	Comments
A	04/02/22	Amendments to the roof as per the planning officer's comments.


Drawn By:	VP
Job Ref:	21093D
Date:	Feb 2022
Drawing No.	PL - 04 Rev A

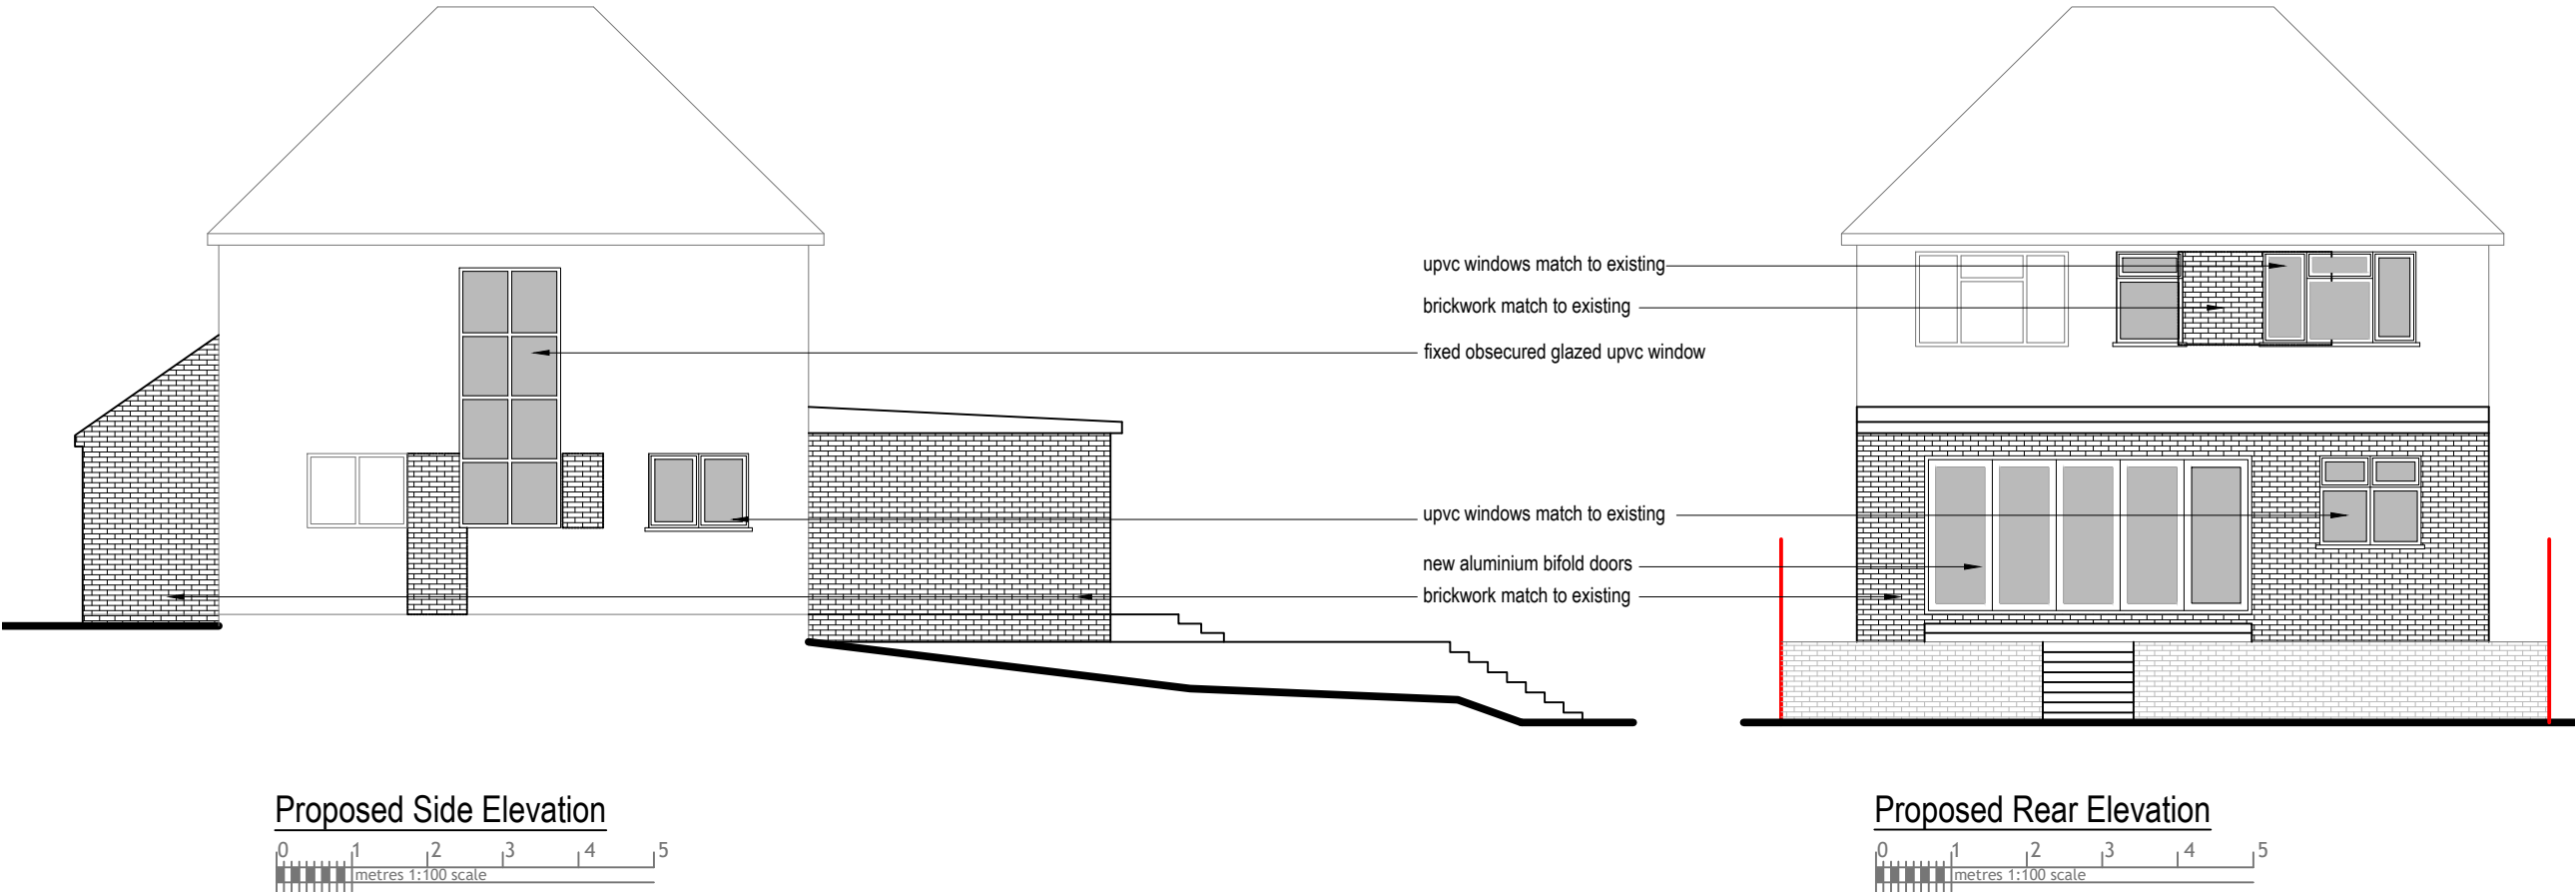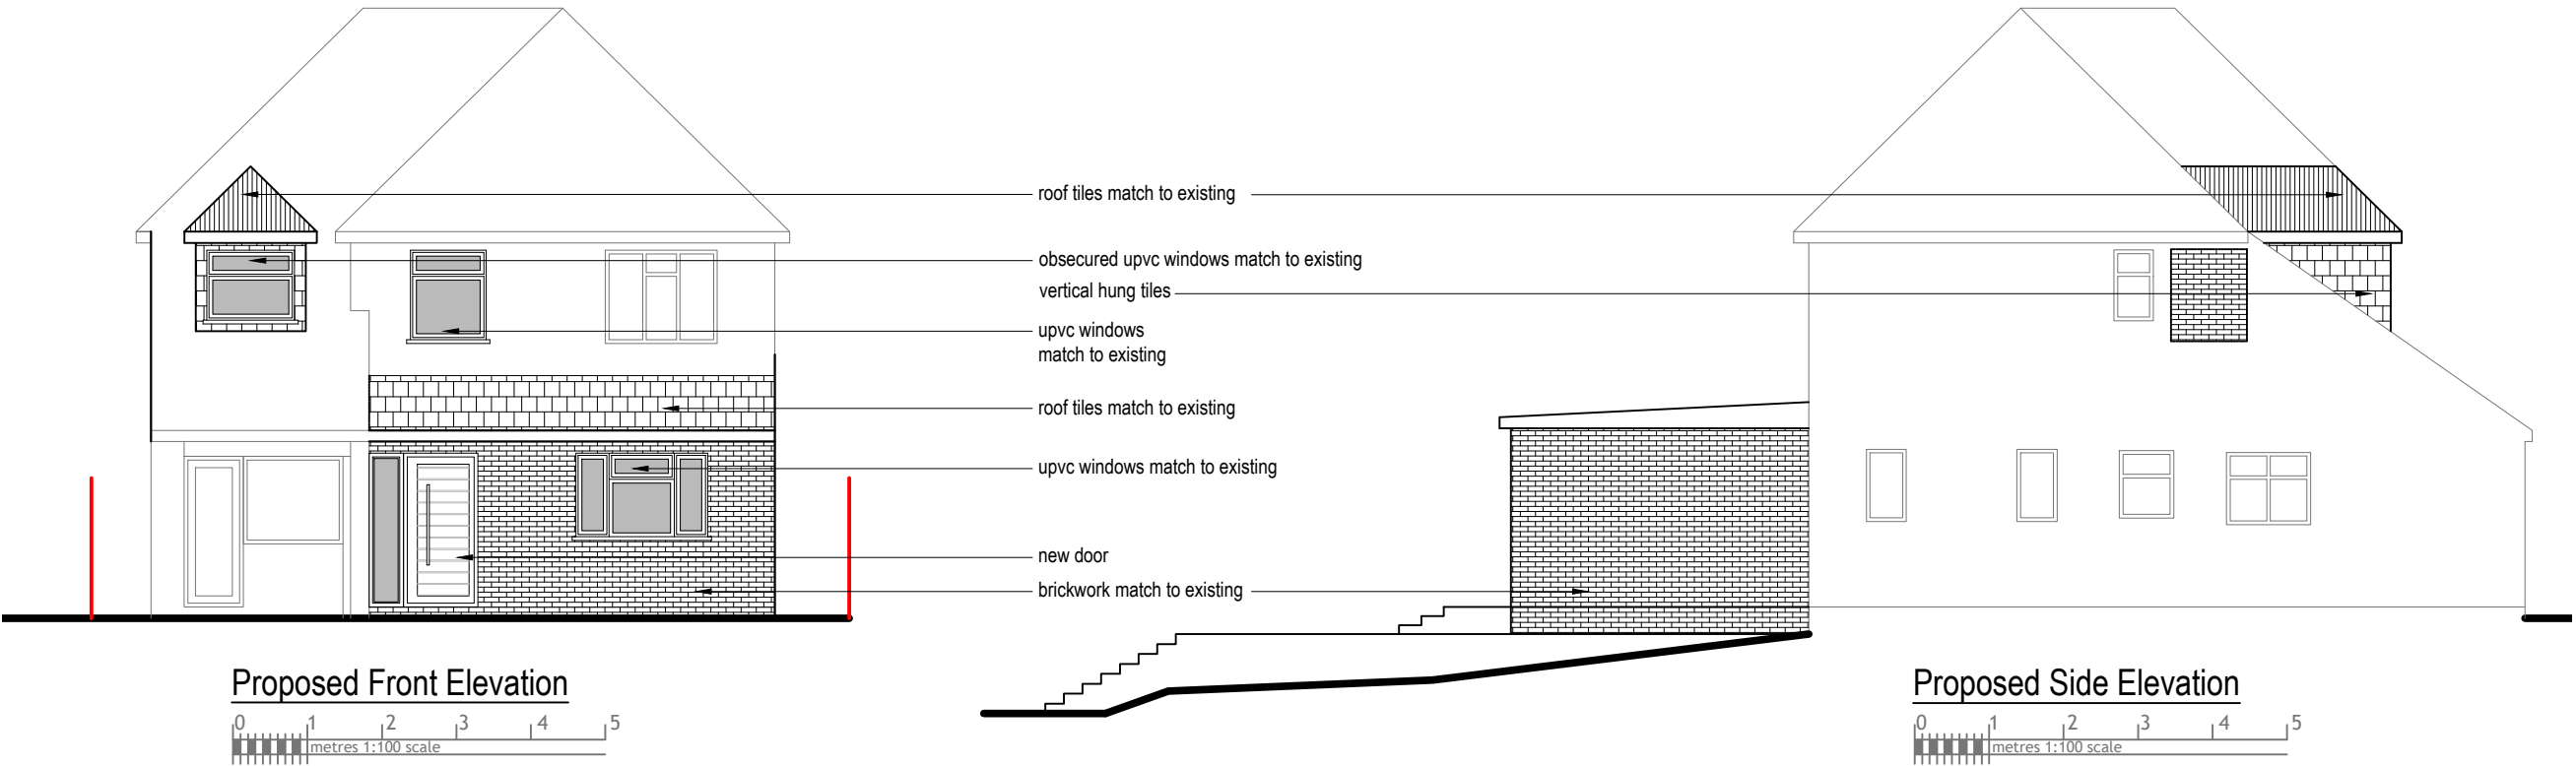


Proposed Extension

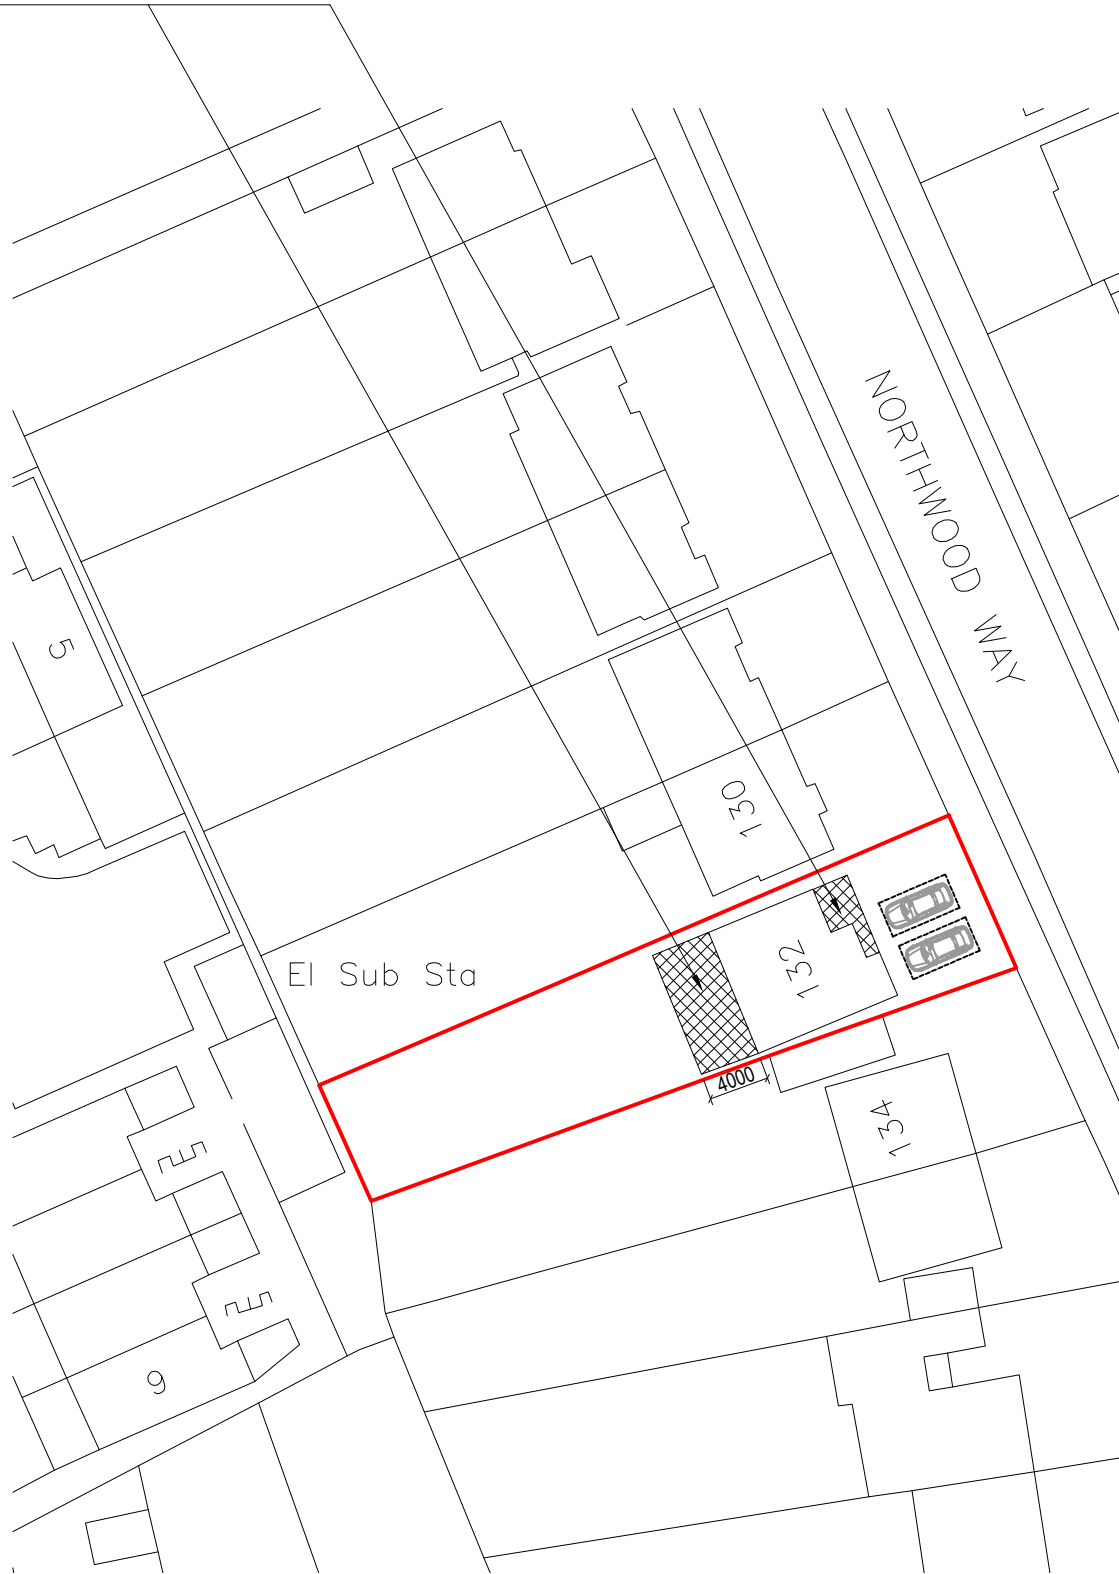

Block Plan

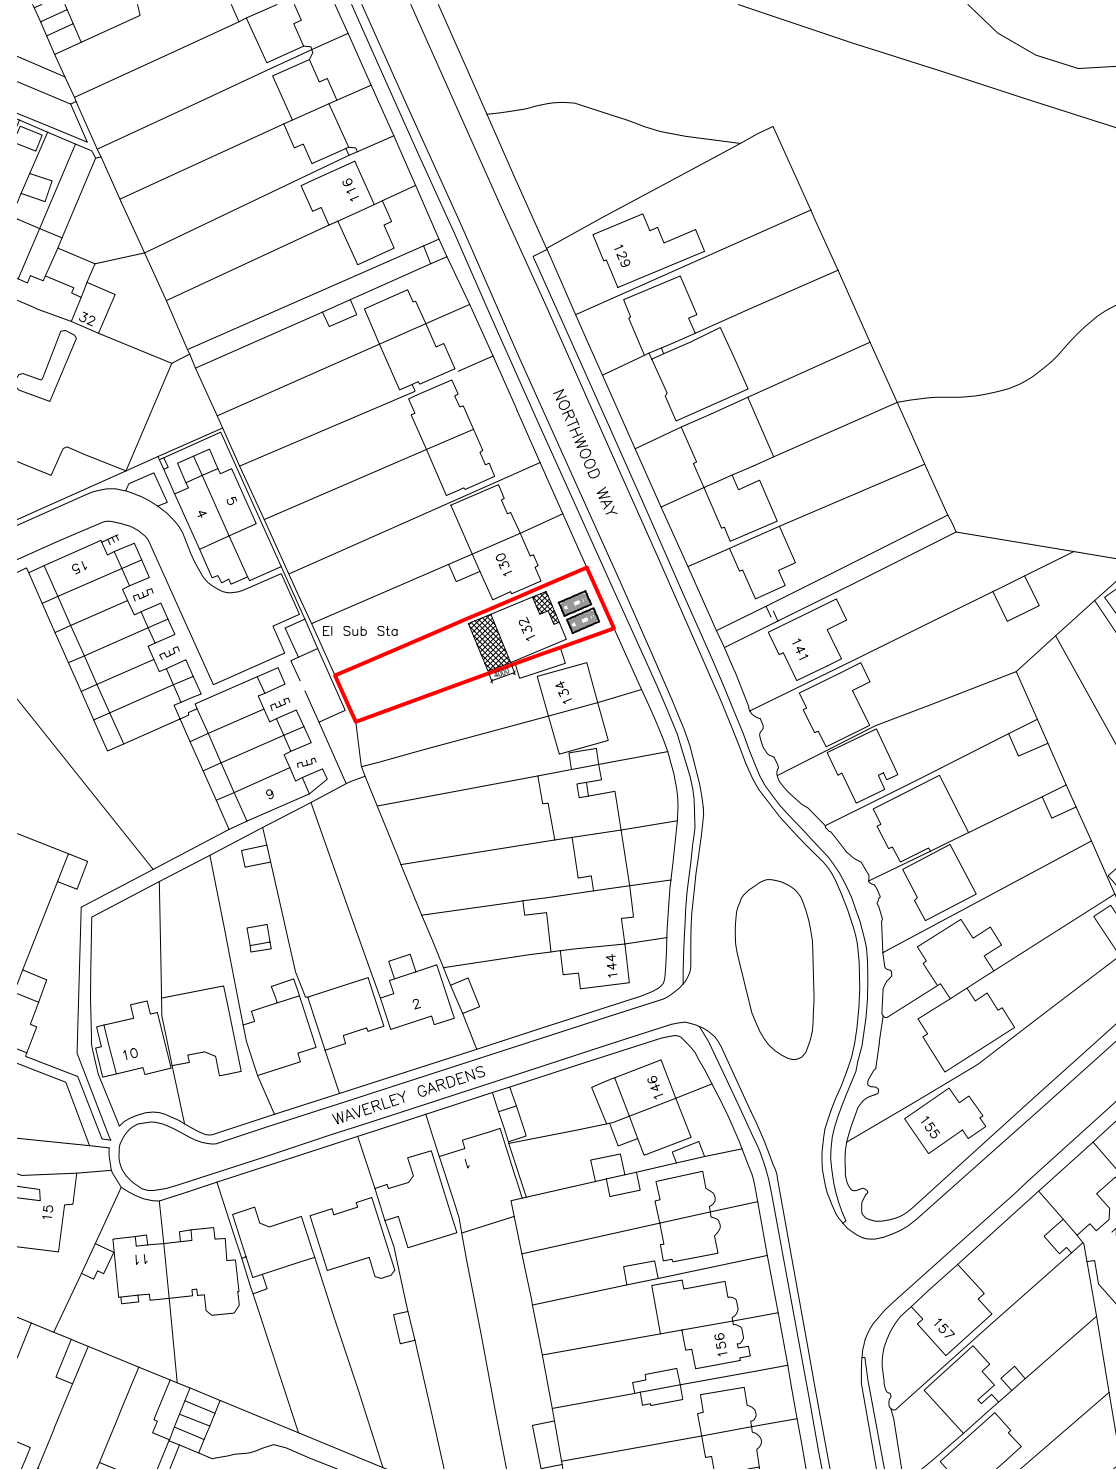

Site Location

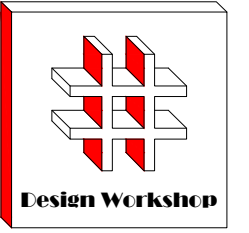

Dimensions to be verified on site
DO NOT SCALE FROM THIS DRAWING.
Any areas indicated on this drawing are for guidance
only.No responsibility is taken for their accuracy.

This drawing is the property of **Design Workshop Consultant Ltd** Copyright is reserved by them and the drawing is issued on the condition that it is not copied, reproduced, retained or disclosed to any unauthorized person, either wholly or in part without the consent in writing of **Design Workshop Consultant Ltd**

Site Address:

132, Northwood Way
Northwood
HA6 1RE

Title:

Block and Location Plans



Scale:	1:500, 1:1250
--------	---------------

Paper Size:	A3
-------------	----

[illegible]

Drawn By:	VP
Job Ref:	21093D
Date:	Sep 2021
Drawing No.	PL - 05