


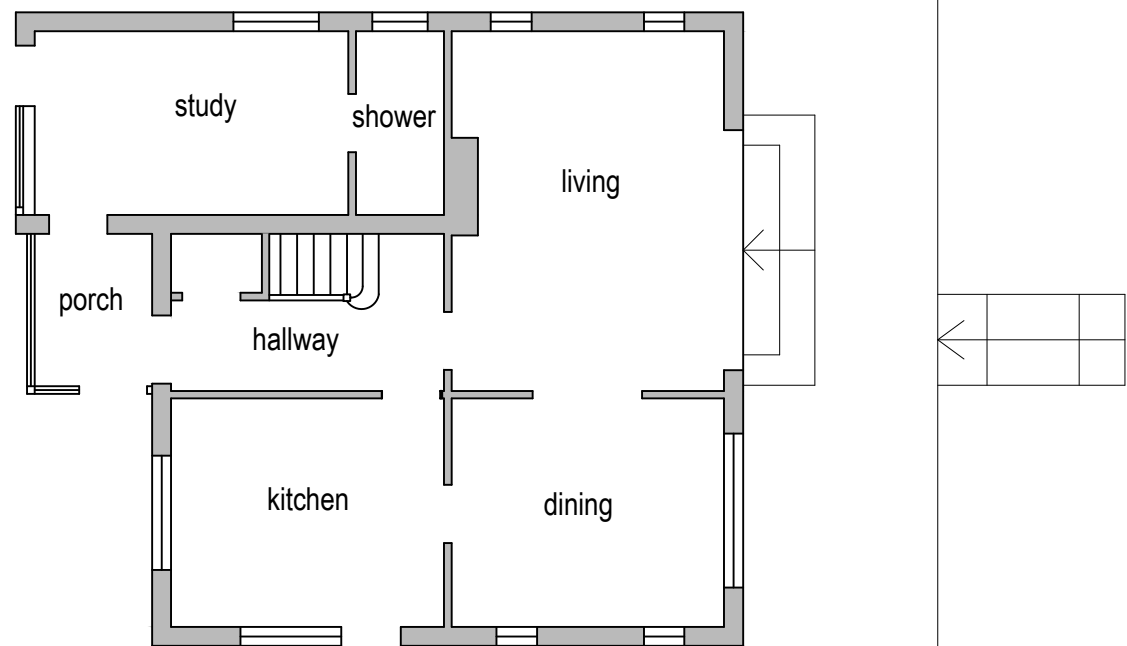


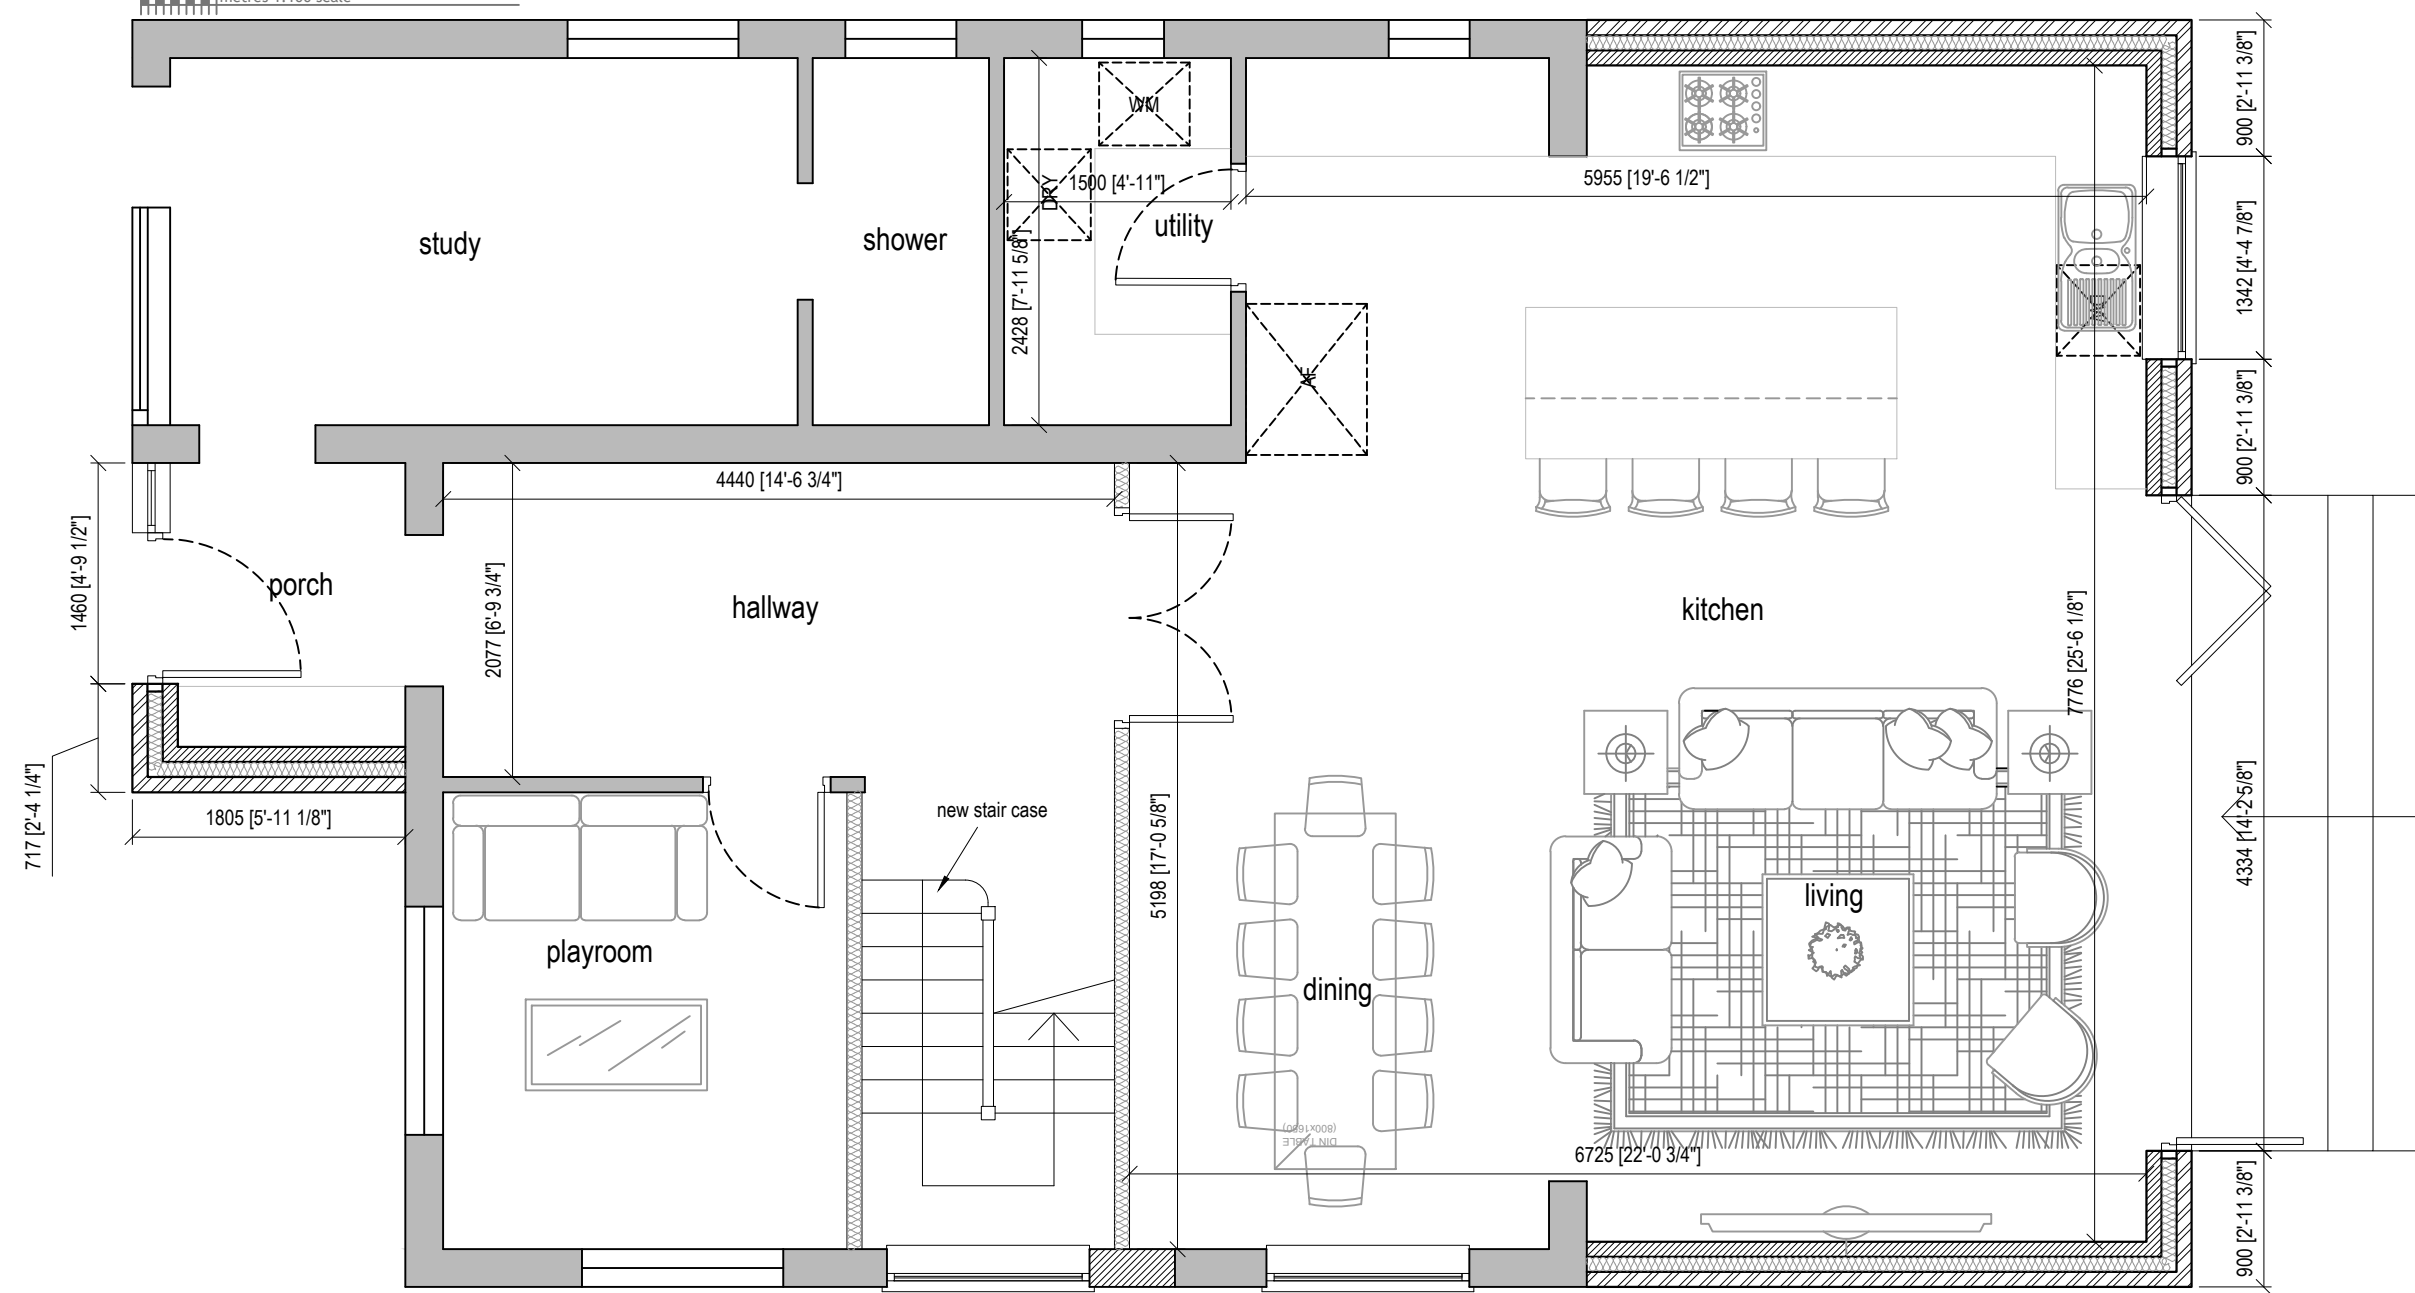

Existing Ground Floor Plan

 

Proposed Ground Floor Plan

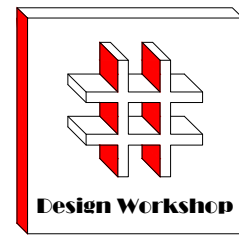

Dimensions to be verified on site
DO NOT SCALE FROM THIS DRAWING.
Any areas indicated on this drawing are for guidance only. No responsibility is taken for their accuracy.

This drawing is the property of **Design Workshop Consultant Ltd**. Copyright is reserved by them and the drawing is issued on the condition that it is not copied, reproduced, retained or disclosed to any unauthorized person, either wholly or in part without the consent in writing of **Design Workshop Consultant Ltd**.

Site Address:

132, Northwood Way
Northwood
HA6 1RE


Title:

Existing & Proposed Ground Floor Plans



Scale: 1:50, 1:100
Paper Size: A3

Rev	Date	Comments
A	21/2/22	Front Extension Reduced as per Planning Officer's Comments


Drawn By: VP
Job Ref: 21093D
Date: Sep 2021
Drawing No. PL - 01 Rev A

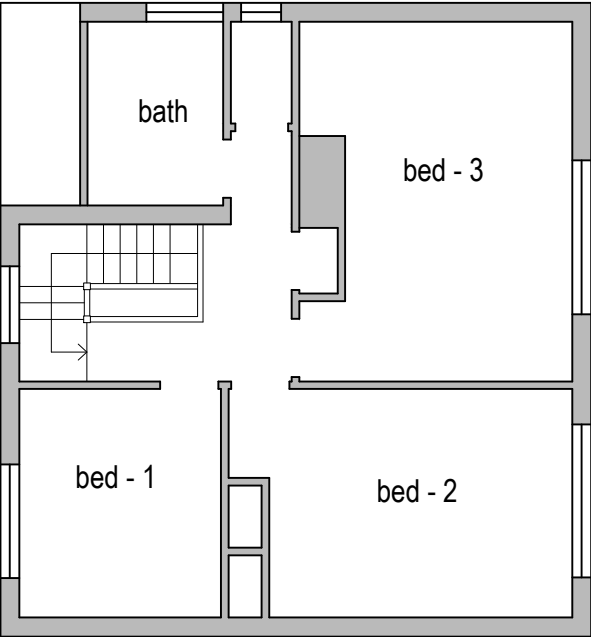

Existing First Floor Plan

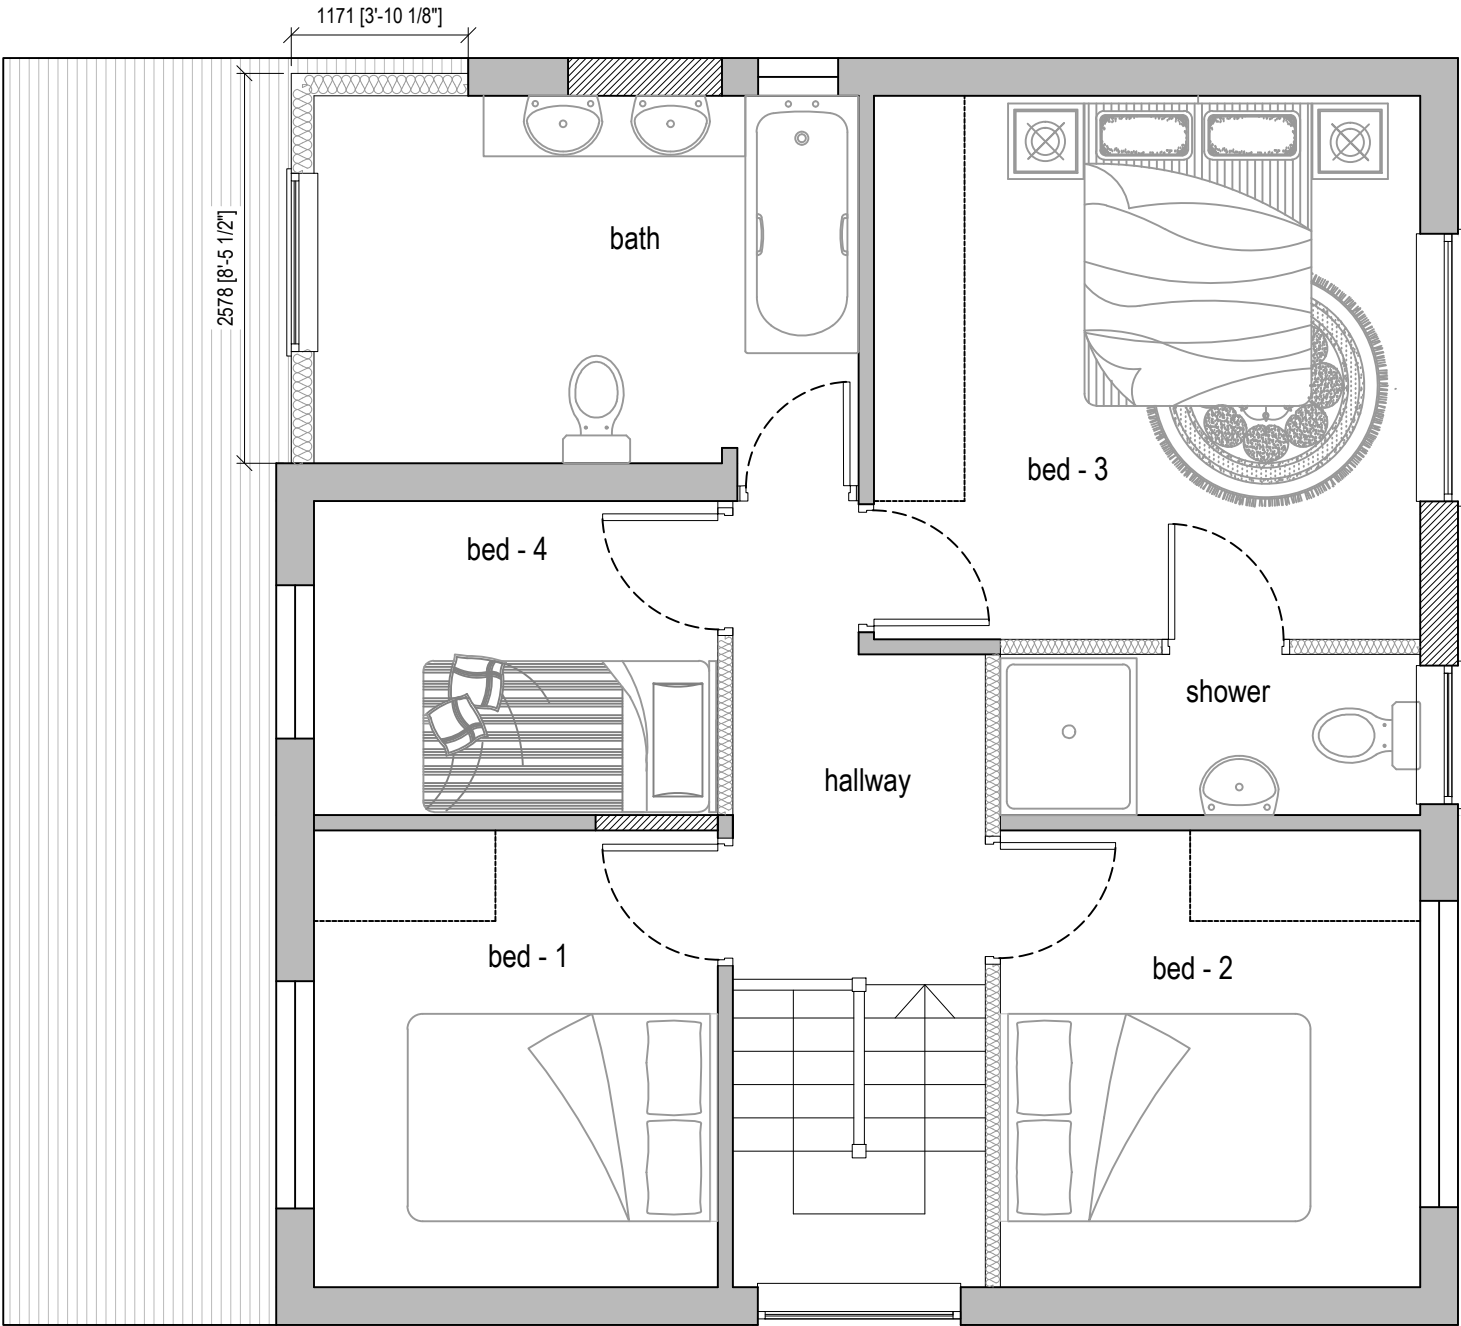 

Proposed First Floor Plan

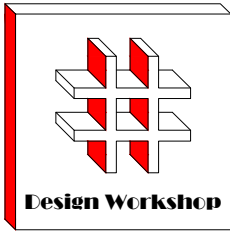

Dimensions to be verified on site
DO NOT SCALE FROM THIS DRAWING.
Any areas indicated on this drawing are for guidance only. No responsibility is taken for their accuracy.

This drawing is the property of **Design Workshop Consultant Ltd**. Copyright is reserved by them and the drawing is issued on the condition that it is not copied, reproduced, retained or disclosed to any unauthorized person, either wholly or in part without the consent in writing of **Design Workshop Consultant Ltd**.

Site Address:

132, Northwood Way
Northwood
HA6 1RE

Title:

Existing & Proposed First Floor Plans

Scale: 1:50, 1:100

Paper Size: A3

Rev	Date	Comments
A	04/02/22	Amendments to the roof as per the planning officer's comments.
B	21/2/22	Dormer Extended as Per Planning Officers Comments.


Drawn By: VP
Job Ref: 21093D
Date: Feb 2022
Drawing No. PL - 02 Rev B



Existing Front Elevation




Existing Side Elevation

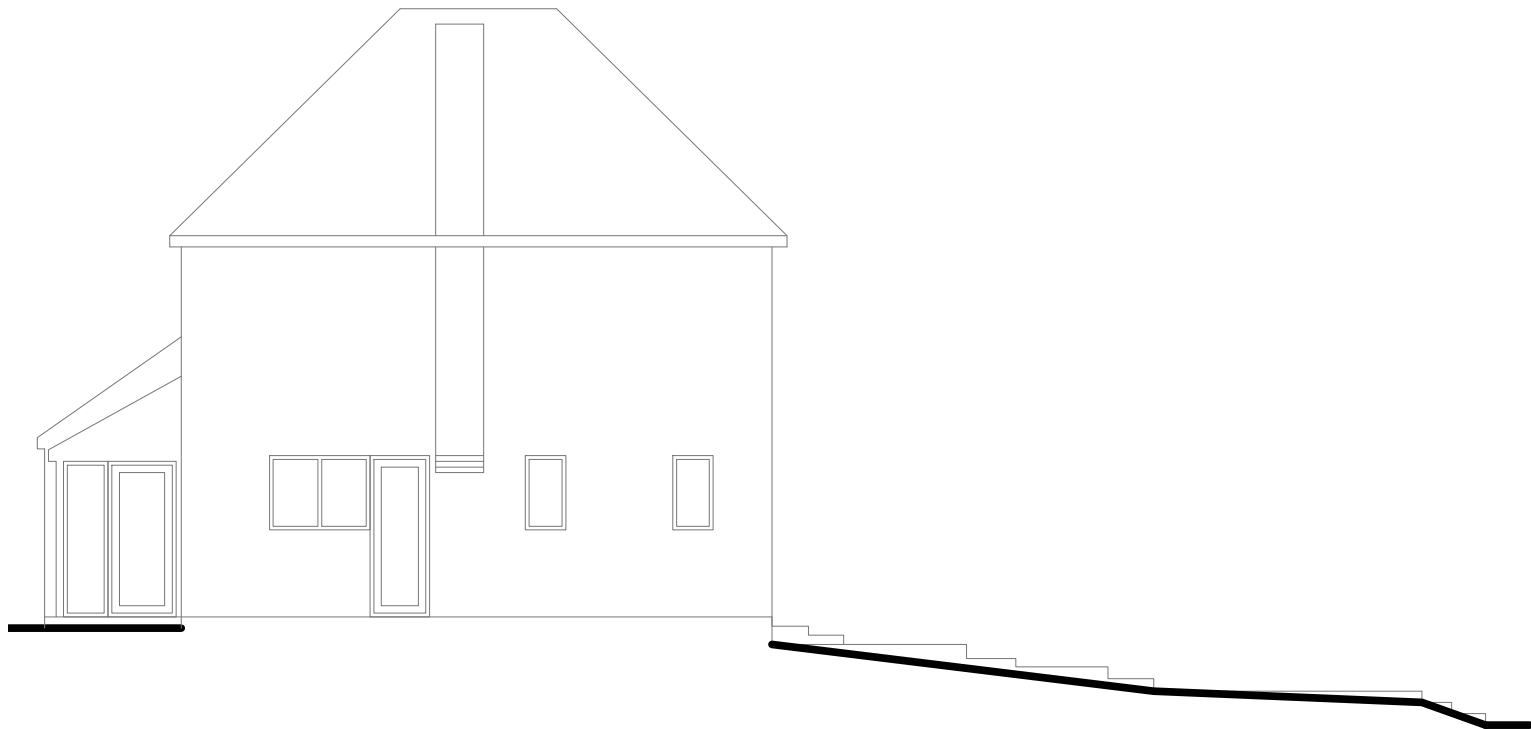

Existing Side Elevation



Existing Rear Elevation

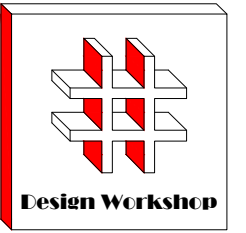

Dimensions to be verified on site
DO NOT SCALE FROM THIS DRAWING.
Any areas indicated on this drawing are for guidance only.No responsibility is taken for their accuracy.

This drawing is the property of **Design Workshop Consultant Ltd** Copyright is reserved by them and the drawing is issued on the condition that it is not copied, reproduced, retained or disclosed to any unauthorized person, either wholly or in part without the consent in writing of **Design Workshop Consultant Ltd**

Site Address:

132, Northwood Way
Northwood
HA6 1RE

Title:

Existing Elevations

Scale: 1:100

Paper Size: A3


Rev	Date	Comments
-----	------	----------

Drawn By: VP

Job Ref: 21093D

Date: Sep 2021

Drawing No. PL - 03

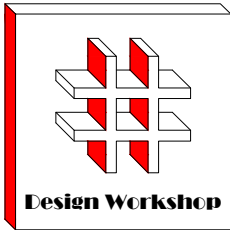

Dimensions to be verified on site
DO NOT SCALE FROM THIS DRAWING.
Any areas indicated on this drawing are for guidance only.No responsibility is taken for their accuracy.

This drawing is the property of **Design Workshop Consultant Ltd** Copyright is reserved by them and the drawing is issued on the condition that it is not copied, reproduced, retained or disclosed to any unauthorized person, either wholly or in part without the consent in writing of **Design Workshop Consultant Ltd**

Site Address:

132, Northwood Way
Northwood
HA6 1RE

Title:



Proposed Elevations

Scale: 1:100


Paper Size: A3

Rev	Date	Comments
A	04/02/22	Amendments to the roof as per the planning officer's comments.
B	21/2/22	Front Extension Reduced & Dormer Extended as Per Planning Officer's Comments


Drawn By: VP
Job Ref: 21093D
Date: Feb 2022
Drawing No. PL - 04 Rev B

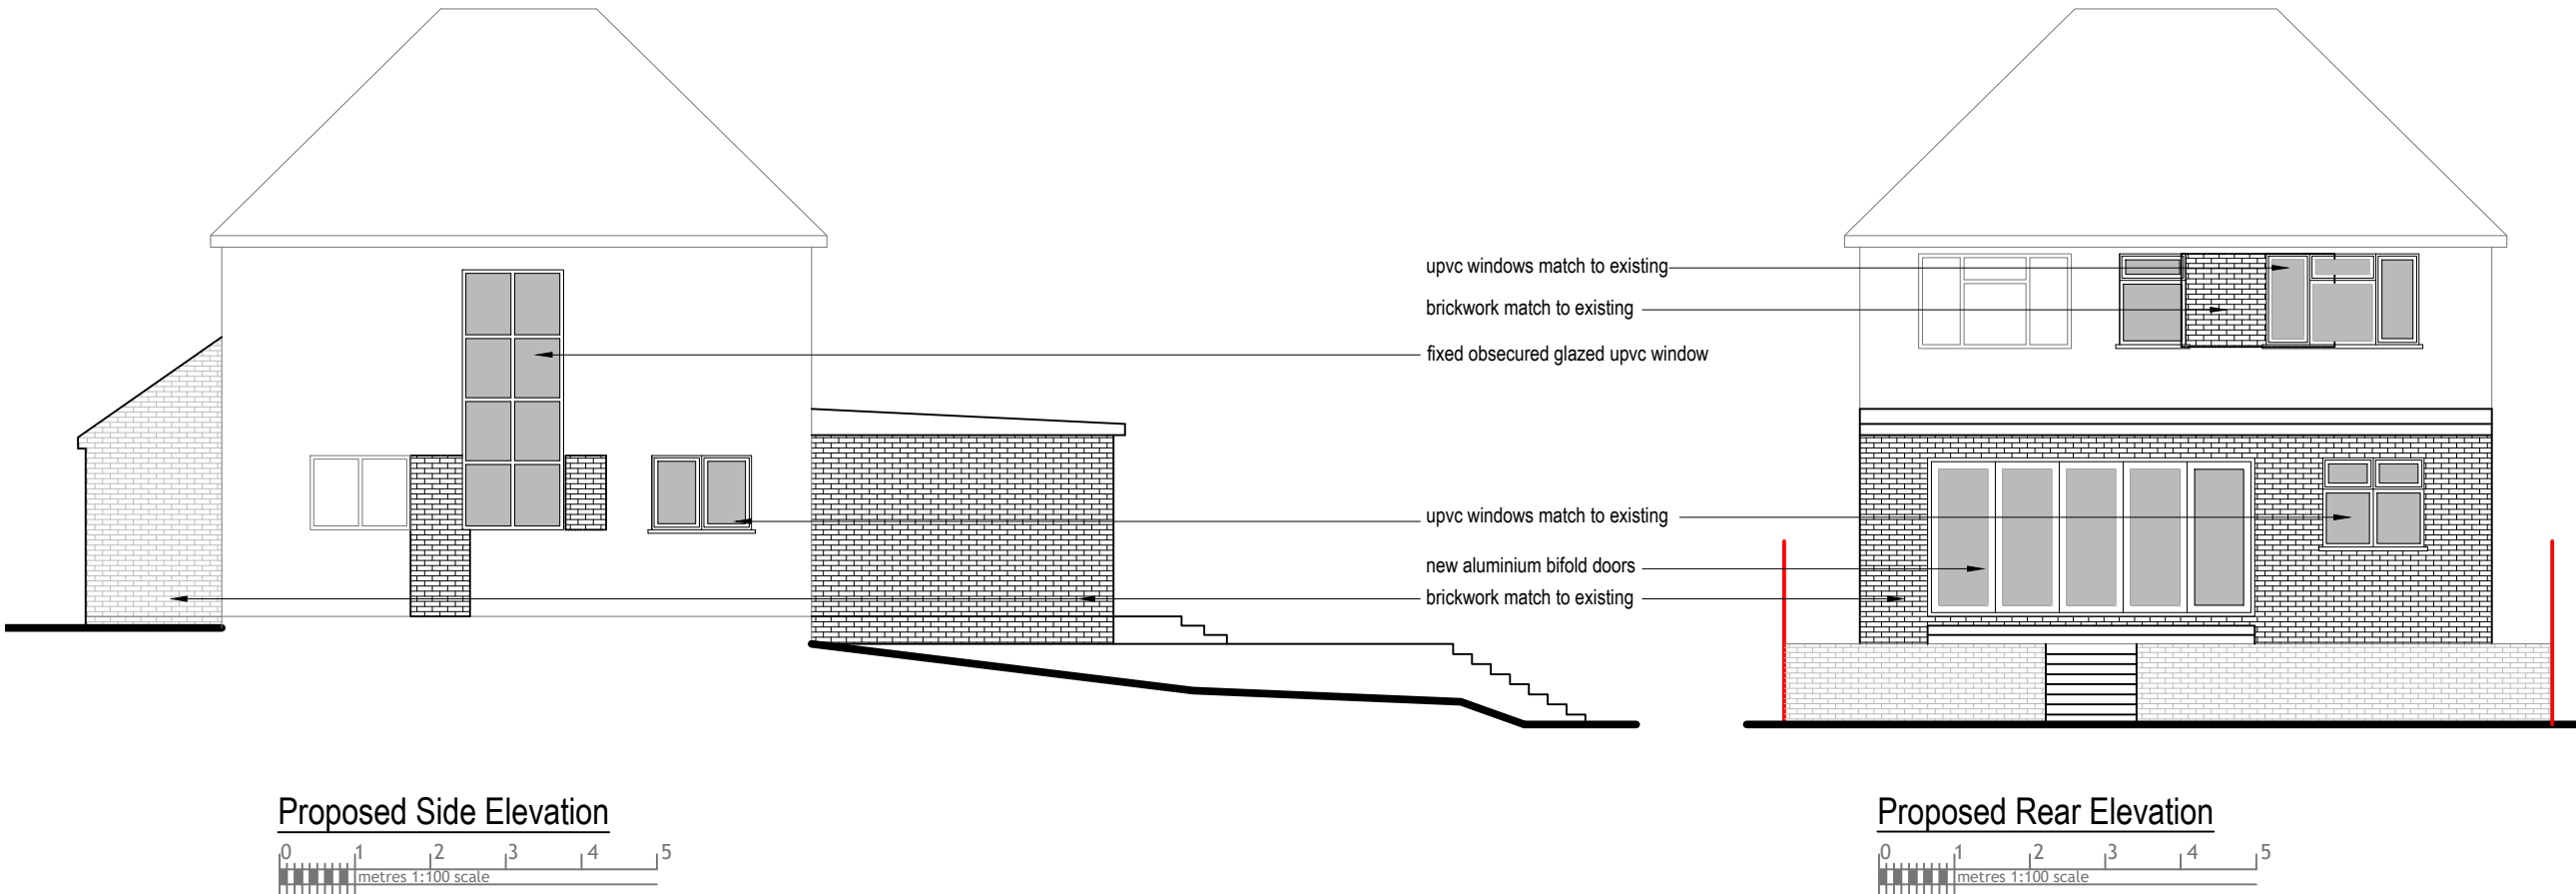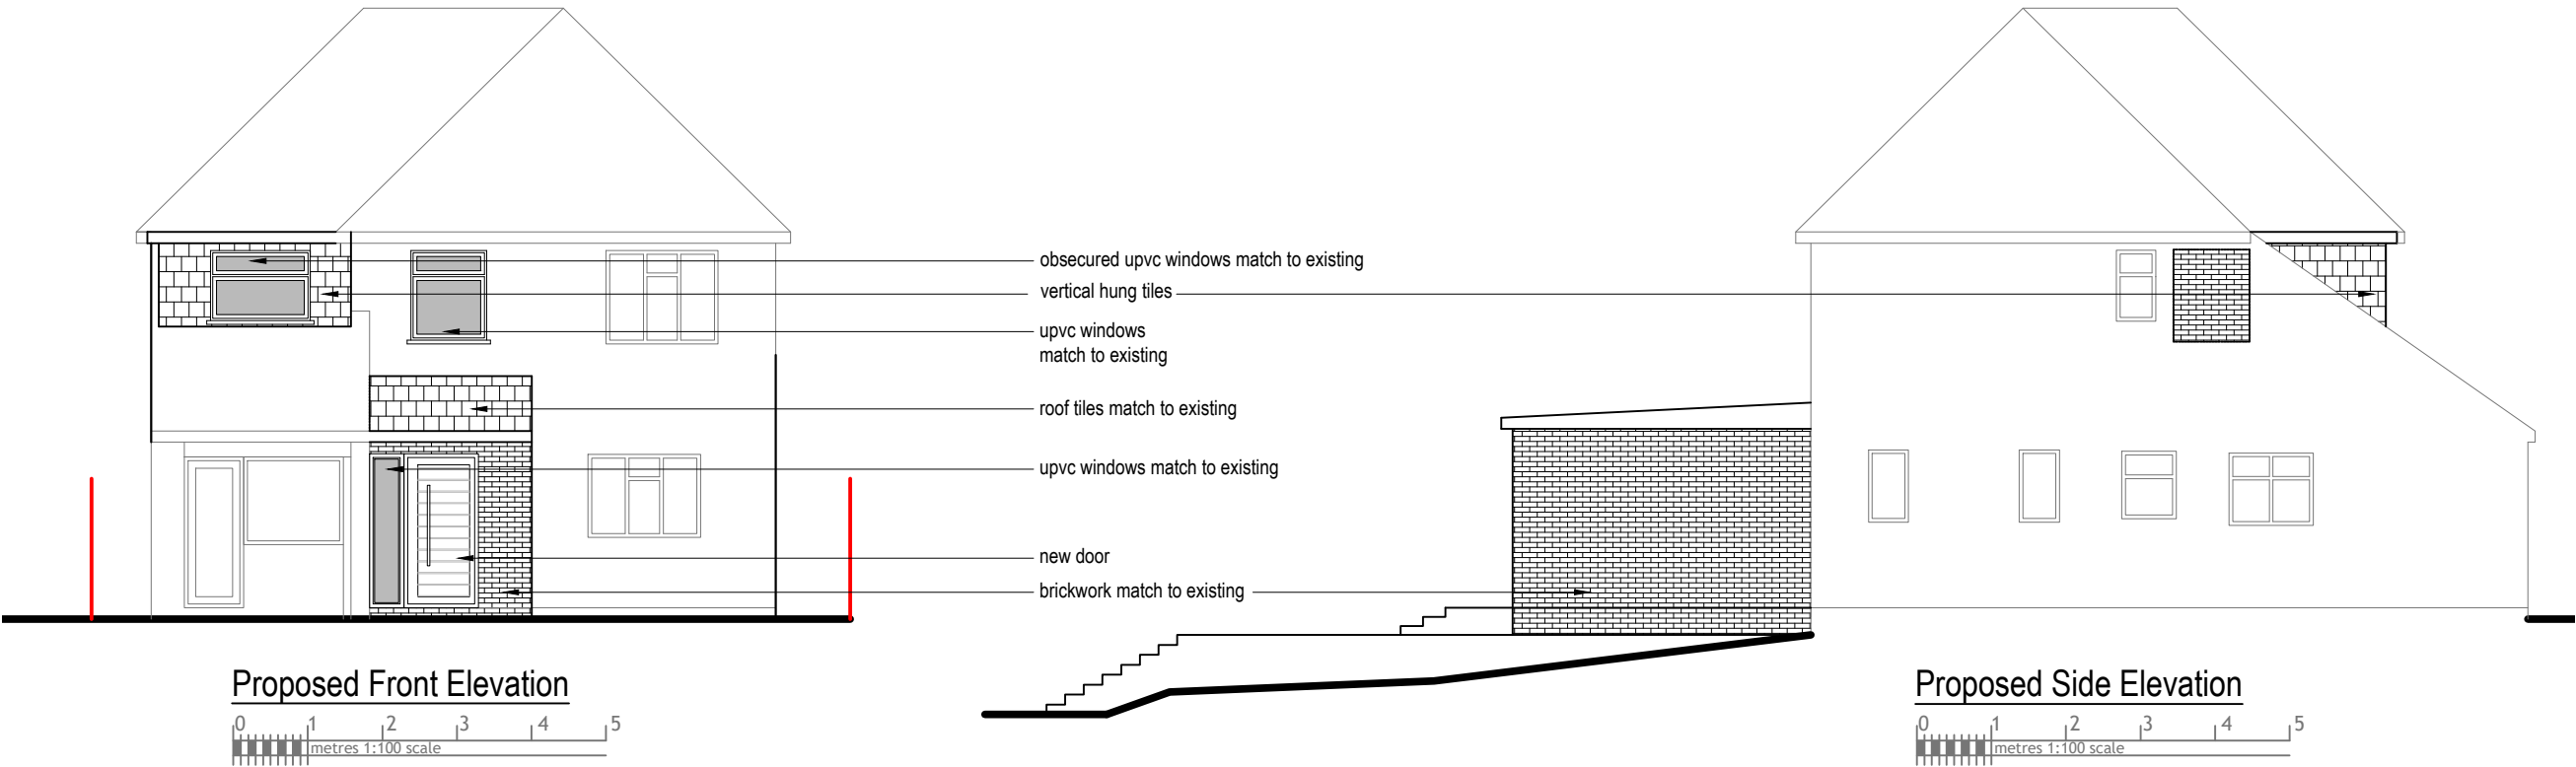



Proposed Extension

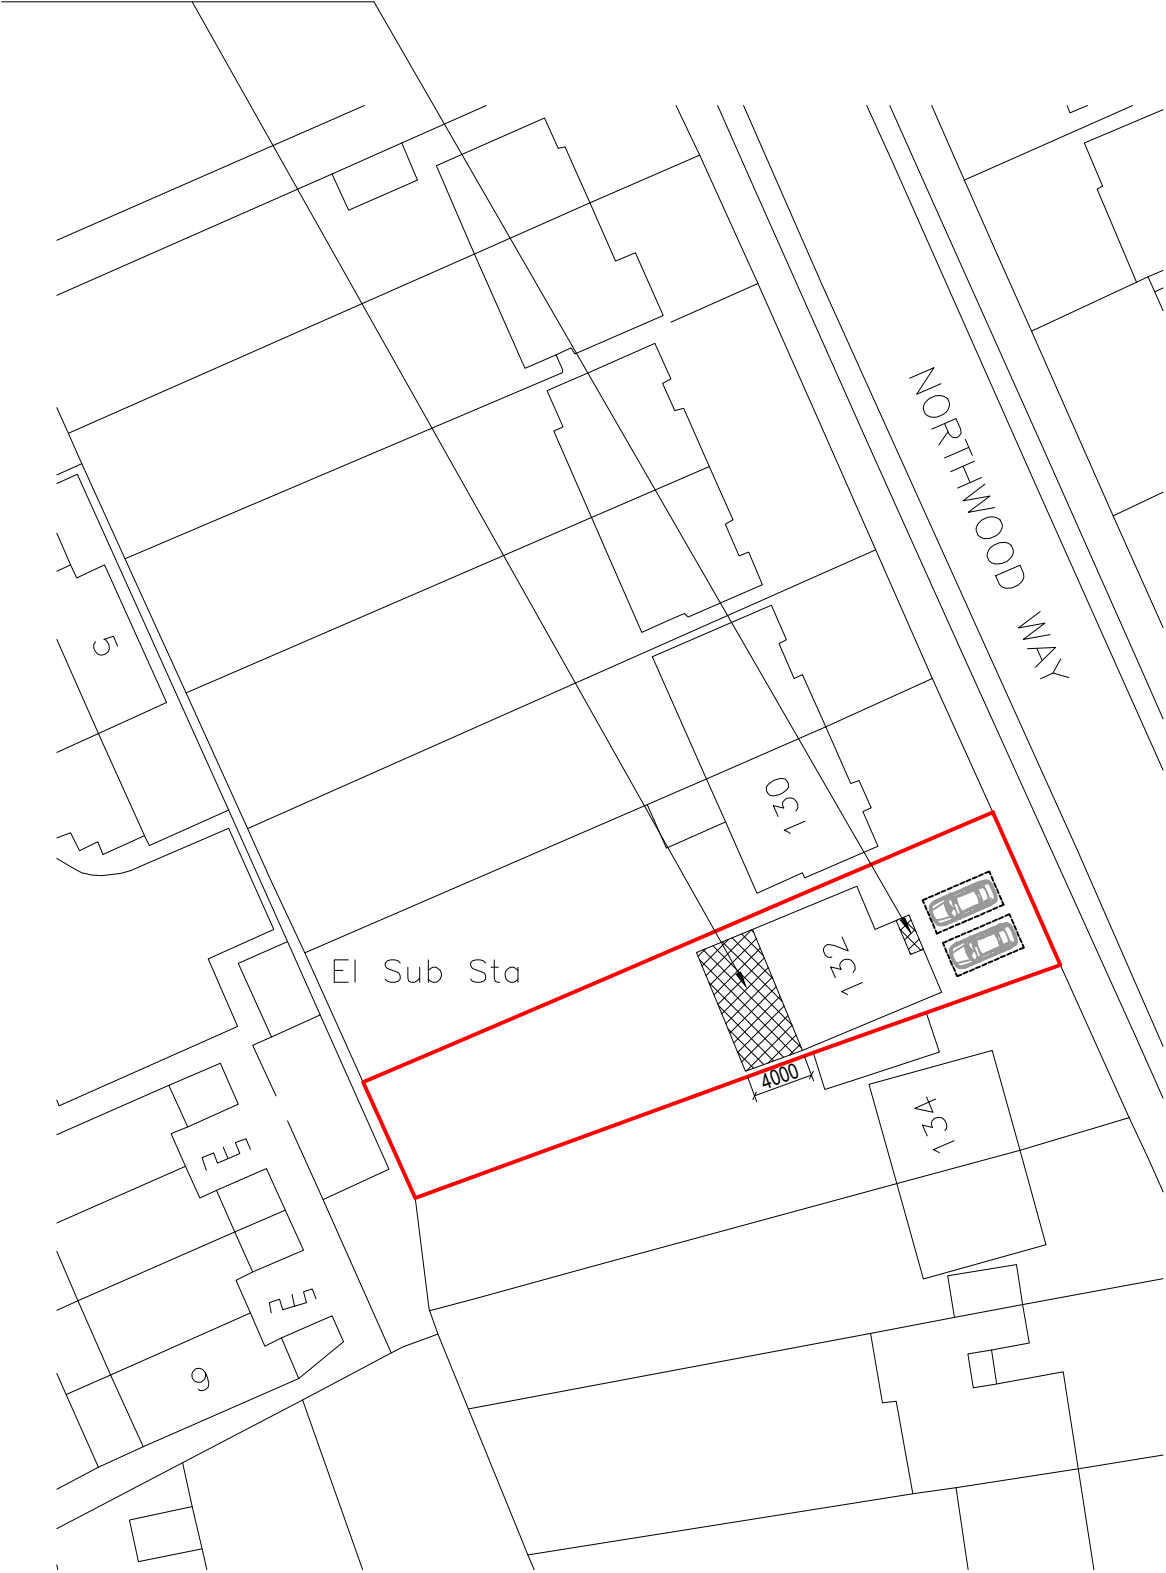

Block Plan

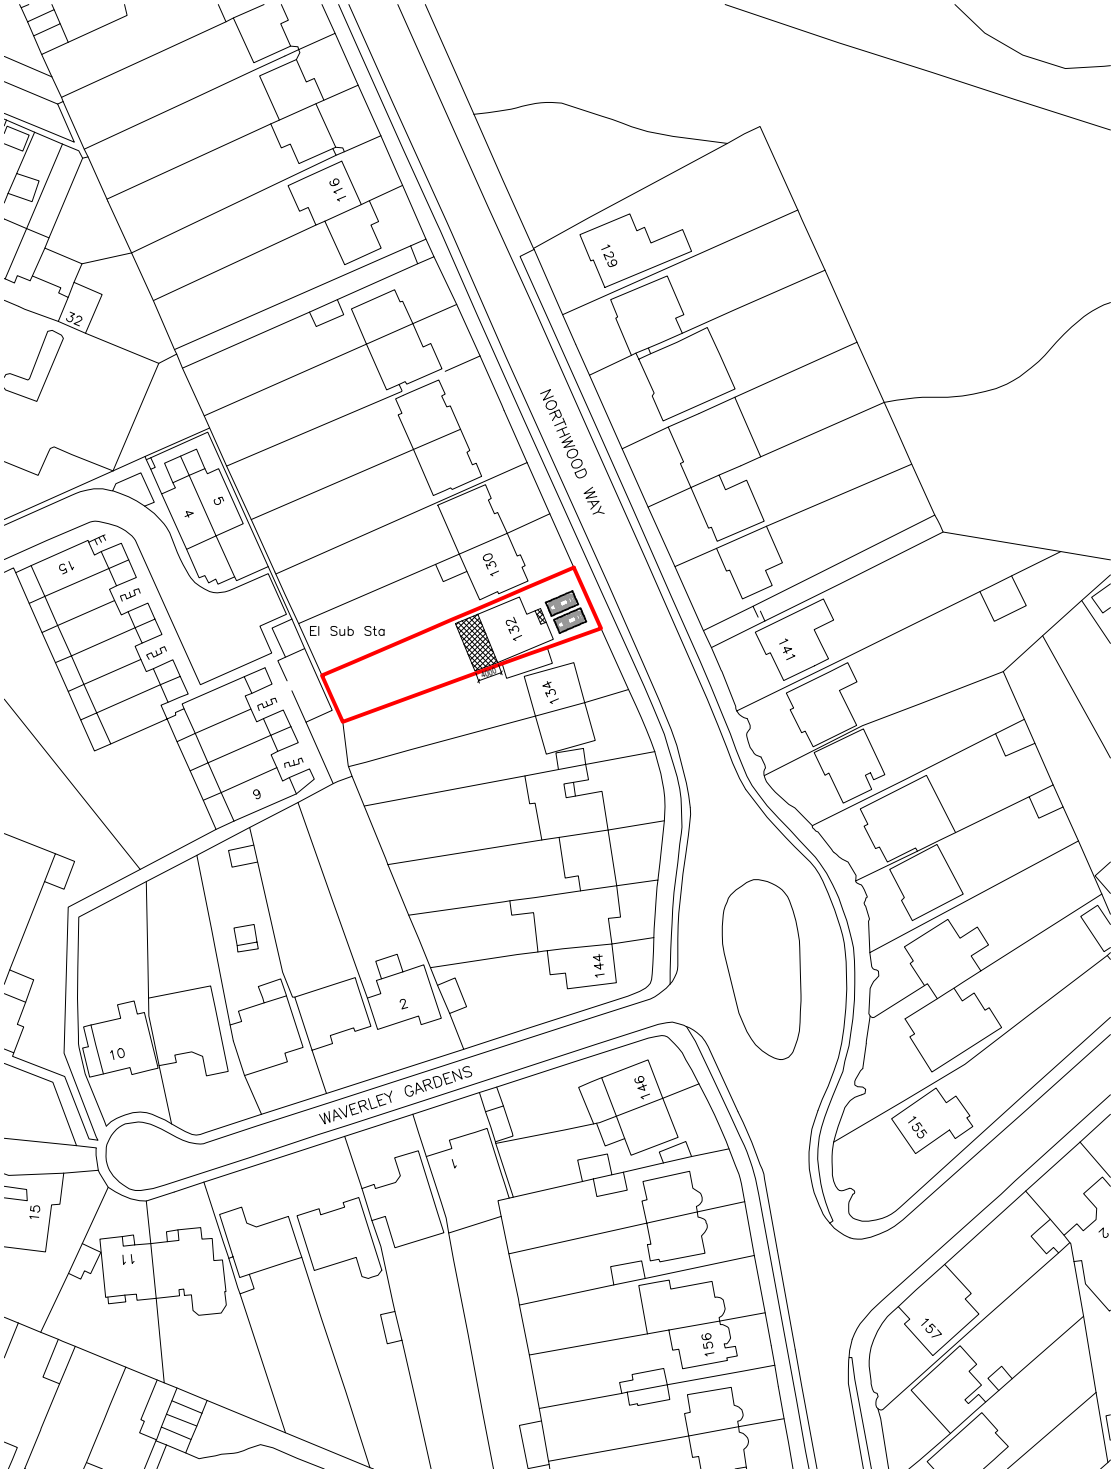

Site Location

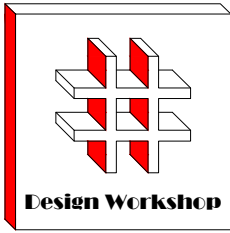 

Dimensions to be verified on site
DO NOT SCALE FROM THIS DRAWING.
Any areas indicated on this drawing are for guidance only. No responsibility is taken for their accuracy.


This drawing is the property of **Design Workshop Consultant Ltd**. Copyright is reserved by them and the drawing is issued on the condition that it is not copied, reproduced, retained or disclosed to any unauthorized person, either wholly or in part without the consent in writing of **Design Workshop Consultant Ltd**.

Site Address:

132, Northwood Way
Northwood
HA6 1RE

Title:

Block and Location
Plans

 

Scale: 1:500, 1:1250

Paper Size: A3

Rev	Date	Comments
A	21/2/22	Front Extension Reduced as per Planning Officer's Comments

Drawn By: VP
Job Ref: 21093D
Date: Sep 2021
Drawing No. PL - 05