




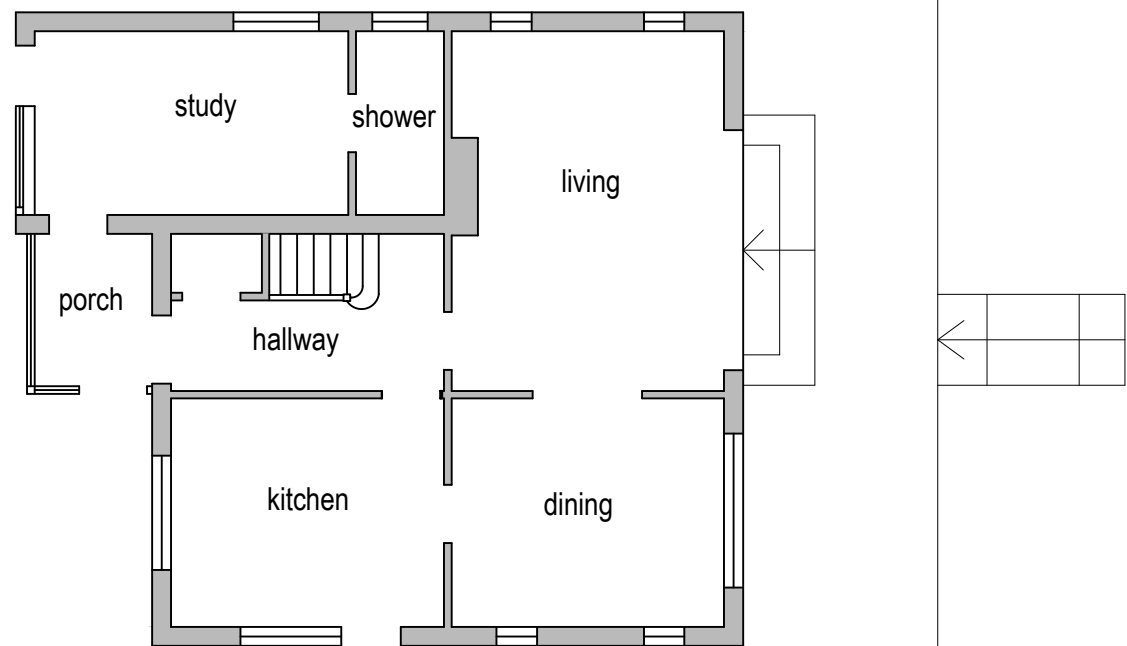

Existing Ground Floor Plan

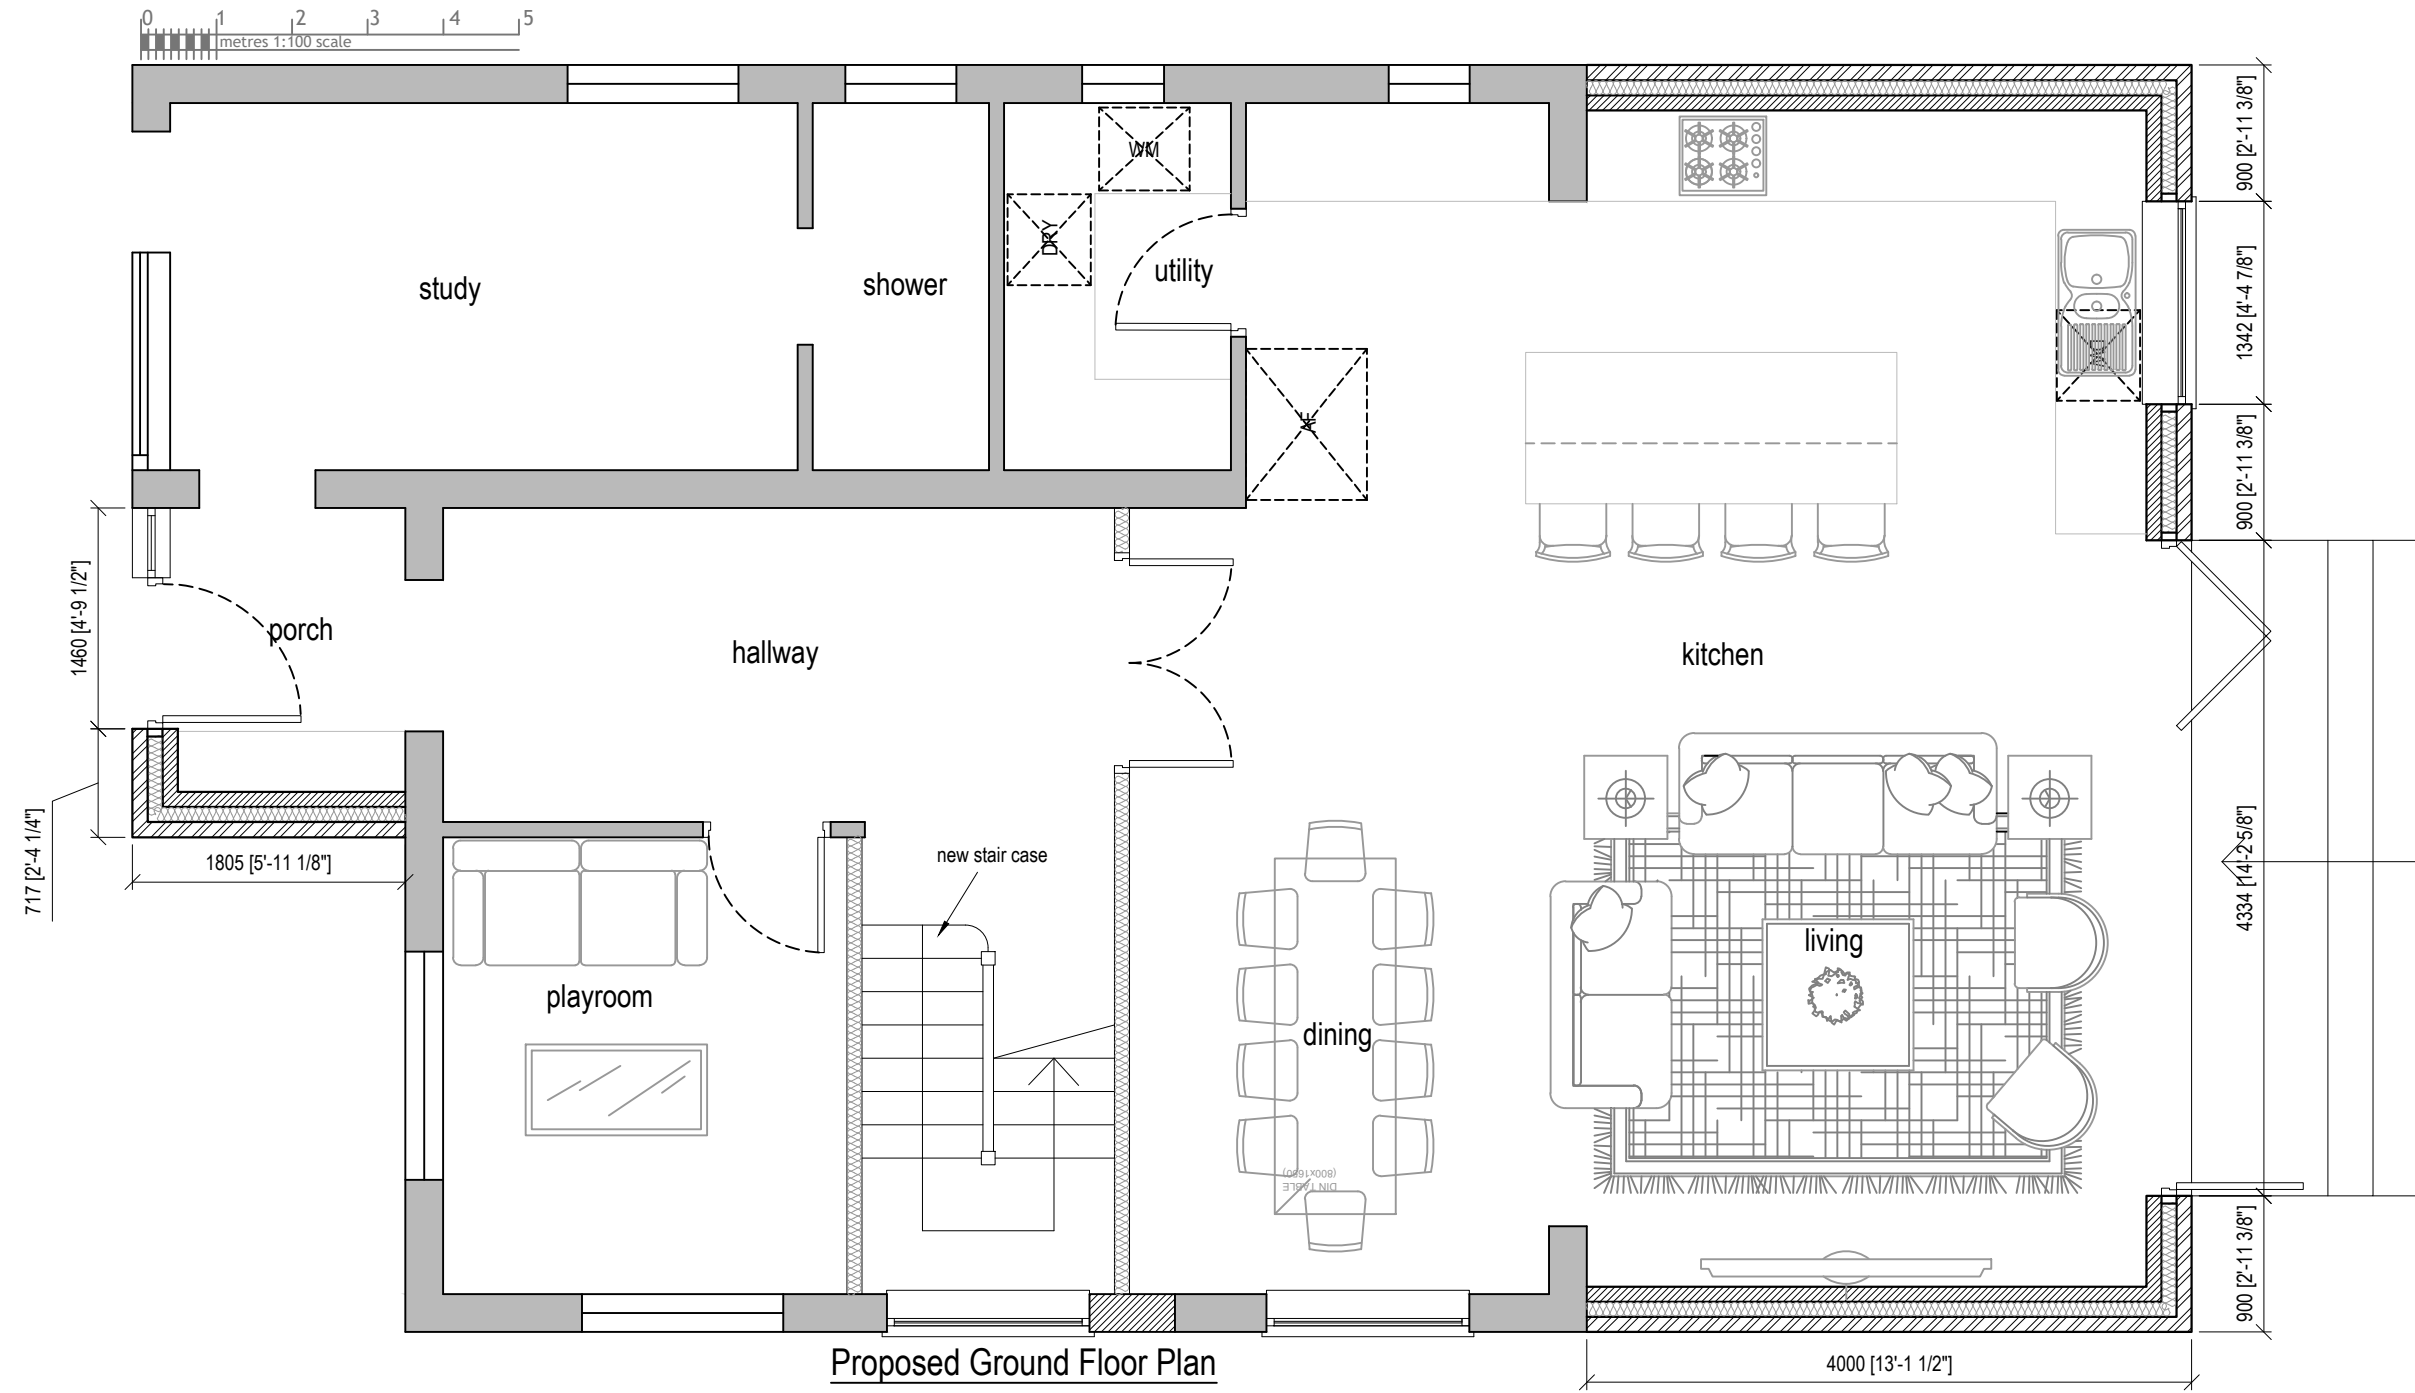

Proposed Ground Floor Plan

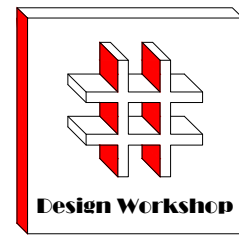

Dimensions to be verified on site  
DO NOT SCALE FROM THIS DRAWING.  
Any areas indicated on this drawing are for guidance only.No responsibility is taken for their accuracy.

This drawing is the property of **Design Workshop Consultant Ltd** Copyright is reserved by them and the drawing is issued on the condition that it is not copied, reproduced, retained or disclosed to any unauthorized person, either wholly or in part without the consent in writing of **Design Workshop Consultant Ltd**


Site Address:  
  
132, Northwood Way  
Northwood  
HA6 1RE

Title:  
  
Existing & Proposed Ground Floor Plans



Scale: 1:50, 1:100  
Paper Size: A3

| Rev | Date    | Comments                                                   |
|-----|---------|------------------------------------------------------------|
| A   | 21/2/22 | Front Extension Reduced as per Planning Officer's Comments |
| B   | 08/3/22 | Amendments as per planning officers comments               |


Drawn By: VP  
Job Ref: 21093D  
Date: Mar 2022  
Drawing No. PL - 01 Rev C

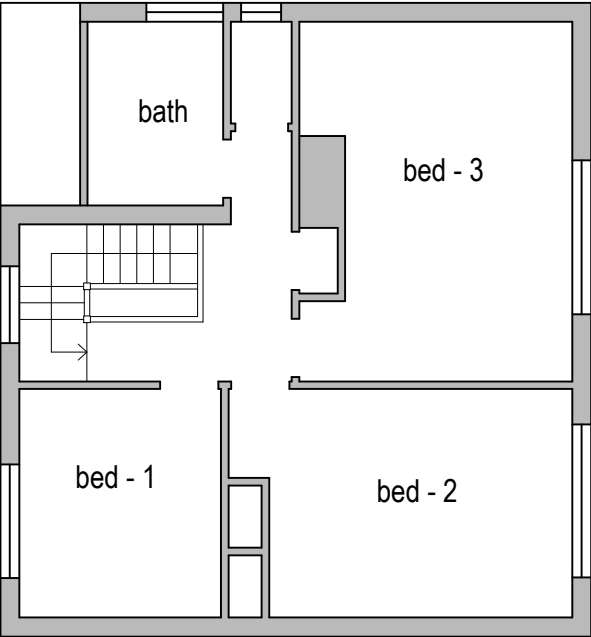

Existing First Floor Plan

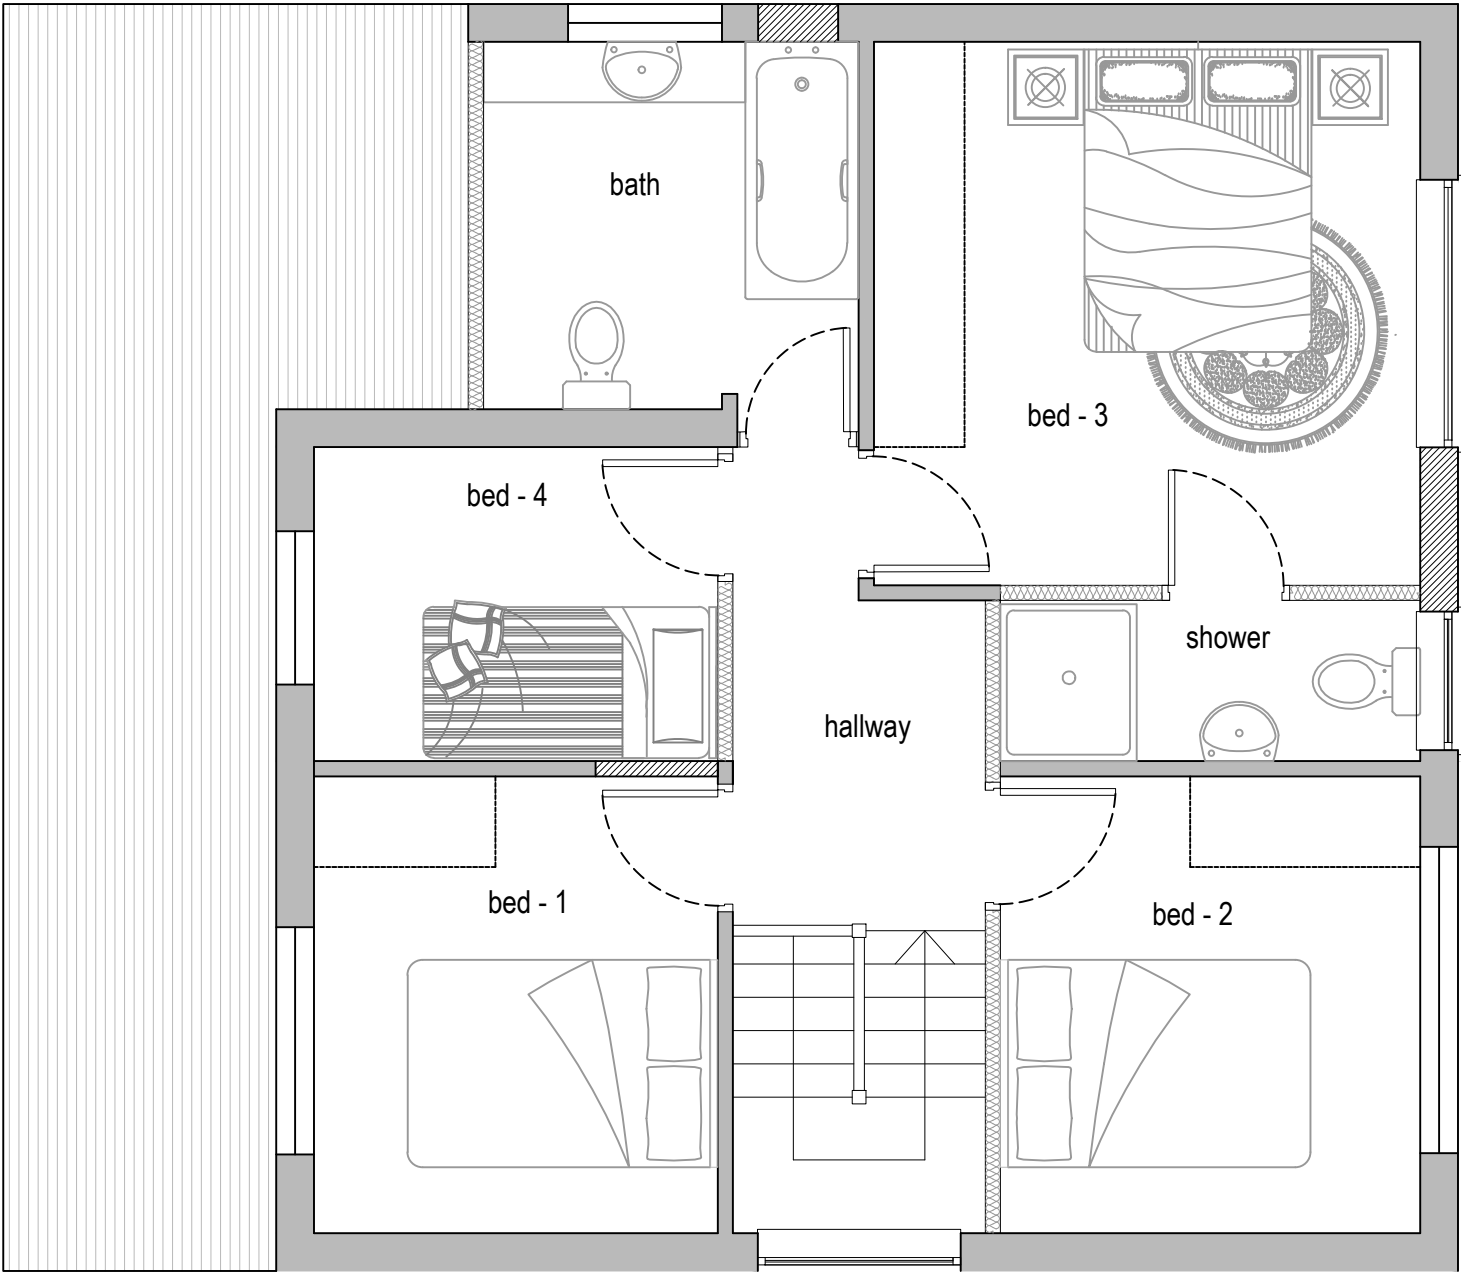 

Proposed First Floor Plan

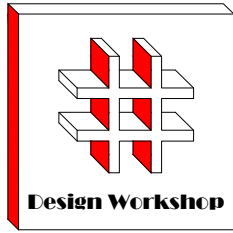

Dimensions to be verified on site  
DO NOT SCALE FROM THIS DRAWING.  
Any areas indicated on this drawing are for guidance only. No responsibility is taken for their accuracy.

This drawing is the property of **Design Workshop Consultant Ltd**. Copyright is reserved by them and the drawing is issued on the condition that it is not copied, reproduced, retained or disclosed to any unauthorized person, either wholly or in part without the consent in writing of **Design Workshop Consultant Ltd**.

Site Address:

132, Northwood Way  
Northwood  
HA6 1RE

Title:


Existing & Proposed First Floor Plans

Scale: 1:50, 1:100

Paper Size: A3

| Rev | Date     | Comments                                                       |
|-----|----------|----------------------------------------------------------------|
| A   | 04/02/22 | Amendments to the roof as per the planning officer's comments. |
| B   | 21/2/22  | Dormer Extended as Per Planning Officers Comments.             |
| C   | 08/3/22  | Amendments as per planning officers comments                   |

|             |               |
|-------------|---------------|
| Drawn By:   | VP            |
| Job Ref:    | 21093D        |
| Date:       | Mar 2022      |
| Drawing No. | PL - 02 Rev C |

 

Site Address:

Title:



### Existing Elevations


Scale: 1:100

Paper Size: A3

[illegible]

|             |          |
|-------------|----------|
| Drawn By:   | VP       |
| Job Ref:    | 21093D   |
| Date:       | Sep 2021 |
| Drawing No. | PL - 03  |

  

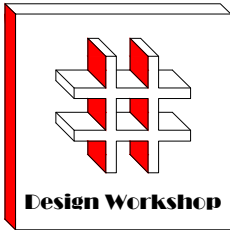

Dimensions to be verified on site  
DO NOT SCALE FROM THIS DRAWING.  
Any areas indicated on this drawing are for guidance only. No responsibility is taken for their accuracy.

This drawing is the property of **Design Workshop Consultant Ltd**. Copyright is reserved by them and the drawing is issued on the condition that it is not copied, reproduced, retained or disclosed to any unauthorized person, either wholly or in part without the consent in writing of **Design Workshop Consultant Ltd**.

Site Address:

132, Northwood Way  
Northwood  
HA6 1RE

Title:



Proposed Elevations

Scale: 1:100


Paper Size: A3

| Rev | Date     | Comments                                                                     |
|-----|----------|------------------------------------------------------------------------------|
| A   | 04/02/22 | Amendments to the roof as per the planning officer's comments.               |
| B   | 21/2/22  | Front Extension Reduced & Dormer Extended as Per Planning Officer's Comments |
| C   | 08/3/22  | Amendments as per planning officers comments                                 |


Drawn By: VP  
Job Ref: 21093D  
Date: Mar 2022  
Drawing No. PL - 04 Rev C

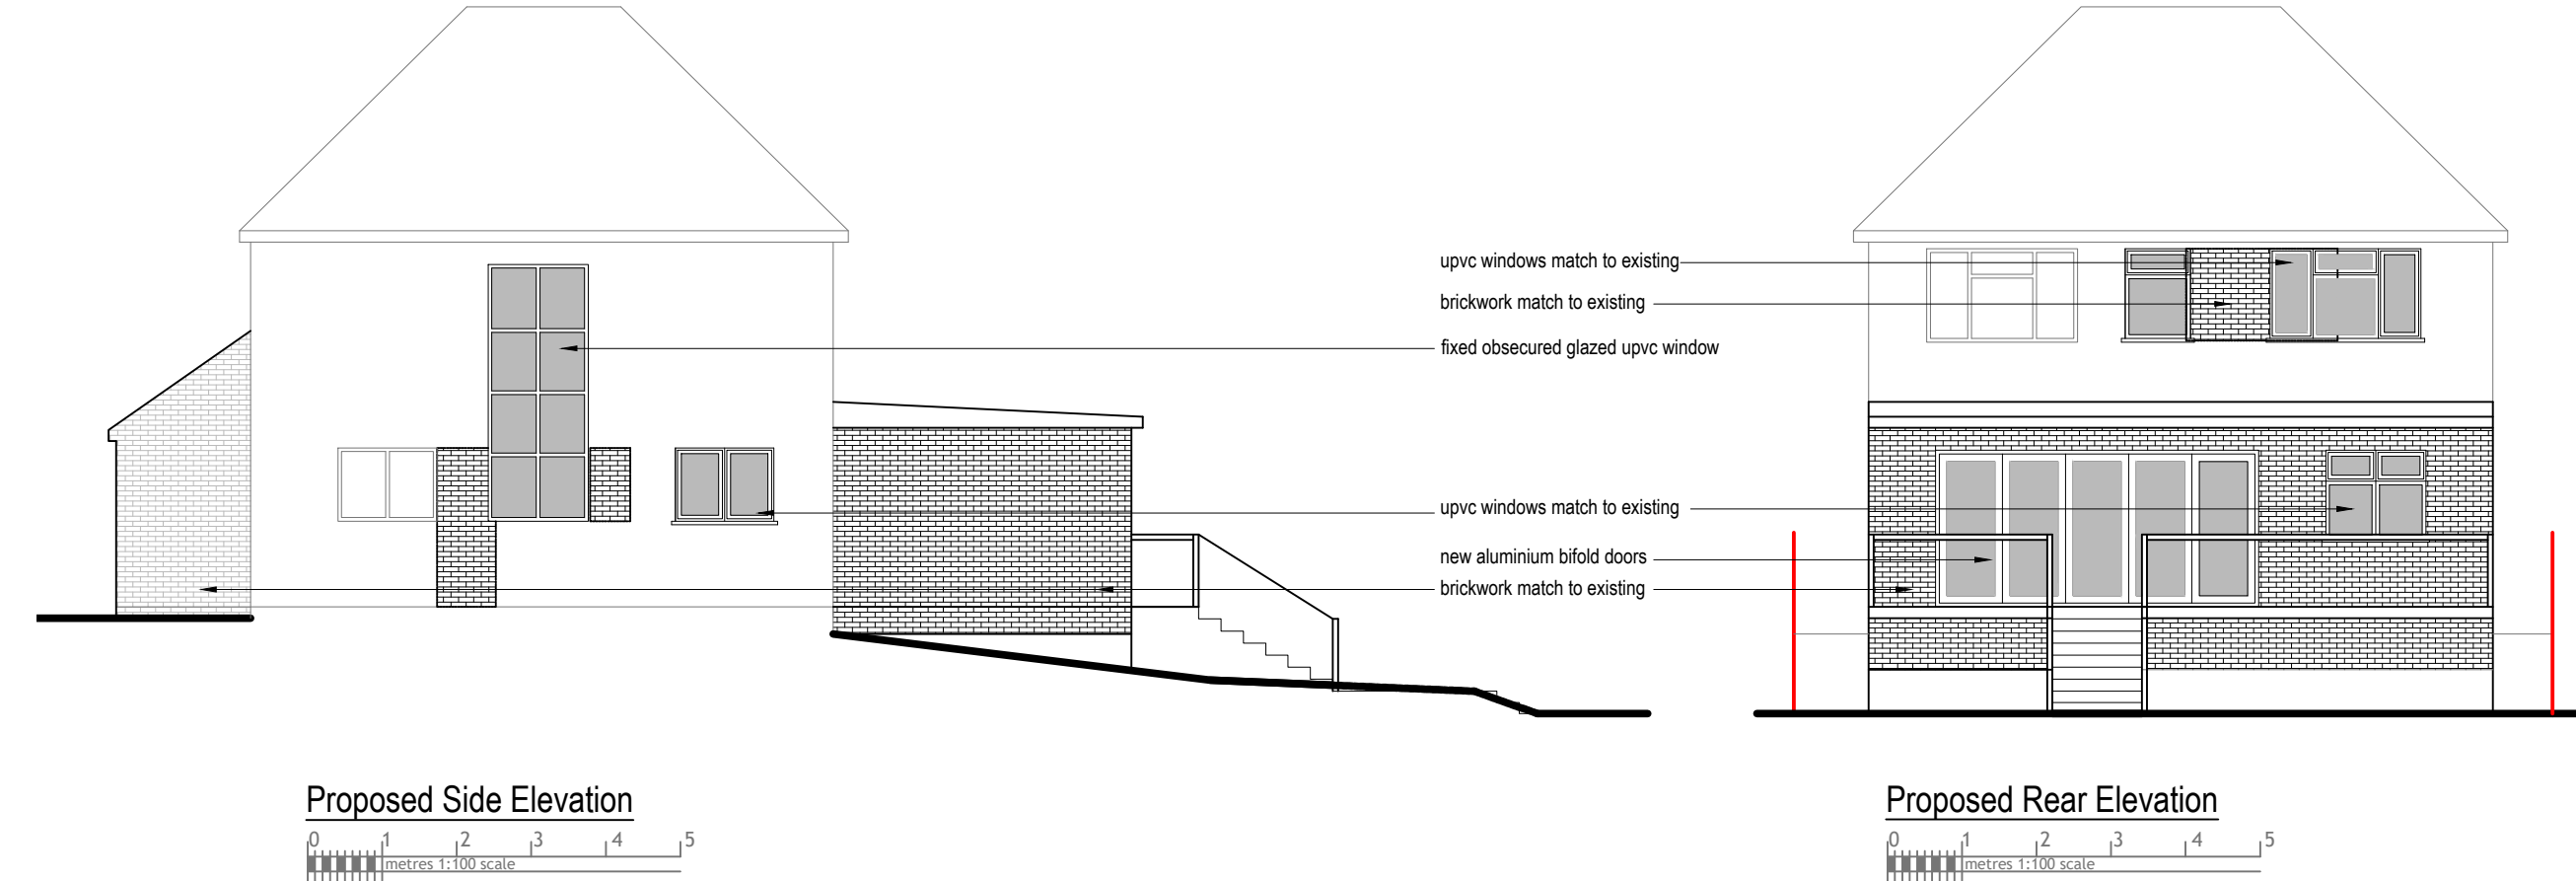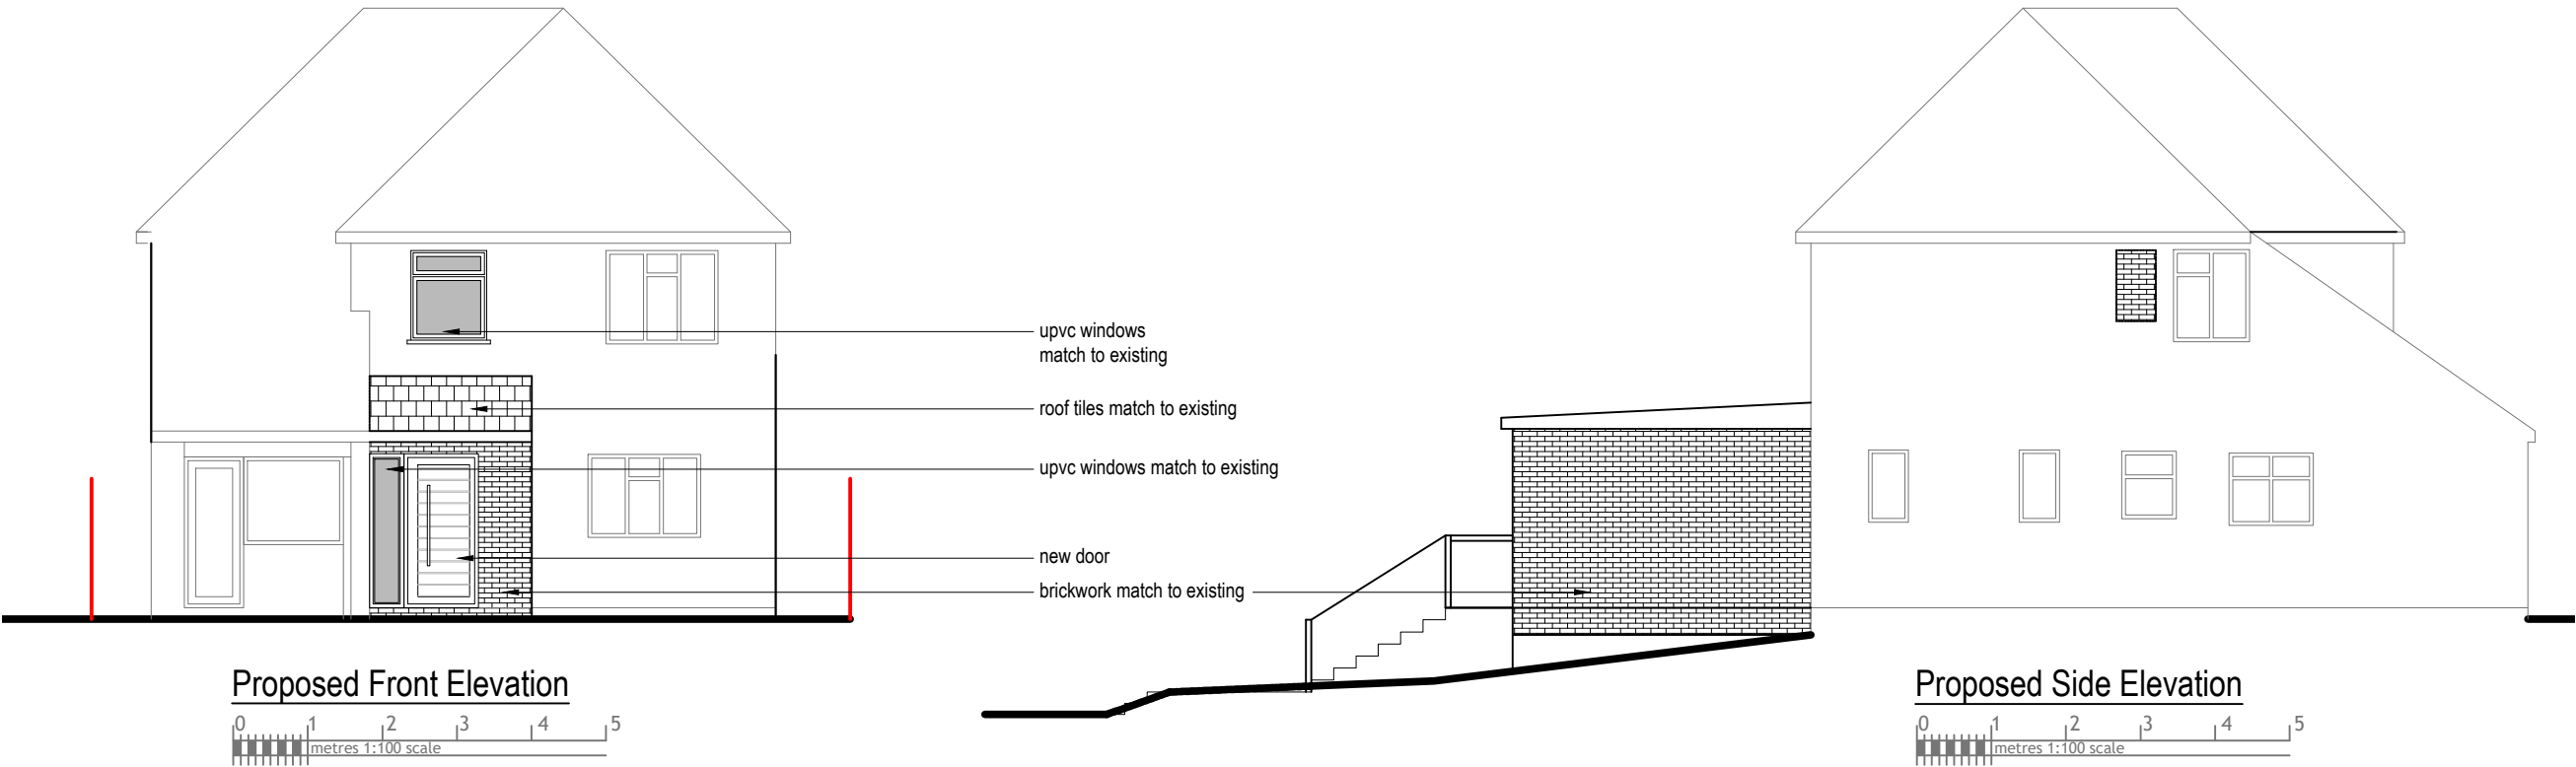


Proposed Extension

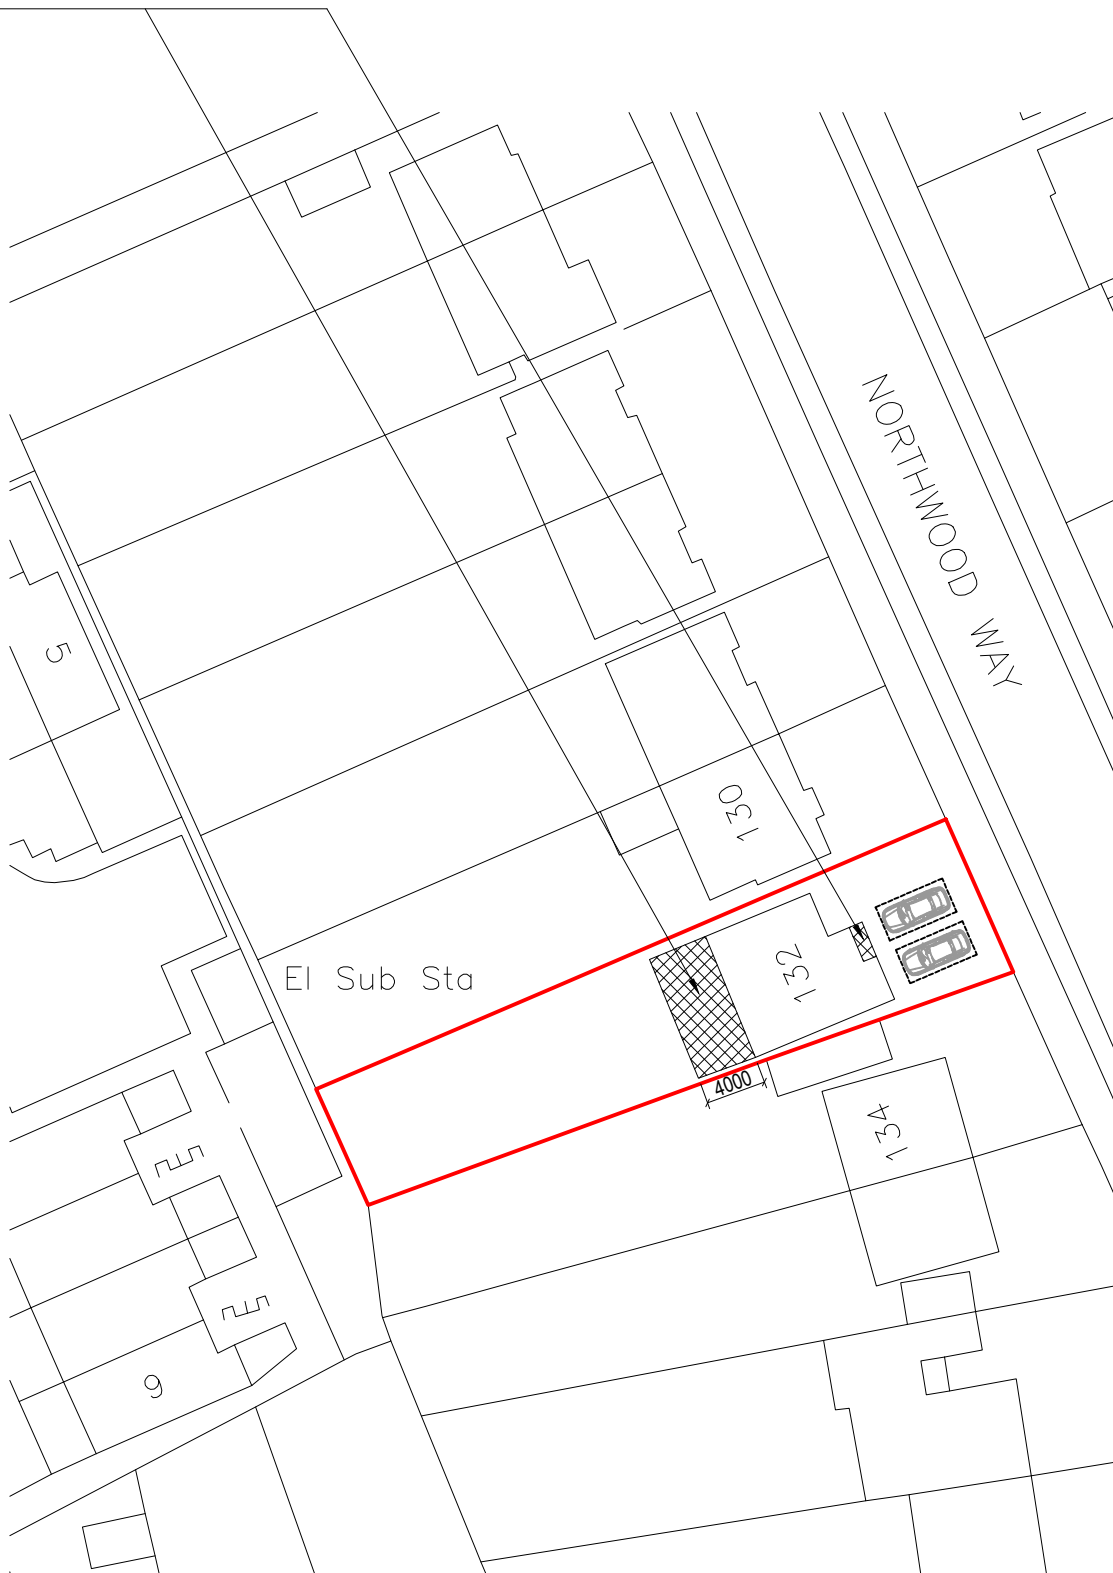

Block Plan

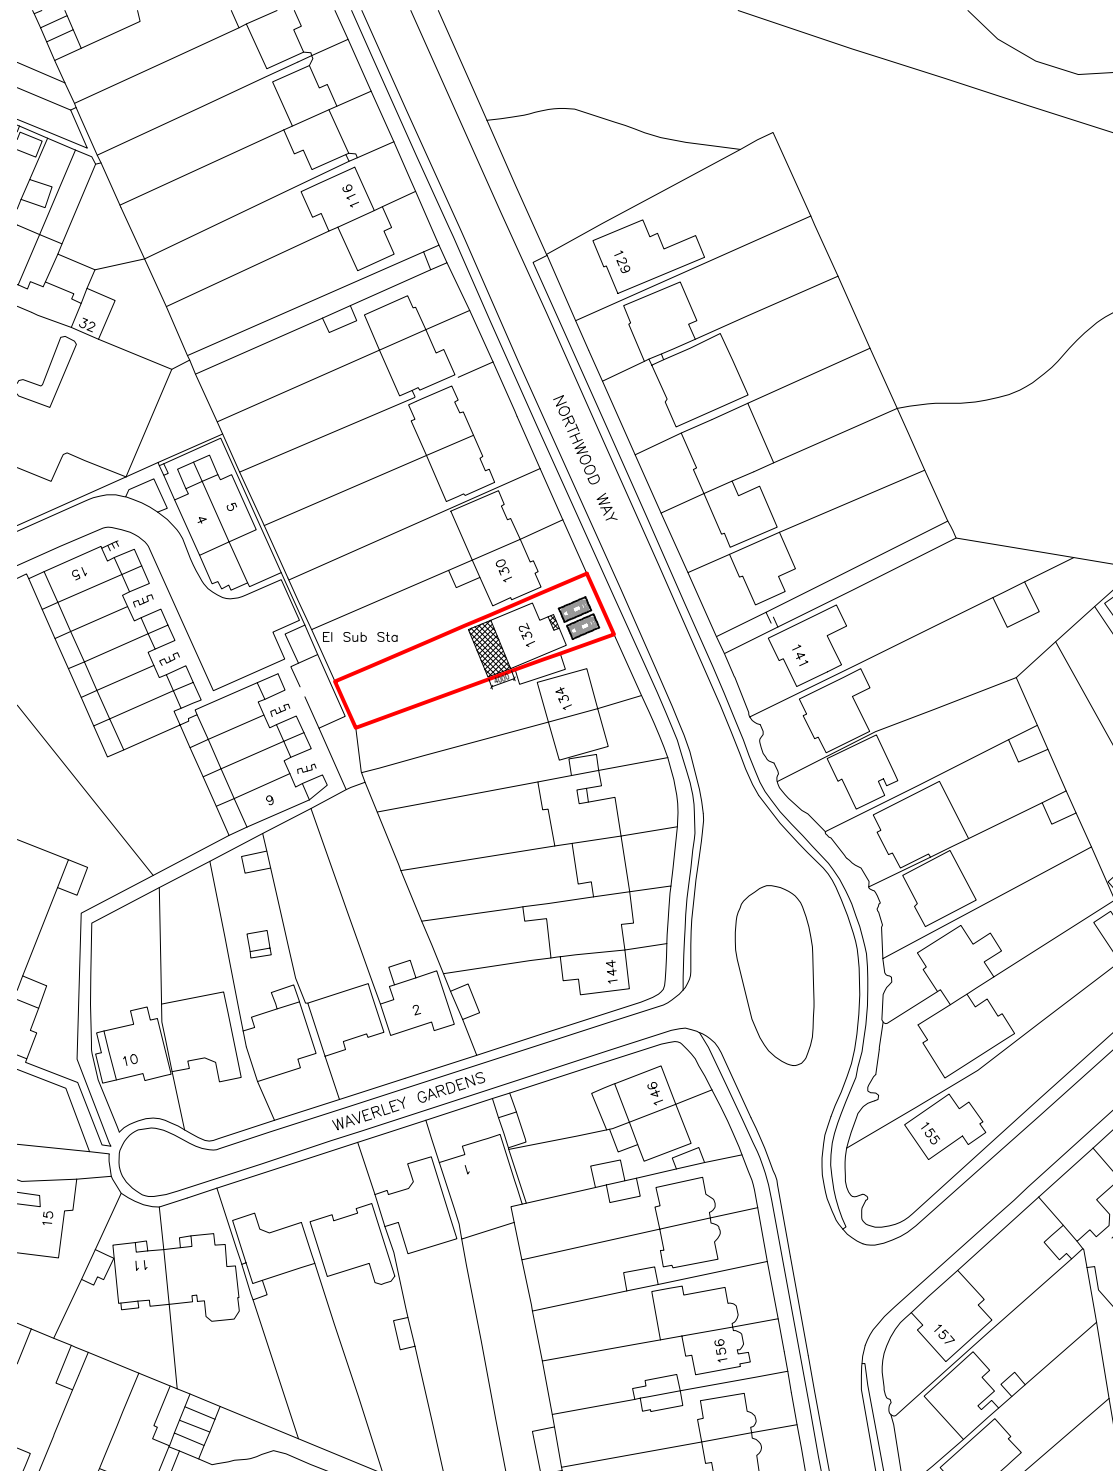

Site Location

 


Dimensions to be verified on site  
DO NOT SCALE FROM THIS DRAWING.  
Any areas indicated on this drawing are for guidance only. No responsibility is taken for their accuracy.

This drawing is the property of **Design Workshop Consultant Ltd**. Copyright is reserved by them and the drawing is issued on the condition that it is not copied, reproduced, retained or disclosed to any unauthorized person, either wholly or in part without the consent in writing of **Design Workshop Consultant Ltd**.

Site Address:  
  
132, Northwood Way  
Northwood  
HA6 1RE

Title:  
  
Block and Location  
Plans

 

Scale: 1:500, 1:1250

Paper Size: A3

| Rev | Date    | Comments                                                   |
|-----|---------|------------------------------------------------------------|
| A   | 21/2/22 | Front Extension Reduced as per Planning Officer's Comments |

Drawn By: VP  
Job Ref: 21093D  
Date: Sep 2021  
Drawing No. PL - 05