

This drawing is the property of **Design Workshop Consultant Ltd**. Copyright is reserved by them and the drawing is issued on the condition that it is not copied, reproduced, retained or disclosed to any unauthorized person, either wholly or in part without the consent in writing of **Design Workshop Consultant Ltd**.

Site Address:

132, Northwood Way
Northwood
HA6 1RE

Title:

Existing & Proposed Ground Floor Plans


Scale: 1:50, 1:100

Paper Size:	A3
-------------	----

Rev	Date	Comments
-----	------	----------

Drawn By:	VP
Job Ref:	21093D
Date:	Sep 2021
Drawing No.	PL - 01



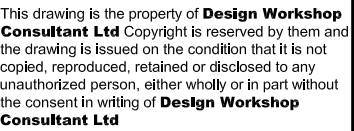

132, Northwood Way
Northwood
HA6 1RE


Proposed Elevations

Paper Size:	A3
-------------	----

Drawn By: VP
Job Ref: 21093D
Date: Sep 2021
Drawing No. PL - 04



Proposed Extension

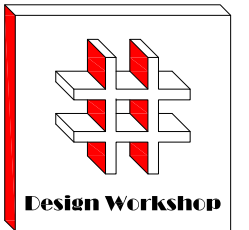

Dimensions to be verified on site
DO NOT SCALE FROM THIS DRAWING.
Any areas indicated on this drawing are for guidance
only.No responsibility is taken for their accuracy.


This drawing is the property of **Design Workshop Consultant Ltd**. Copyright is reserved by them and the drawing is issued on the condition that it is not copied, reproduced, retained or disclosed to any unauthorized person, either wholly or in part without the consent in writing of **Design Workshop Consultant Ltd**.

Site Address:

132, Northwood Way
Northwood
HA6 1RE

Title:

Block and Location Plans

 

Scale:	1:500, 1:1250
--------	---------------

Paper Size:	A3
-------------	----


Rev	Date	Comments

Drawn By: VP



Job Ref: 21093D

Date: Sep 2021

Drawing No. PL - 05

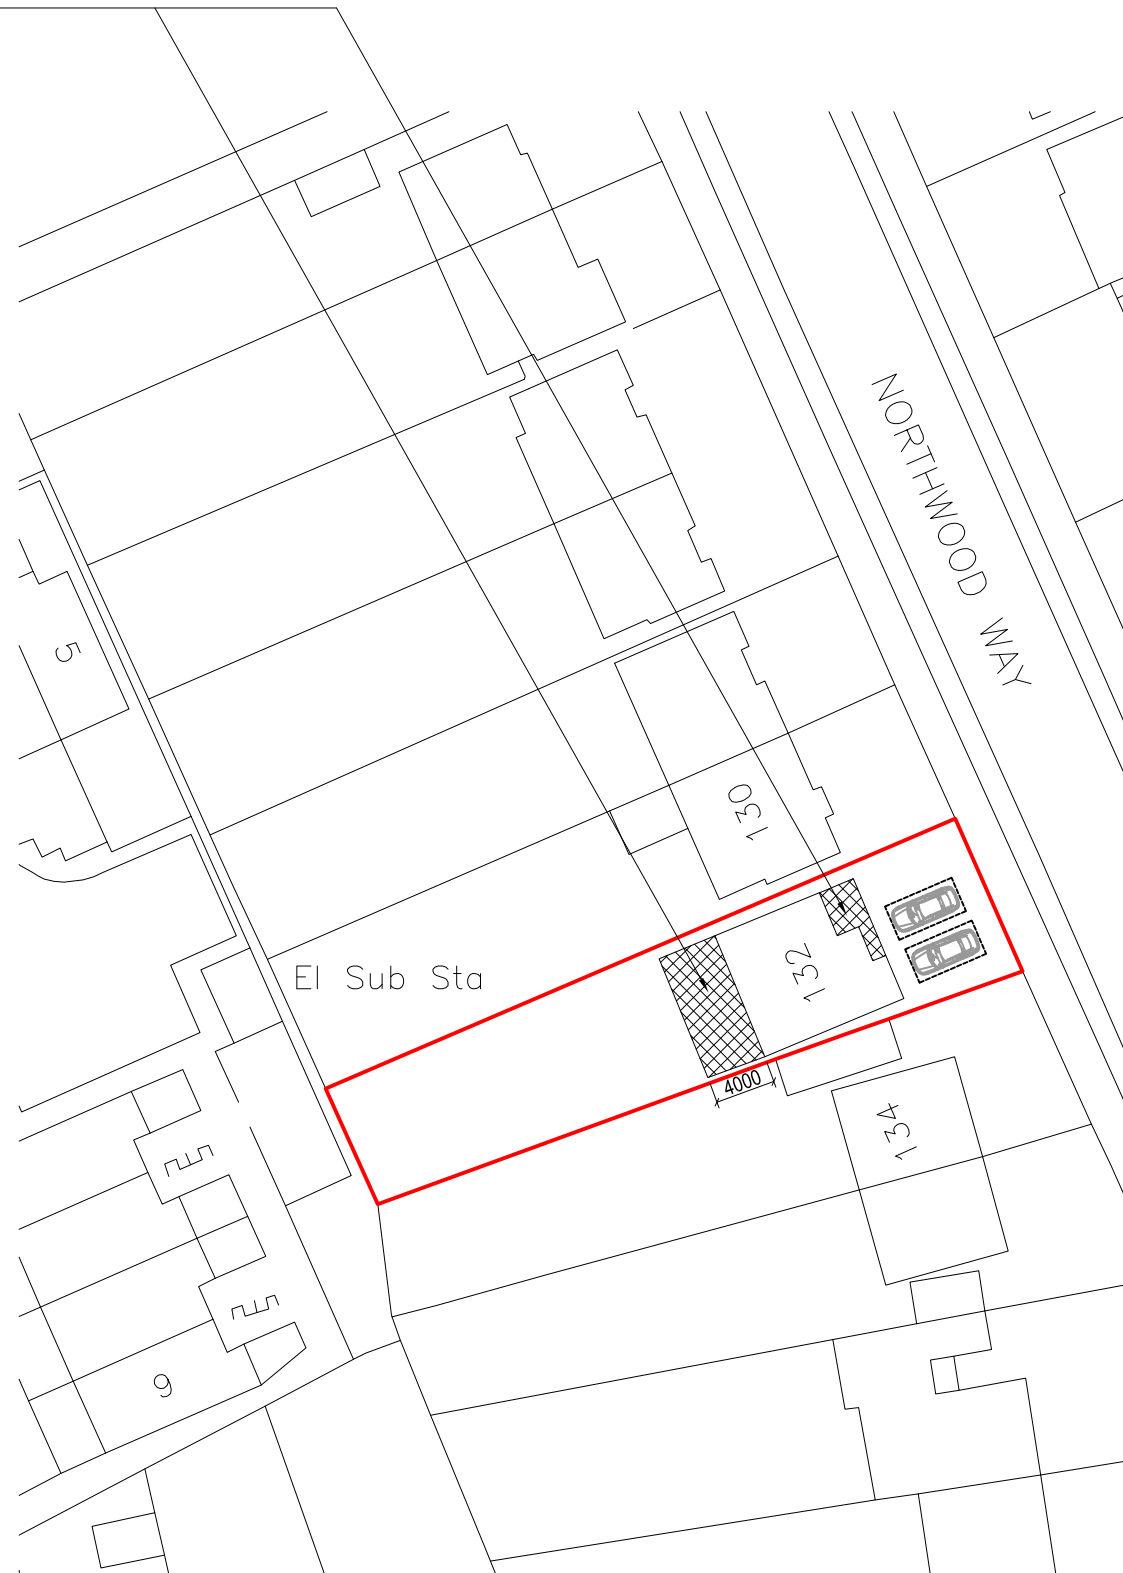

Block Plan

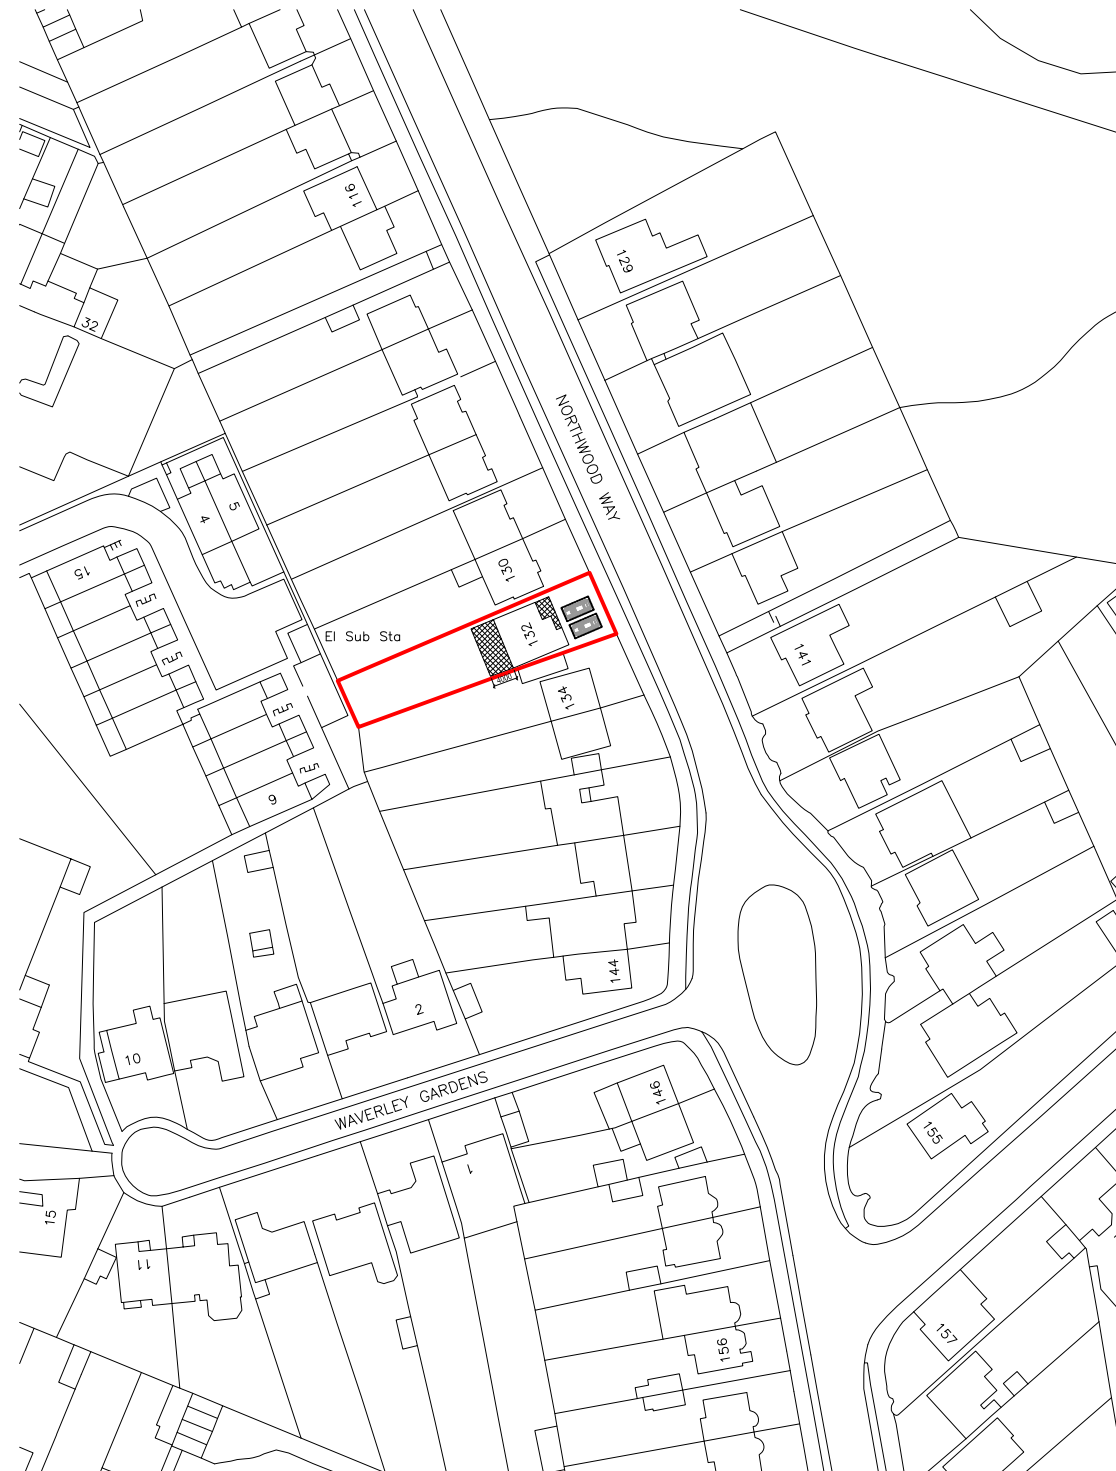 

Site Location

