




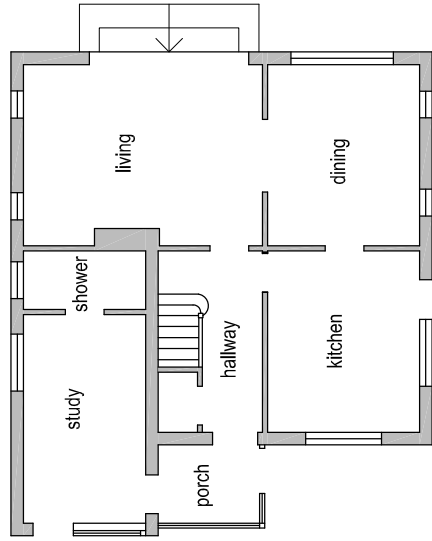

Existing Ground Floor Plan

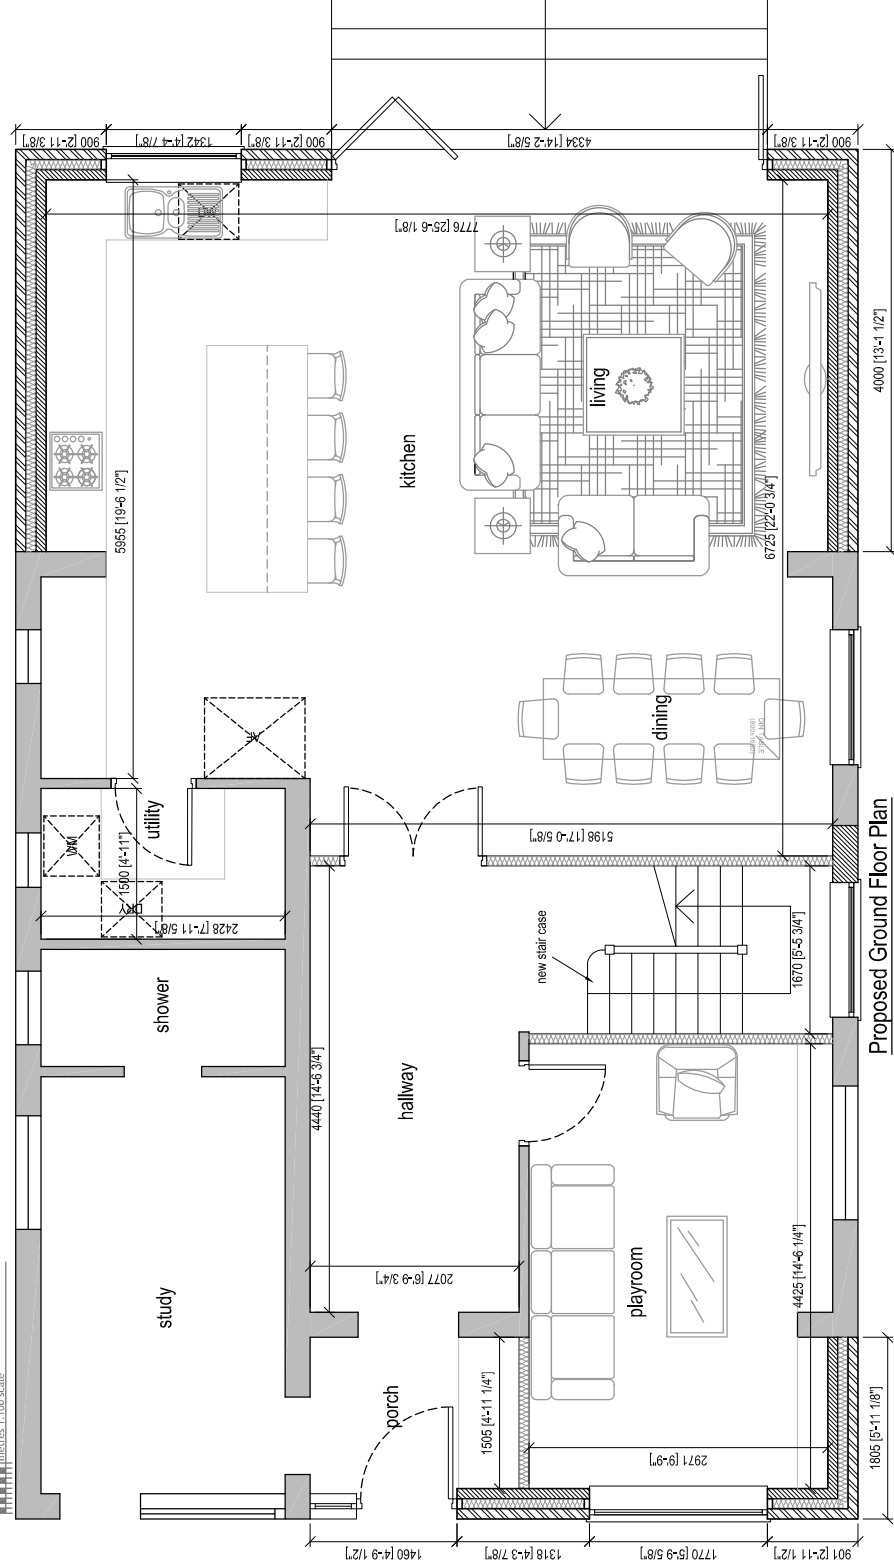

Proposed Ground Floor Plan

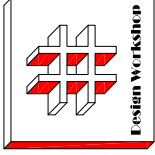

Dimensions to be verified on site.
DO NOT SCALE FROM THIS DRAWING.
Any areas indicated on this drawing are for guidance only. No responsibility is taken for their accuracy.

This drawing is the property of **Design Workshop** and shall remain the property of **Design Workshop** whether copied, reproduced, retained or disclosed to any unauthorized person, either wholly or in part without the written consent of **Design Workshop** or **Consultant Ltd**.

Site Address:

132, Northwood Way
Northwood
HA6 1RE

Title:

Existing & Proposed Ground Floor Plans

Scale: 1:50, 1:100
Paper Size: A3
Rev Date Comments

Drawn By: VP
Job Ref: 21093D
Date: Sep 2021
Drawing No. PL - 01