




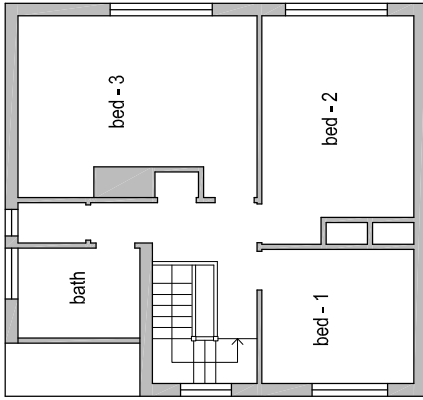

Existing First Floor Plan

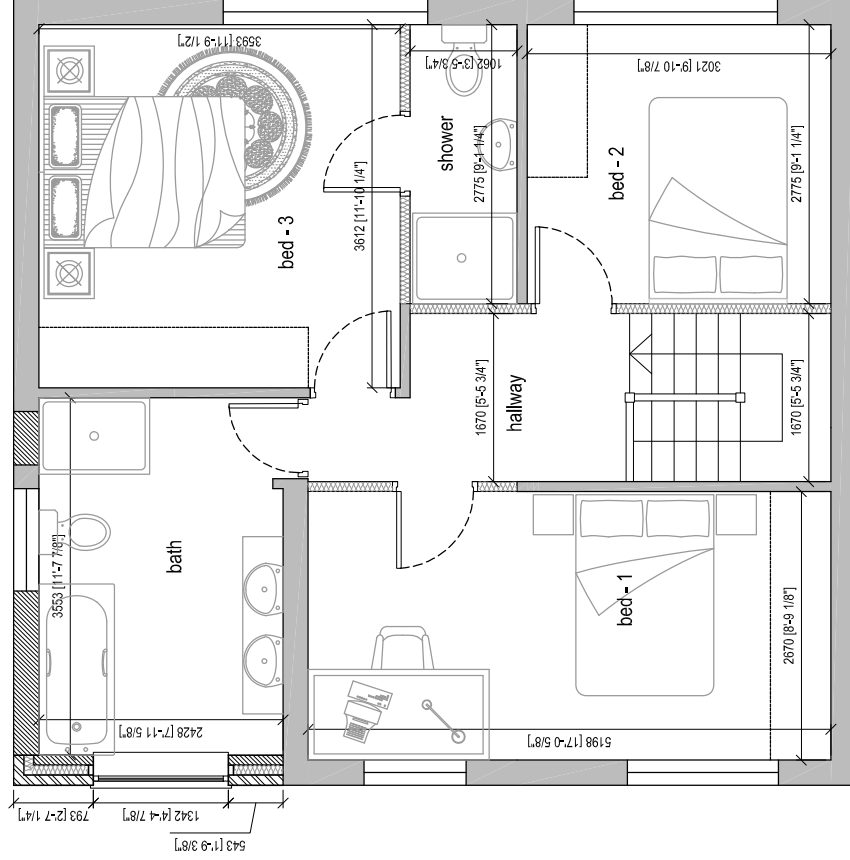

Proposed First Floor Plan

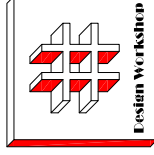

Dimensions to be verified on site.
DO NOT SCALE FROM THIS DRAWING.
Any areas indicated on this drawing are for guidance only. No responsibility is taken for their accuracy.

This drawing is the property of **Design Workshop** and is not to be reproduced, copied, or used in any way without the written consent of **Design Workshop**.
This drawing is based on the condition that it is not copied, reproduced, retained or disclosed to any unauthorized person, either wholly or in part without the written consent of **Design Workshop**.
Consultant Ltd

Site Address:

132, Northwood Way
Northwood
HA6 1RE

Title:

Existing & Proposed First Floor
Plans

Scale: 1:50, 1:100

Paper Size: A3

Rev

Date

Comments

Drawn By: VP

Job Ref: 21093D

Date: Sep 2021

Drawing No. PL - 02