

SCALE 1:500

0 [m] 10 20 30 40 50




SCALE 1:1250

0 [m] 25 50 75 100 125



SITE LOCATION PLAN

SCALE 1:1250

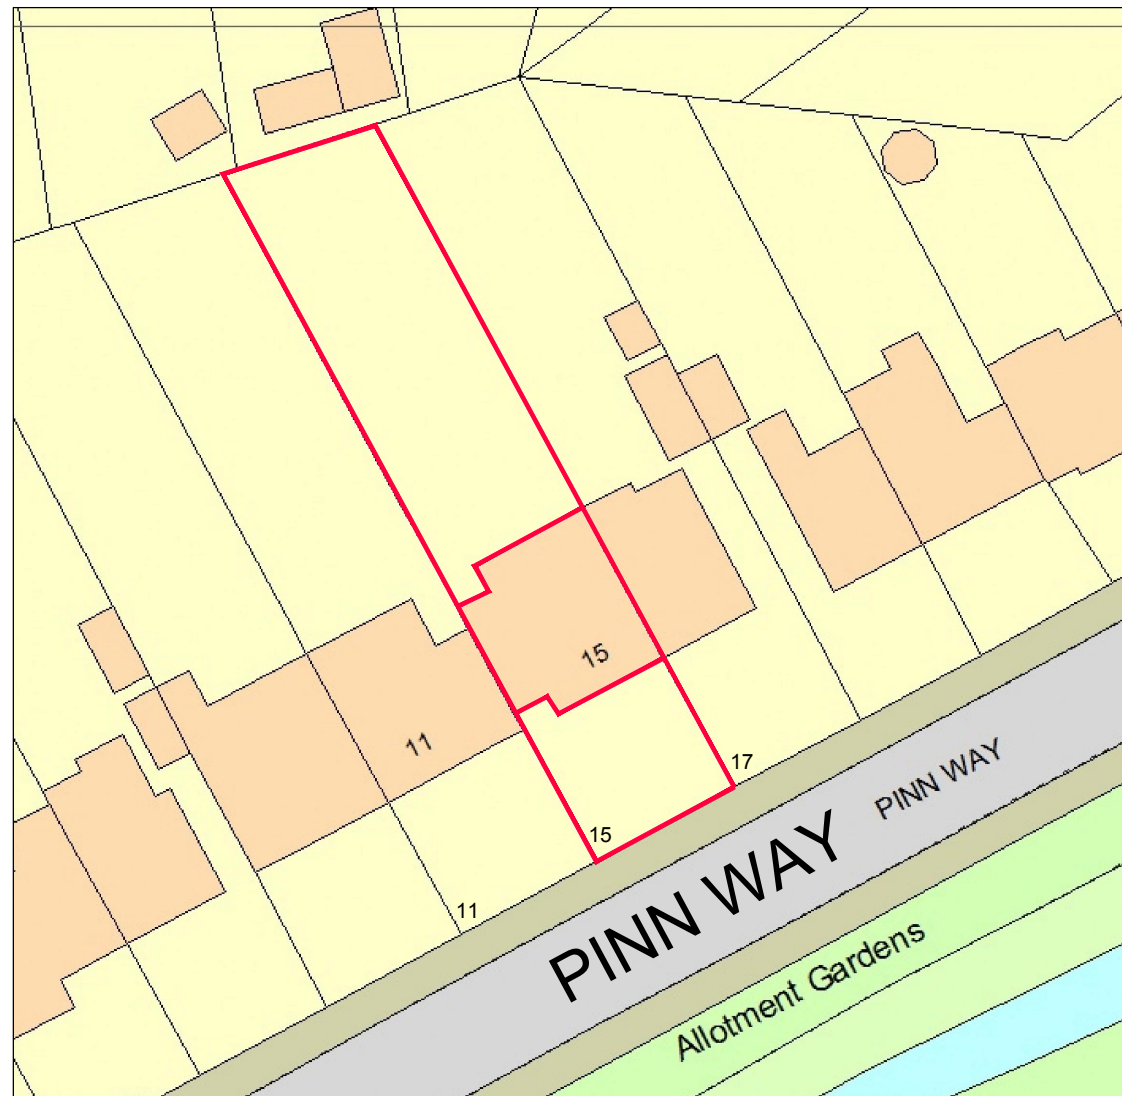

SITE PLAN

SCALE 1:500



CLIENT

MR & MRS D MORKUNAS
15 PINN WAY,
RUISLIP,
HA4 7QN

PROJECT

CHIMNEY REMOVAL

TITLE

SITE PLAN

DRAWING No.

0122_01

REVISION

.